


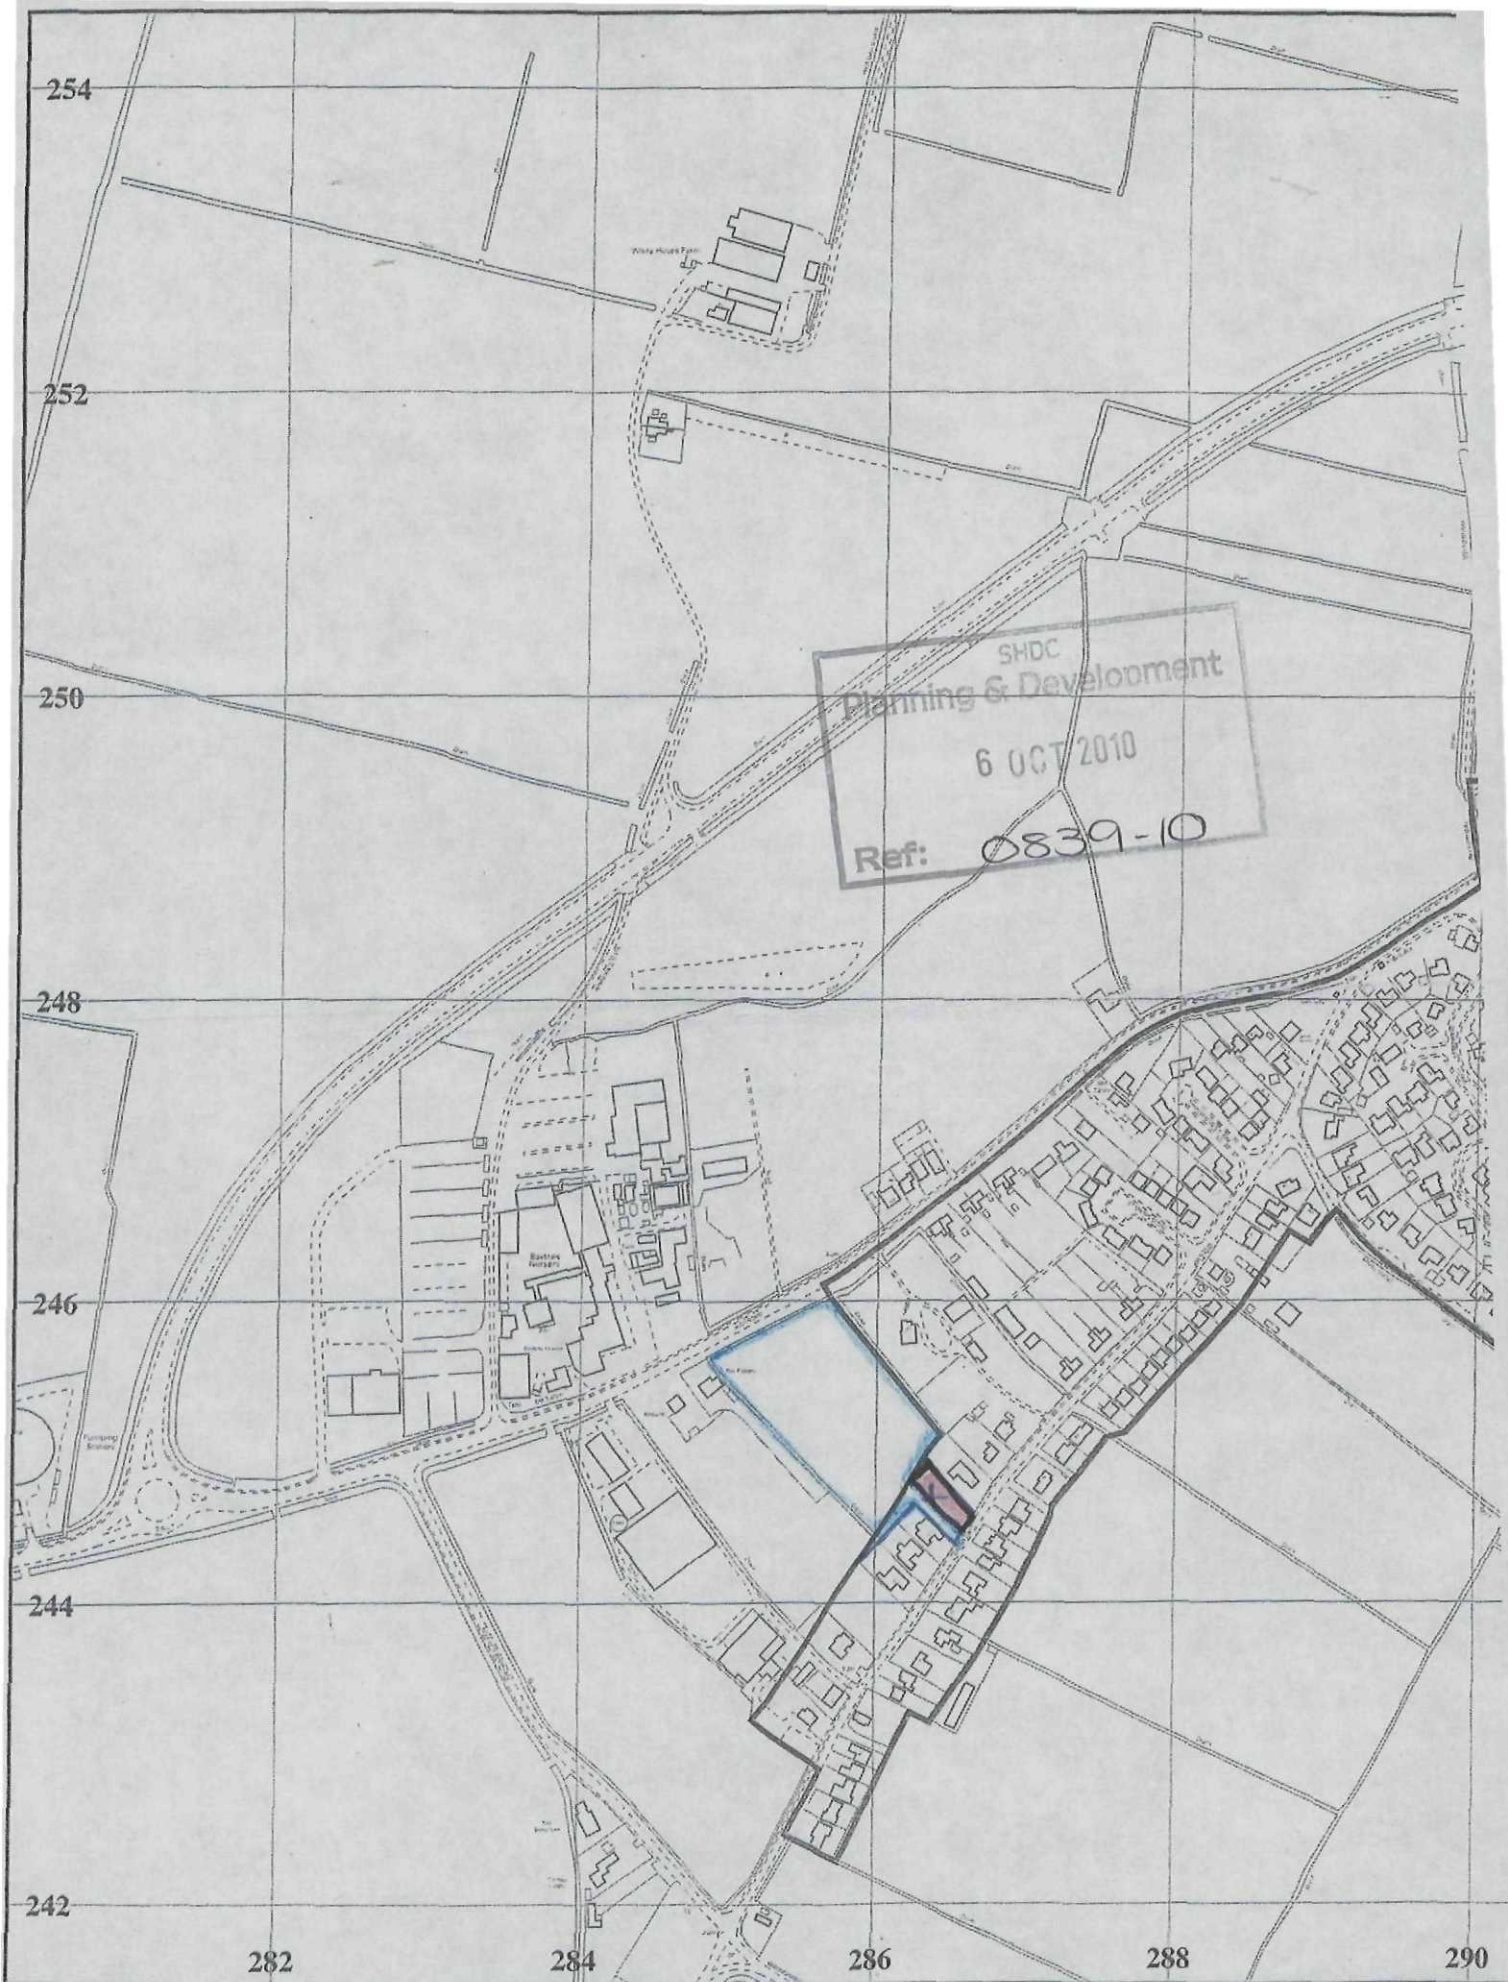


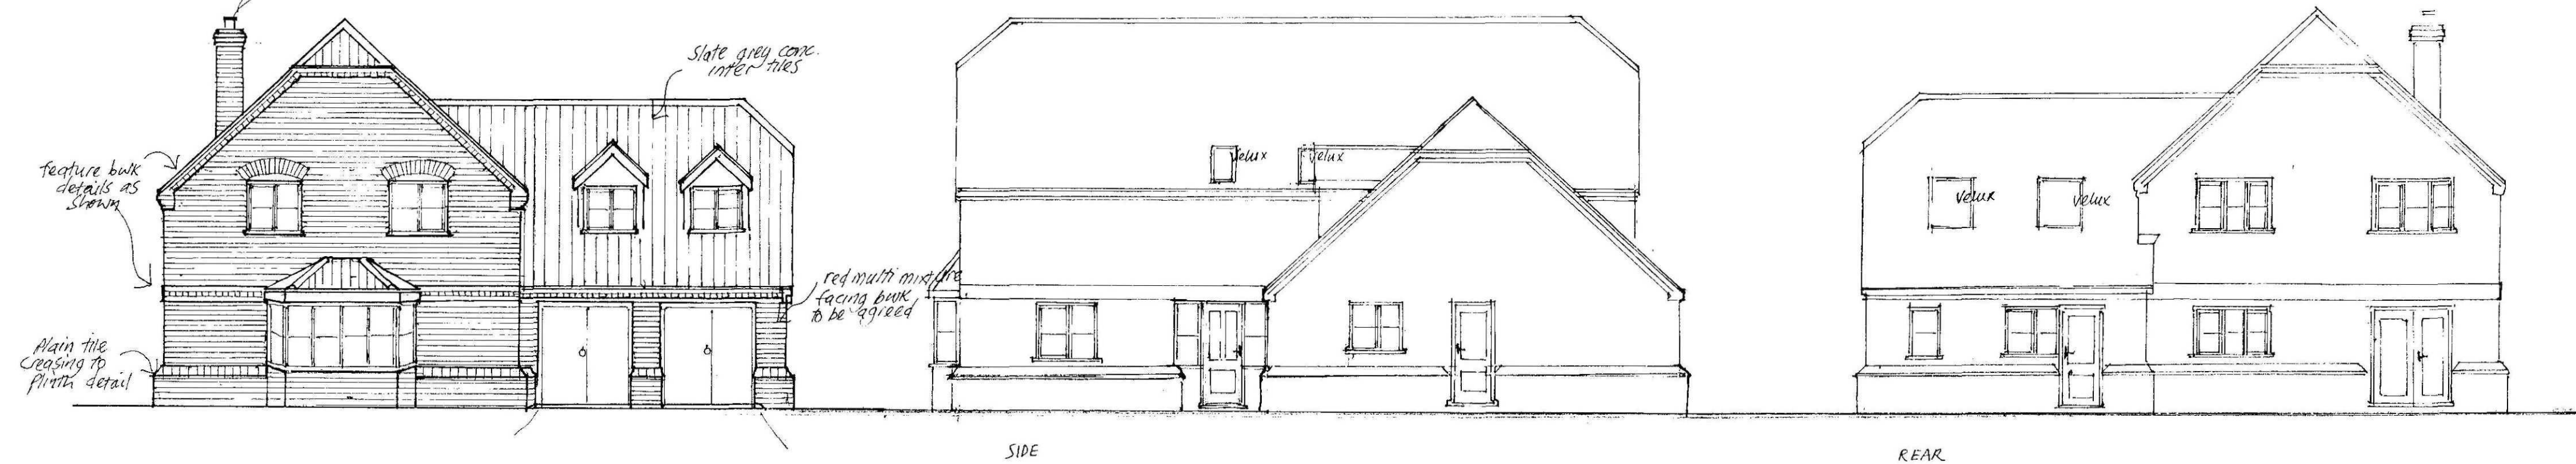

proposed front elevation
SCALE 1:100

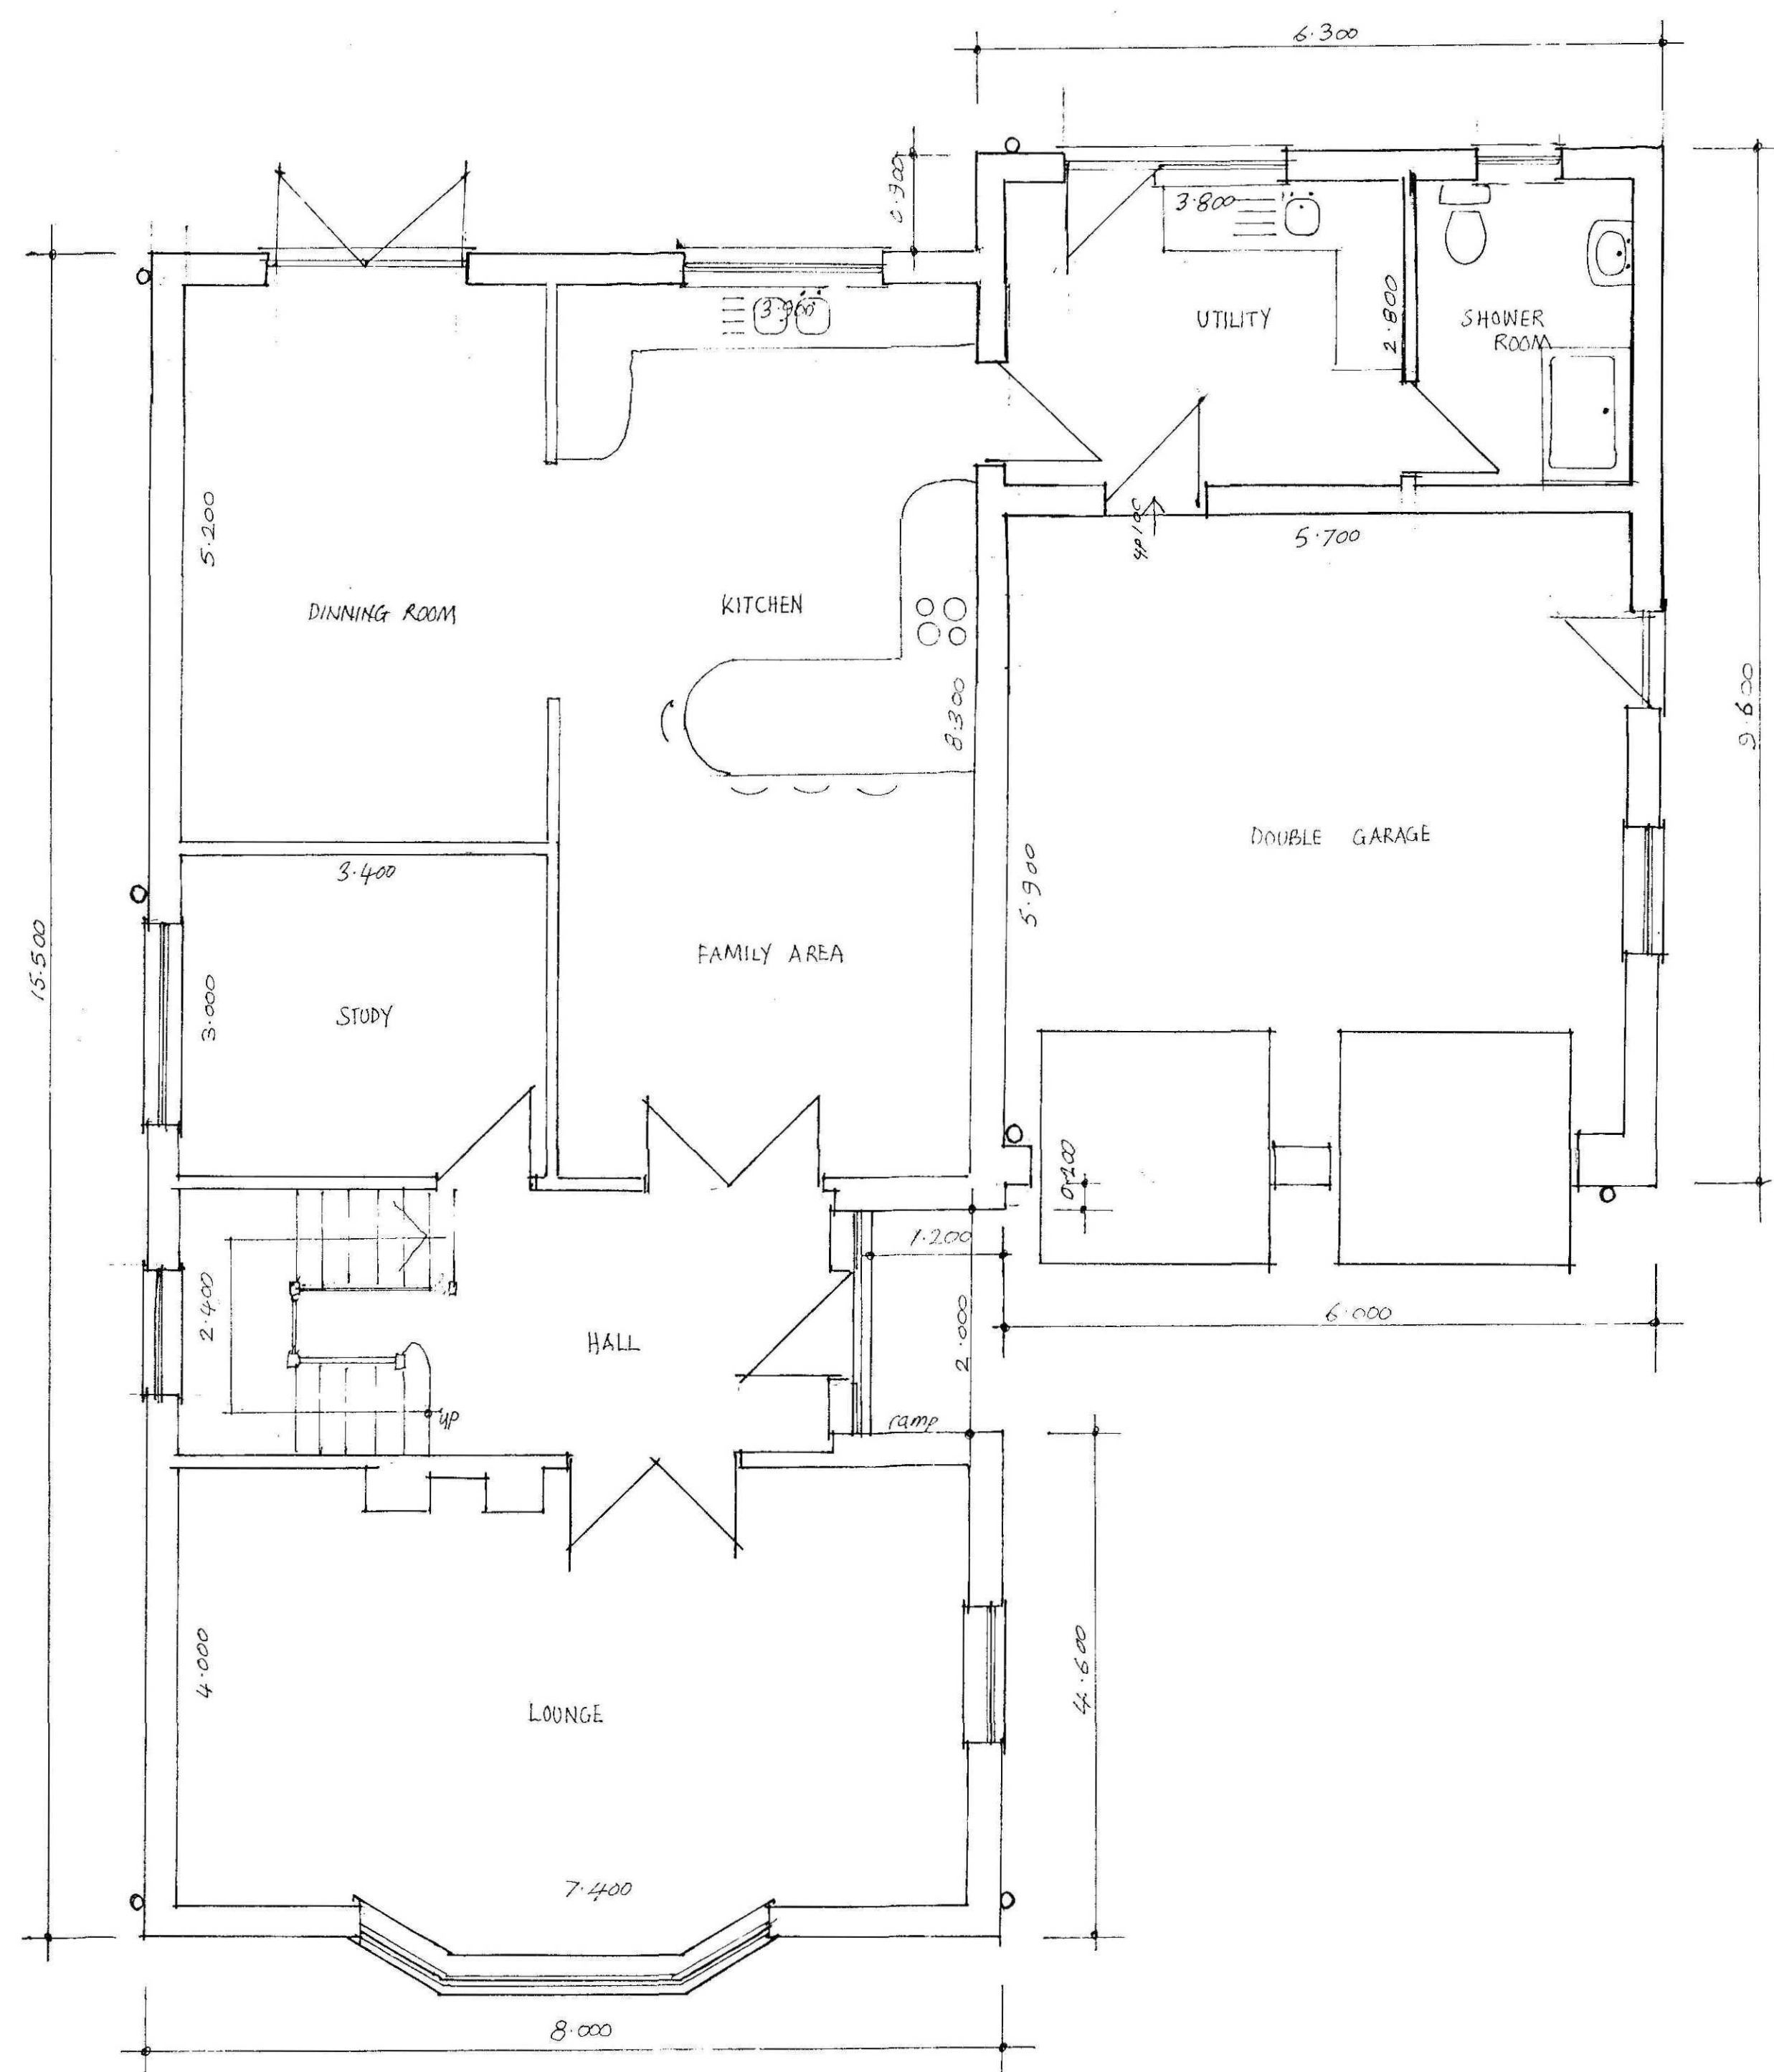

ground floor layout
SCALE 1:50

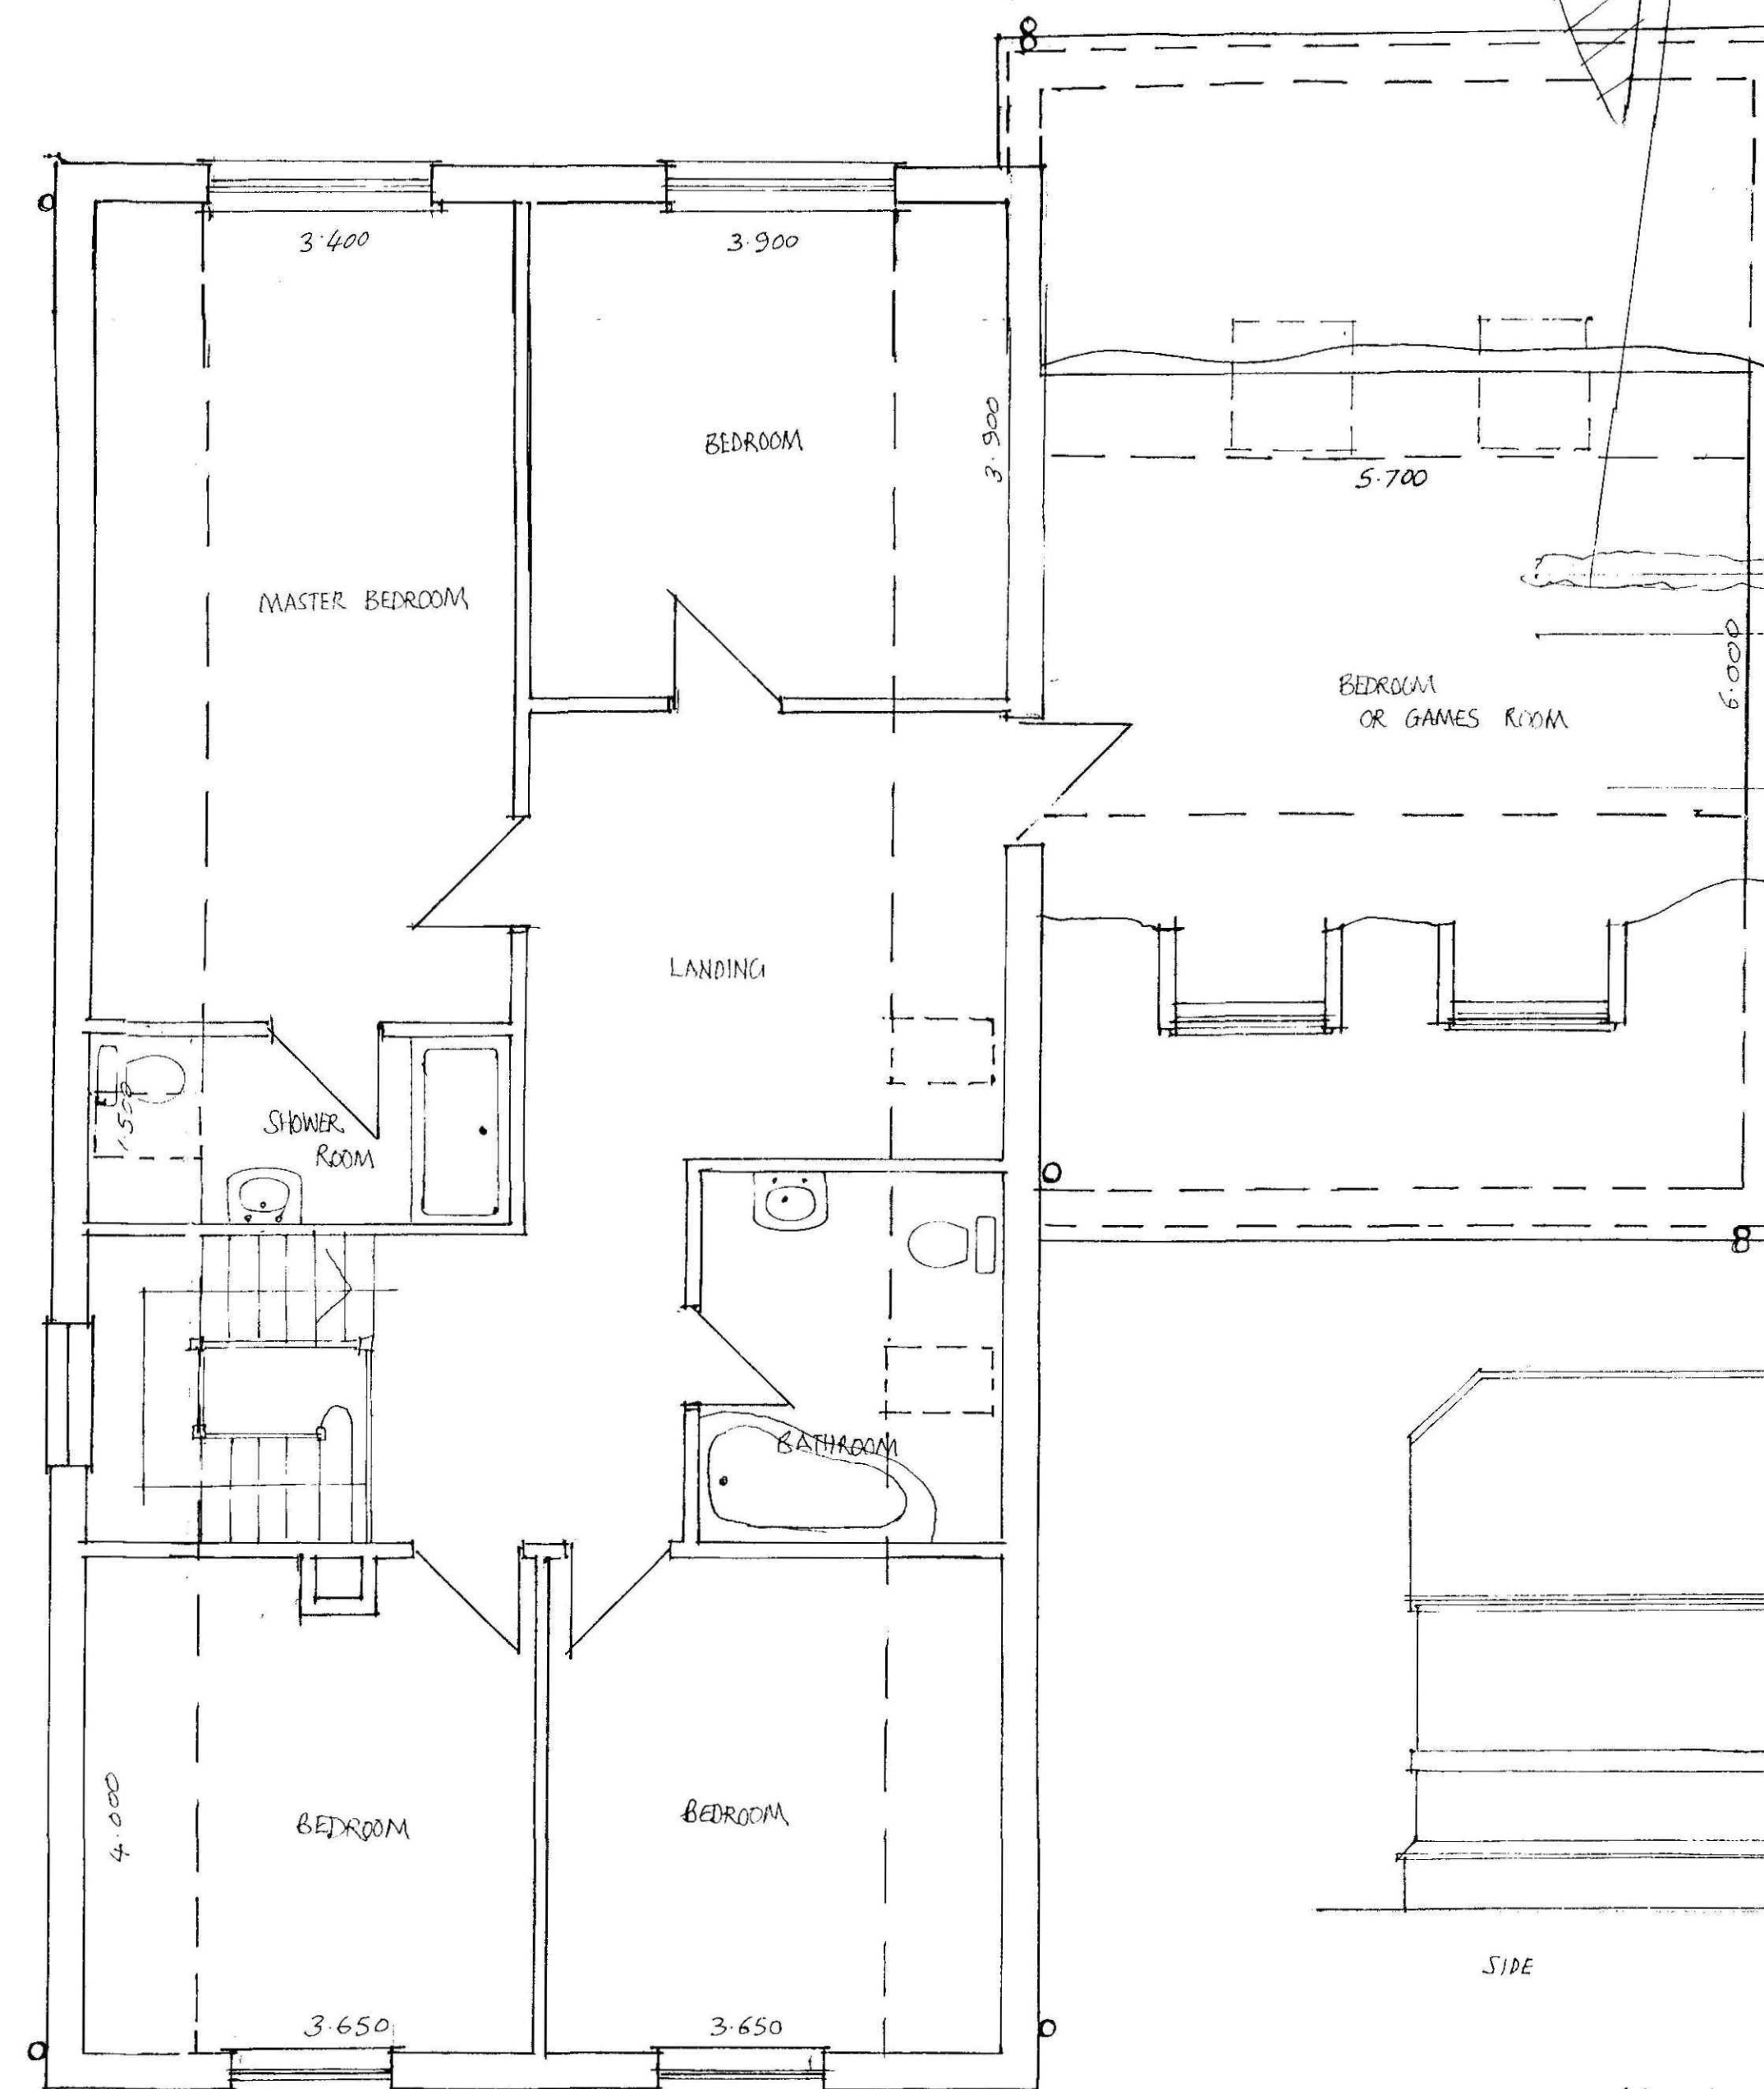

first floor layout

EX BUNGALOW
8

OPEN LAND

NEW 1.80m high
timber fence

NEW 1.80m high
timber fence

DRIVEWAY +
TURNING


DRIVEWAY +
TURNING

FOOTPATH

NEW VEHICULAR
ACCESS (ROAD)

site layout plan
SCALE 1:200

0839-10

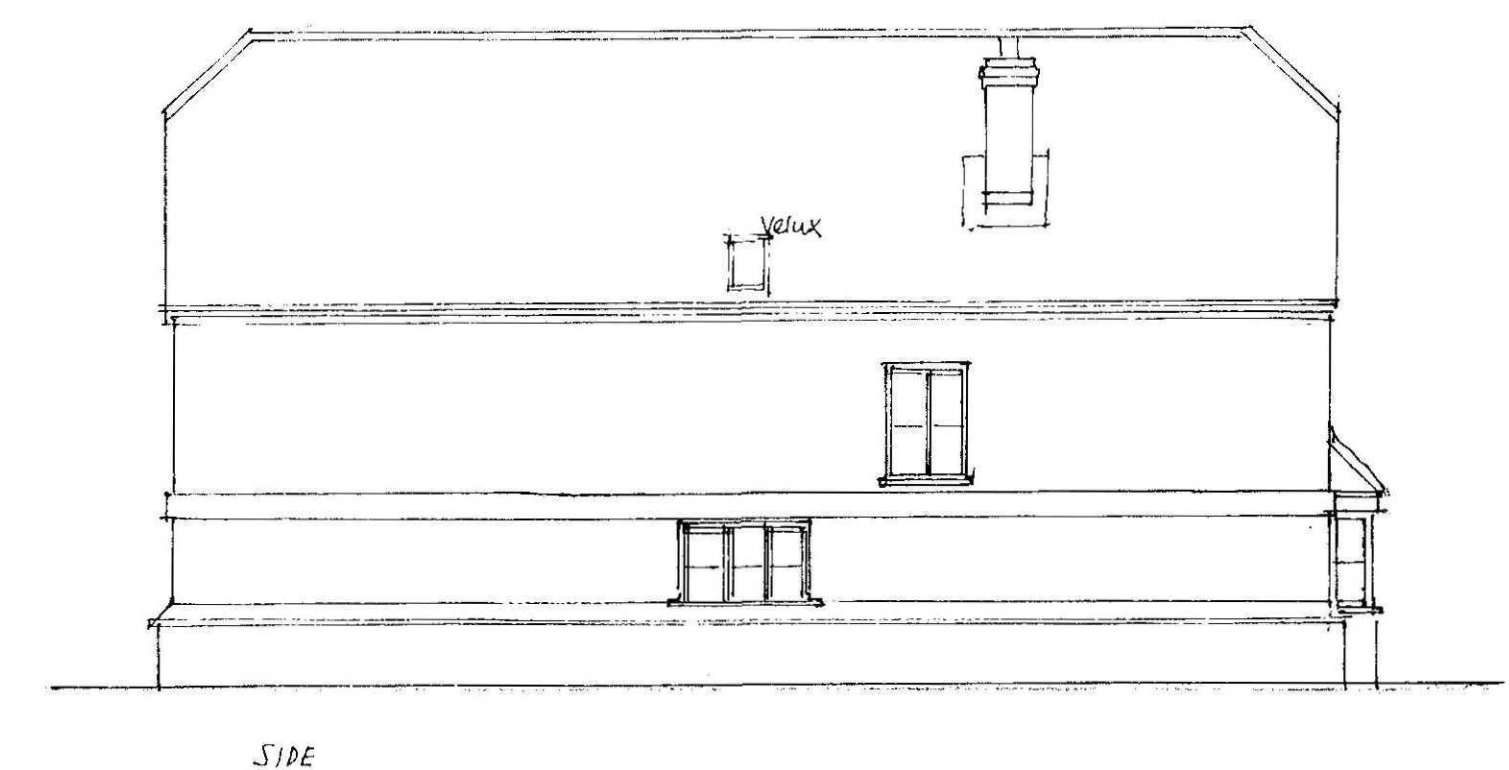

clients: mr & mrs j. fell.