



LIMITATIONS
This drawing is limited in the amount of information contained and does not purport to contain a full specification of the works. It is solely for the purpose of obtaining Planning/Building Regulation approval.
The drawing must not be used as a contract document alone. All dimensions shall be taken from site from actual work, where no circumstances shall be measured to be known from the drawing for construction or ordering purposes.
All given dimensions shall be checked by the Builder/Contractor and will be his responsibility from commencement of the works.
The works will not be supervised or inspected on site by C.A.D. or any representative thereof. It is the client or their appointed agents responsibility to control workmanship, substitution of materials, conformance to specifications, variations to contract etc.
COPYRIGHT RESERVED.
Copies of this drawing must be made only with the written permission of Cooper Architectural Design.


STANDARDS
All materials to be new unless otherwise stated and all components and materials etc. to be used fitted and installed etc. in strict accordance with manufacturers instruction and relevant Code of Practice.
Materials shall conform to appropriate British Standard Specification or ENA Certificate or European Code equivalent.
PLANNING & B.A.C.
The Employer/Client shall ensure that the selected contractor is conversant with and adopts all measures necessary to achieve compliance with Health & Safety legislation for Building Sites and Work Places.
The Employer/Client is advised that should the works need to comply with the Construction Design and Management Regulations an independent Planning Supervisor will be required.
SCOPE OF THE WORKS
The works shall comprise of all that is shown on the drawing and details which may not be specifically shown but may be reasonably inferred as necessary to carry out the works that as deemed to be included.

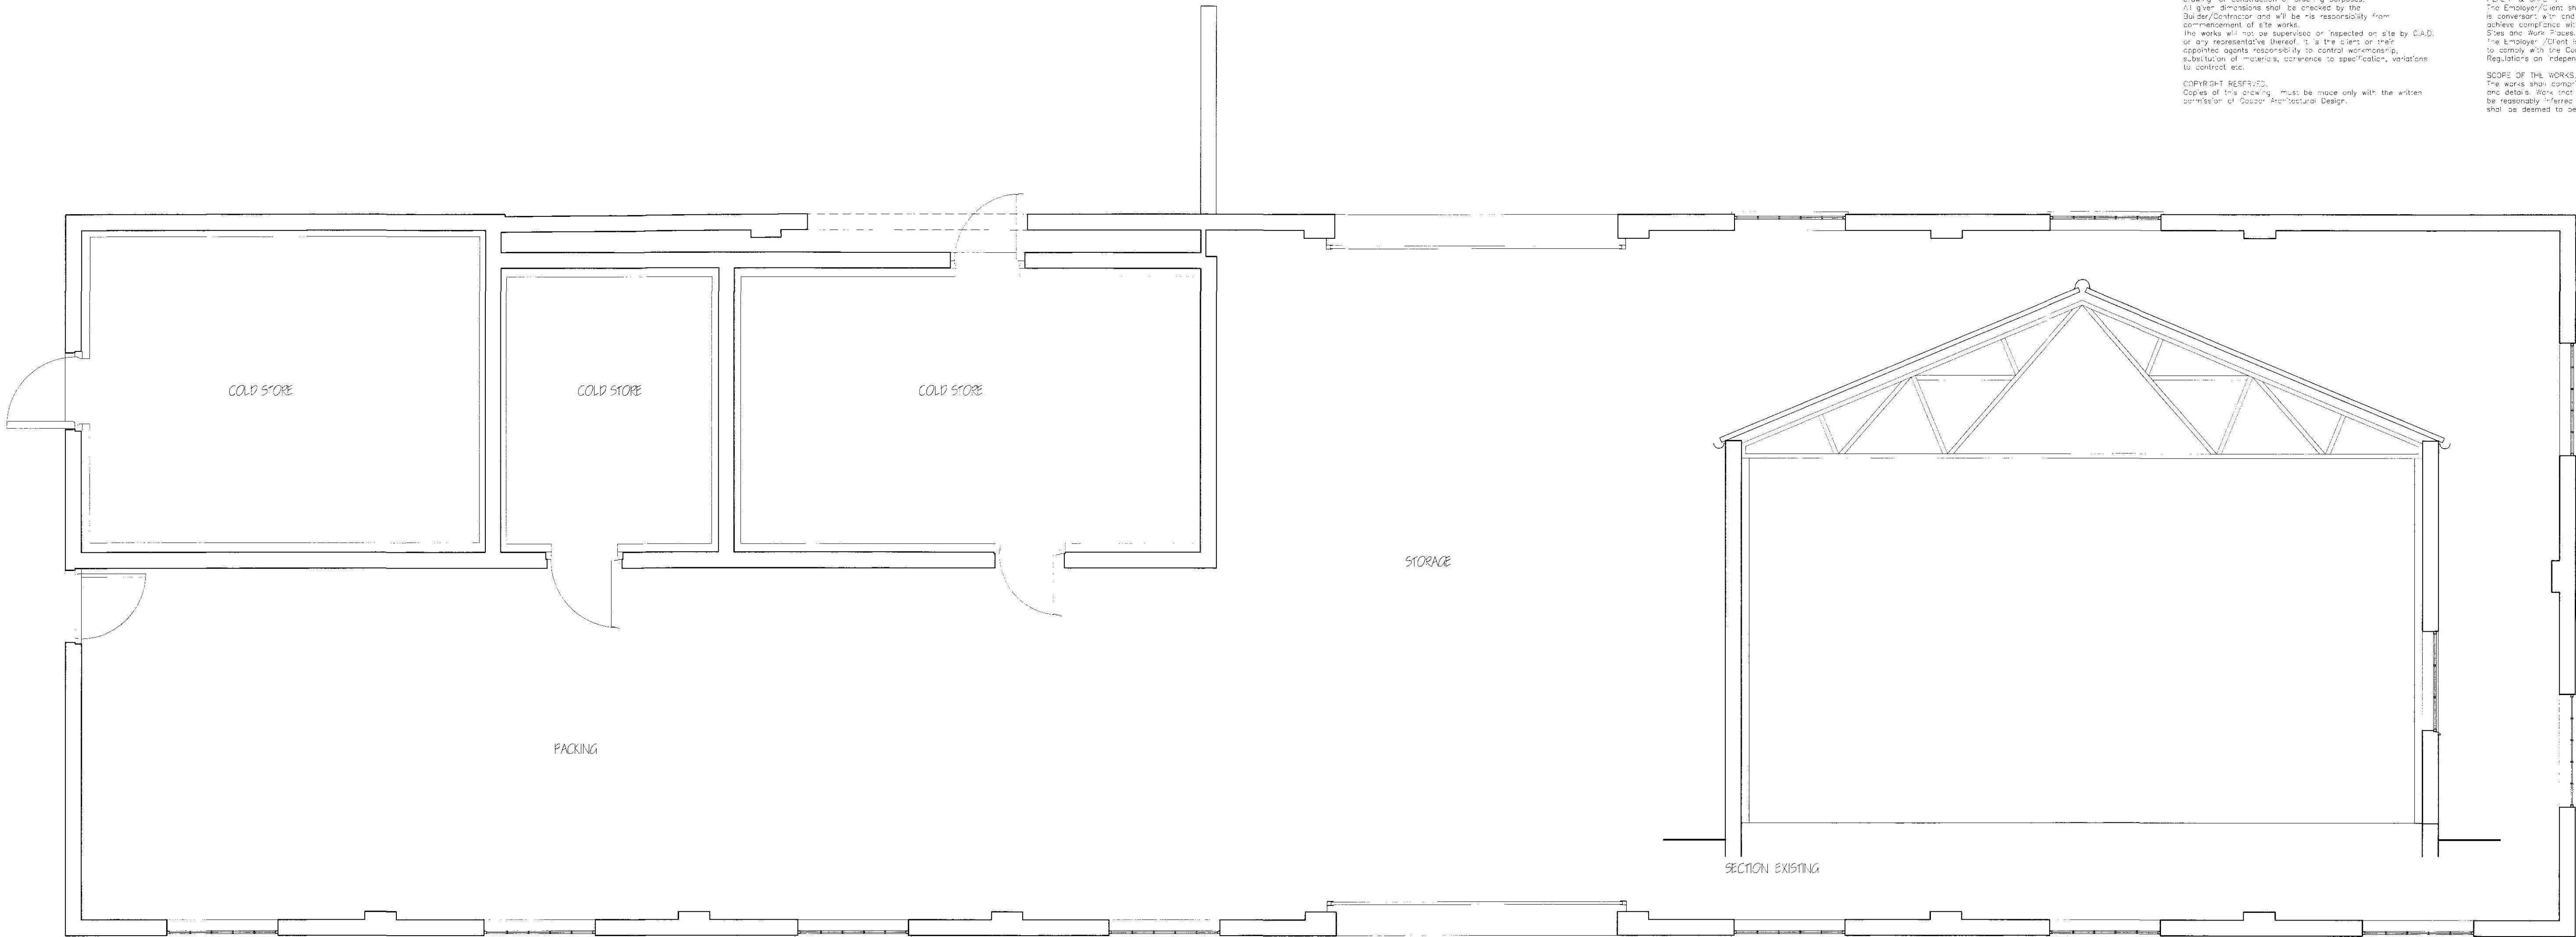

FLOOR PLAN

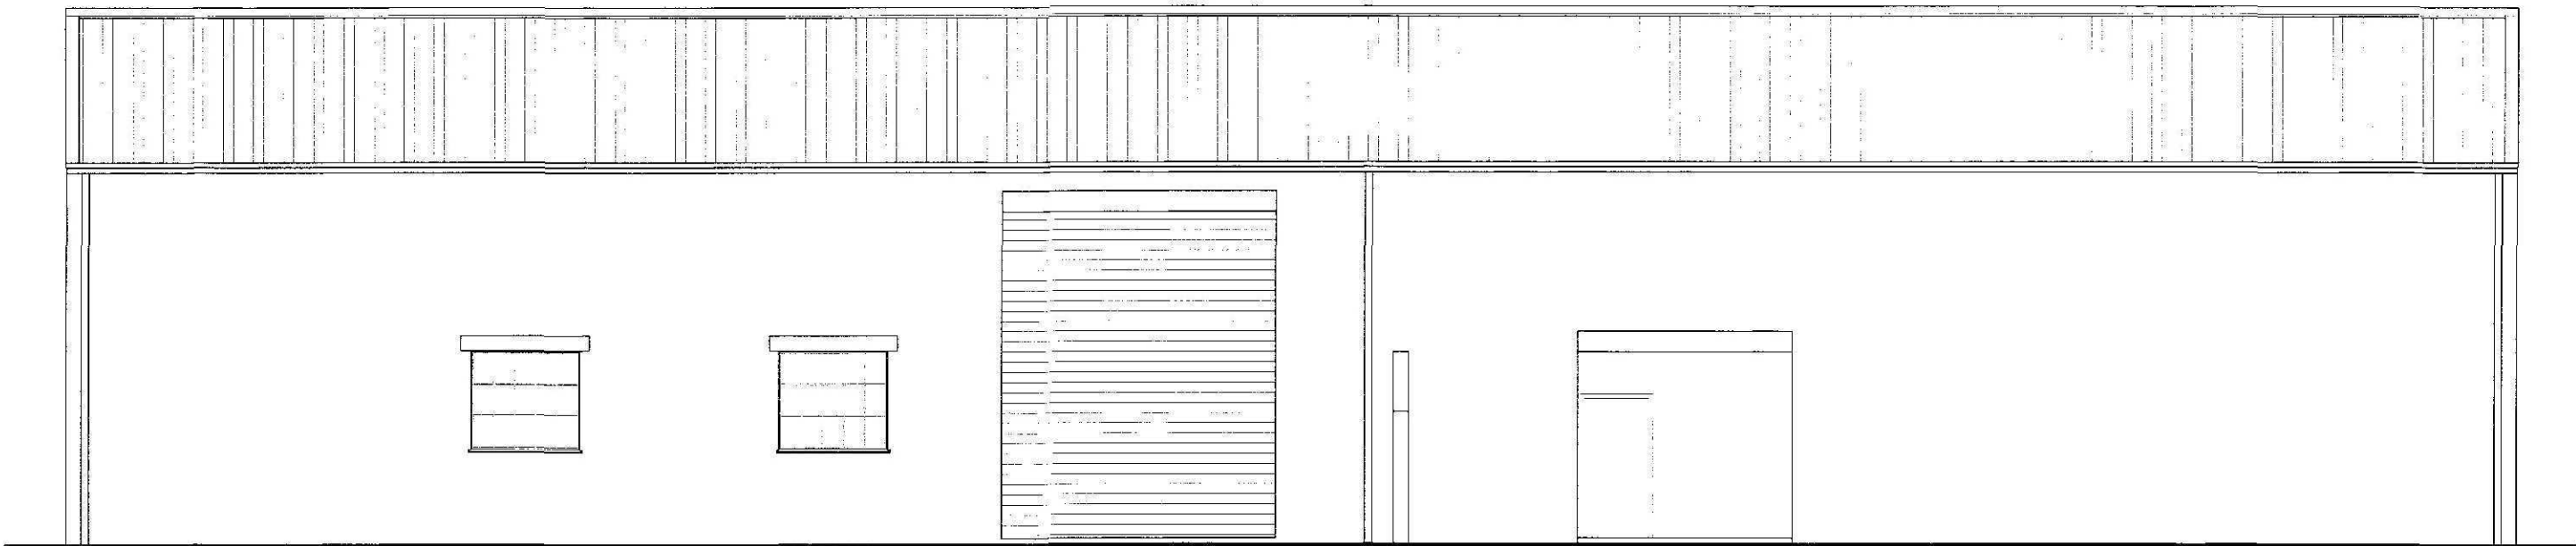


NORTH ELEVATION - EXISTING

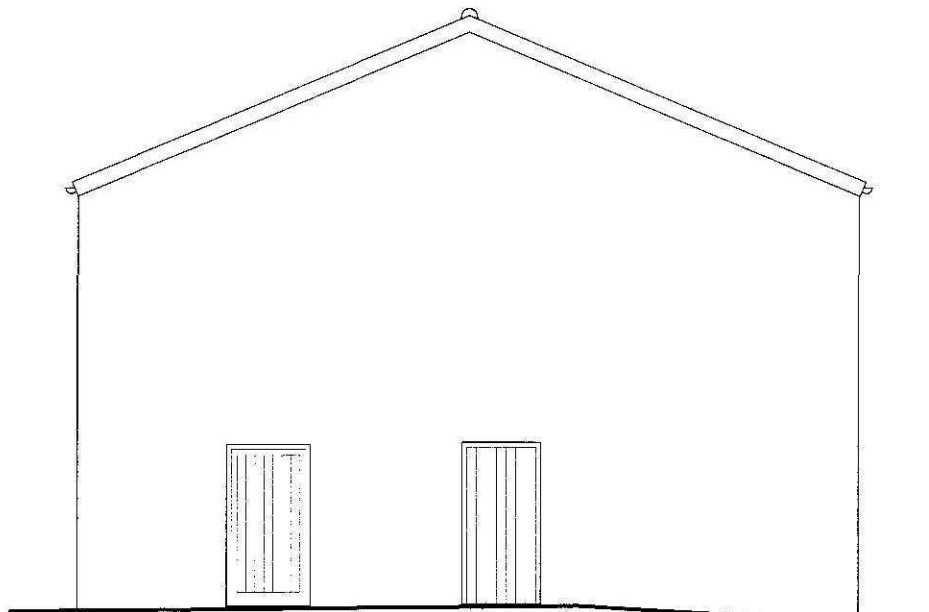


WEST ELEVATION - EXISTING


revision	date	init.	revision details

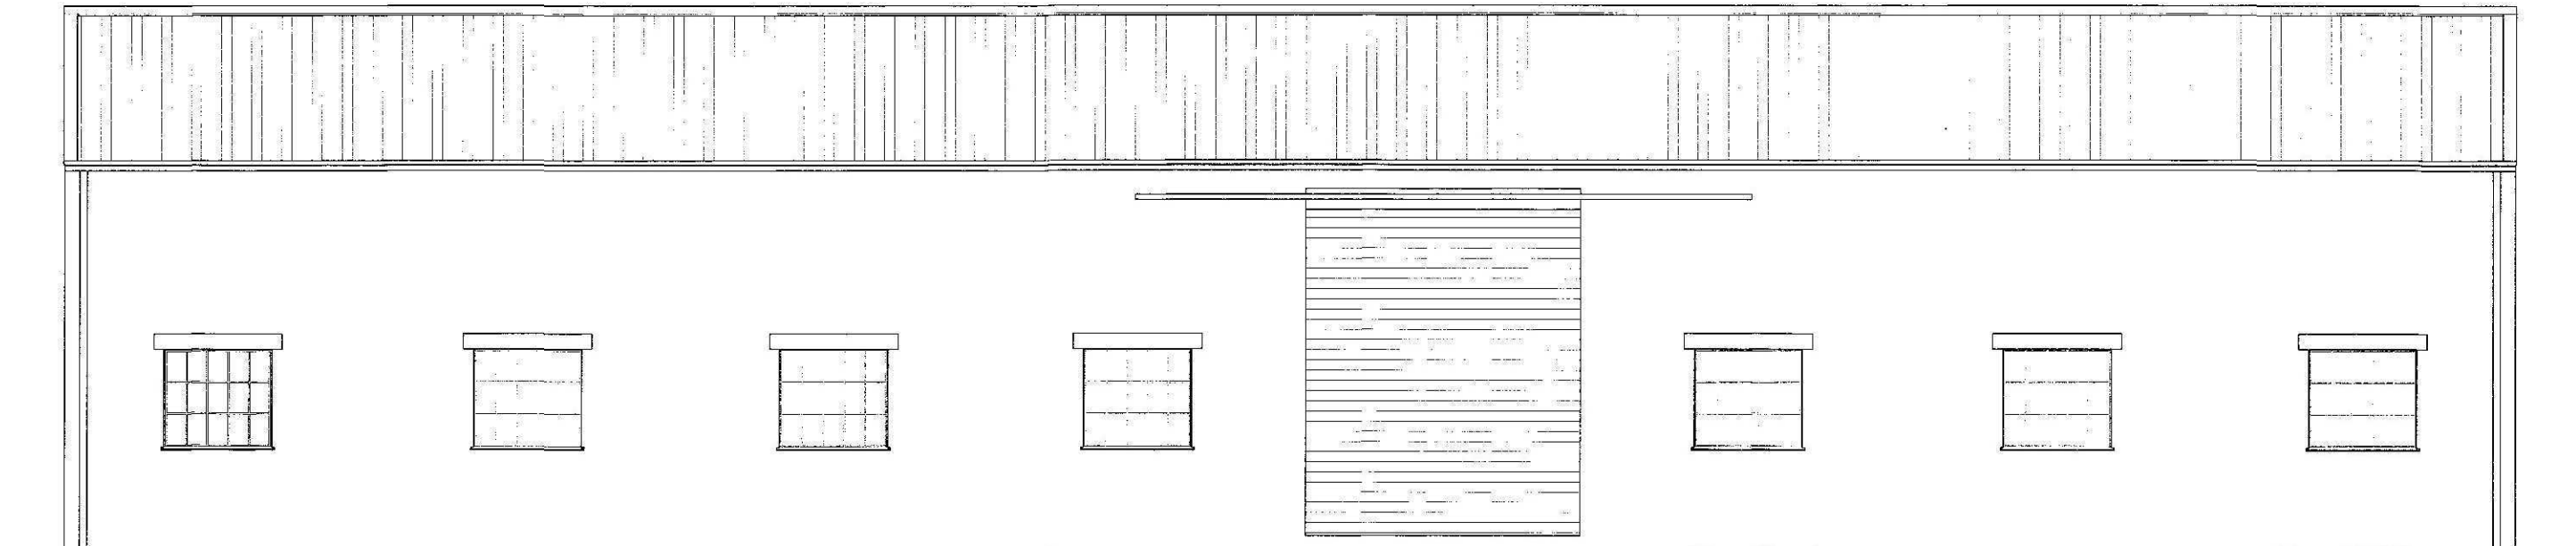

SOUTH ELEVATION - EXISTING

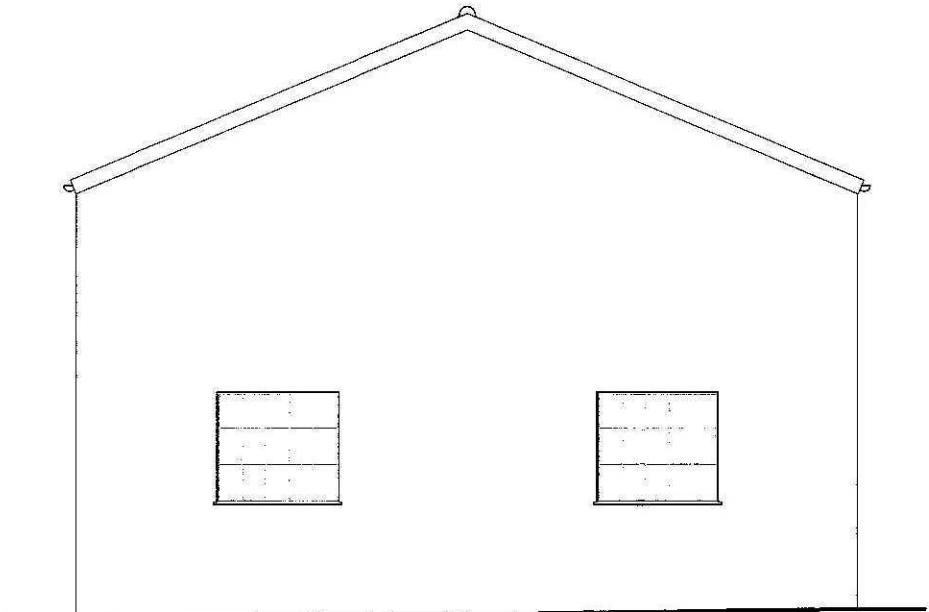

EAST ELEVATION - EXISTING

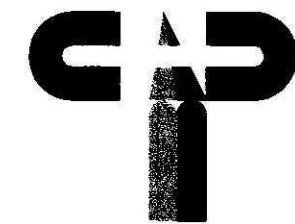

**COOPER
ARCHITECTURAL
DESIGN**
50 WINSOVER ROAD
SPALDING, LINCS PE11 1HA
Tel: 01775 711174
Mobile : 07808 125 778
E-MAIL : c.a.d@btconnect.com

Client: **MR GIBBARD**

Project:
**CONVERSION OF BARN TO DWELLING
MOLTON CHAPEL ROAD
COMBIT
LINGS
PE12 0XD**

Drawing:
**FLOOR PLAN - SECTION - ELEVATIONS
EXISTING**

Scale: 1:50 1:100	Drawing No. 1538/01
Date: JULY 15	Drawn: J.C.