




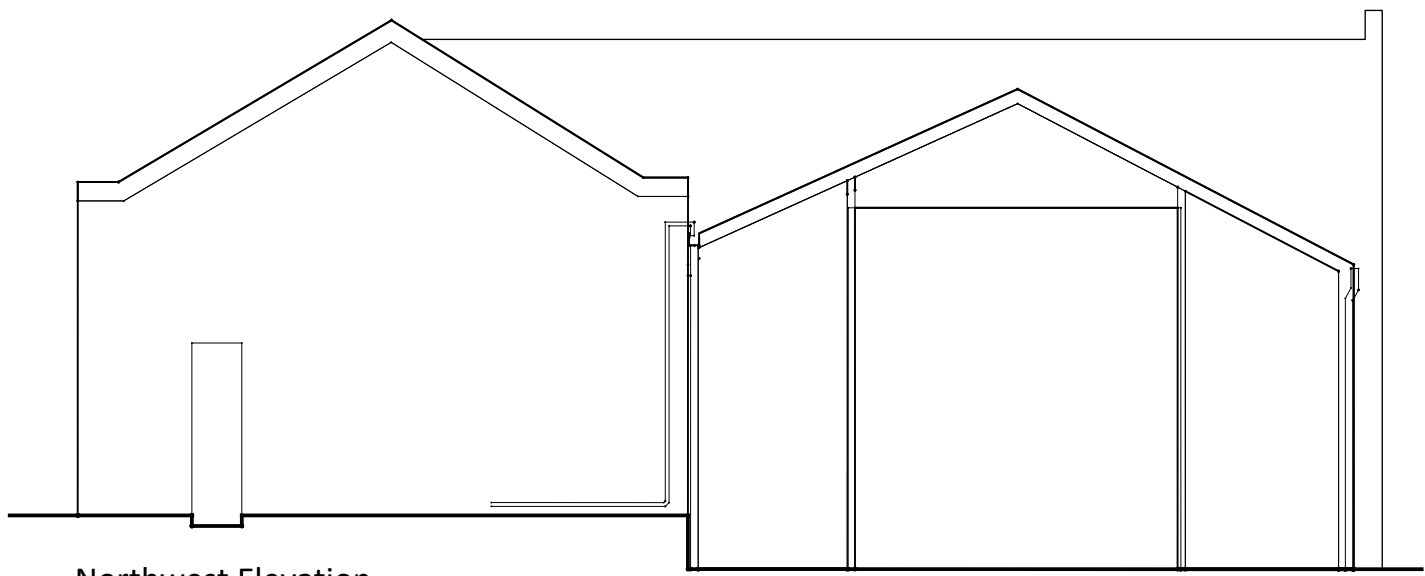


Northwest Elevation

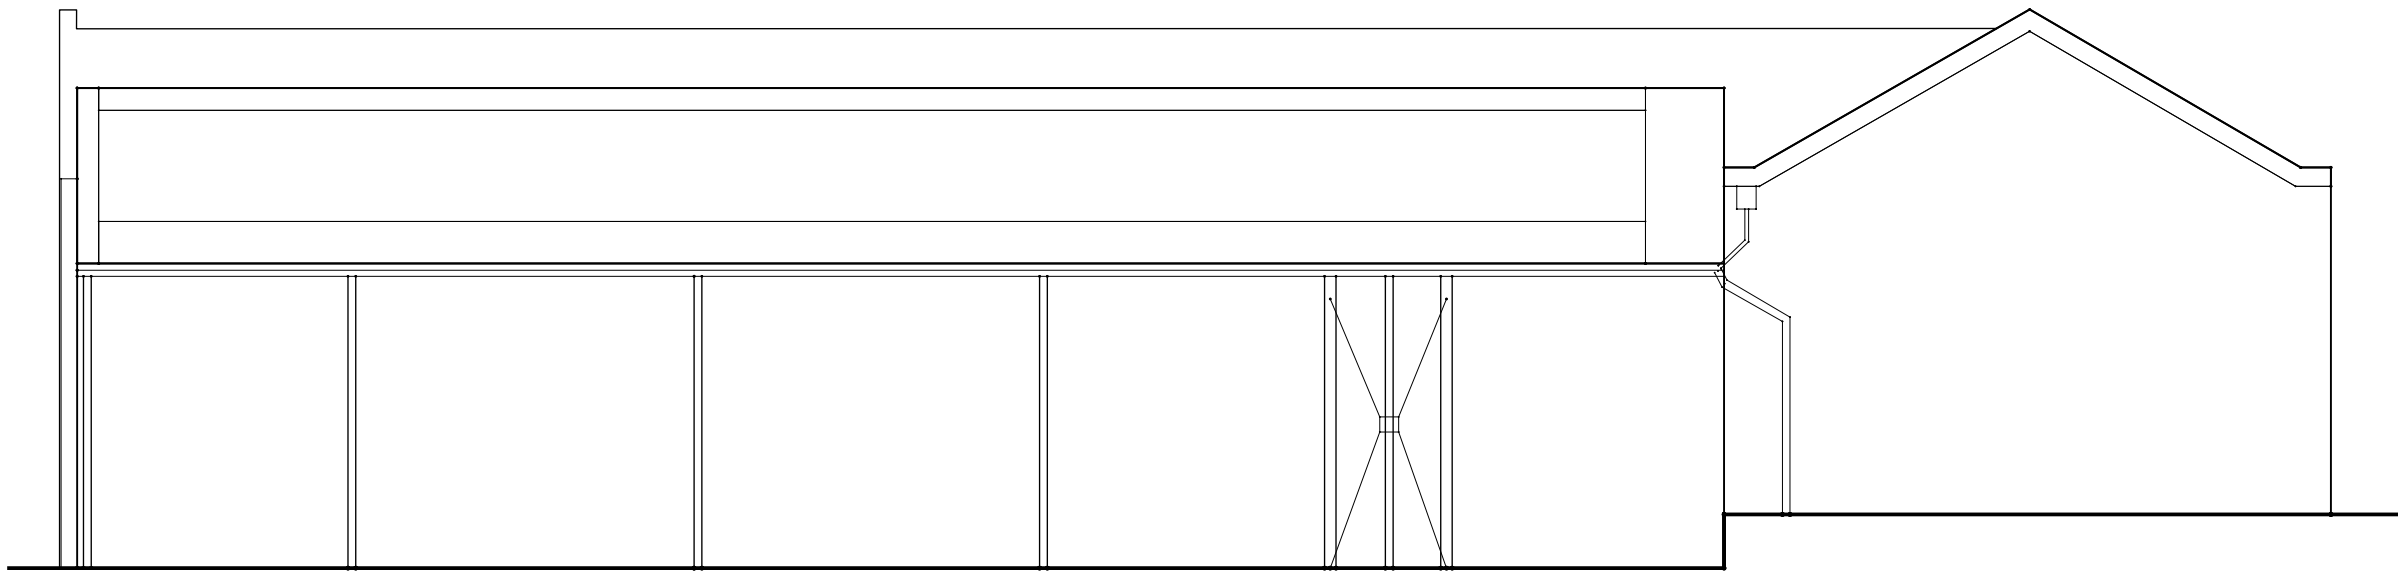


Southwest Elevation

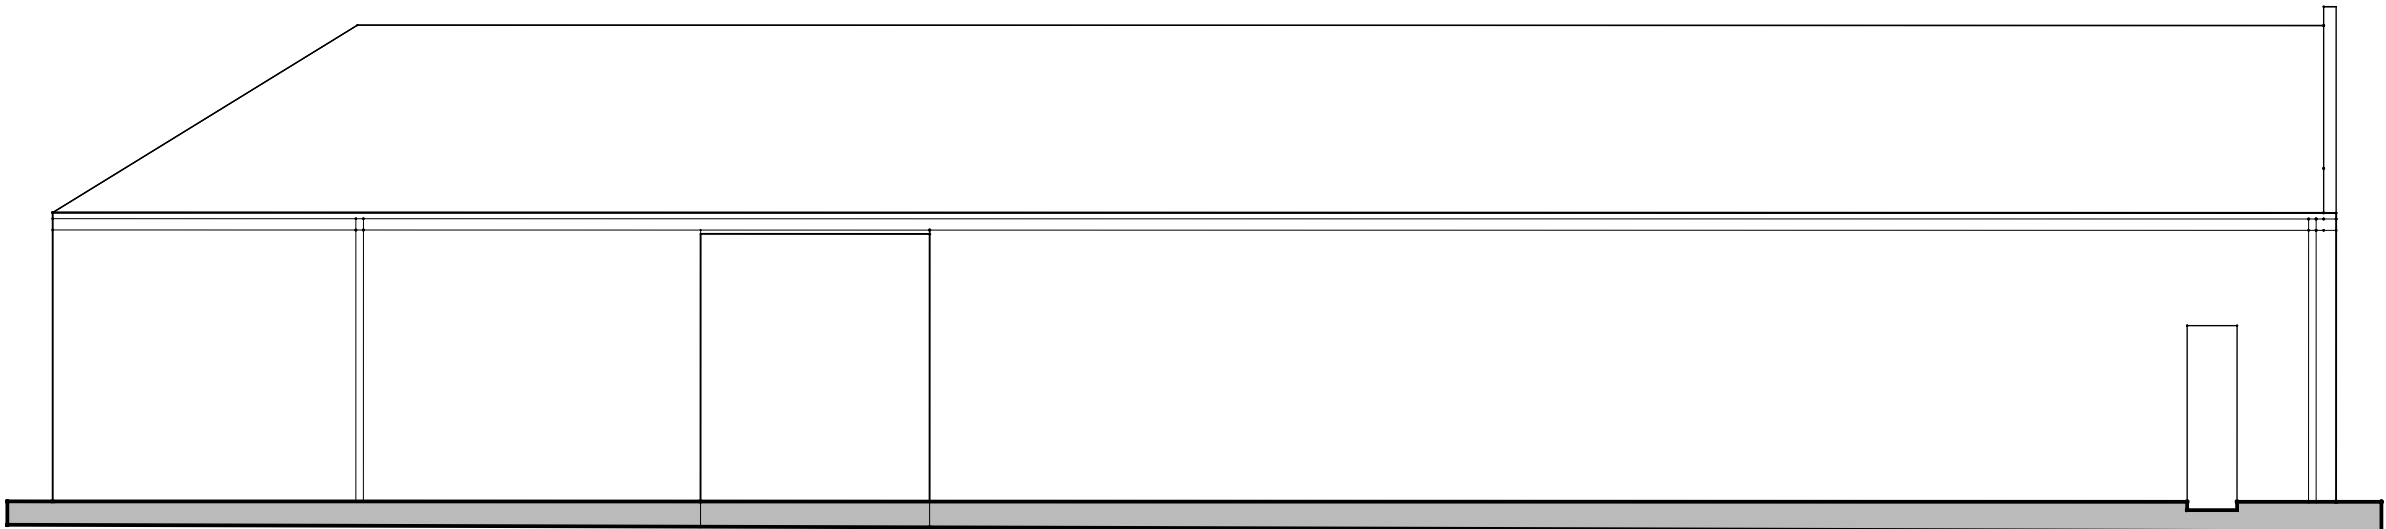

Northeast Elevation

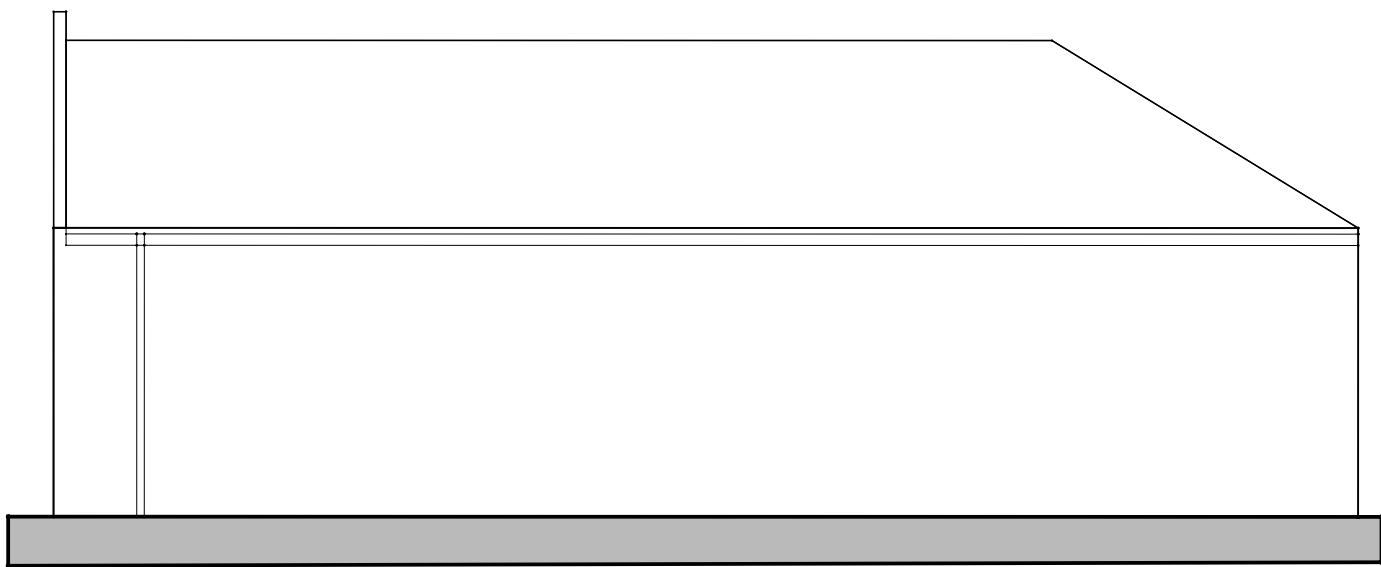

Southeast Elevation

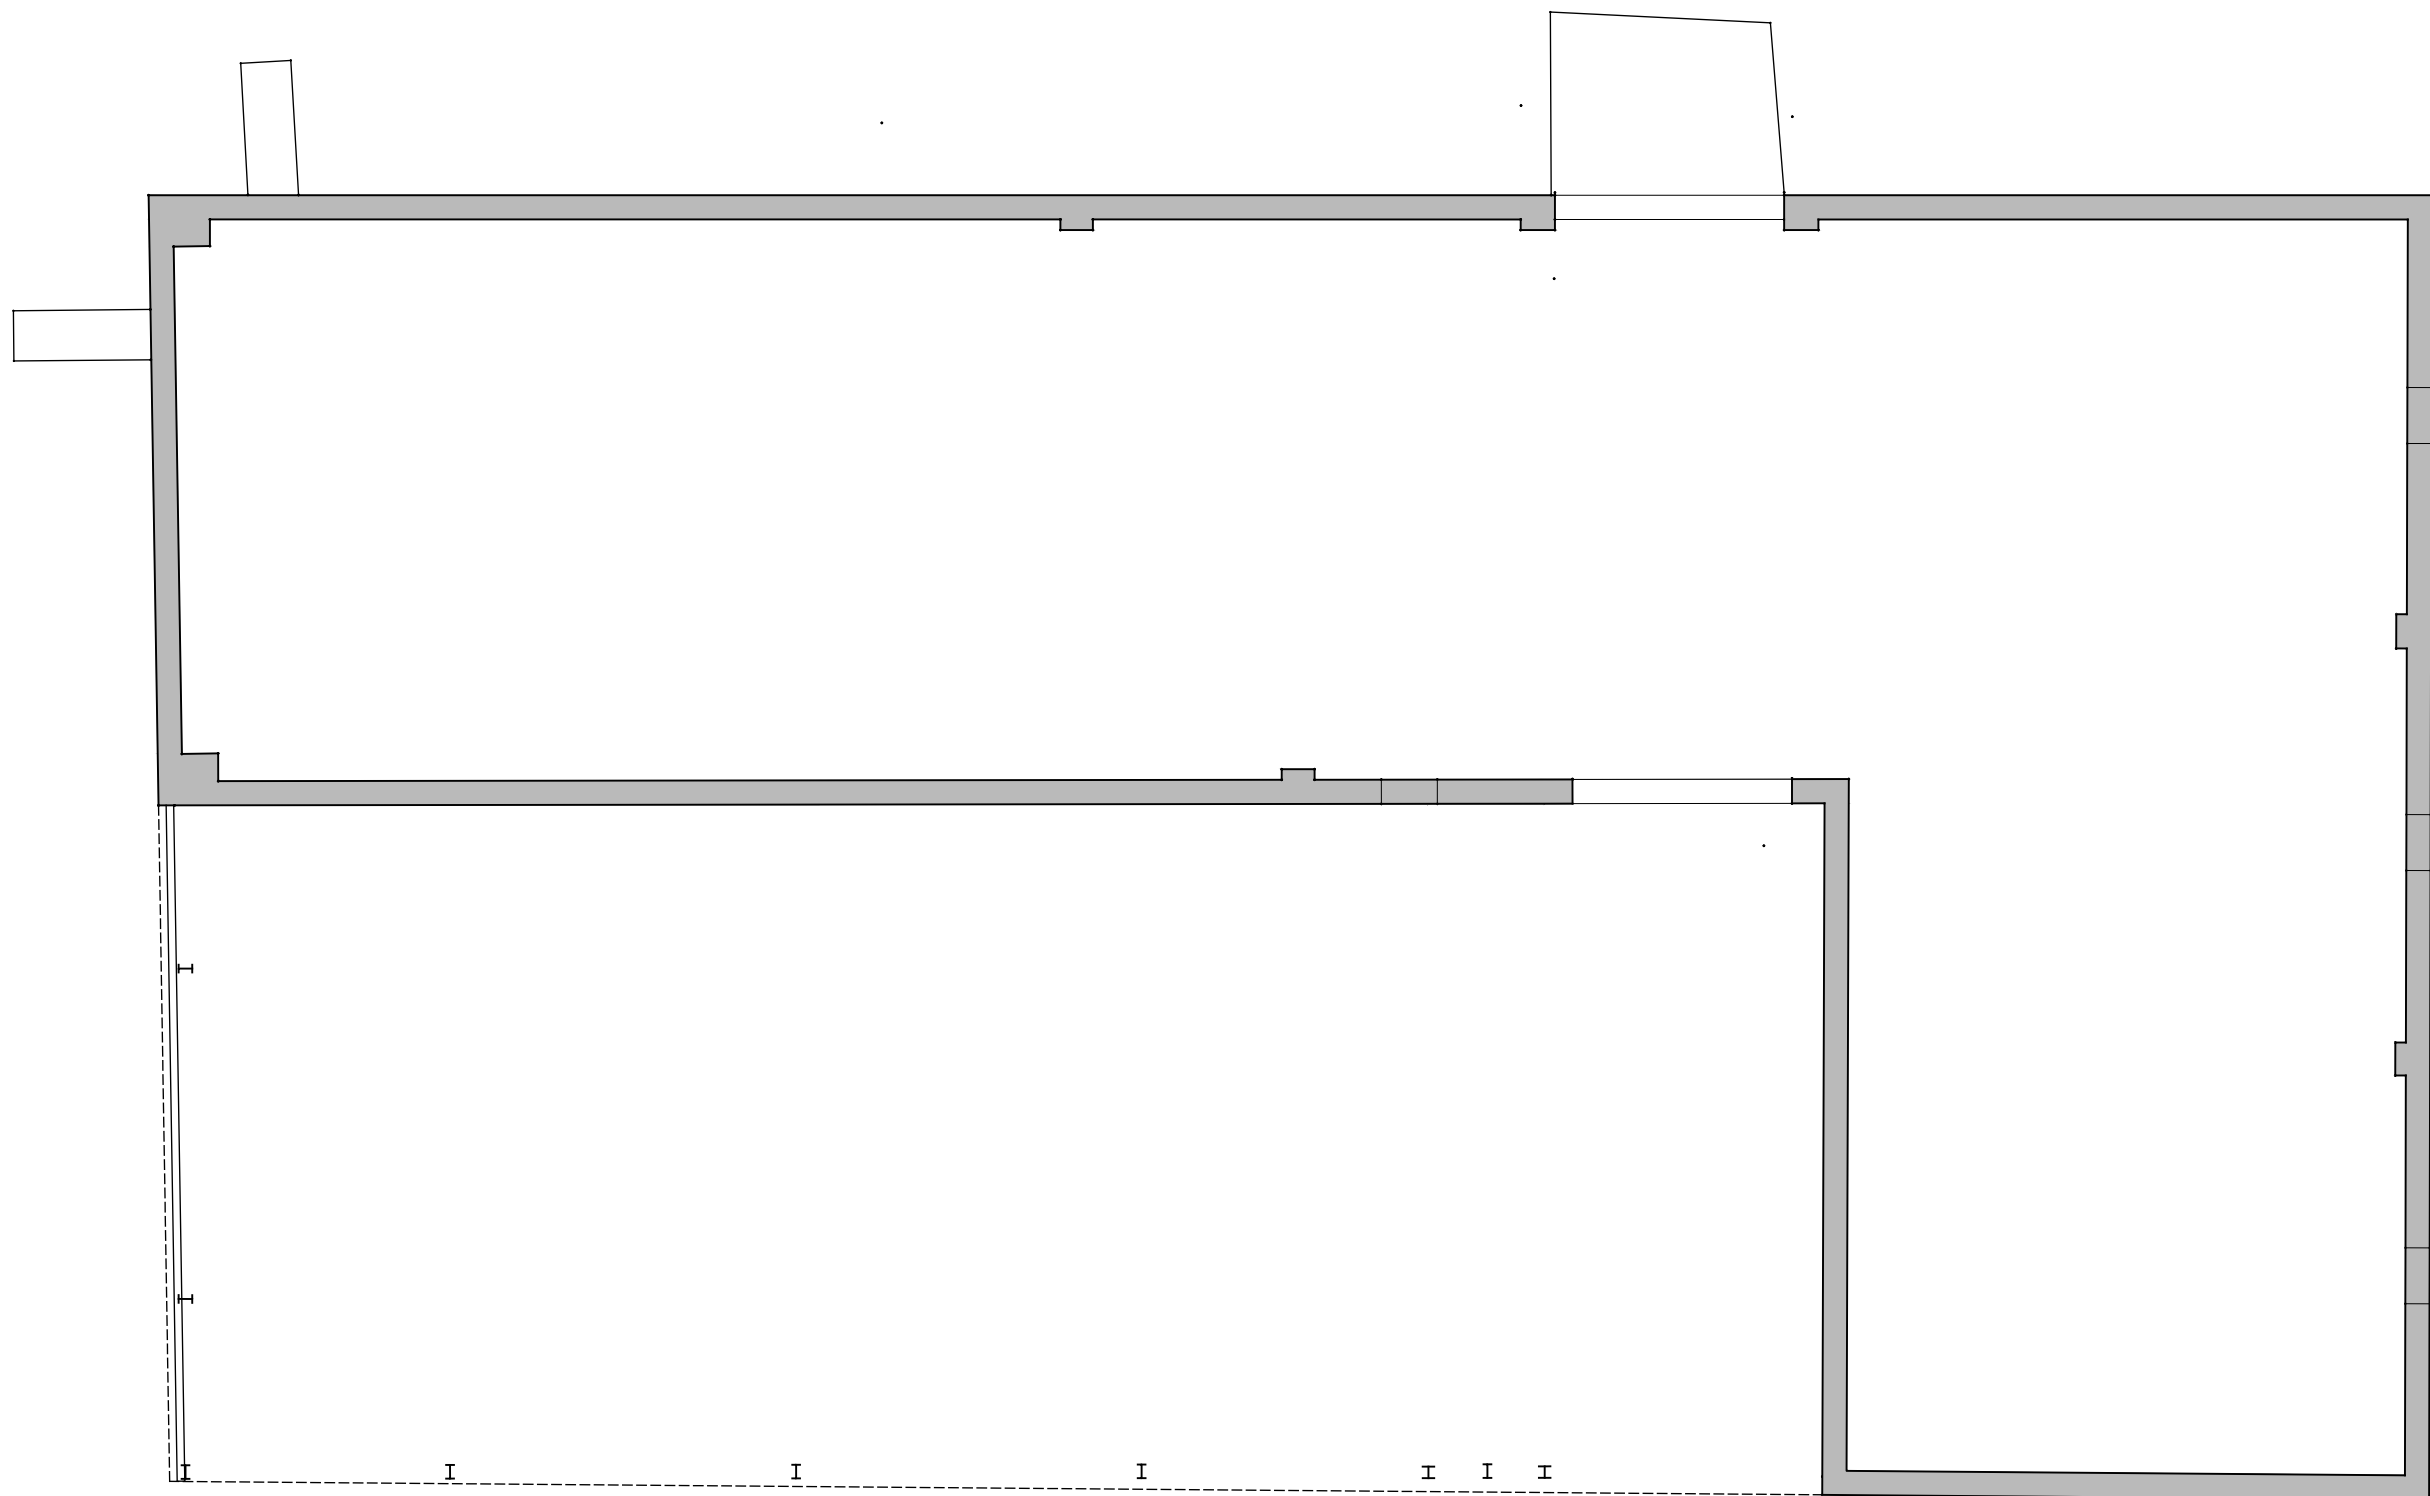

Ground Floor Plan




Notes

Copyright
© Robert Doughty Consultancy Limited.
All rights described in the Copyright, Designs and Patents Act 1988 have been asserted.

Ordnance Survey Map
© Crown Copyright. OS Licence No: AR 100010613.

Dimensions
All dimensions shown are for the purposes of obtaining the relevant planning permission only.

CDM 2015
This drawing is for illustrative purposes and/or obtaining the relevant planning permission only. It should not be used for construction and accordingly, risk identification under the Construction (Design & Management) Regulations 2015 has not been undertaken.

 

Rev	Description	Date
-----	-------------	------

rdc

Robert Doughty
Consultancy

32 High Street, Helpingham
Sleaford, Lincolnshire, NG34 0RA

Tel: 01529 421646
Email: admin@rdc-landplan.co.uk
Web: www.rdc-landplan.co.uk

Client
George Hay & Sons Limited

Project
Weston Barn House
Spalding Marsh

Drawing
Existing Plan & Elevations

Scale @ A1 1: 100	Date 22/09/23
-----------------------------	-------------------------

Drawn By NG	Checked By .
-----------------------	------------------------

Job Number 1154-2	Status PL	Purpose of Issue Planning
-----------------------------	---------------------	-------------------------------------

Drawing No. 1154-2_PL_GA01	Rev -
--------------------------------------	-----------------