
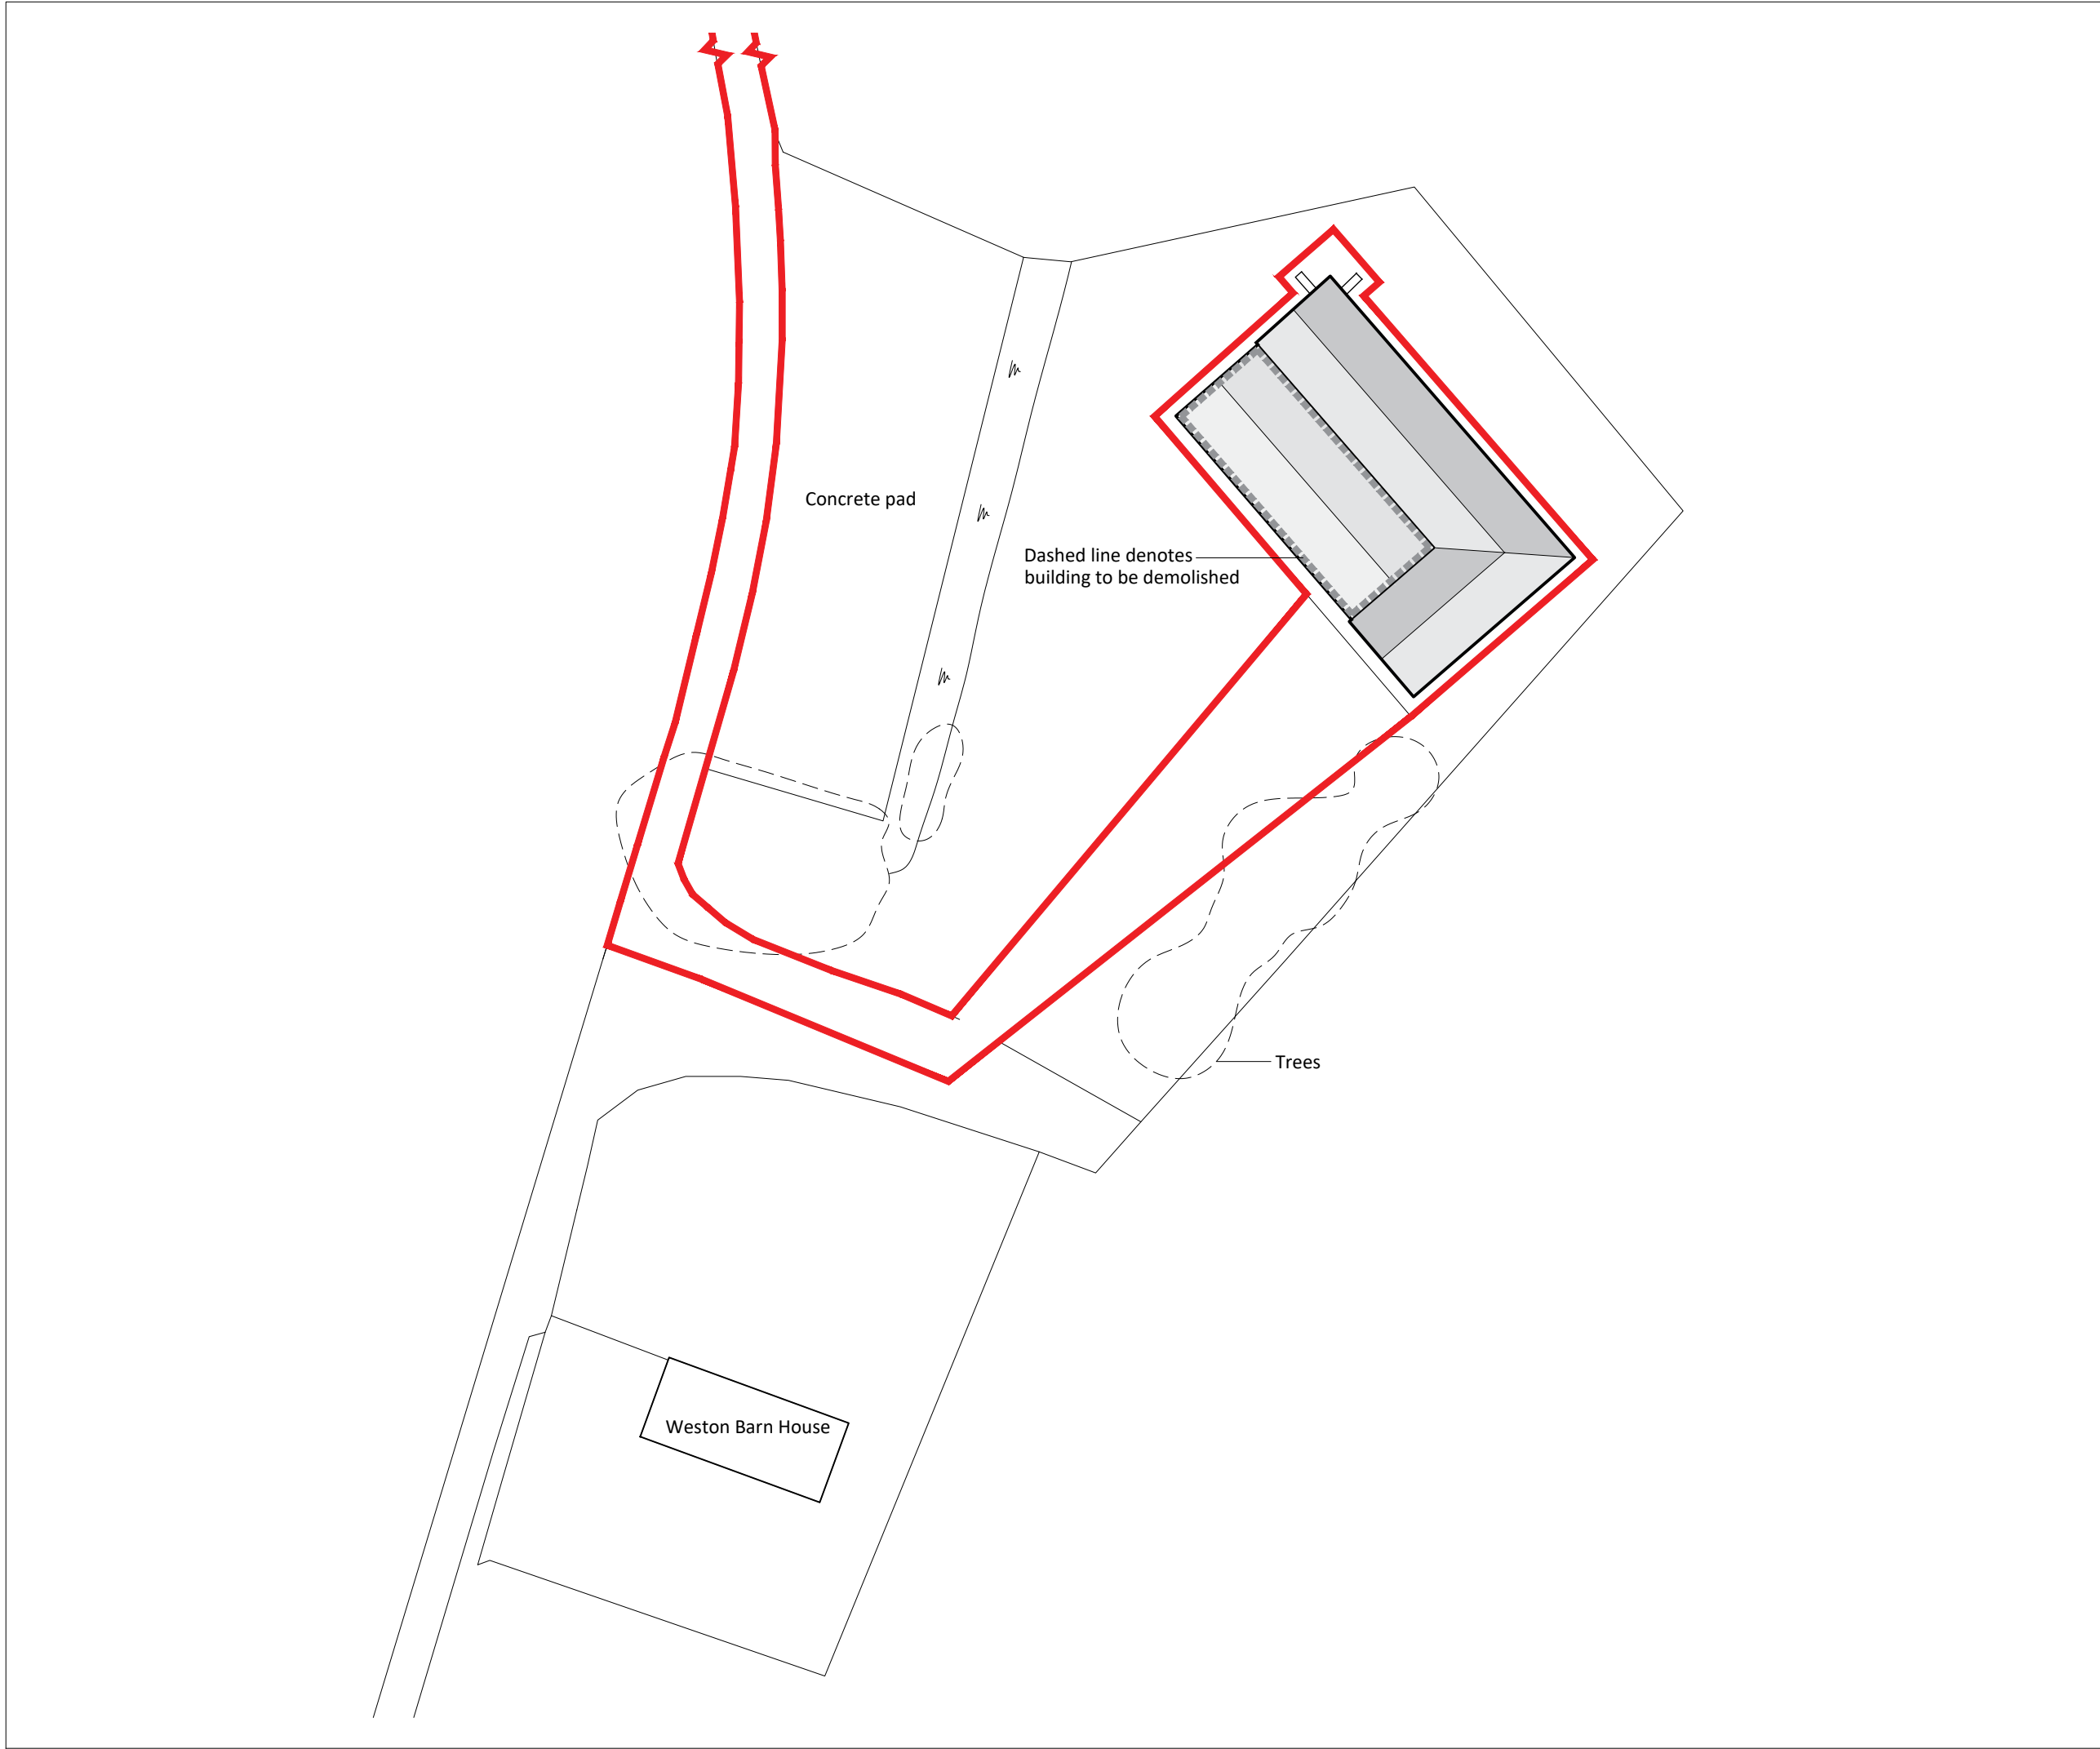


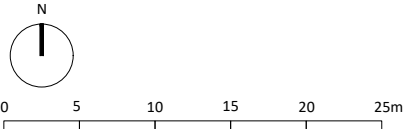

Notes Copyright © Robert Doughty Consultancy Limited. All rights described in the Copyright, Designs and Patents Act 1988 have been asserted. Ordnance Survey Map © Crown Copyright. OS Licence No: AR 100010613. Dimensions All dimensions shown are for the purposes of obtaining the relevant planning permission only. CDM 2015 This drawing is for illustrative purposes and/or obtaining the relevant planning permission only. It should not be used for construction and accordingly, risk identification under the Construction (Design & Management) Regulations 2015 has not been undertaken.  - - -		
Rev	Description	Date
<div><div><div>rdc</div><div>Robert Doughty Consultancy</div></div><div>32 High Street, Helpringham Sleaford, Lincolnshire, NG34 0RA Tel: 01529 421646 Email: admin@rdc-landplan.co.uk Web: www.rdc-landplan.co.uk</div></div>		
Client George Hay & Sons Ltd		
Project Barn to the north of Weston Barn House Marsh Road, Spalding Marsh		
Drawing Existing Site Plan		
Scale @ A3 1: 500		Date 19/09/23
Drawn By WW		Checked By LMS
Job Number 1154-2	Status PL	Purpose of Issue Planning
Drawing No. 1154-2_PL_SP01		Rev -