


READ IN CONJUNCTION WITH THE CONSTRUCTION NOTES

Drawings are to read in conjunction with the construction notes, structural engineer's calculations and truss manufacturer's details.

REVISIONS

Rev. A - July 2018 - general update.
Rev. B - Aug2018 - garage relocated & chimney breast added

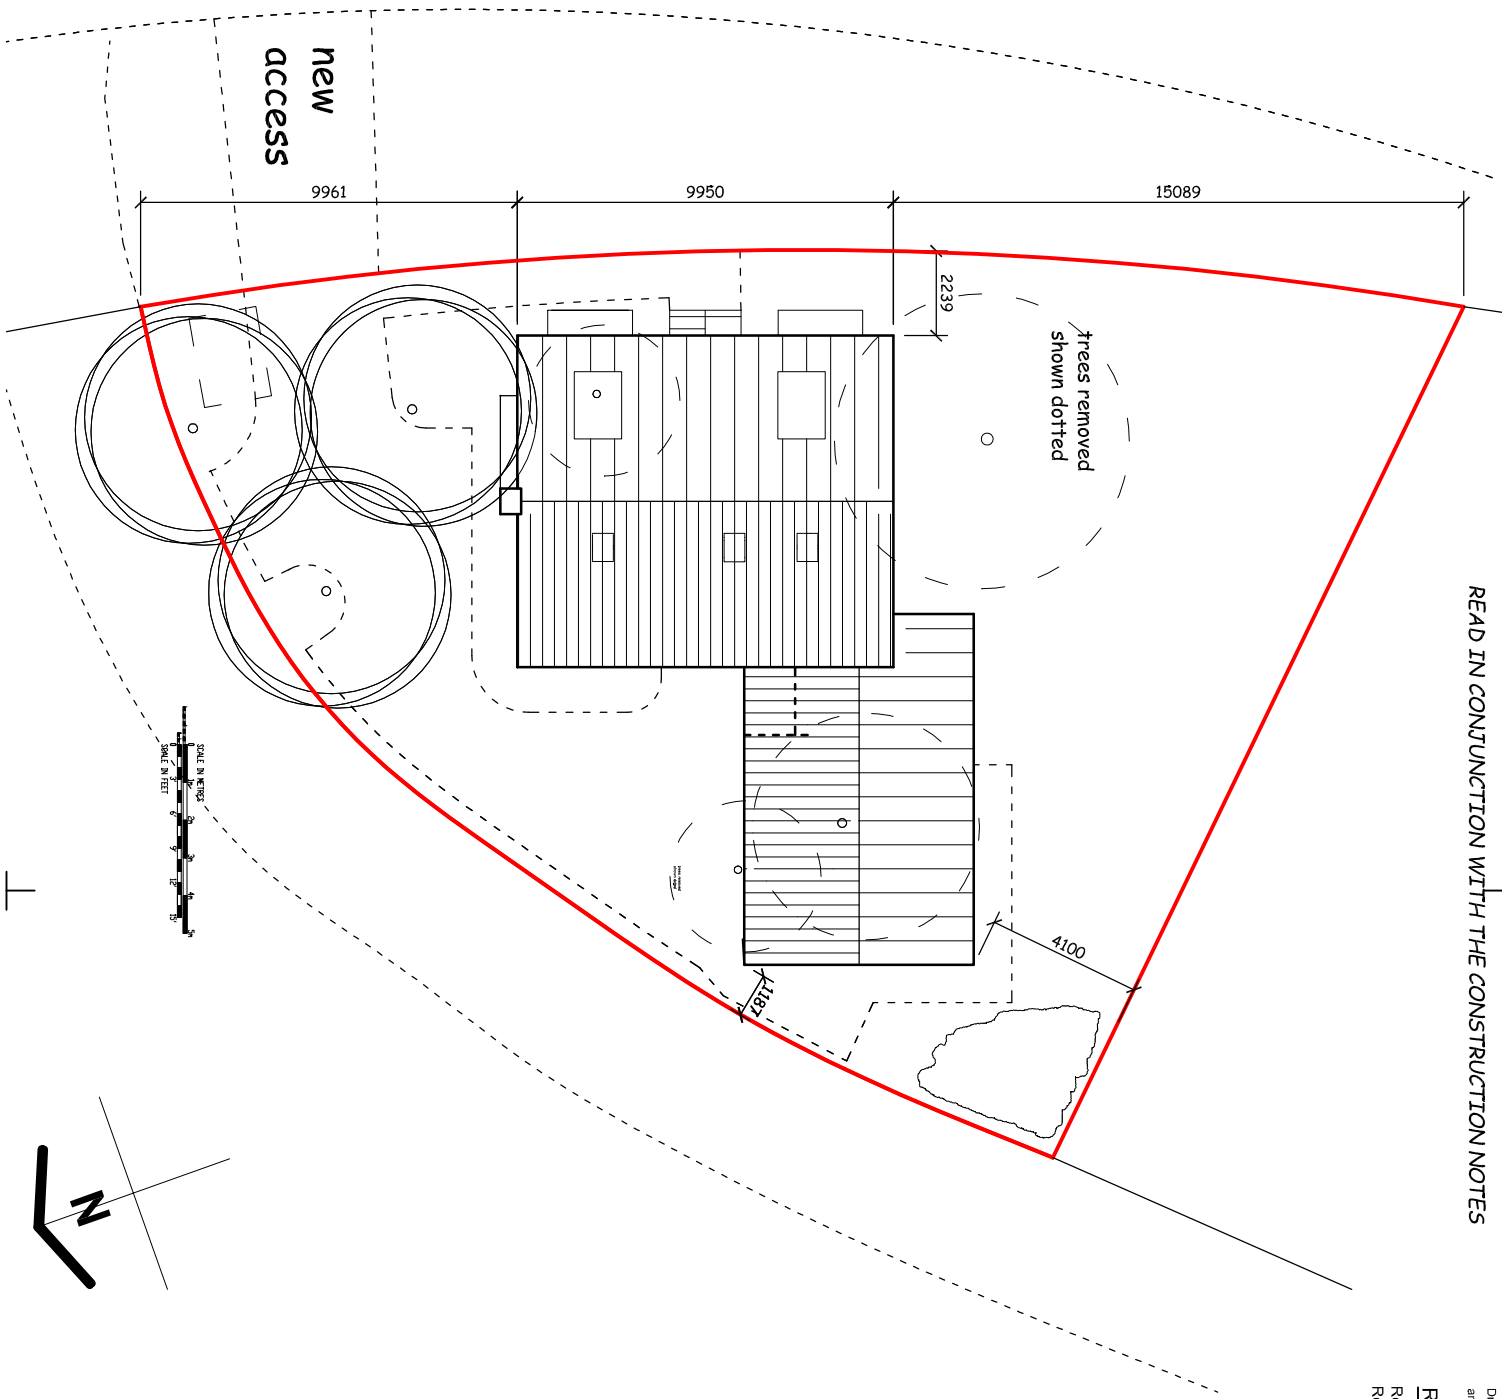

ROBERT LOWE

CHARTERED ARCHITECT

34 King John's Road

Swineshead, Boston

Lincolnshire, PE20 3NR

Phone : 07904 519 189

lowearchitct@gmail.com

Project:

Proposed House

Client:

Verralls & Porter Ltd

Drawing Title:

SITE PLAN

Date:

Aug 2018

Scale:

1: 100 @ A4

Project No:

1803

Drawn:

RL

Rev:

Drawn by:

03 B

Consultation by E-Plan: All dimensions on file and to report any discrepancy to E-Plan

Drawn scale from the drawing

© 2018