


READ IN CONJUNCTION WITH THE CONSTRUCTION NOTES

- Drawings are to read in conjunction with the construction notes, structural engineer's calculations and truss manufacturer's details.
- ### REVISIONS
- Rev. A - July 2018 - general update.
 - Rev. B - Aug 2018 - ground floor update
 - Rev. C - Aug 2018 - garage relocated & chimney breast added

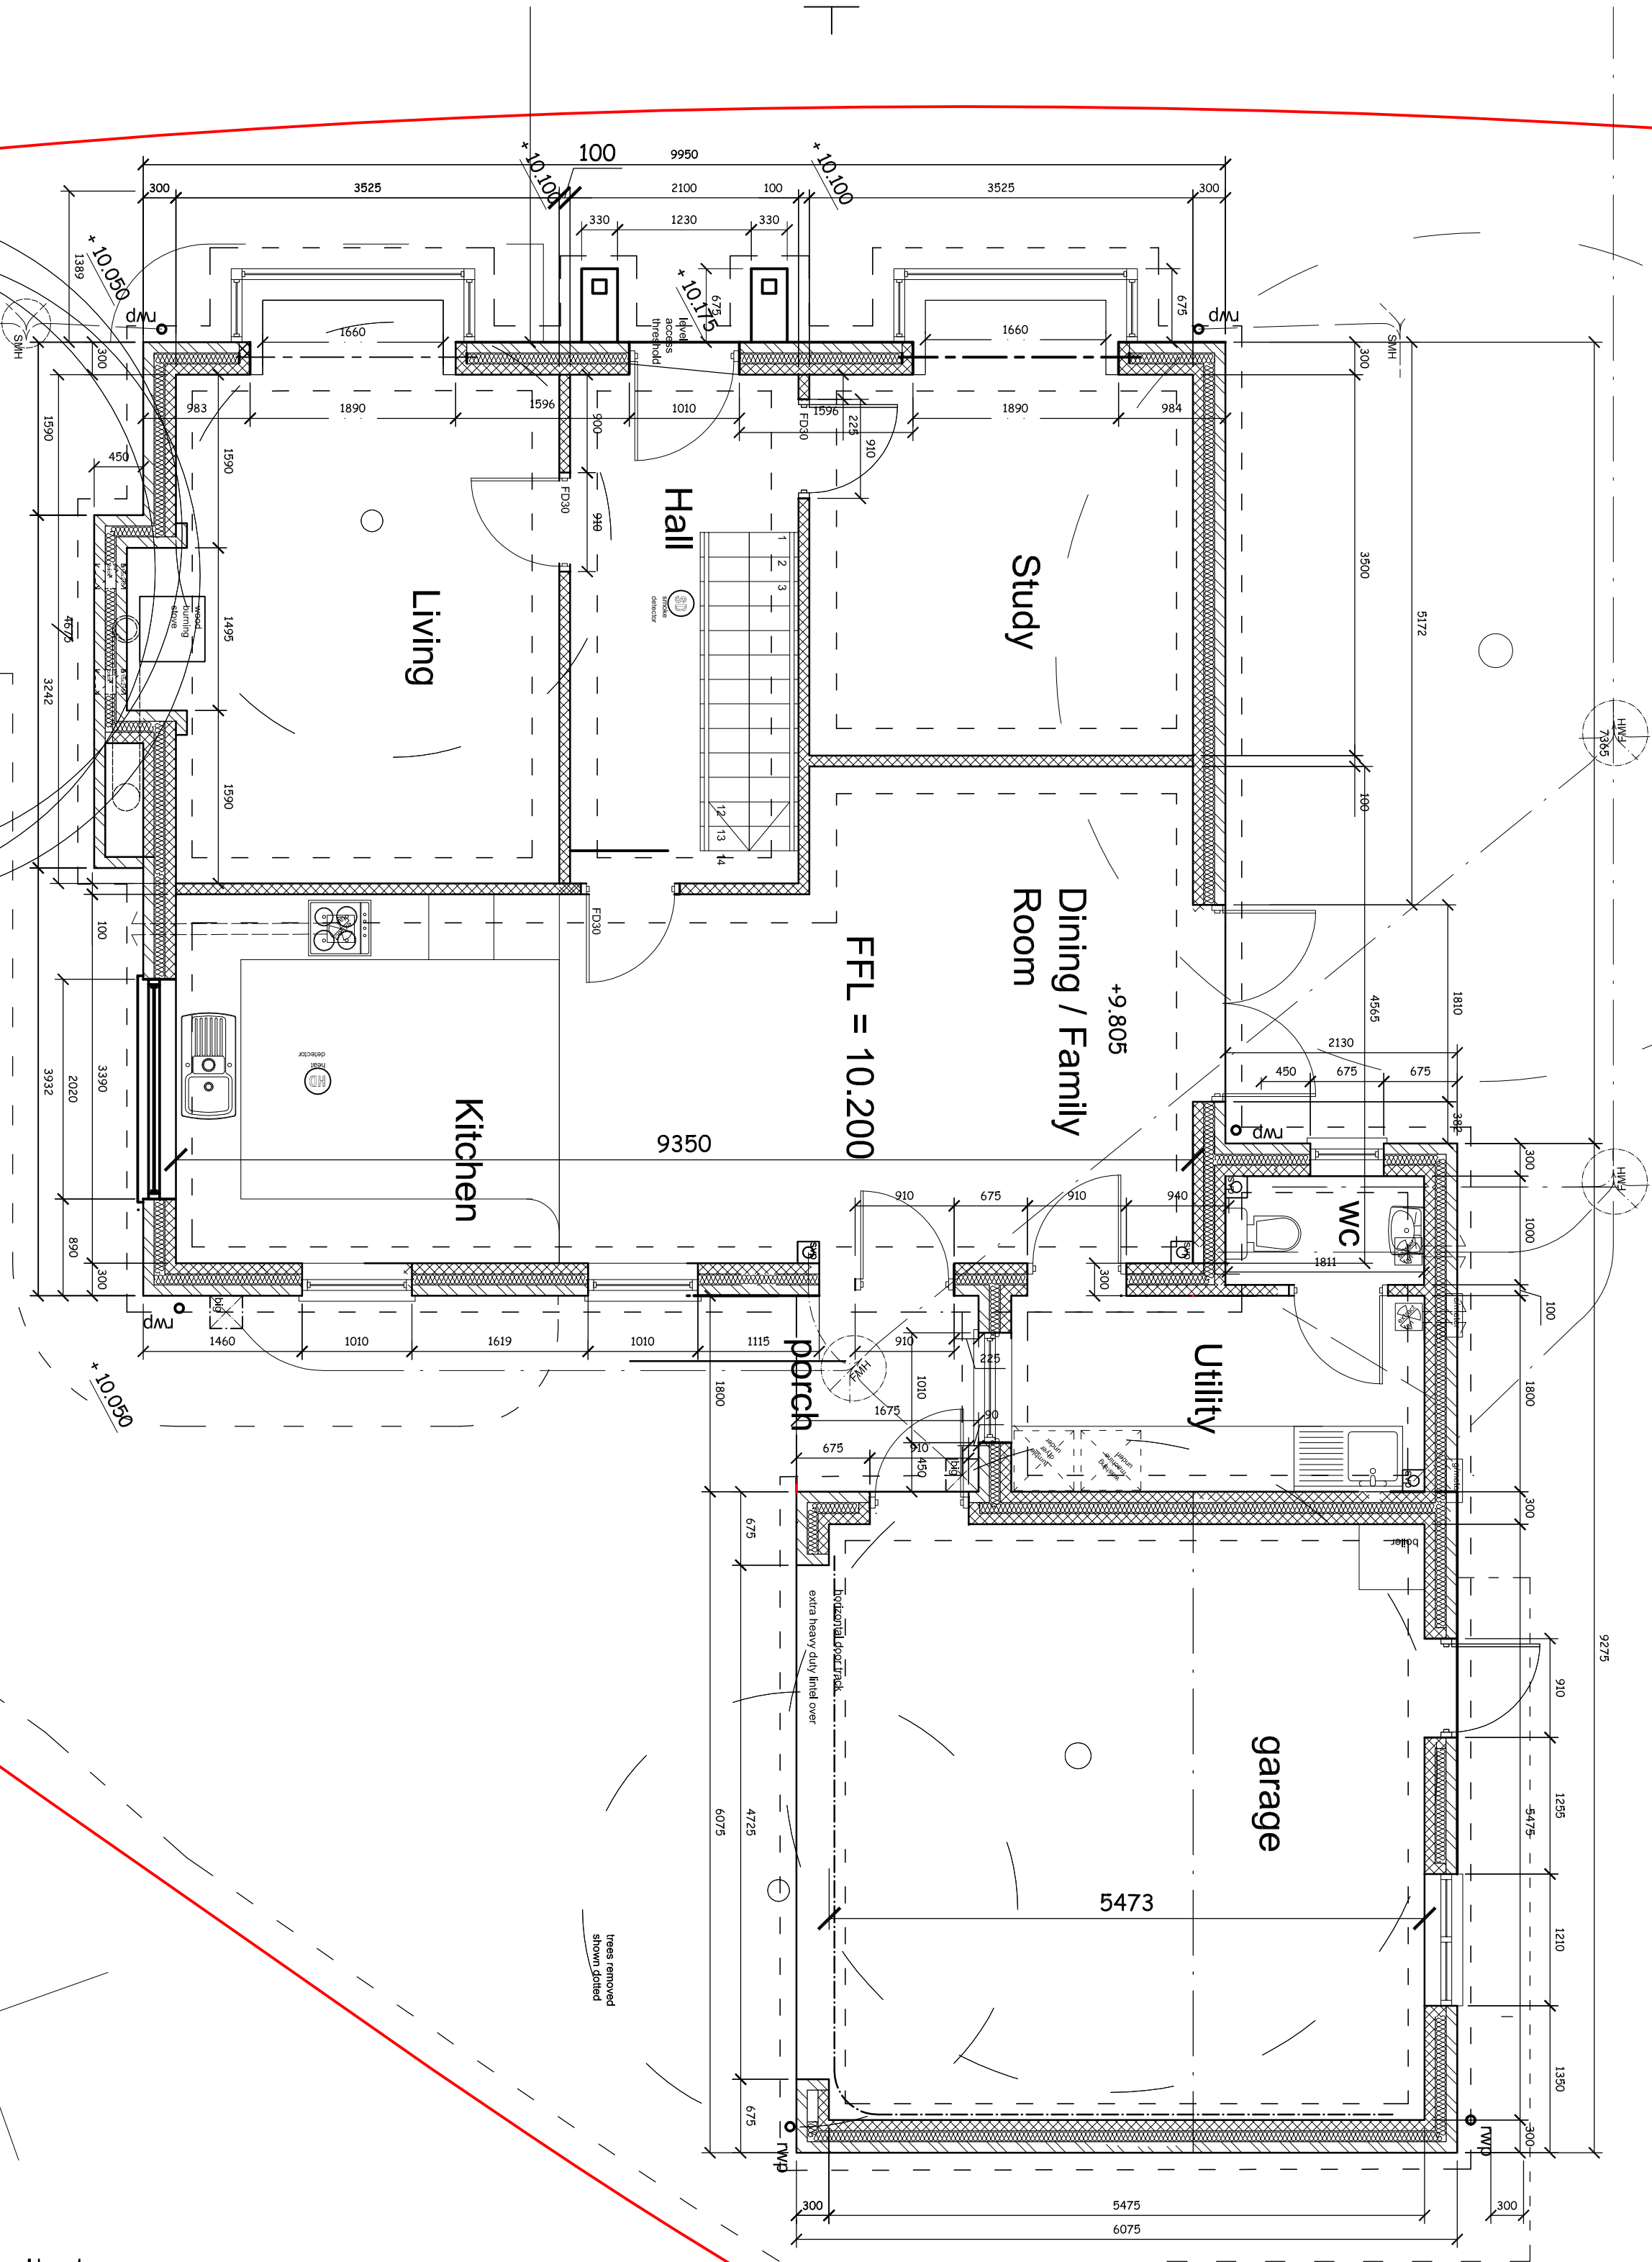

Ground Floor

ROBERT LOWE
CHARTERED ARCHITECT

Project: Proposed House
Land adj. 87 High Road
Weston, Spalding, PE12 6RA

Date: May 2018
Scale: 1:50 @ A2

Client: Verralls & Porter Ltd

Drawing Title: GROUND FLOOR PLAN

Project No: 1803
Drawing No: Rev:
Drawn: RL
Rev:

34 King John's Road
Swineshead, Boston
Lincolnshire, PE20 3NR
Phone : 07904 519 189
lowearchitc@gmail.com

Contractors are to check all dimensions on site and to report any discrepancy to the Architect.
Do not scale from the drawing.

04 C
© 2016