
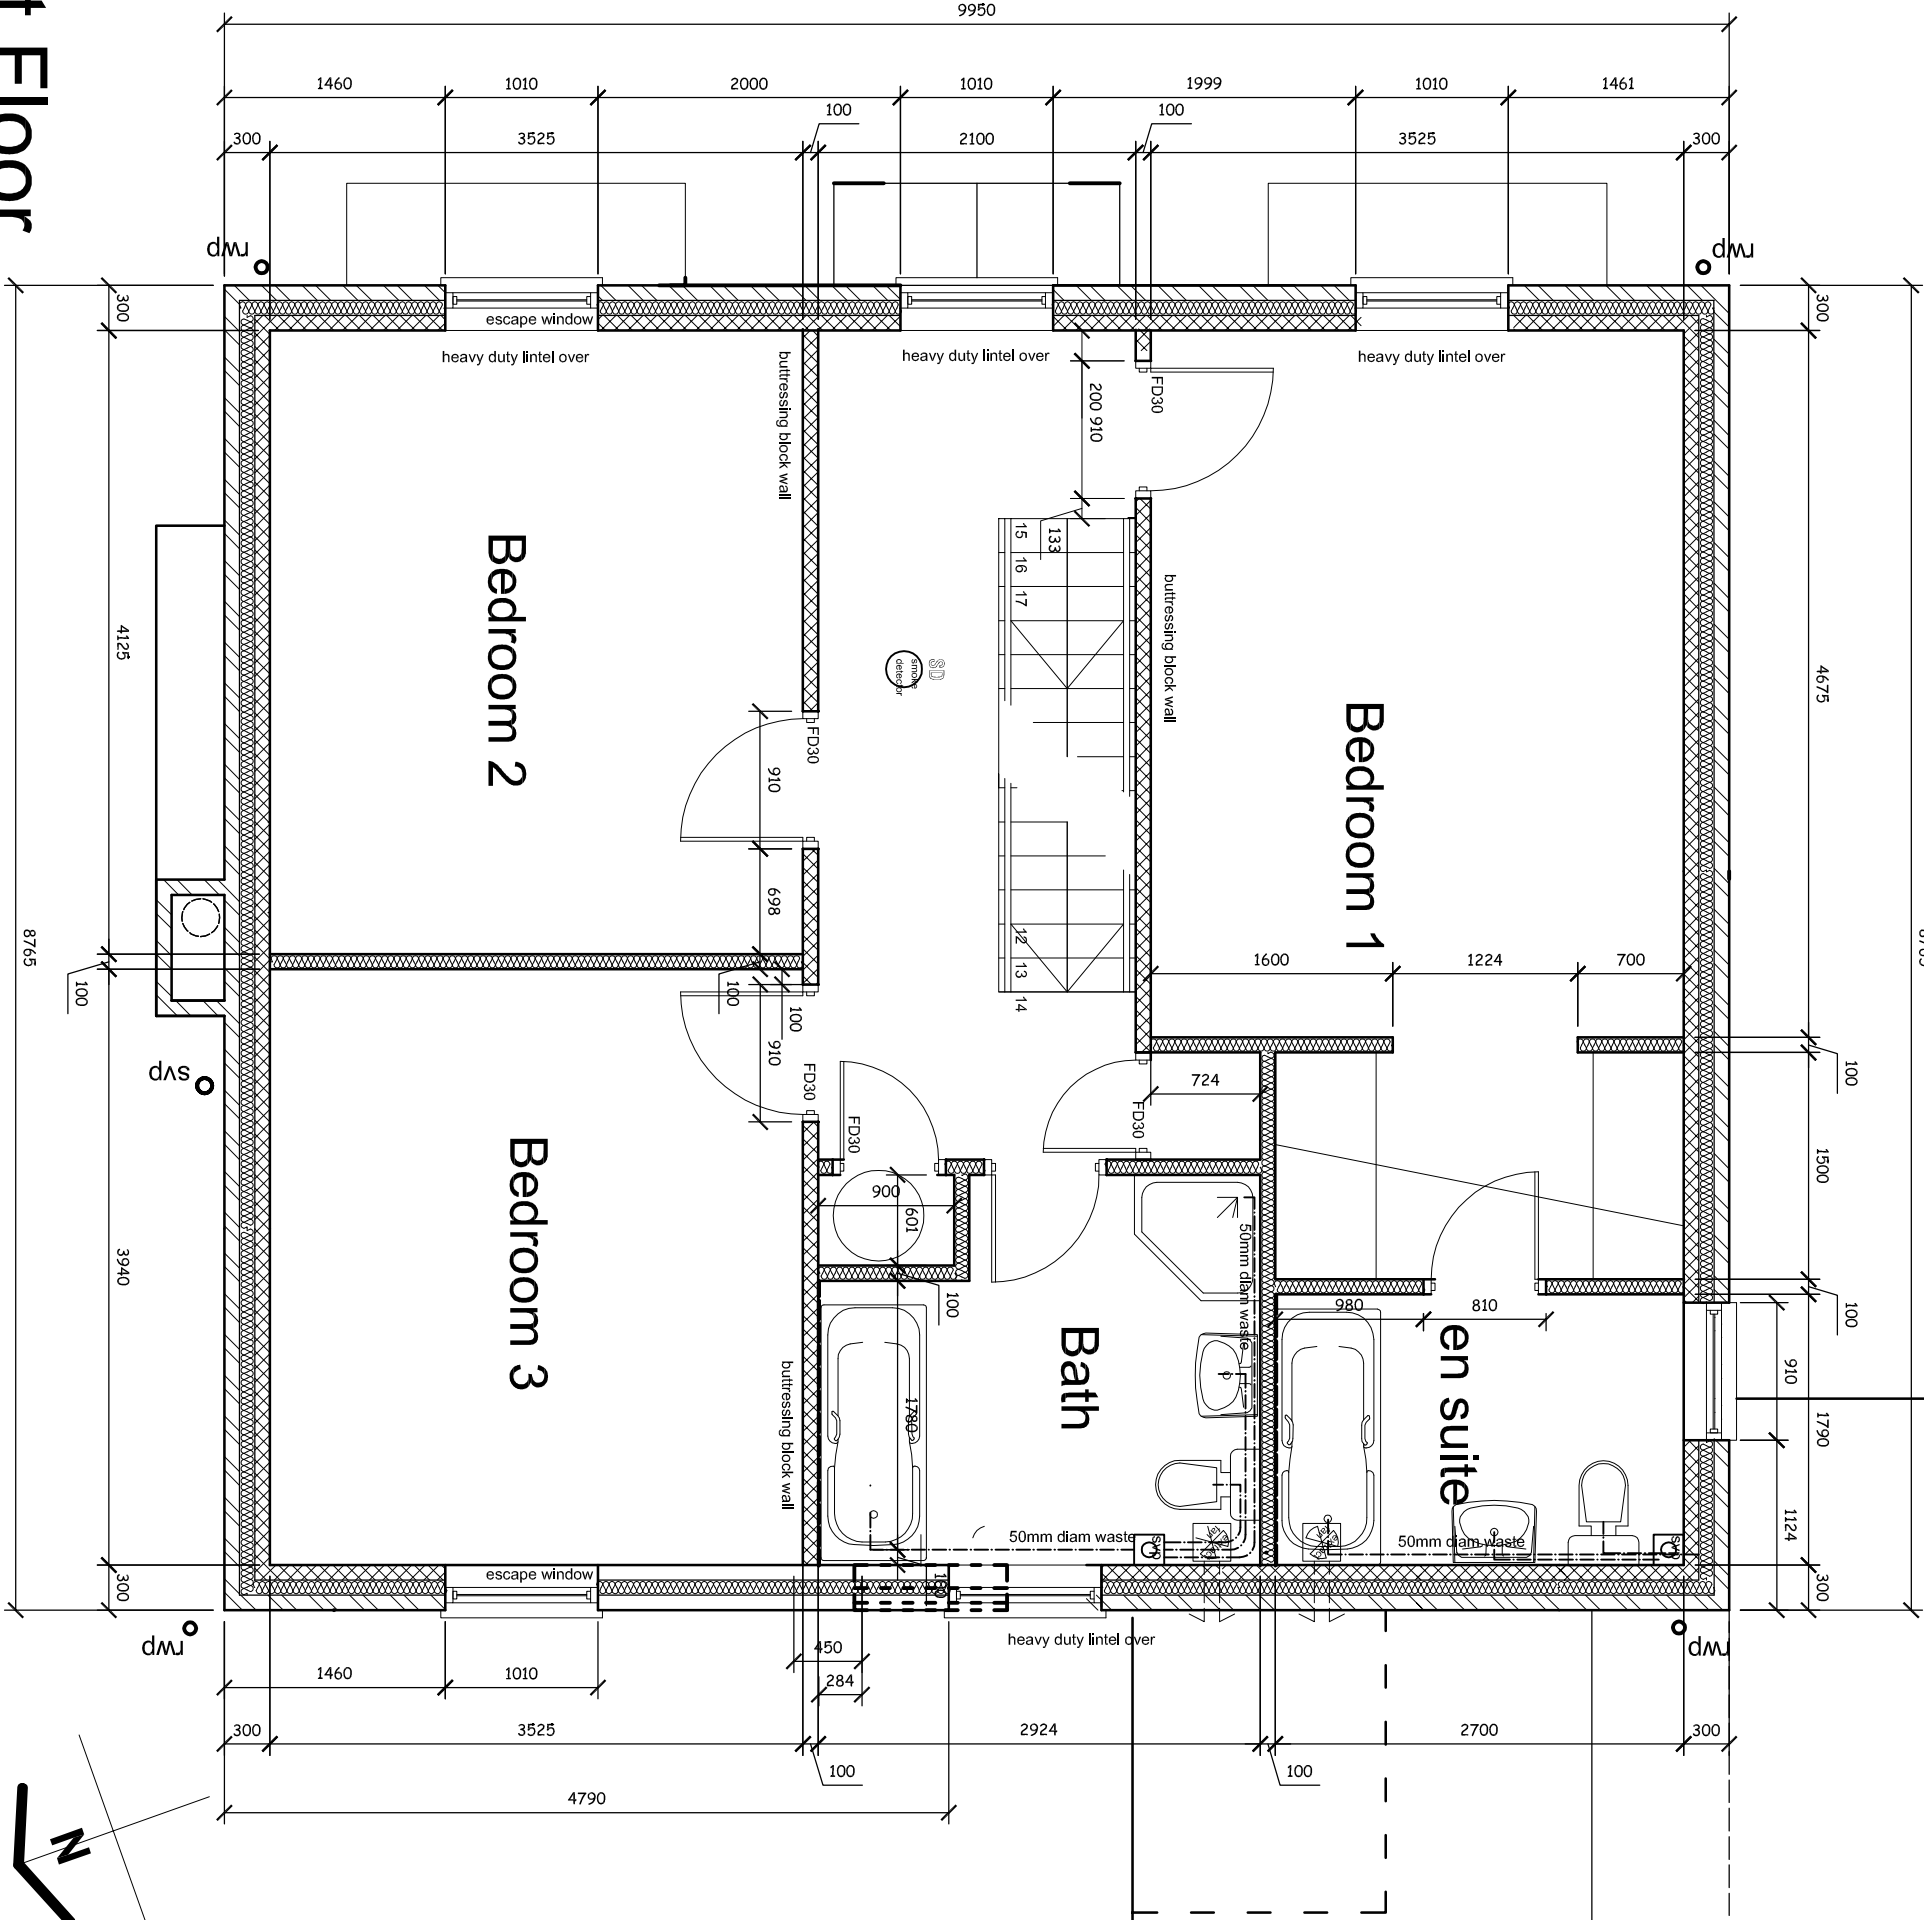


READ IN CONJUNCTION WITH THE CONSTRUCTION NOTES

Drawings are to read in conjunction with the construction notes, structural engineer's calculations and trust manufacture's details.

REVISIONS

Rev. A - July 2018 - general update.
Rev. B - Aug 2018 - garage relocated & chimney breast added

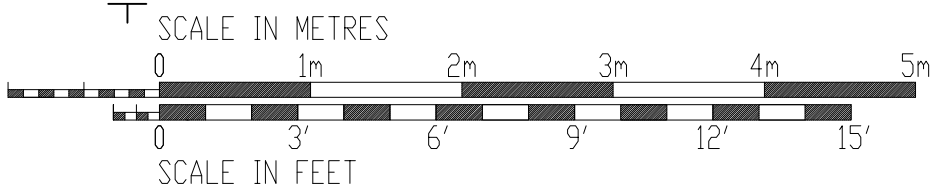

First Floor

ROBERT LOWE
CHARTEDED ARCHITECT
34 King John's Road
Sutton Coldfield, B37 7YU
Phone: 07904 619 189
lowearchitect@gmail.com

Project: Proposed House
addr: 67 High Road, Weston
Spalding, Lincs., PE12 6RA
Client: Verralls & Porter Ltd
Drawing Title: FIRST FLOOR PLAN

Date: July 2018
Scale: 1:50 @ A3

Project No: 1804
Drawing No: RL
Rev: 05 B

Comments: see to check all dimensions on site and to report any discrepancy to the architect.
Drawn: [Name]
Checked: [Name]
Reviewed: [Name]