
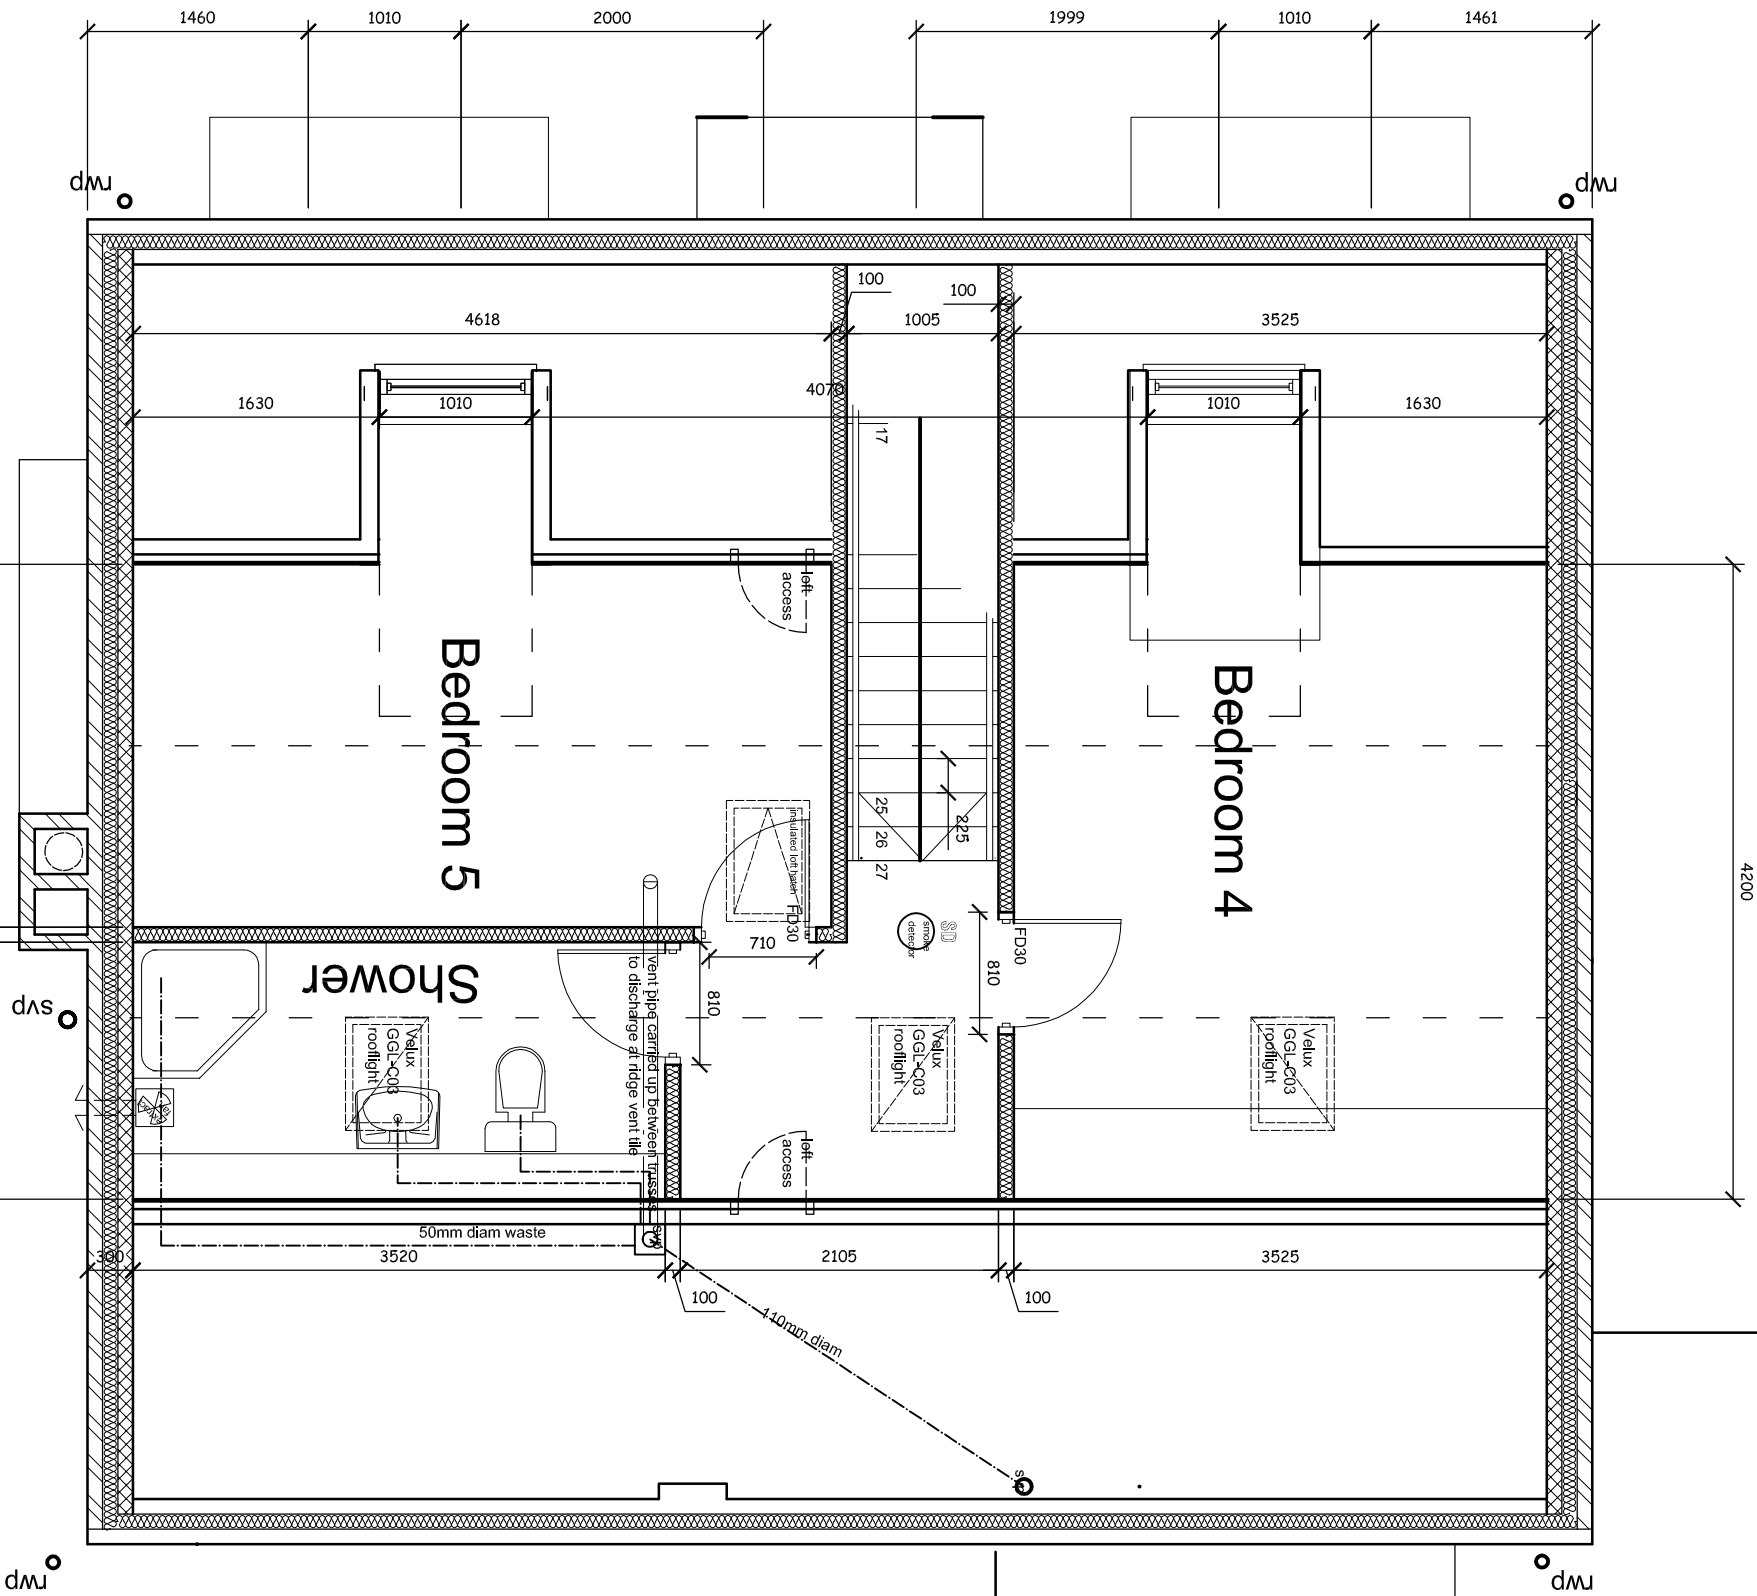


READ IN CONJUNCTION WITH THE CONSTRUCTION NOTES


Drawings are to read in conjunction with the construction notes, structural engineer's calculations and trust manufacture's details.

REVISIONS

Rev. A - July 2018 - general update.
Rev. B - Aug 2018 - garage relocated & chimney breast added

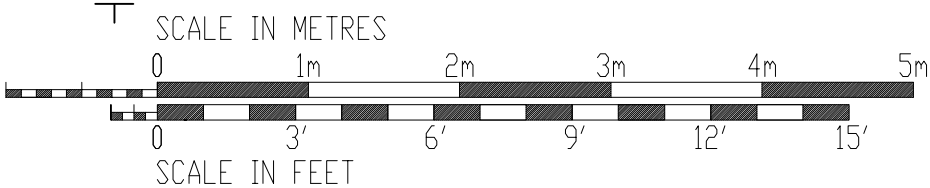

Second Floor

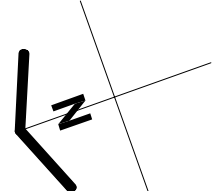

ROBERT LOWE
CHARTERED ARCHITECT

34 King John's Road
Swinestree, PE20 3NR
Lincolnshire, PE20 3NR
Phone: 07904 619 189
lowearchitect@gmail.com

Project:
Proposed House
adj. 67 High Road, Weston
Spalding, Lincs., PE12 6RA

Client:
Verralls & Porter Ltd

Drawing Title:
SECOND FLOOR PLAN

Date:
July 2018

Scale:
1:50 @ A3

Project No:
1804

Drawing No:
RL

Rev:
06 B

Comments are to show all alterations on the plan to report any discrepancy to the architect.
Drawn and checked by: [Signature]