


NORTH

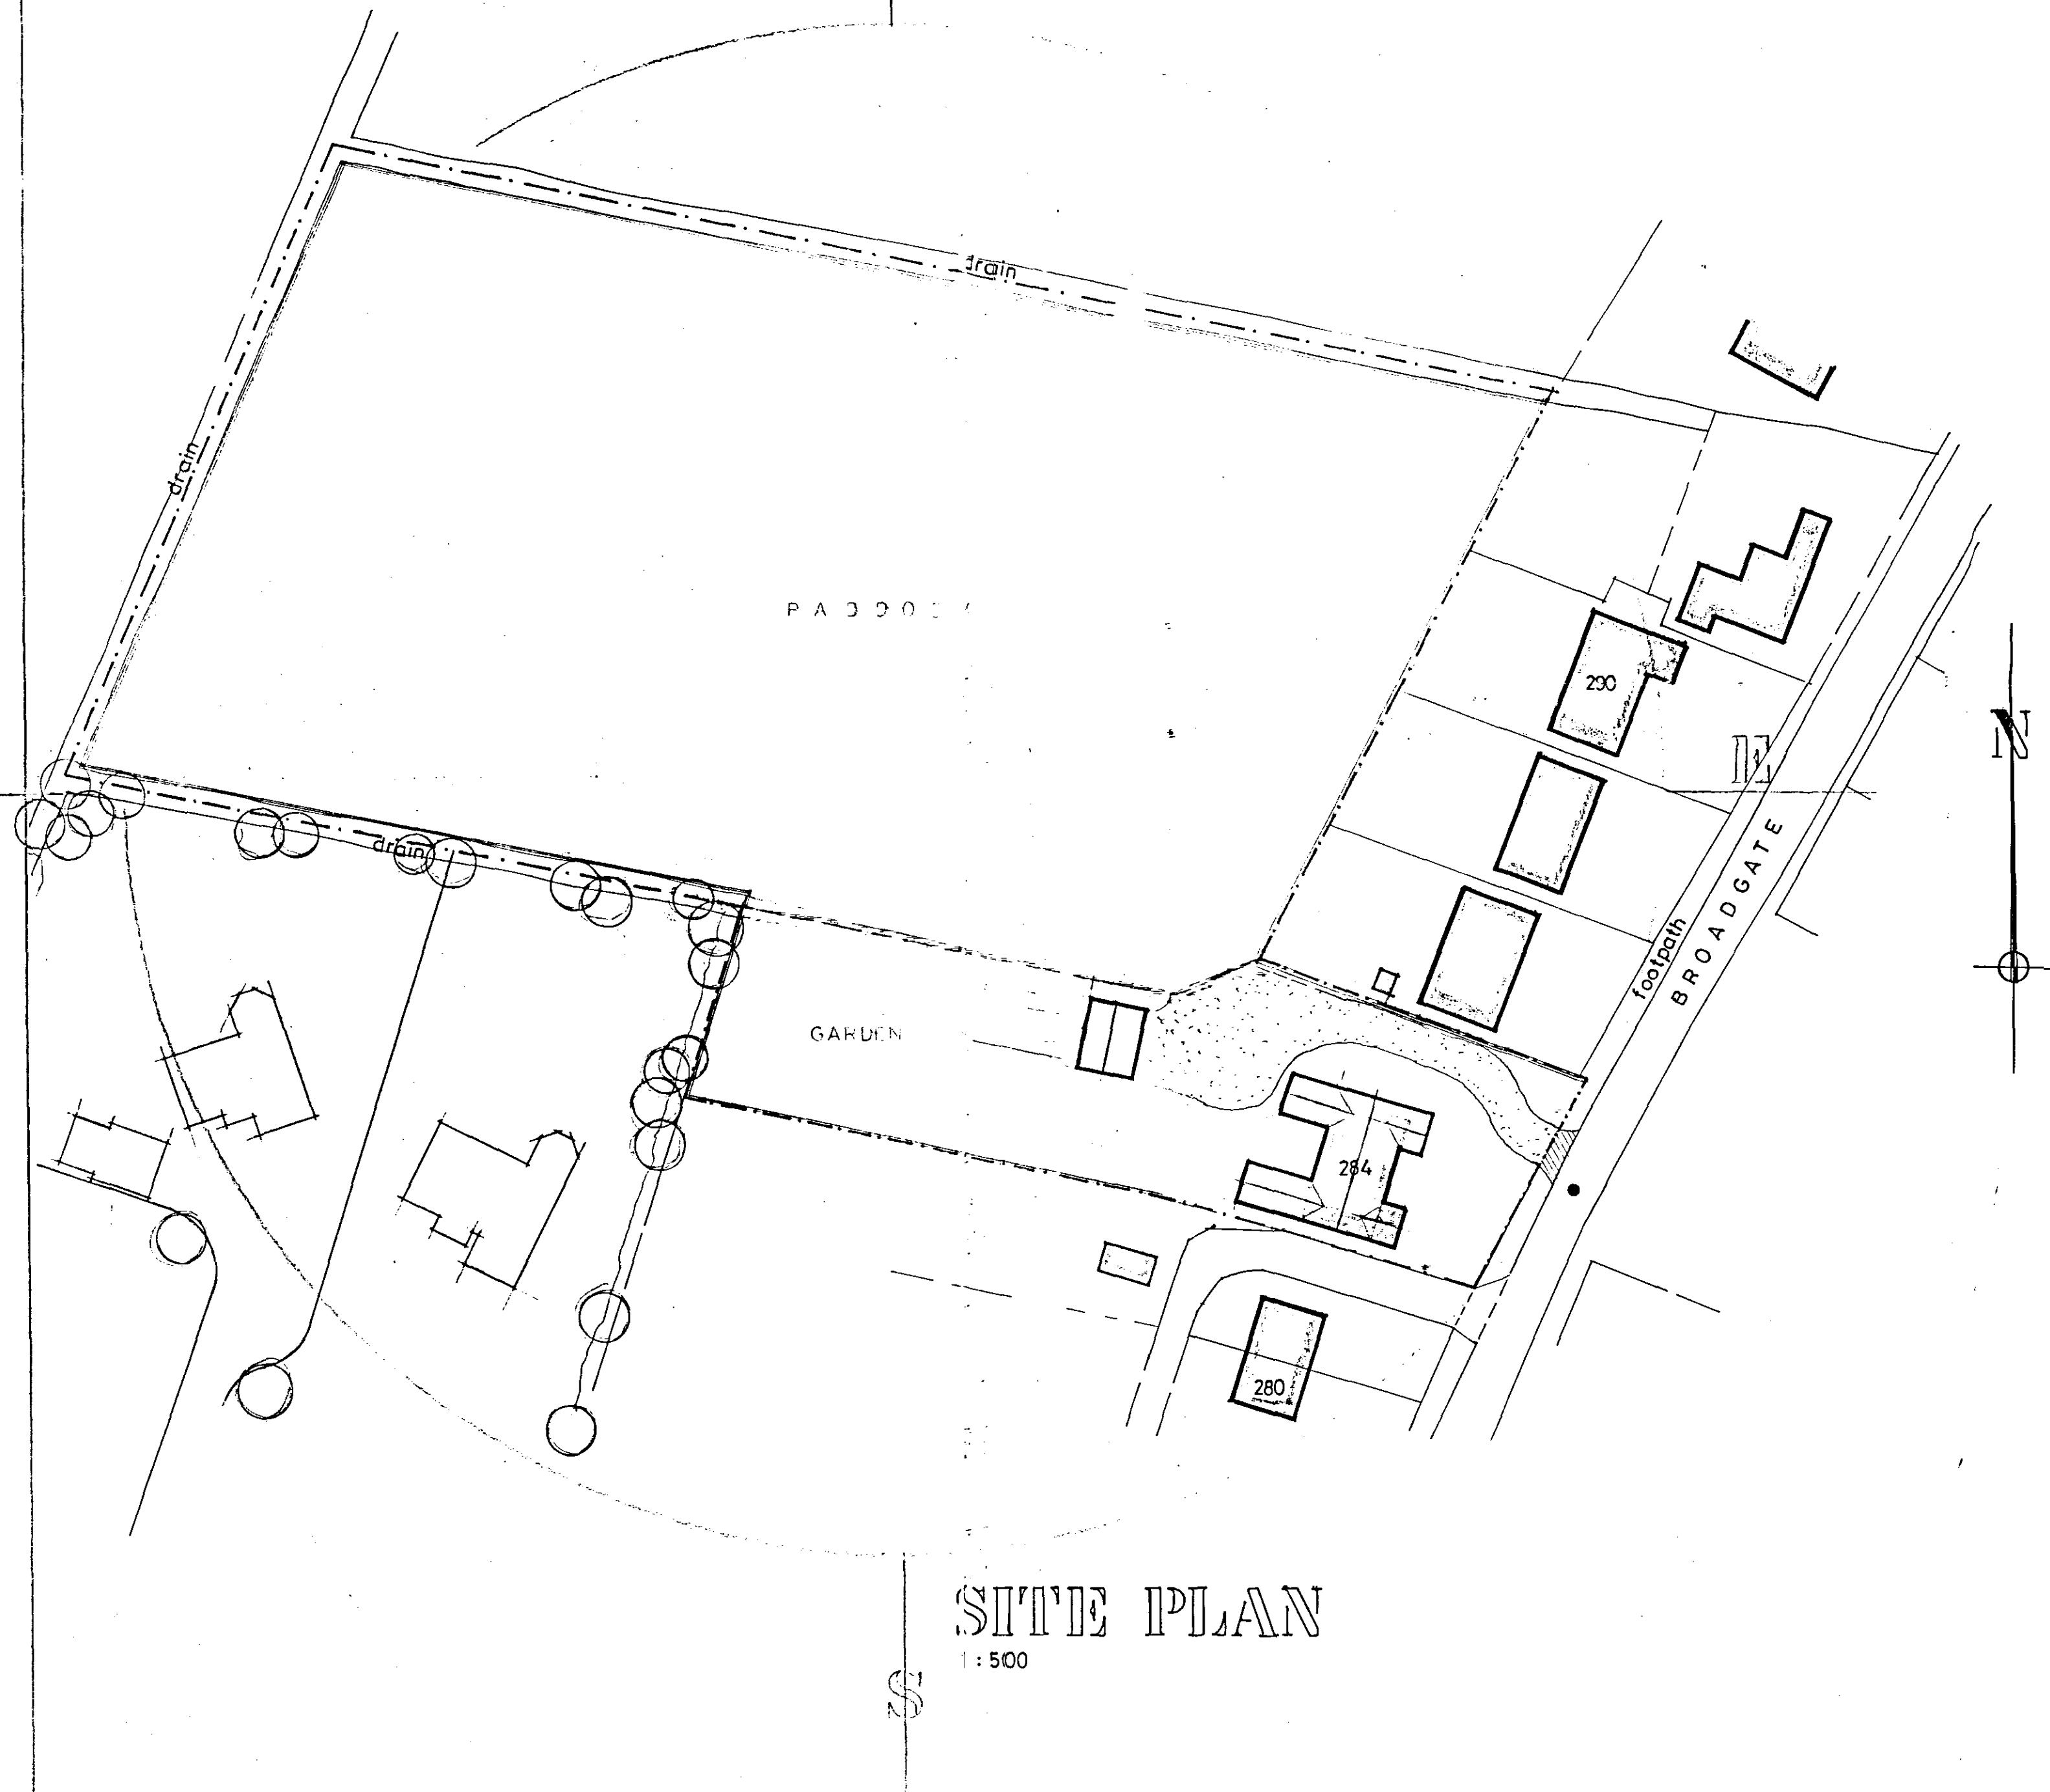


SITE PLAN

1:500

DO NOT SCALE FROM THIS DRAWING

This drawing is copyright and may not be altered, traced, photographed or used for any purpose other than that for which it is issued. The General Contractor is to check all dimensions on site and report them to the Architect. All works shown on the drawing including foundations are based upon typical site conditions related to the area. No responsibility can be accepted for abnormal conditions which may be discovered during construction unless reported to the Architect so that design amendments may be considered. Site surveys are recommended in respect of foundations to establish specific site conditions before foundation work is undertaken.

Summary DS (UK) 99982

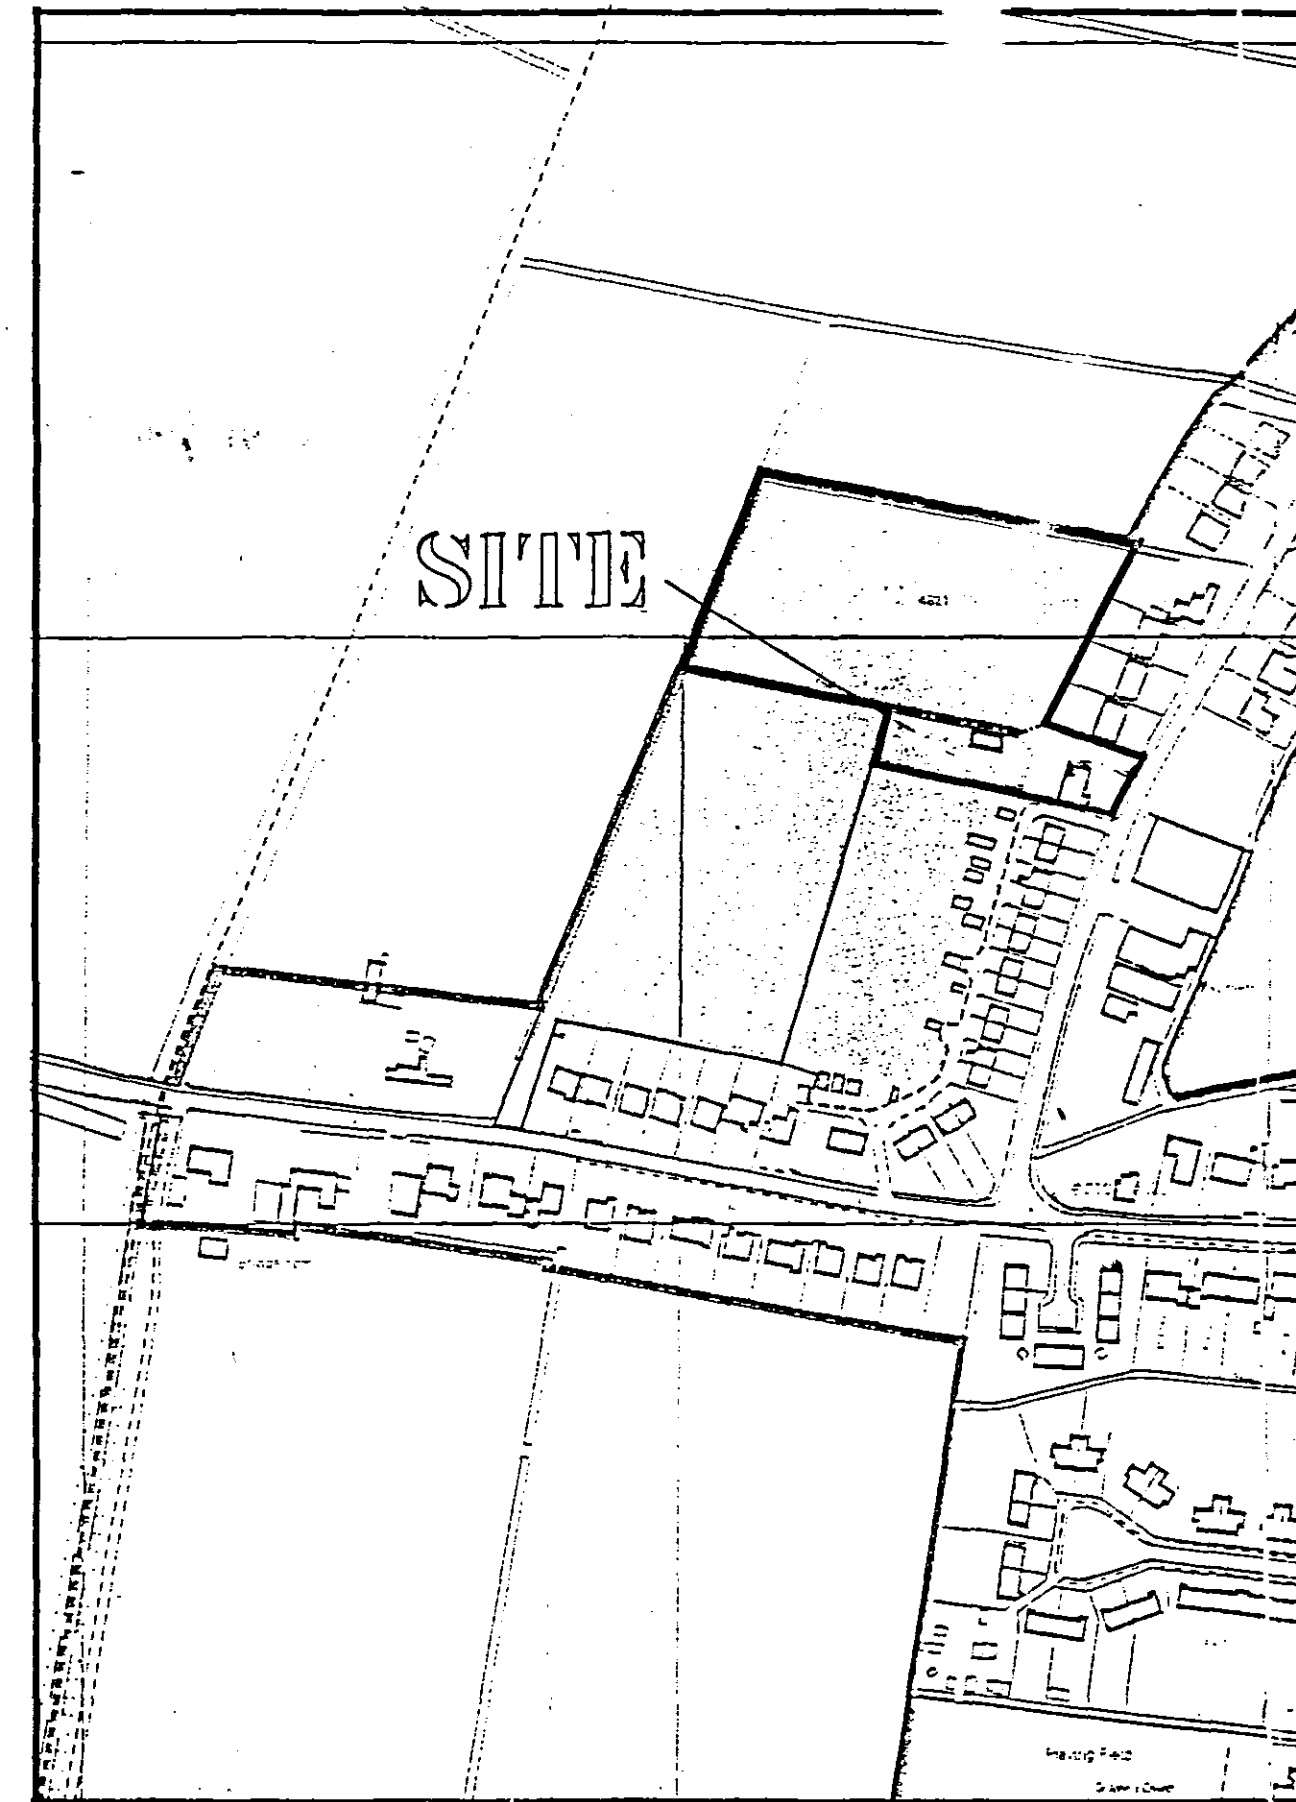

LOCATION PLAN

1:2500

Site
Planning & Development
- 4 AUG 2005
Ref: 0866/05

DETERMINED
PLAN

AMENDED PLAN
Ref. A1

A. REMOVE STABLE FROM Paddock AUG 05

G. R. MERCHANT
LENG AMICE, FIWO,
ARCHITECTURAL, STRUCTURAL
& LAND DRAINAGE CONSULTANT
TEL: HOLBEACH (01406) 490800

PROJECT:

DOMESTIC STABLE
284 BROADGATE
WESTON HILLS

CLIENT:

MR & MRS G. CONGREVE

SCALES:

AS INDICATED

DATE:

JUNE 2005

G. R. MERCHANT

DRAWING No.:
1104-05-02A

REVISIONS: