



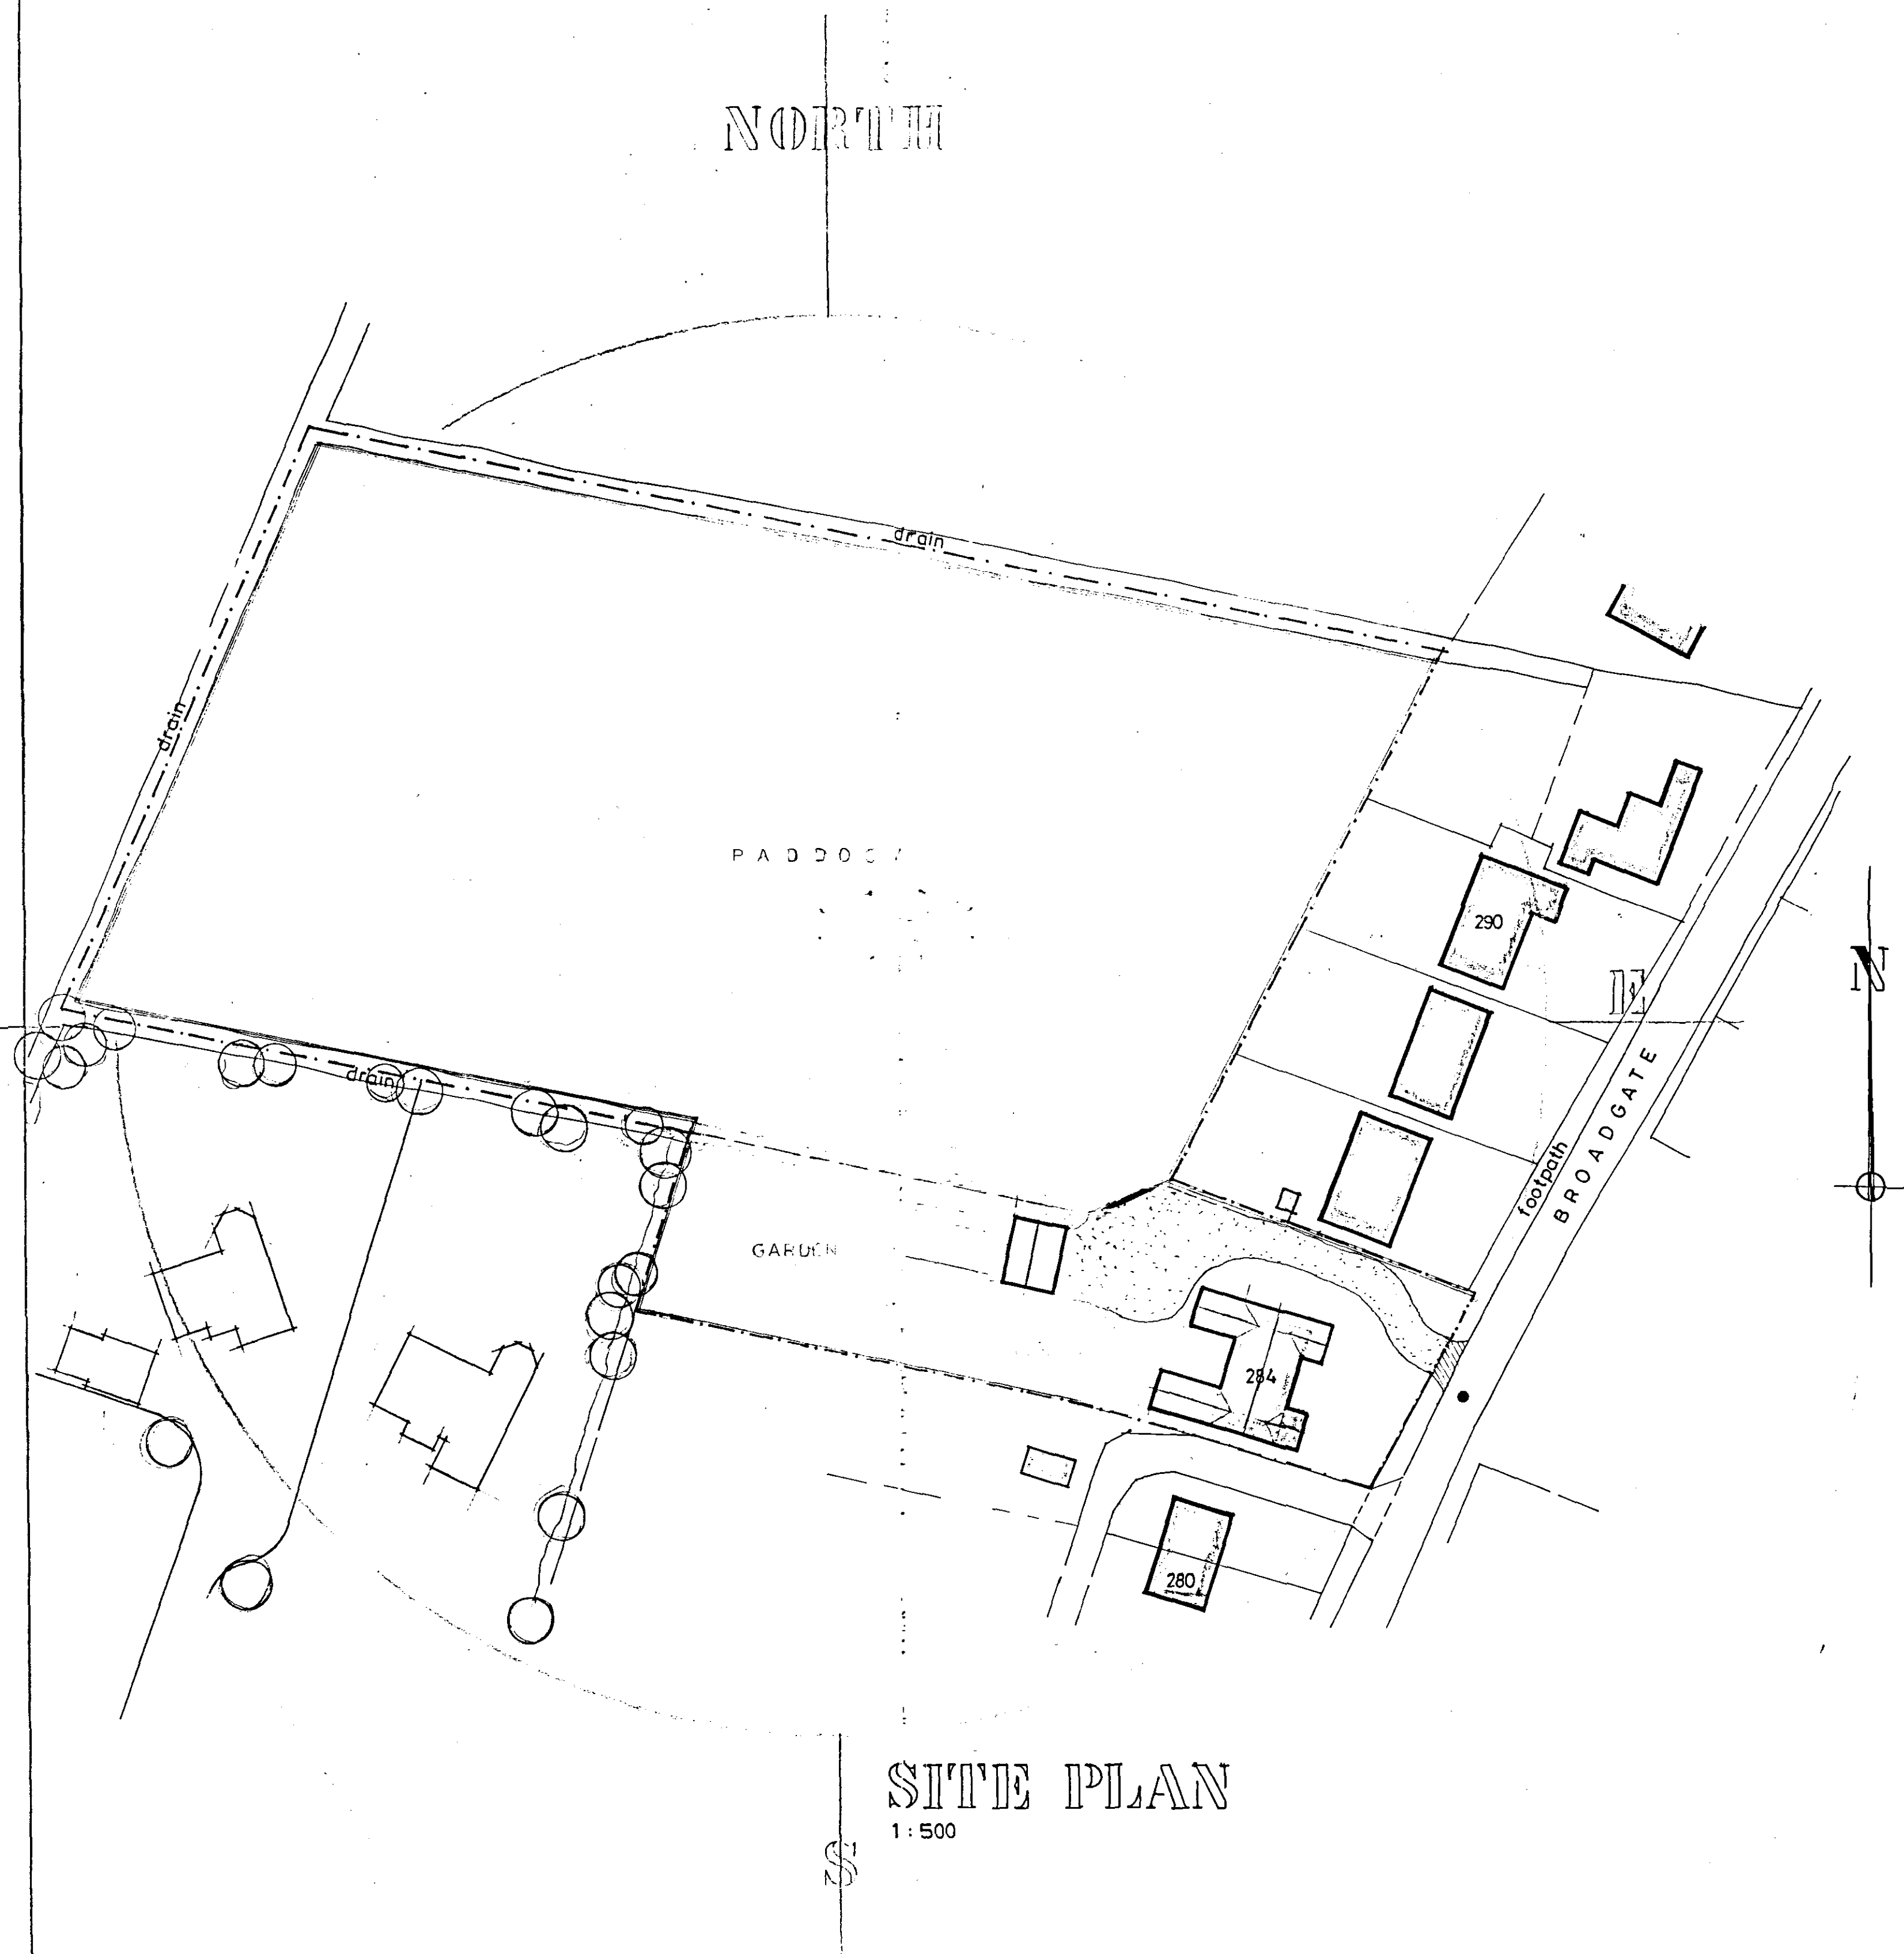

SITE PLAN
1:500

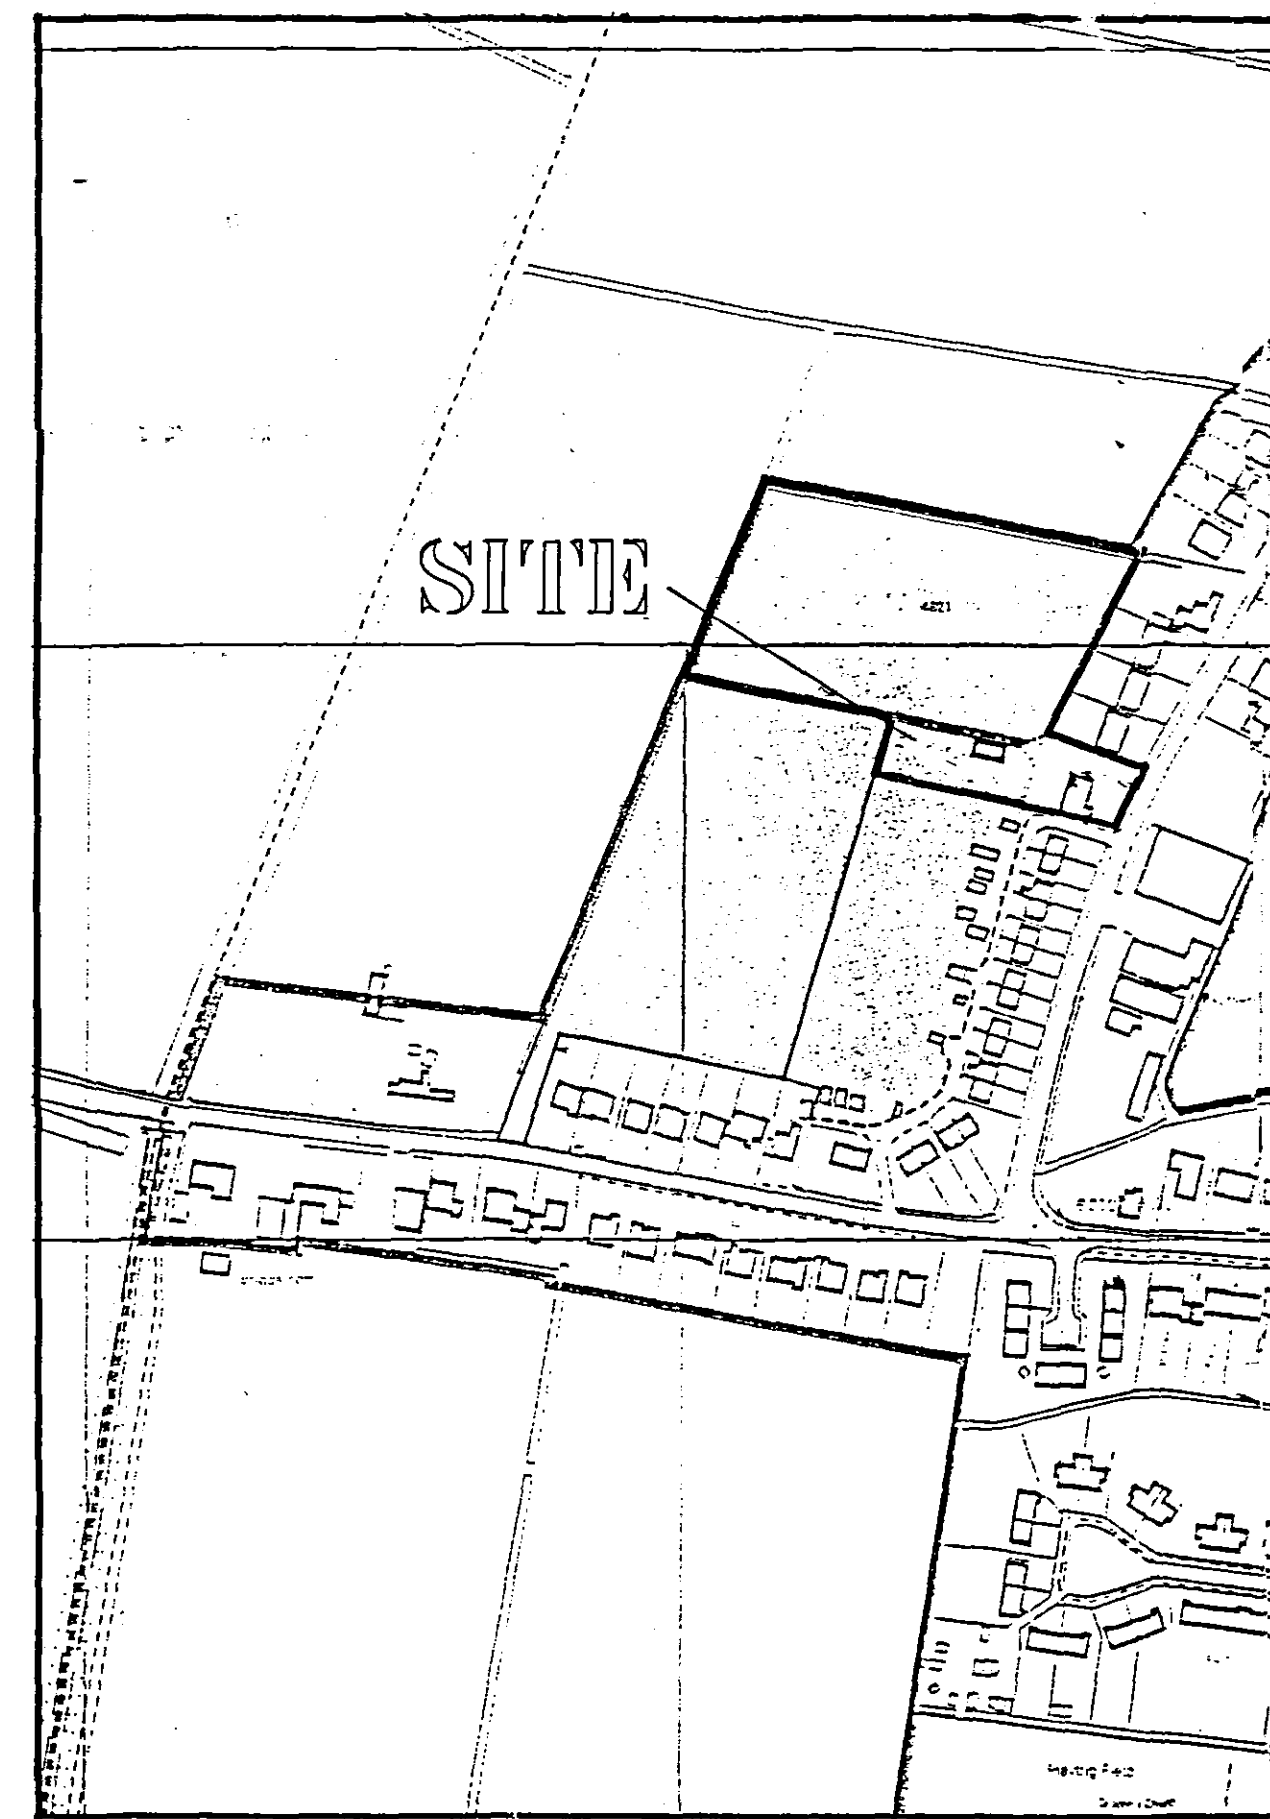

LOCATION PLAN
1:2500

STUD
Planned Development
- 4 AUG 2005
Ref: 0866/05

AMENDED PLAN
Ref: A1

A. REMOVE STABLE FROM PADDOCK AUG 05

G. R. MERCHANT
LENG AMICE, FIWO,
ARCHITECTURAL, STRUCTURAL
& LAND DRAINAGE CONSULTANT
TEL: HOLBEACH (01406) 490800

PROJECT:

DOMESTIC STABLE
284 BROADGATE
WESTON HILLS

CLIENT:

MR & MRS G. CONGREVE

SCALES:

AS INDICATED

DATE:

JUNE 2005

G.R. MERCHANT

DRAWING No.:
1184-05-02A

REVISIONS:

DO NOT SCALE FROM THIS DRAWING

This drawing is copyright and may not be altered, traced, photographed or used for any purpose other than that for which it is issued. The General Contractor is to check all dimensions on site and report discrepancies to the Architect.

All details shown on this drawing including foundations are based upon site conditions related to the area. No responsibility can be taken for abnormal conditions which may be discovered during construction unless reported to the Architect so that design amendments can be considered. Site soil surveys are recommended in respect of foundations to establish specific site conditions before foundation work is undertaken.