
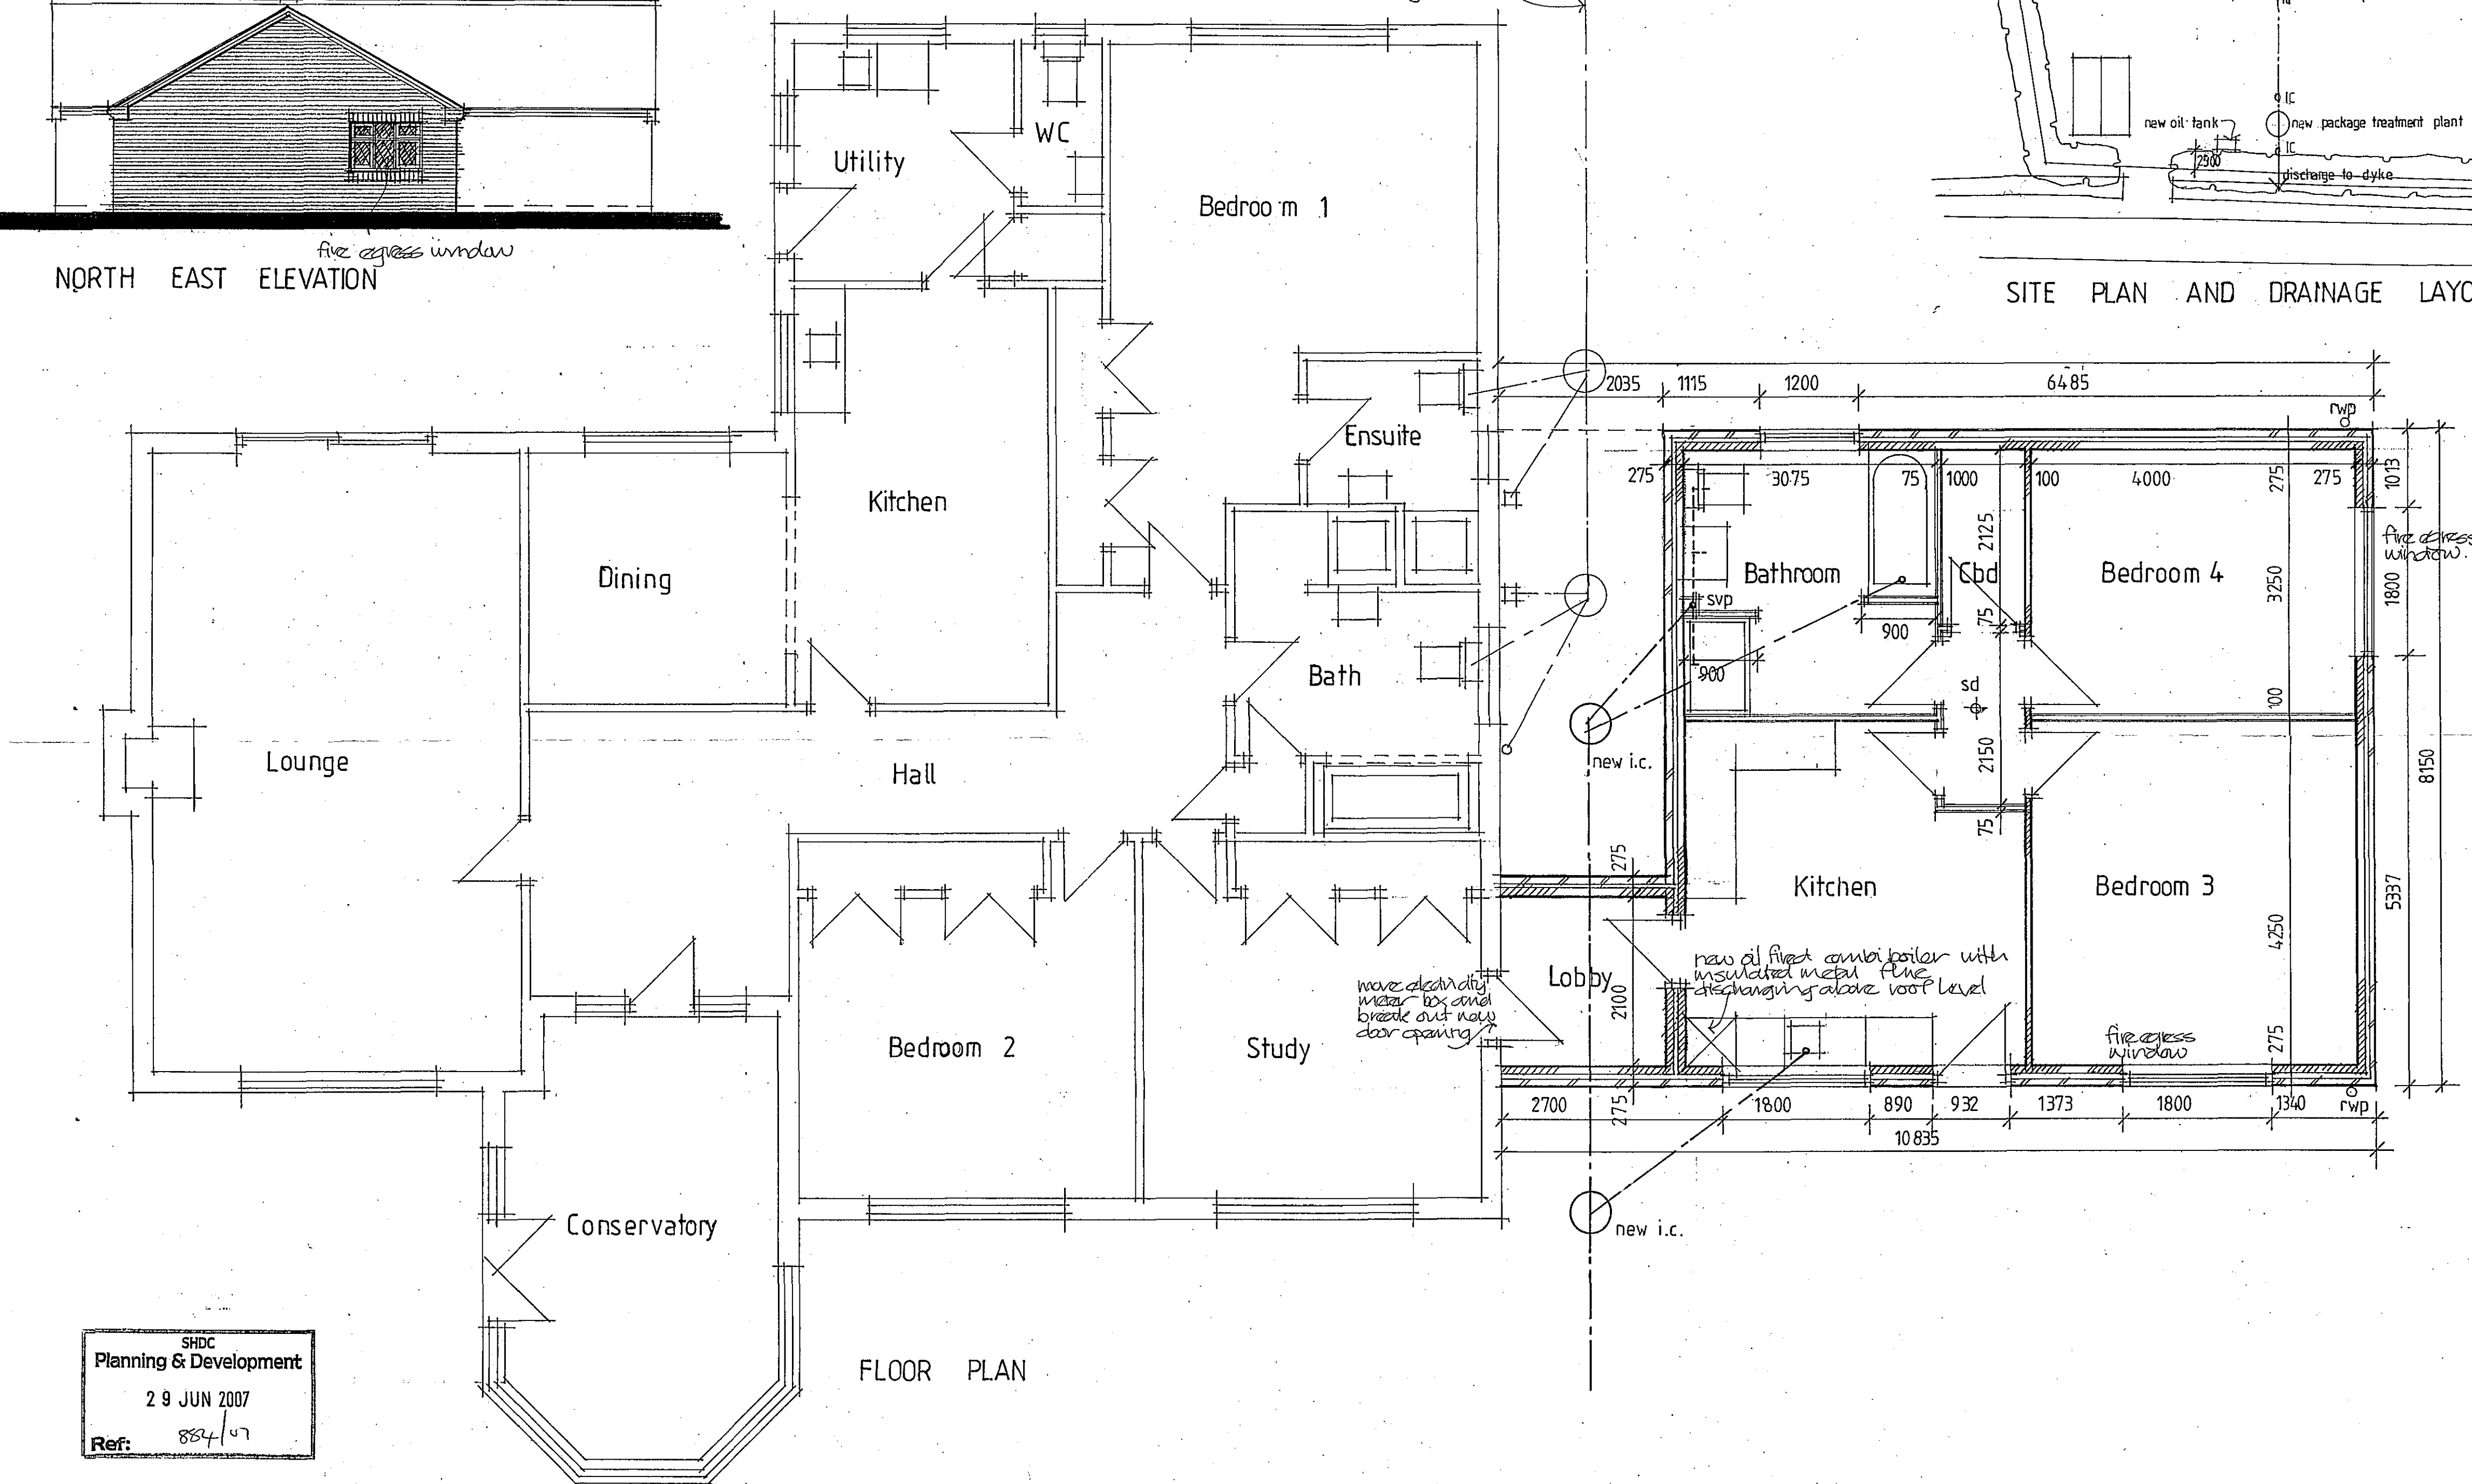
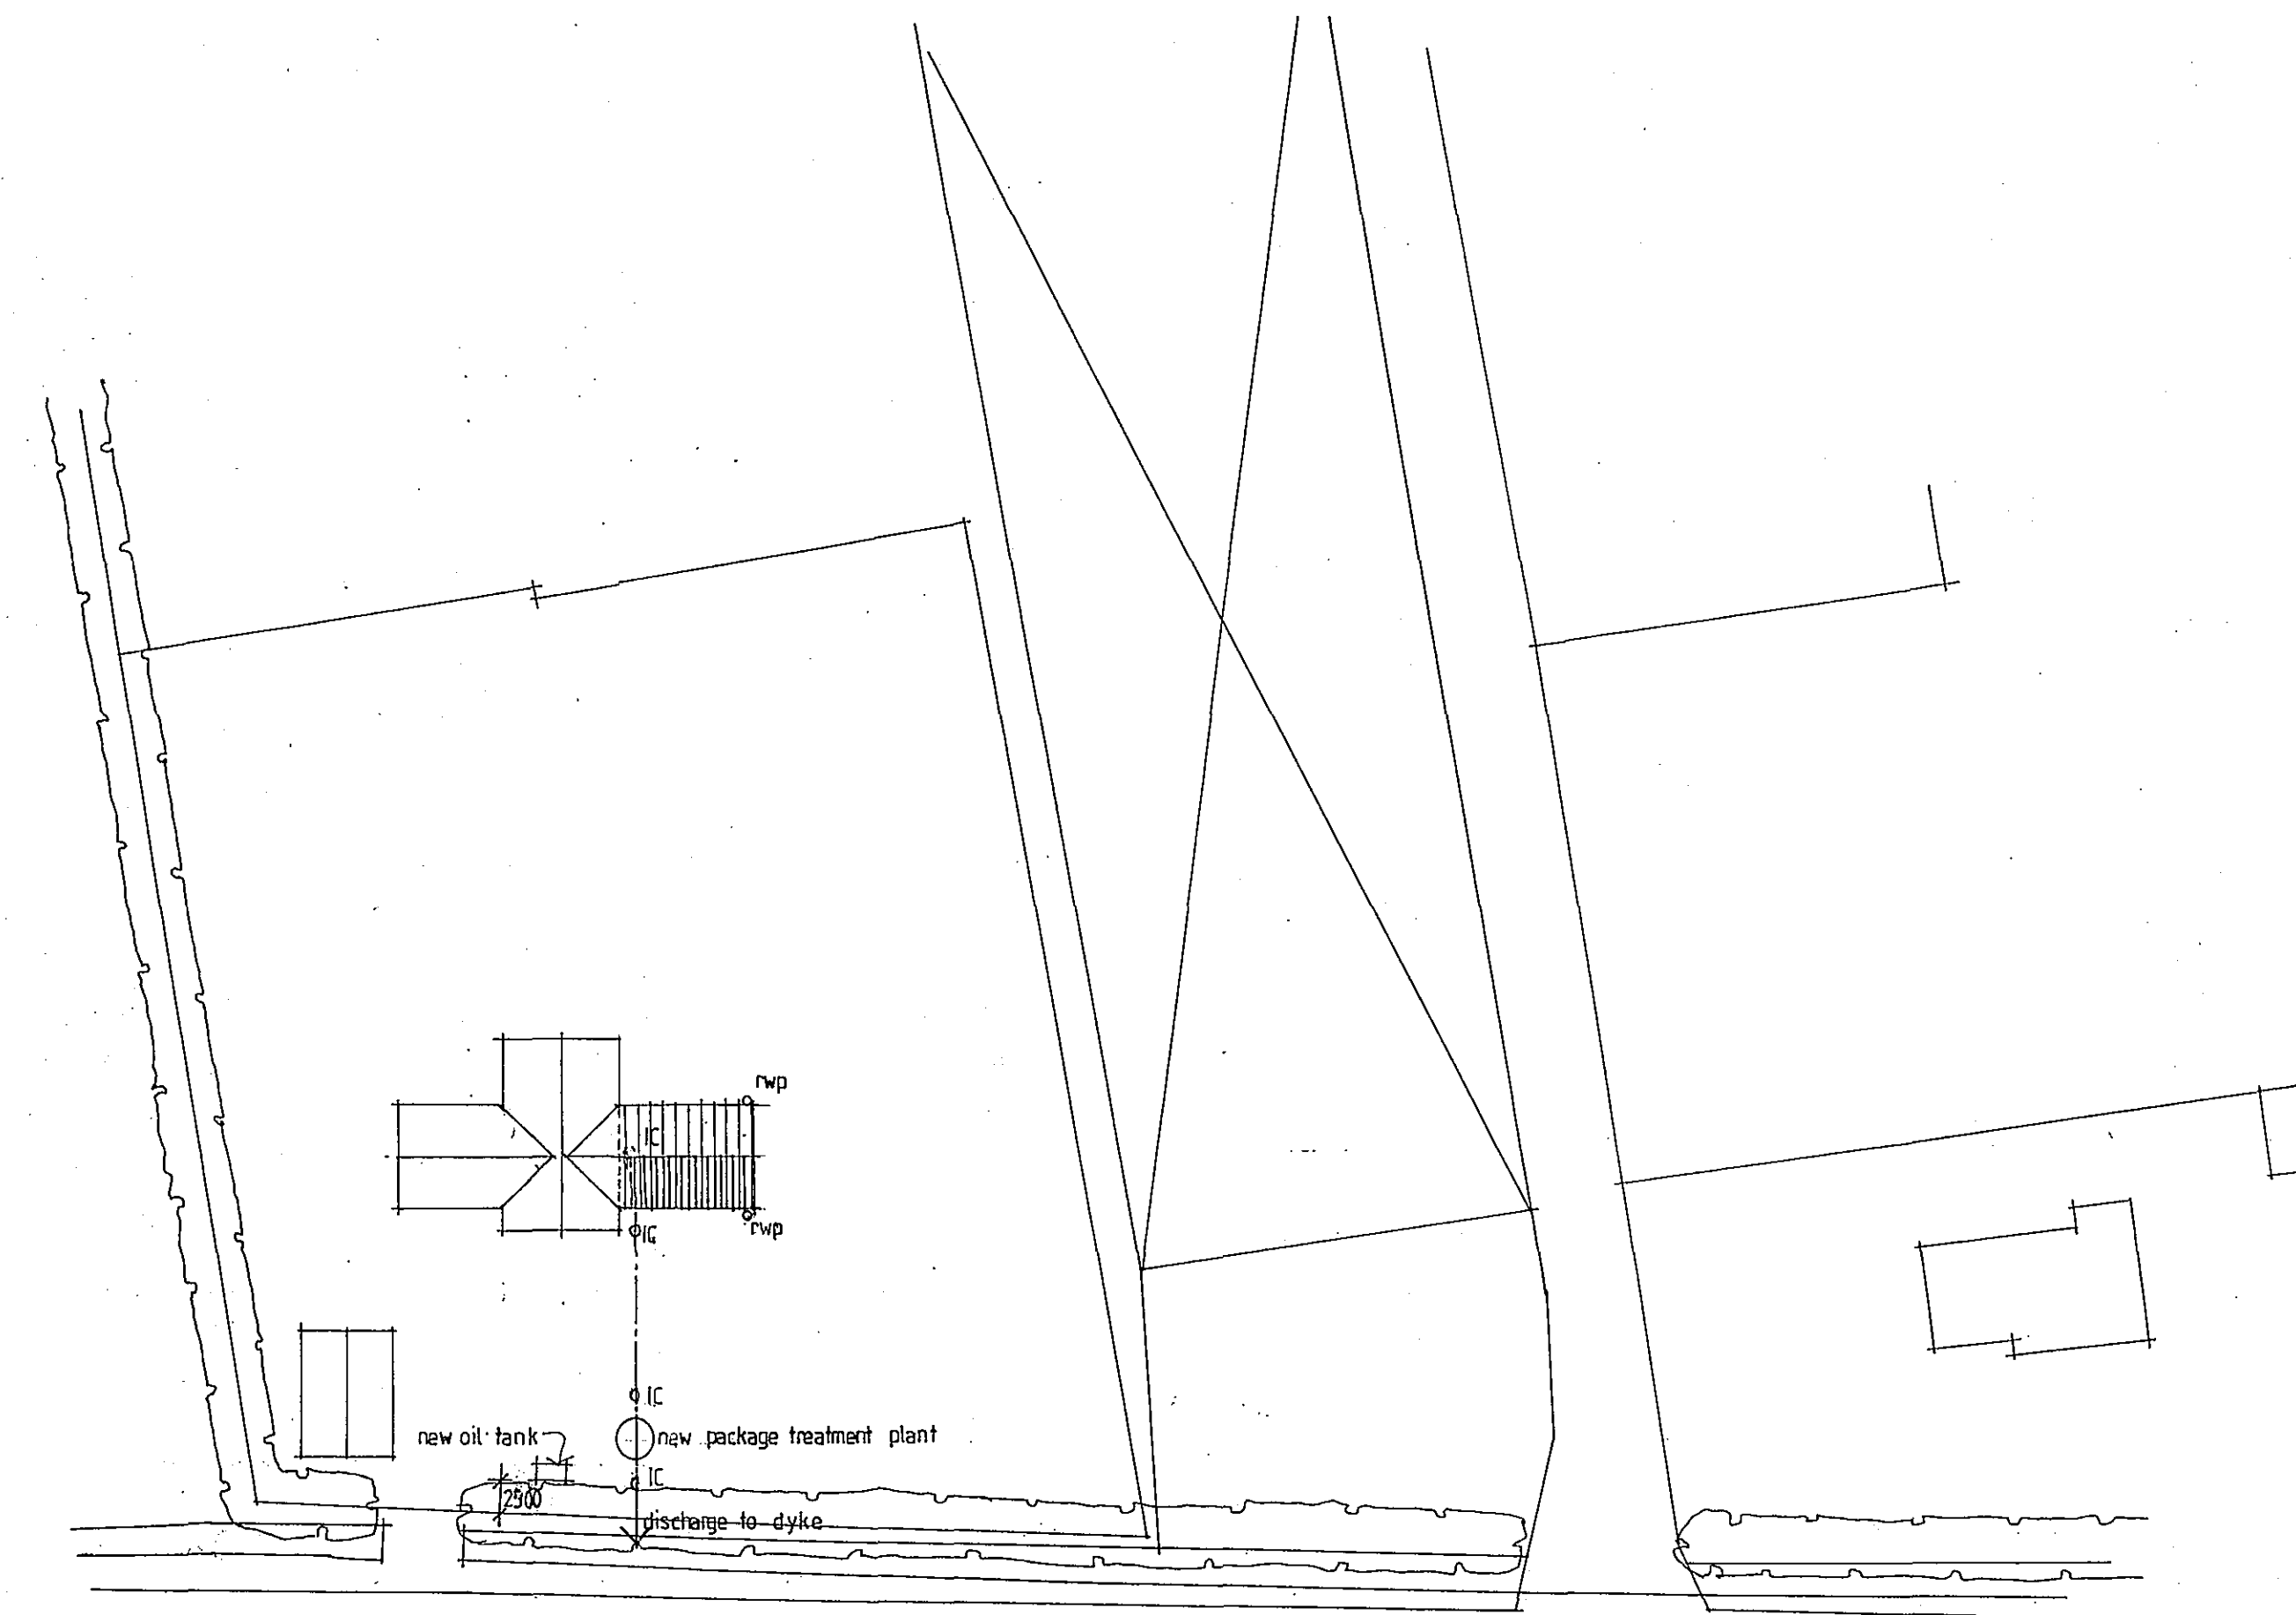
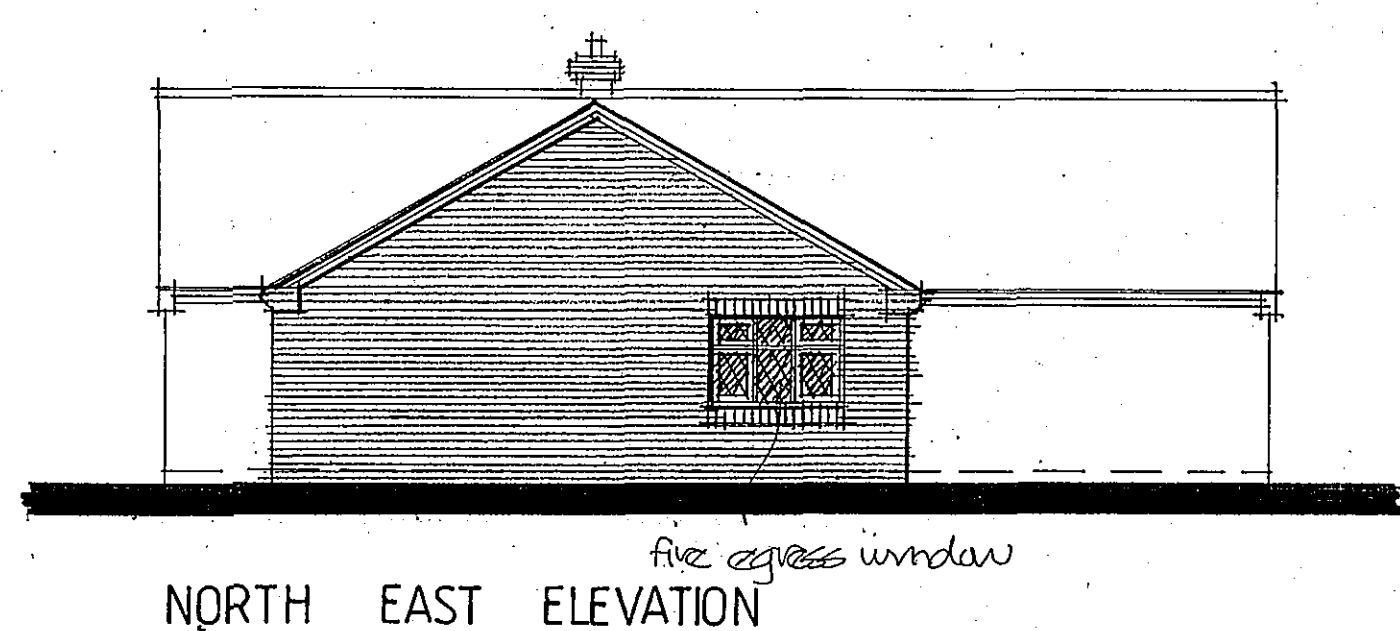
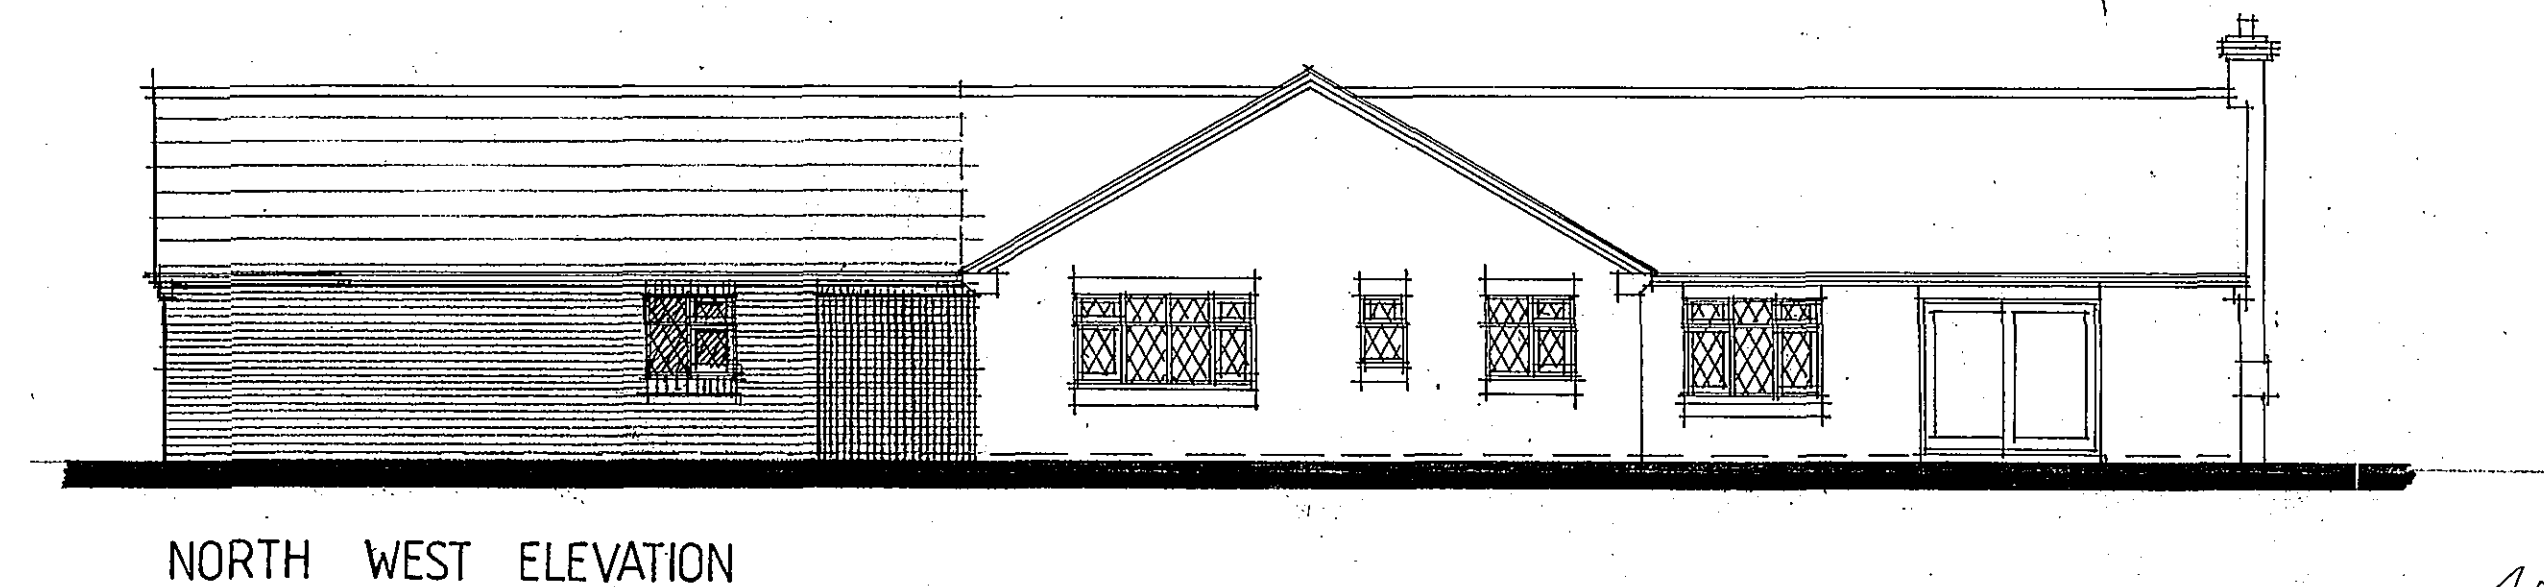


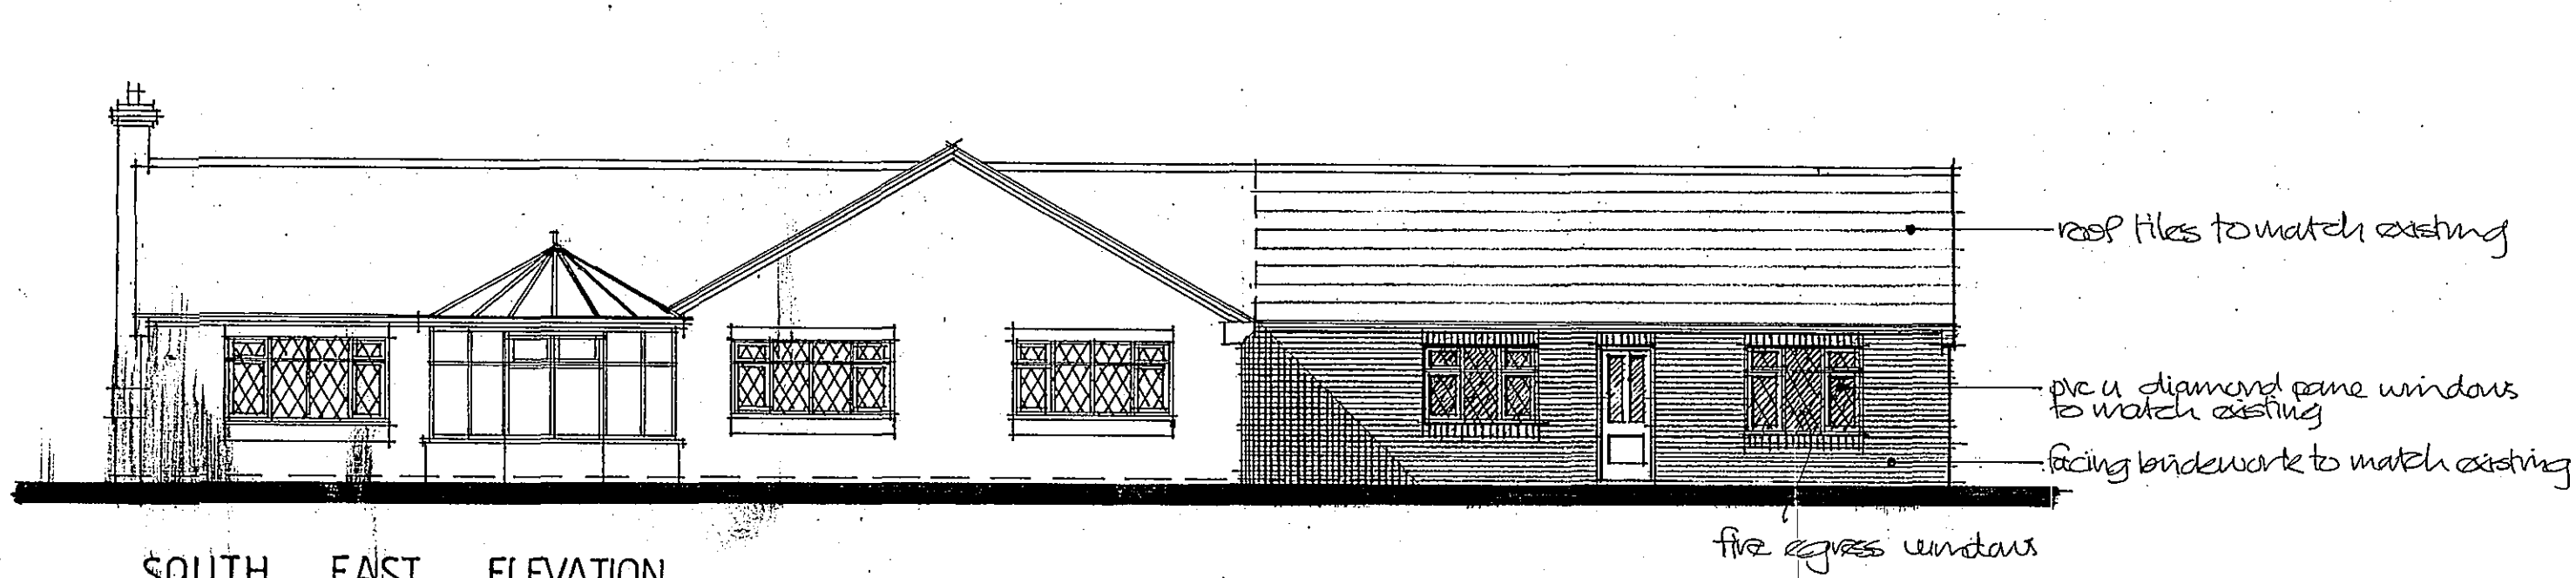

SHDC
Planning & Development
29 JUN 2007
Ref: 884/47

**DETERMINED
PLAN**

TAC
Trevor A Clay RIBA Ltd
Chartered Architects
14 Old Fendike Road
Weston Hills
SPALDING
Lincolnshire PE12 6DD

Tel/Fax: 01406 380027 Mob: 07770 597975 Email: trevorclay@tiscal.co.uk

project:
PROPOSED EXTENSION TO "COBBLESTONES",
MARSH ROAD, WRAGG MARSH, SPALDING
FOR MR AND MRS B KING

drawing:
FLOOR PLAN, ELEVATIONS AND
SITE PLAN / DRAINAGE LAYOUT

date: 12 June 07 proj. no: 06/176/PA
scale: 1:50 1:100 1:500 dra. no: 004 rev: