
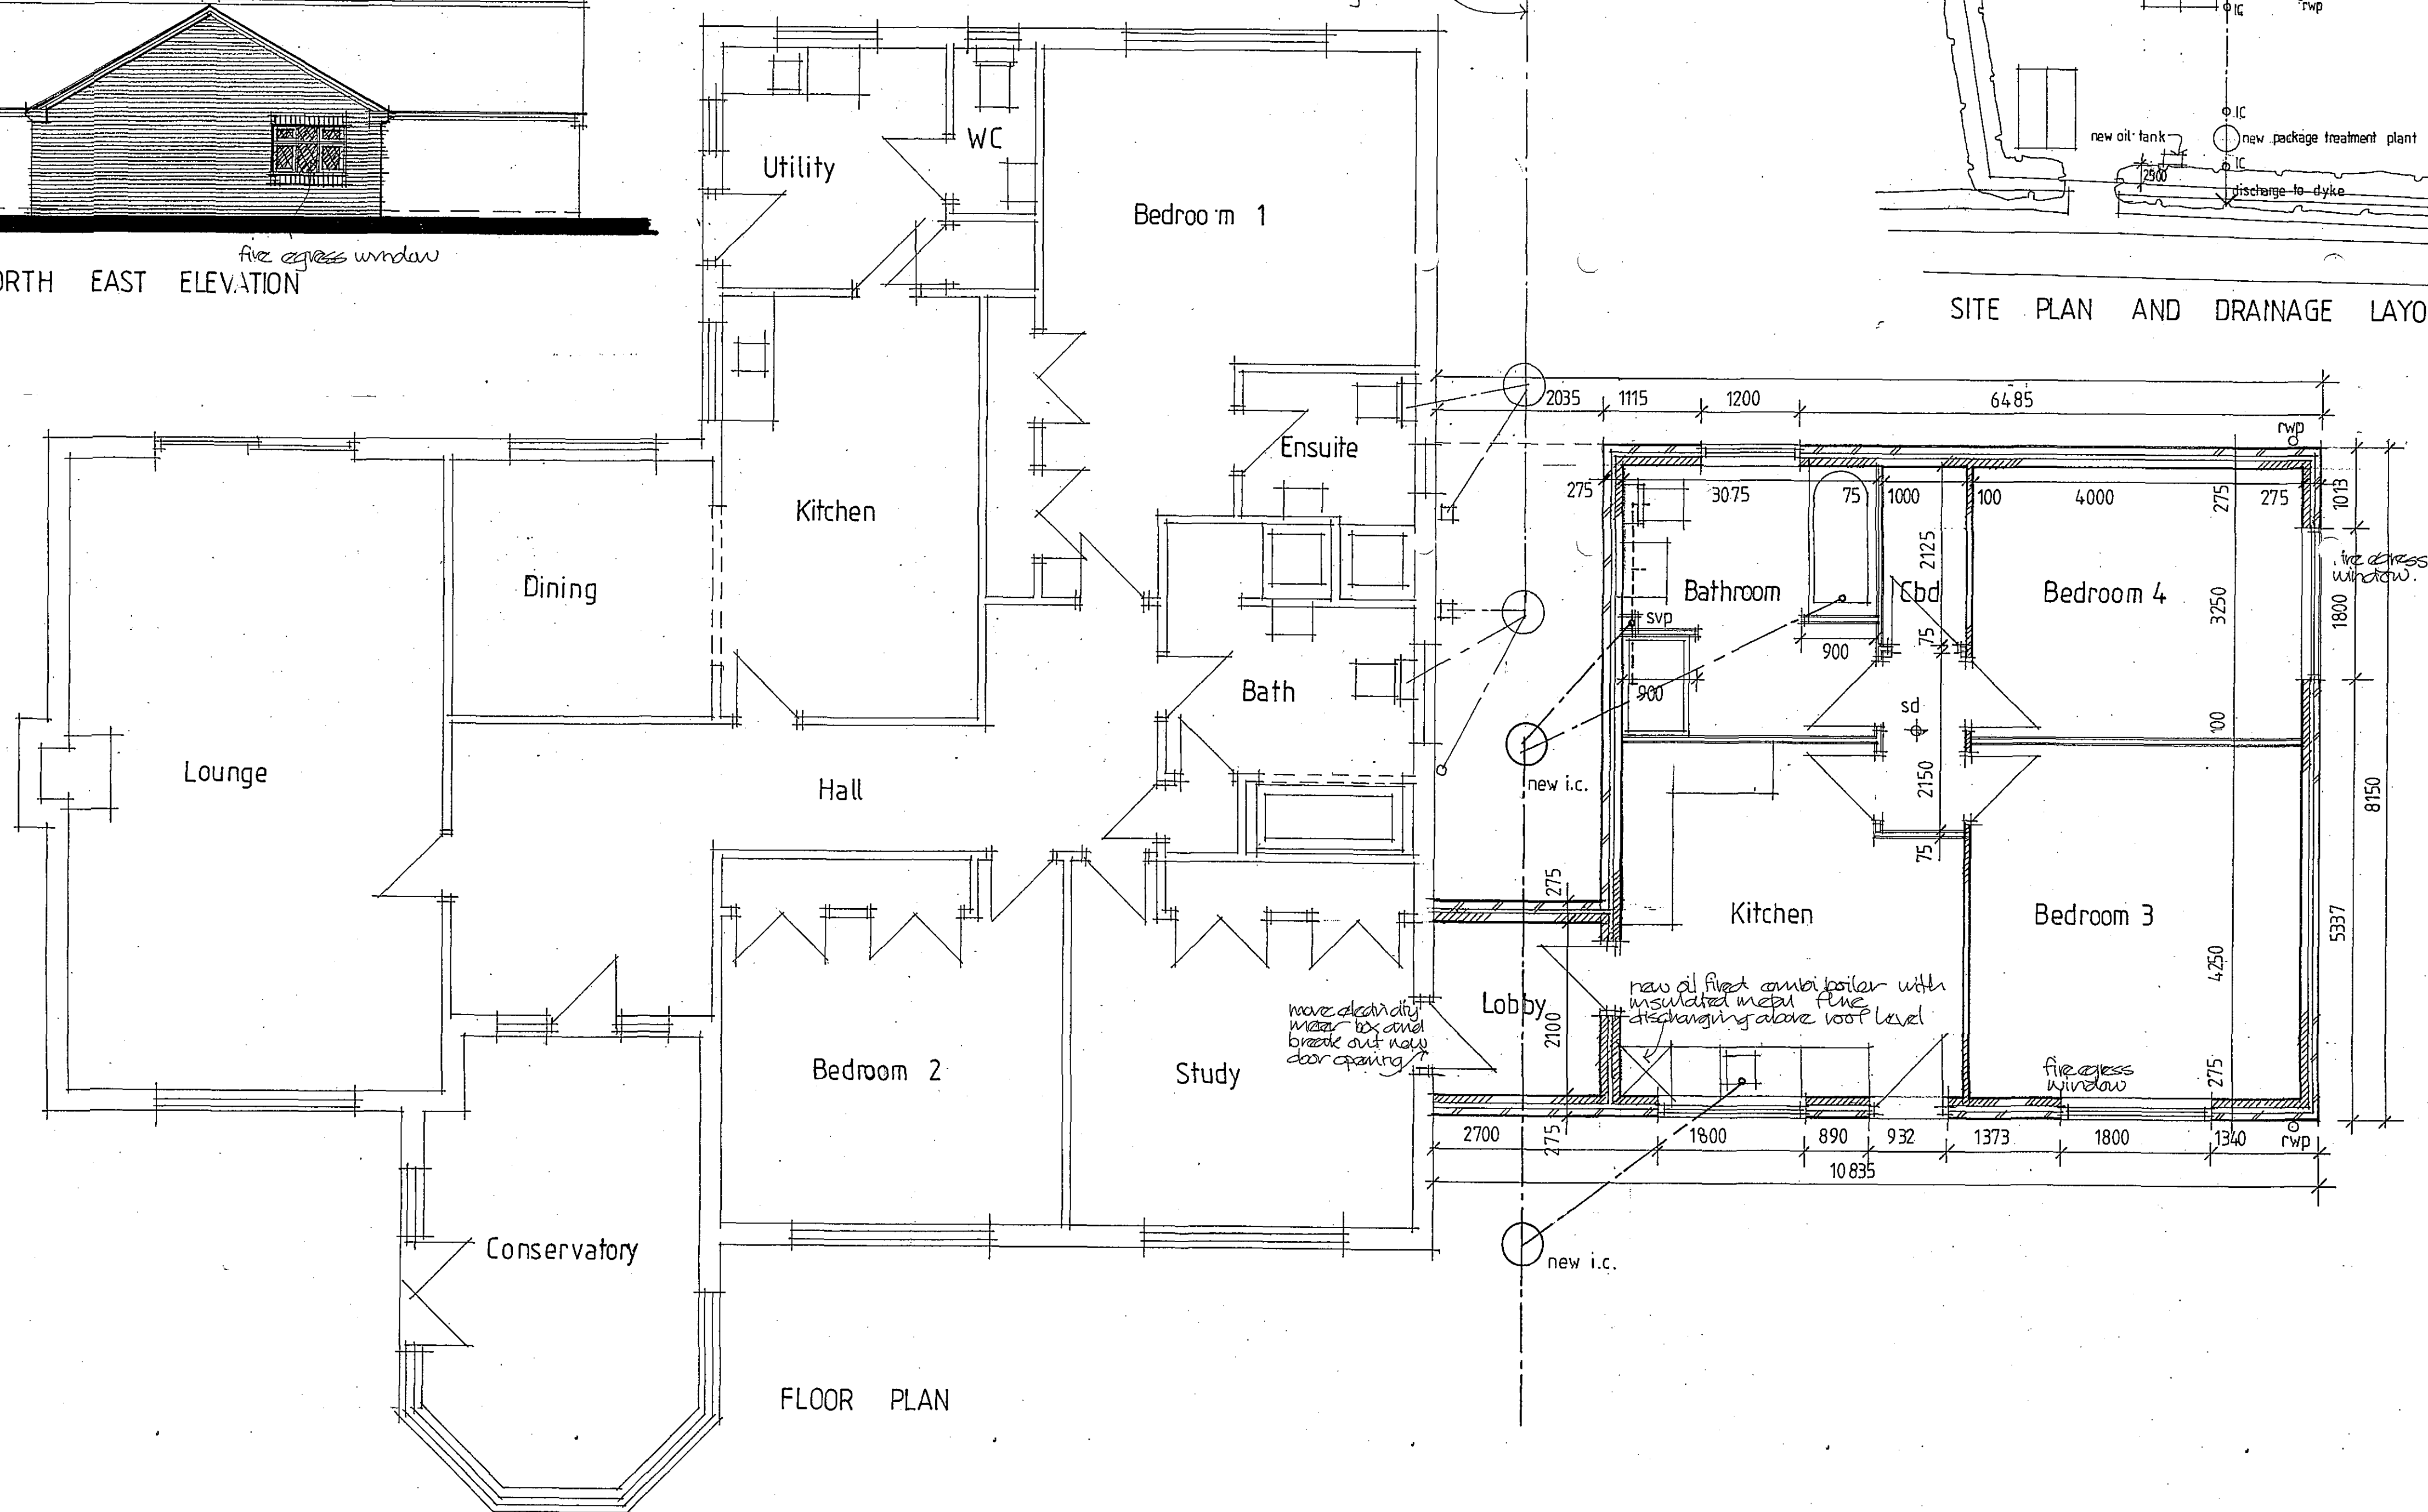
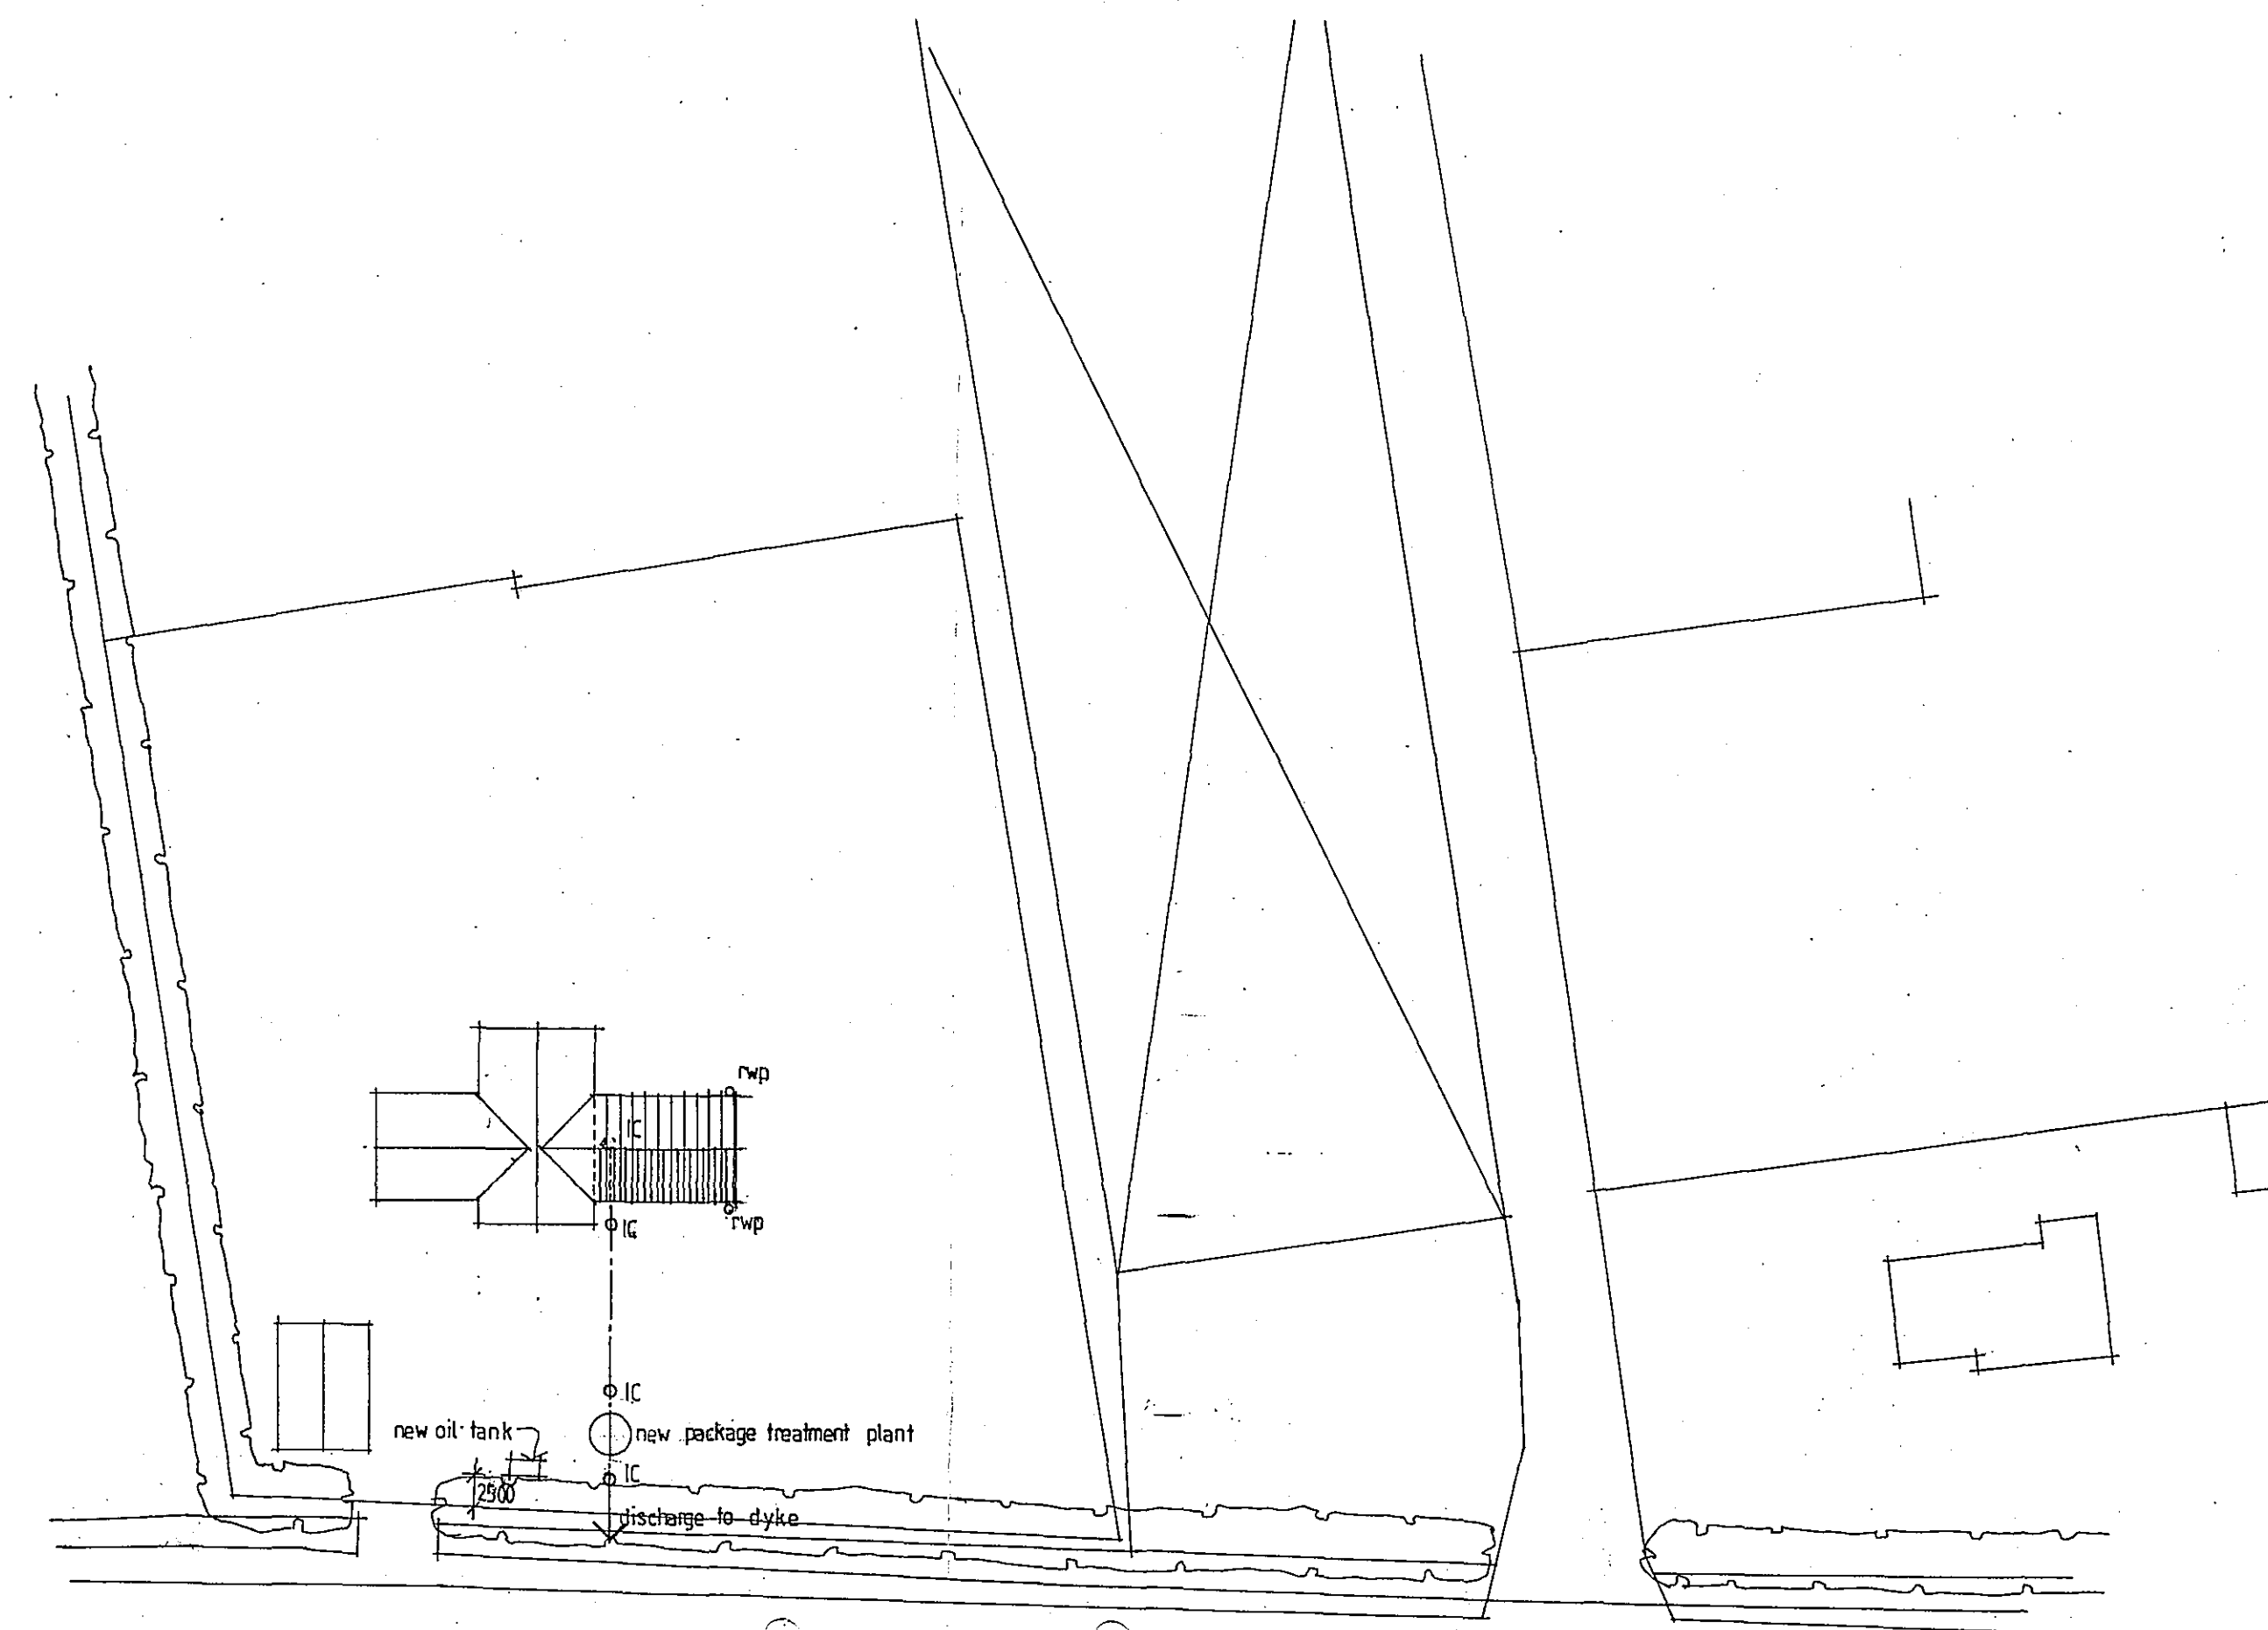
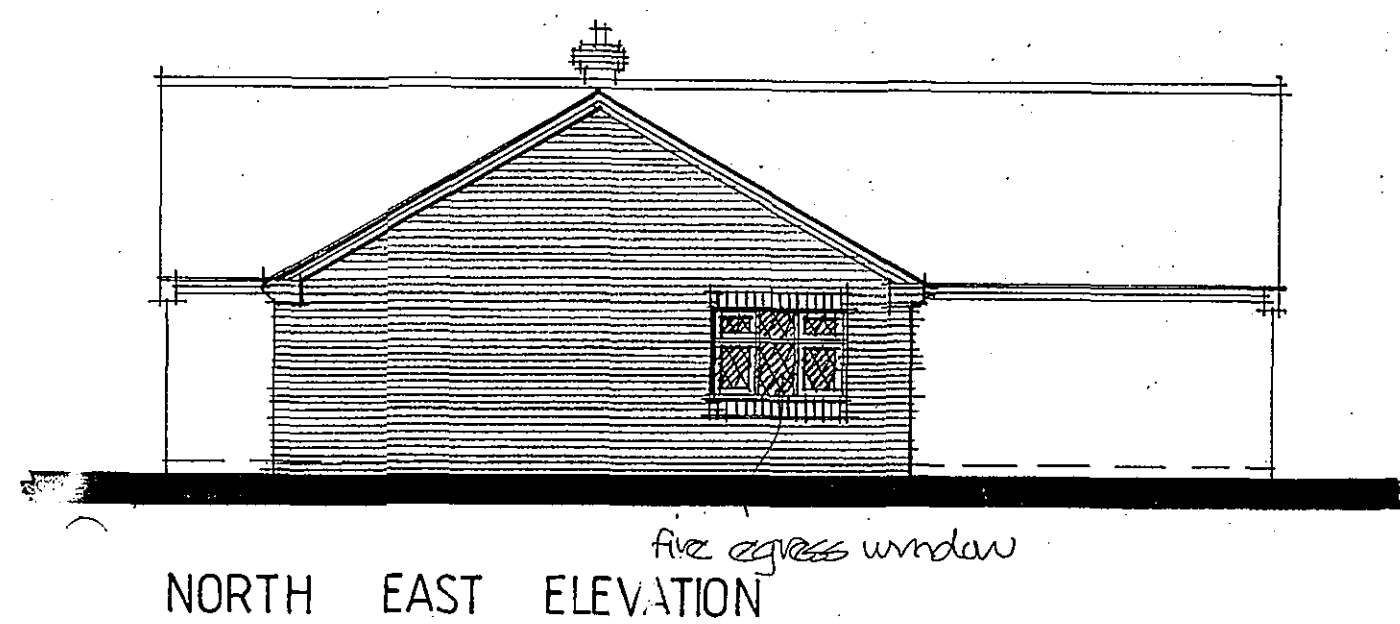
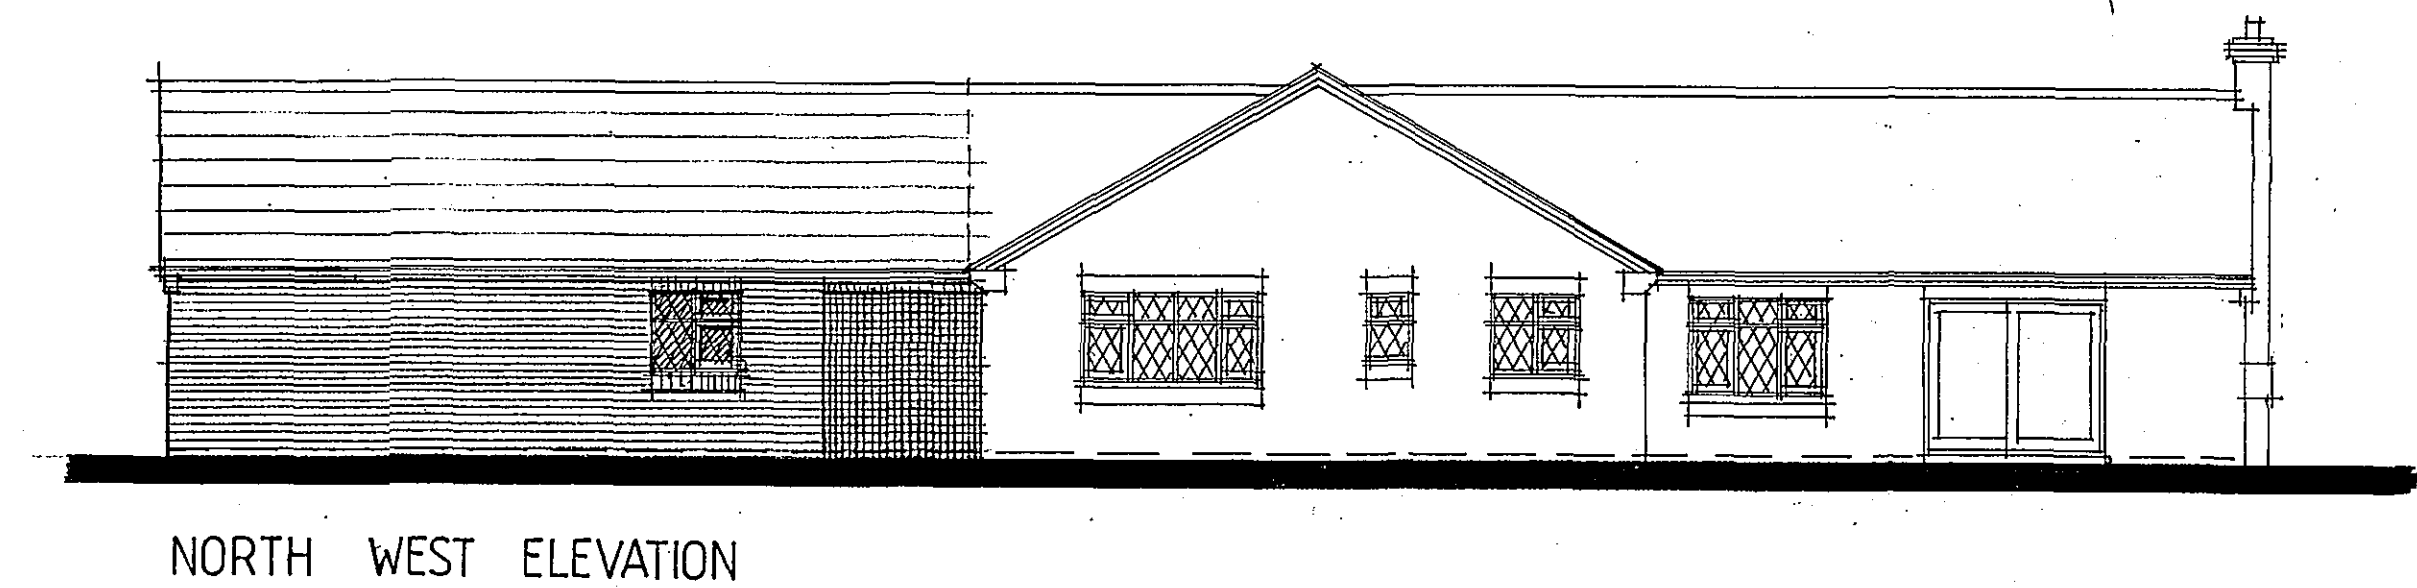


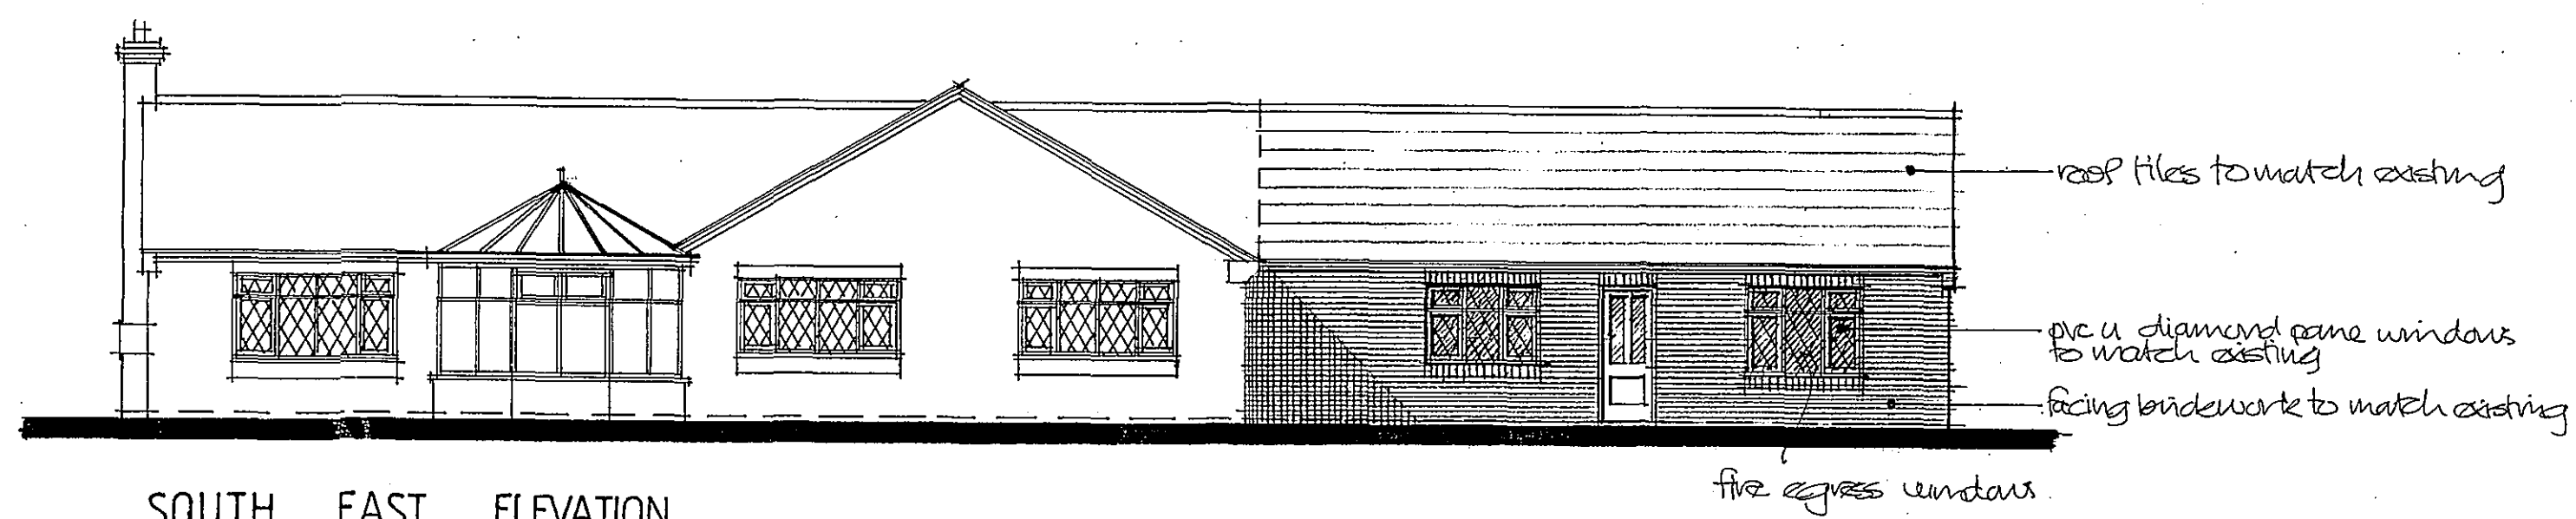

**TC**

Trevor A Clay RIBA Ltd  
Chartered Architects  
14 Old Fendike Road  
Weston Hills  
SPALDING  
Lincolnshire PE12 6DD

Tel/Fax: 01406 380027 Mob: 07778 597975 Email: trevorclay@tiscali.co.uk

project: PROPOSED EXTENSION TO "COBBLESTONES", MARSH ROAD, WRAGG MARSH, SPALDING FOR MR AND MRS B KING

drawing: FLOOR PLAN, ELEVATIONS AND SITE PLAN / DRAINAGE LAYOUT

date: 12 June 07 proj. no: 06/176/PA  
scale: 1:50 1:100 1:500 drg. no: 004 rev: