



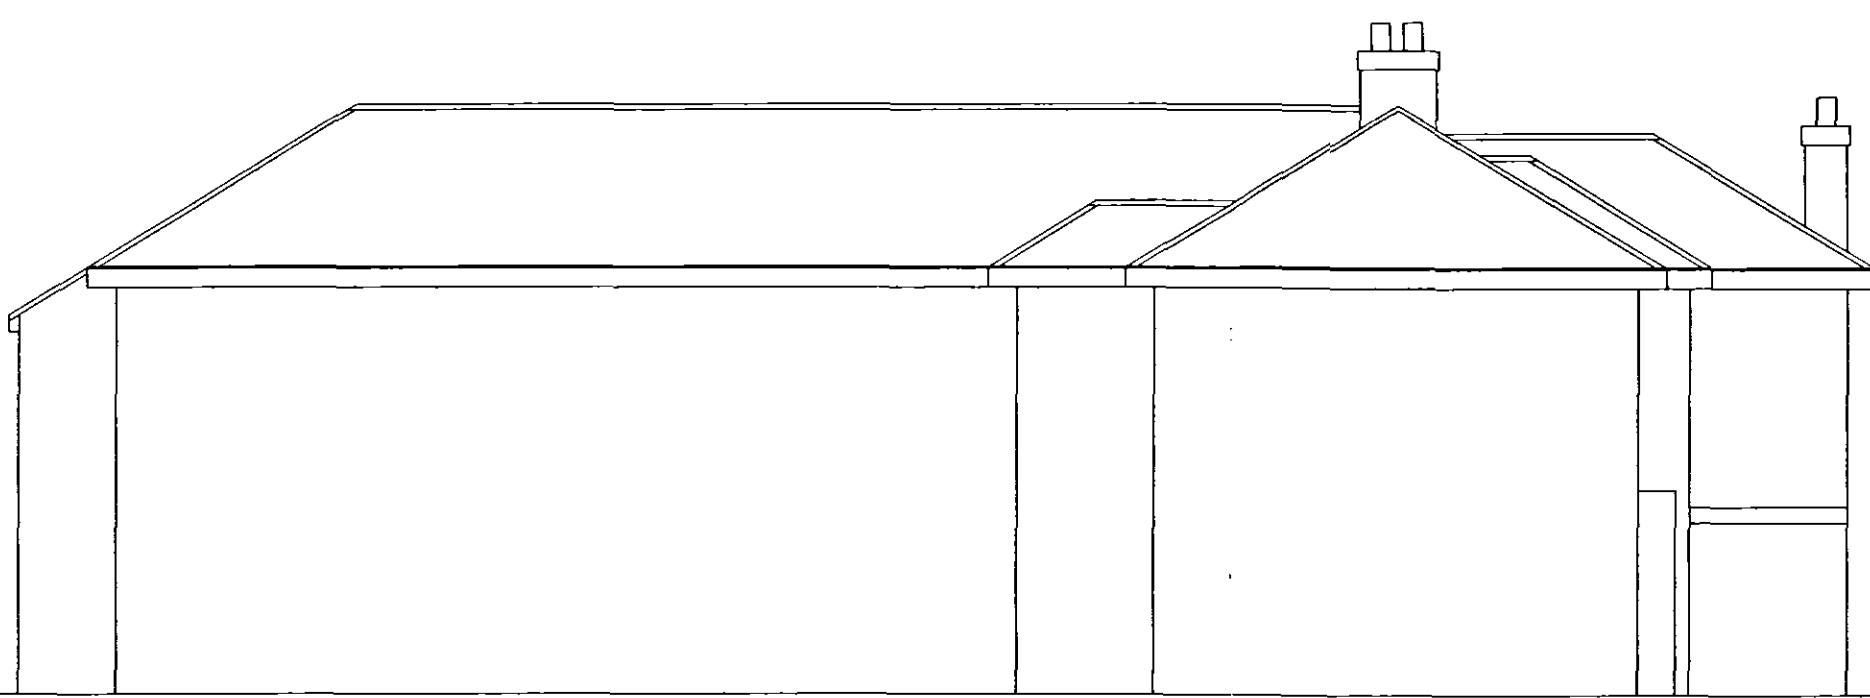


WEST ELEVATION

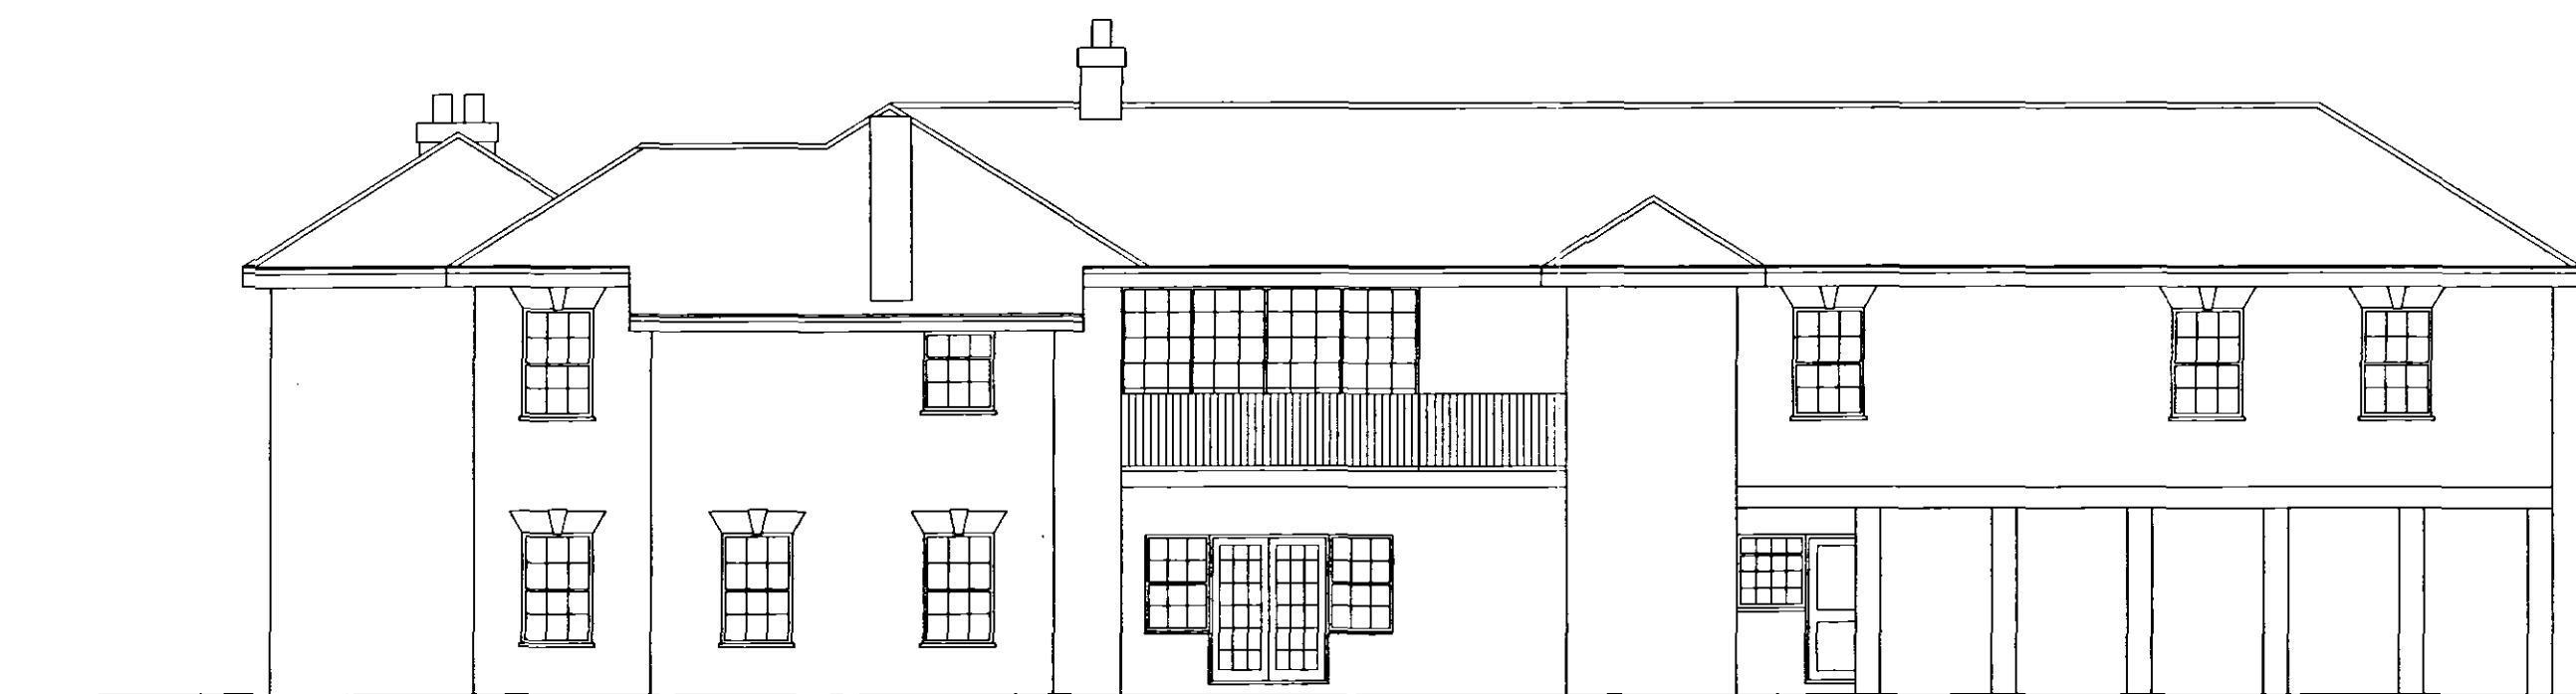


NORTH ELEVATION




EAST ELEVATION

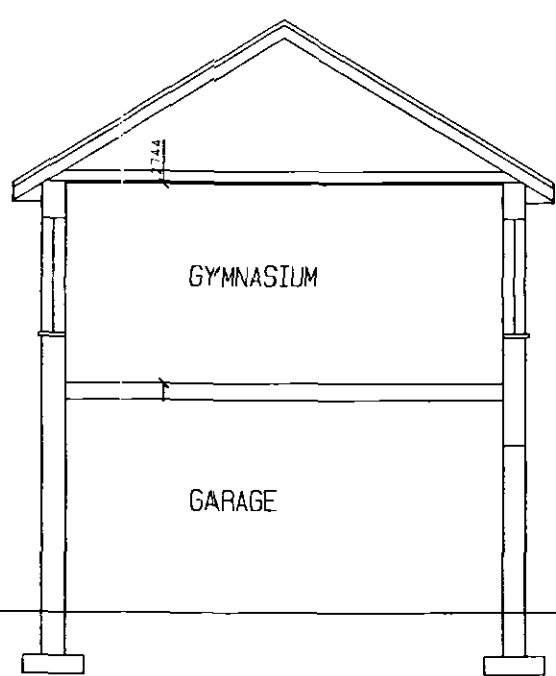

SECTION

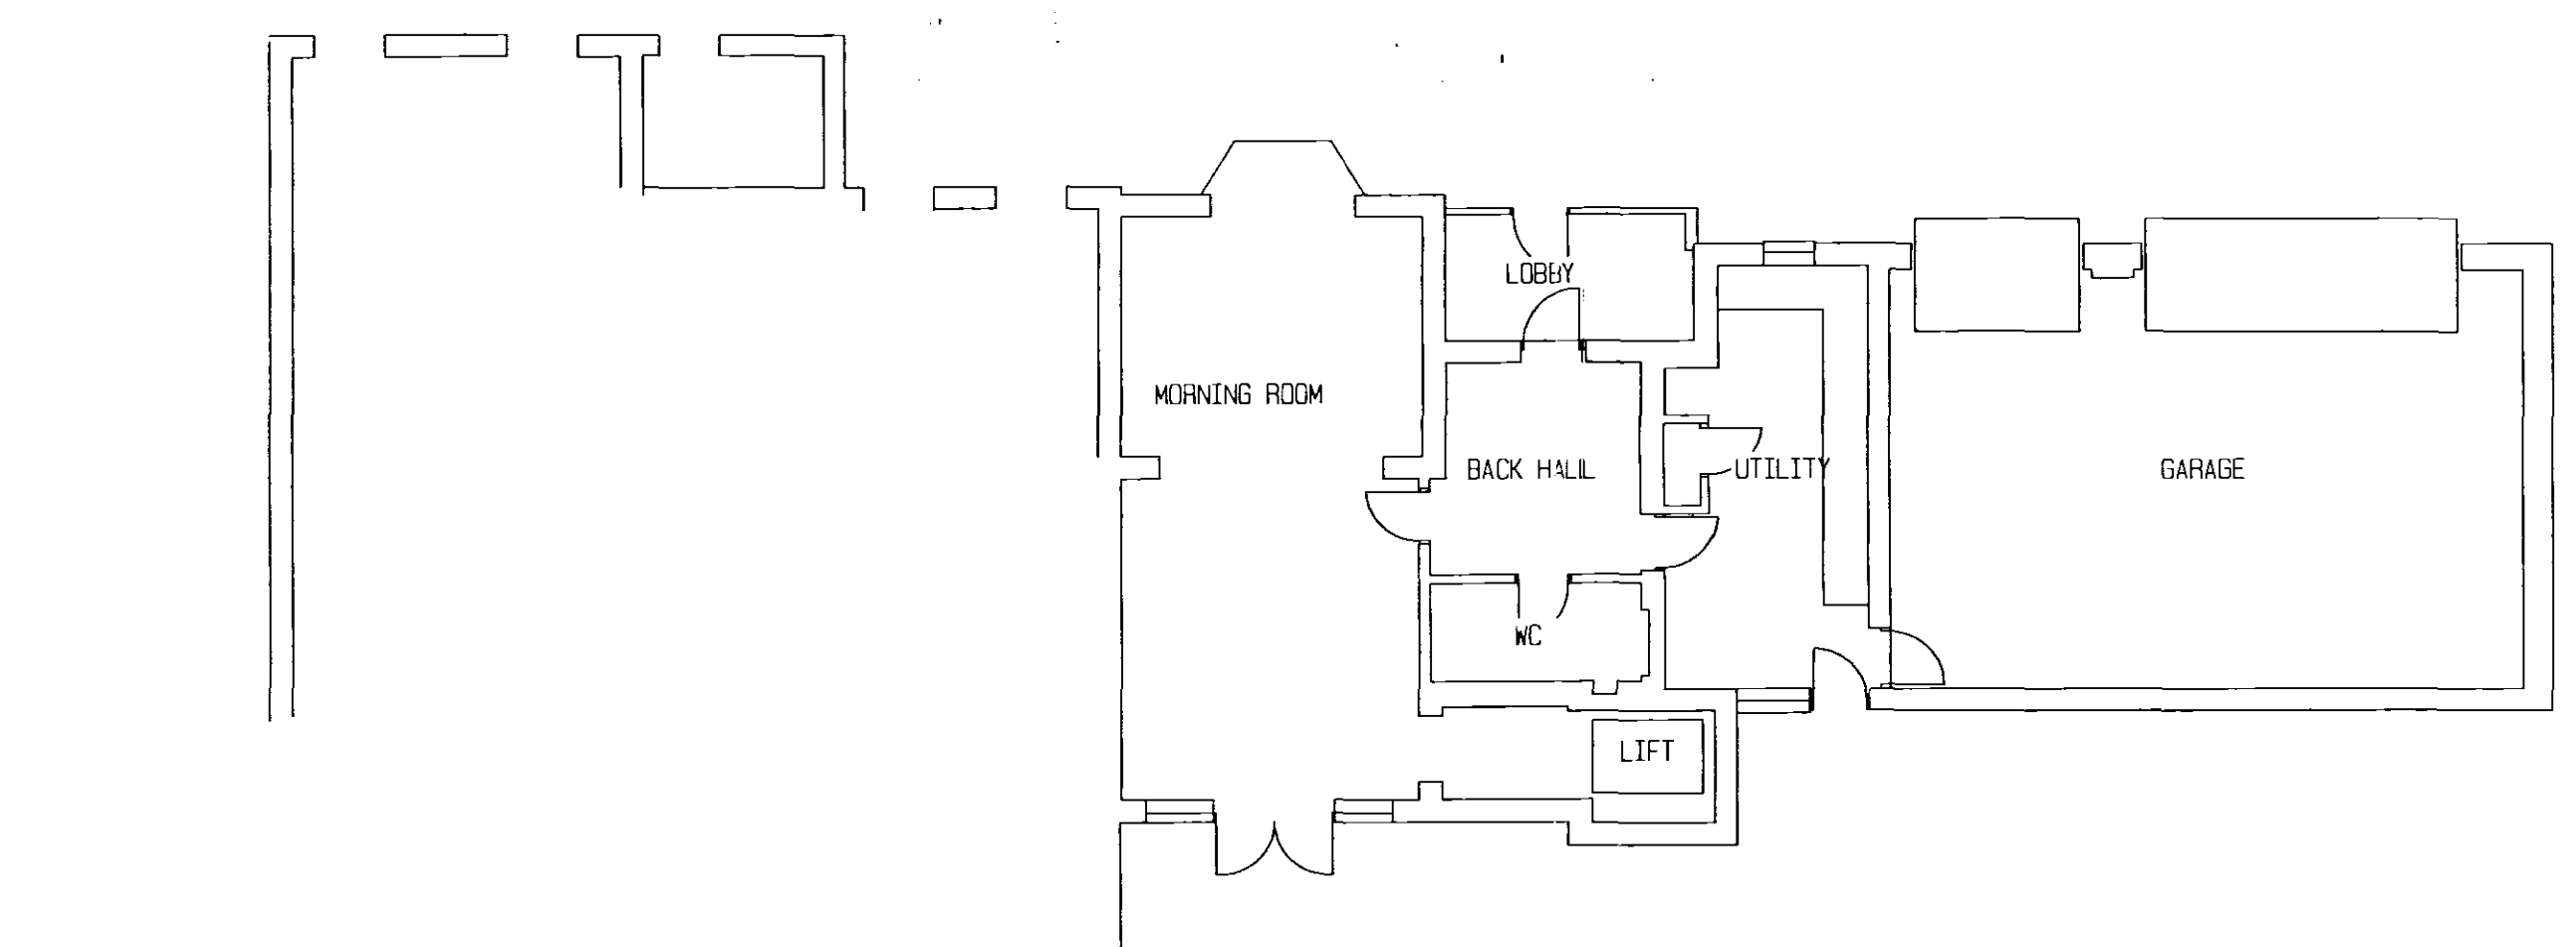

GROUND FLOOR

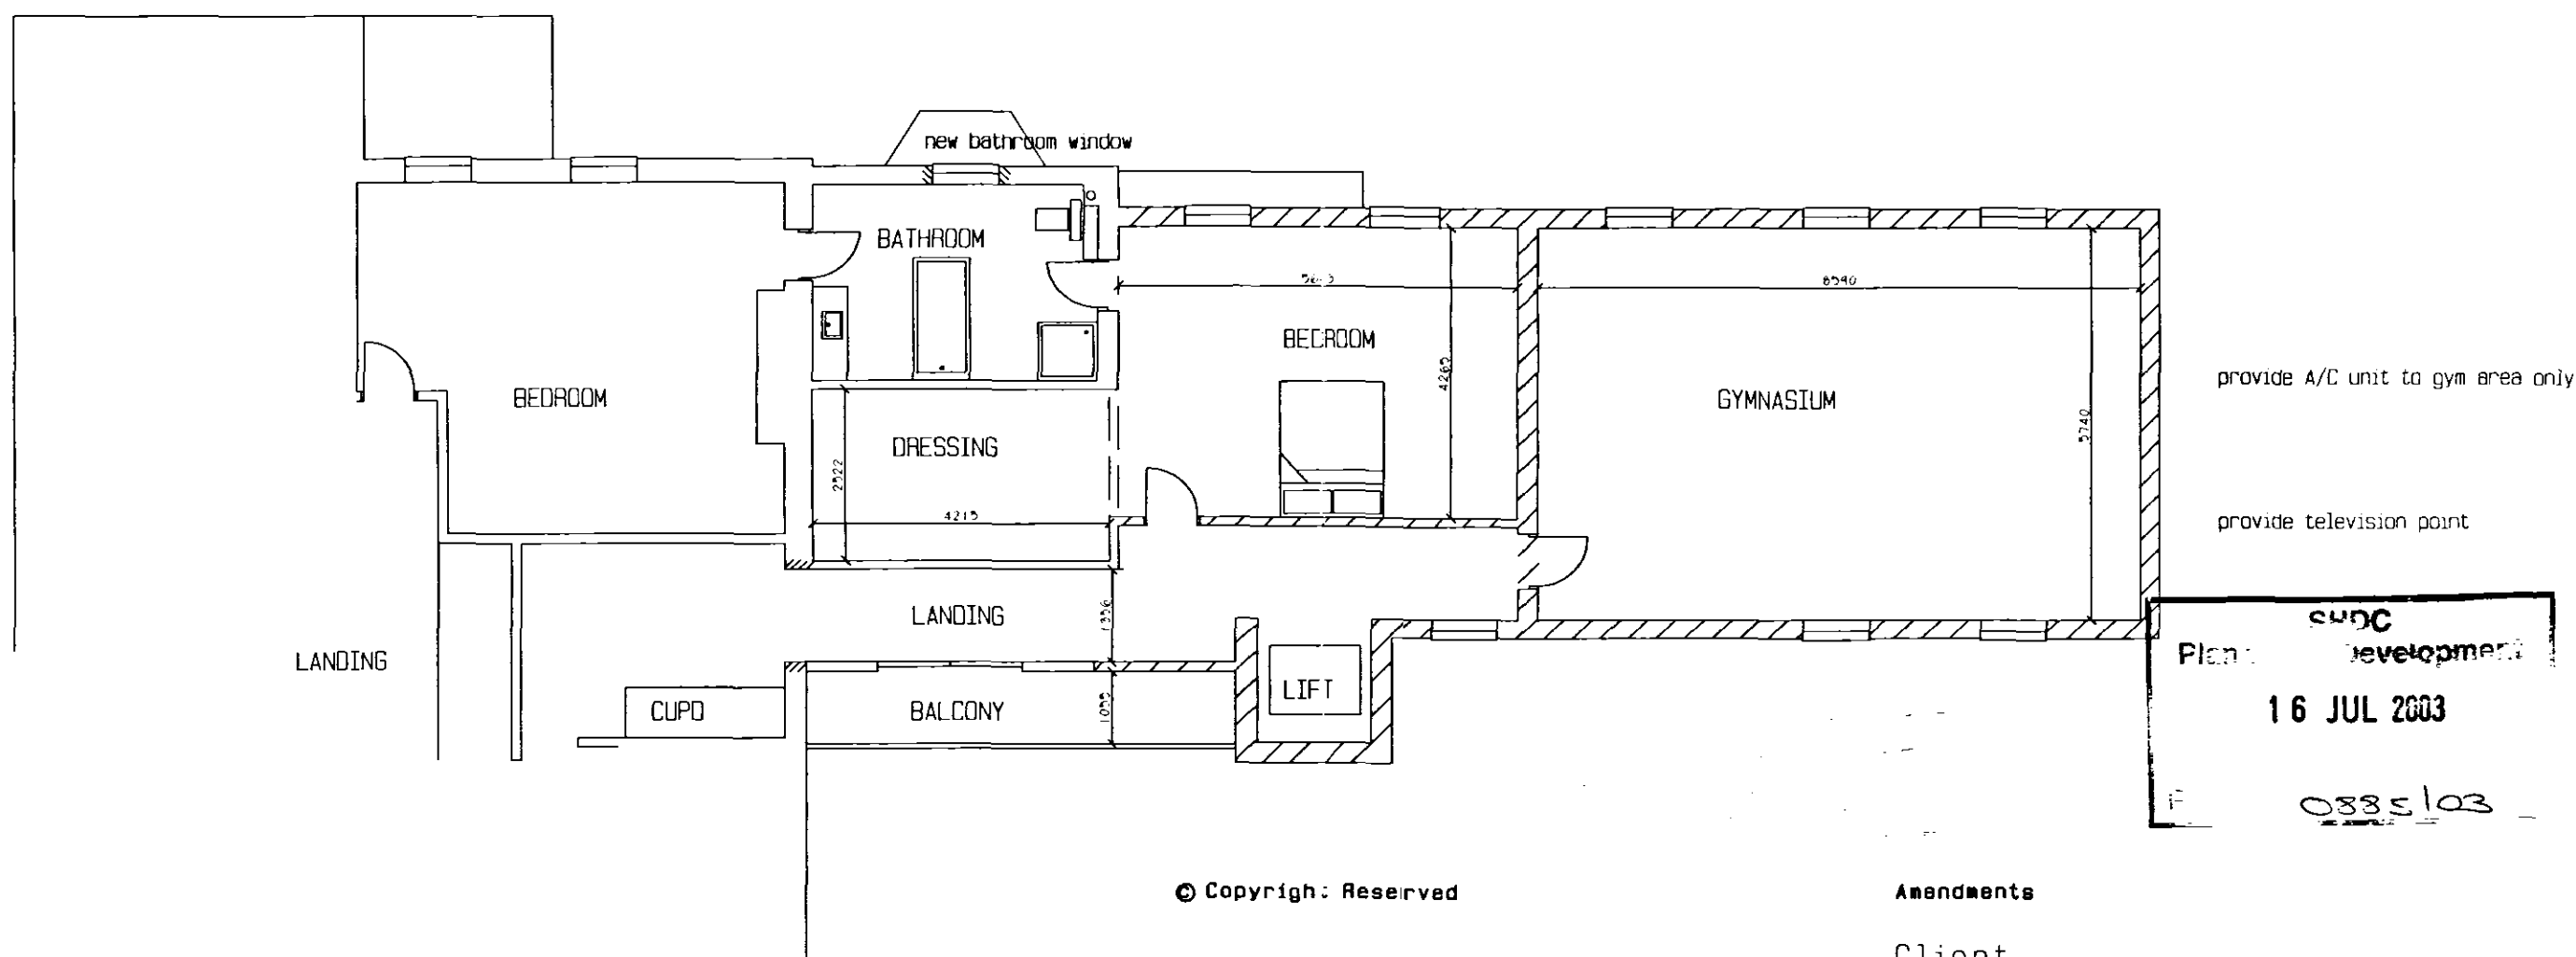

FIRST FLOOR



© Copyright: Reserved

**Langwith
Design
Associates**

Architectural Design Consultants
registered office
72 Church Street
Holbeach
Spalding
Lincolnshire PE 12 7LL
telephone: Holbeach (01406) 425766
fax: Holbeach (01406) 425766

Amendments

Client
MR. R. & T. J. HANCOX

Project
EXTENSION TO DWELLING
WOOL HALL, CROSS GATE.

Drawing
PLANS, ELEVATIONS
AND SECTIONS

Scale	1:100 @ A1	Drawn	DB	Checked	CJP
Date	JUL 03	No.	LDA/125/02	Ref.#	