





FRONT ELEVATION

SIDE ELEVATION

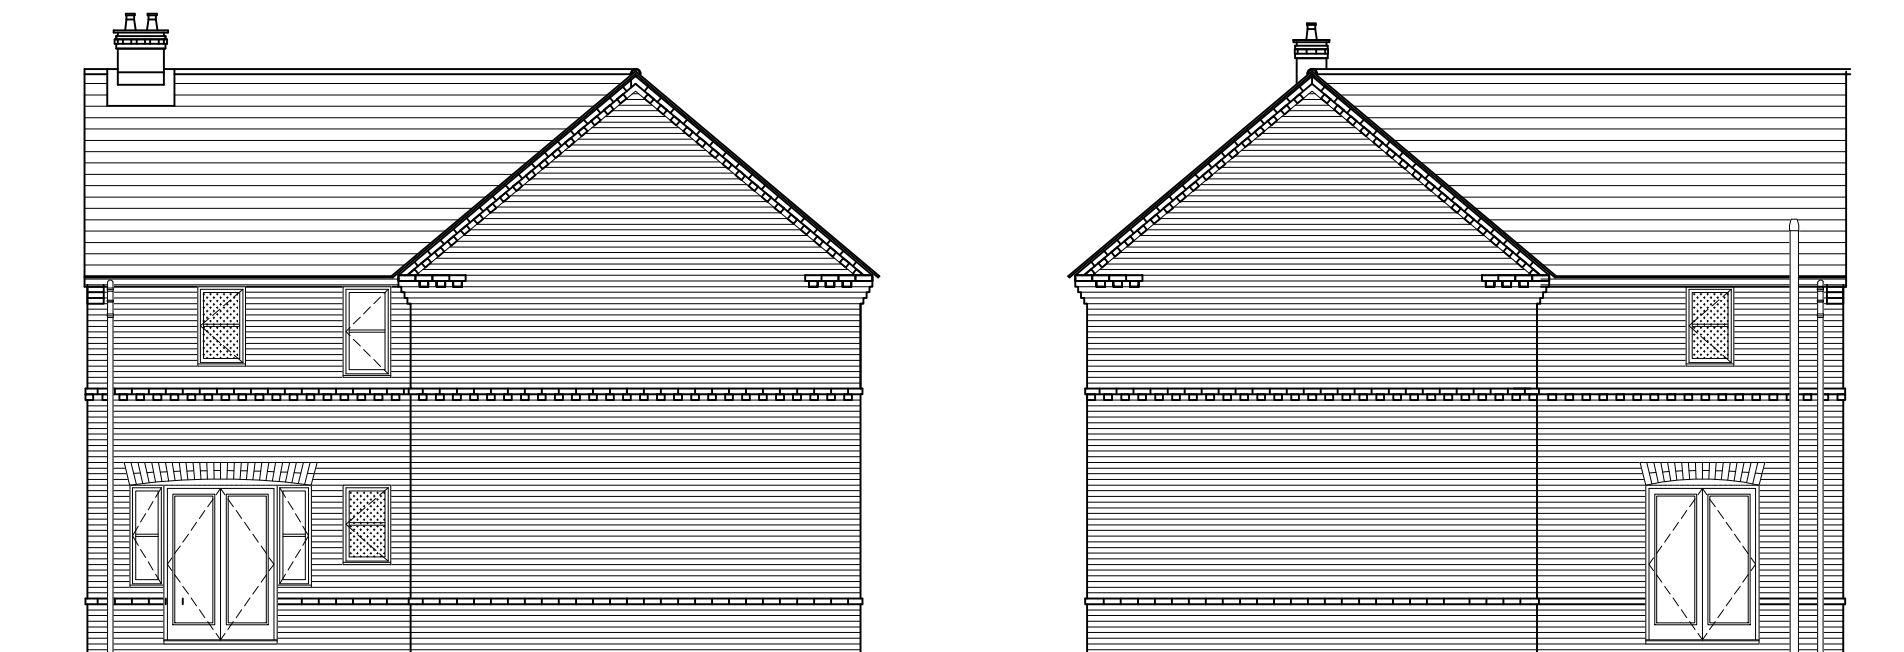

REAR ELEVATION

SIDE ELEVATION

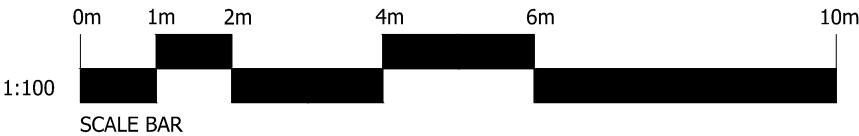



ASHWOOD
HOMES

1 Goodison Road, Lincs Gateway Business Park,
Spalding, Lincs, PE12 6FY T: 01406 490590

HOUSE TYPE:	STAMFORD (1560 FT ²)
DRAWING TITLE:	DESIGN SHEET
DRAWING NUMBER:	STAMFORD-003