

MATERIALS



TRADITIONAL BRICK & STONE;
OLD FULFORD BLEND



SANDTOFT DOUBLE PANTILE ROOF
TILES, COLOUR; TERRACOTTA

BRICKWORK BELOW DPC LEVEL
TO BE, RED ENGINEERING

WINDOWS; CREAM U-PVC
STYLE AS INDICATED ON DRAWINGS


BLACK SOFFITS AND FASCIAS

BLACK PVC-U RAINWATER GOODS


BLACK CEDRAL WEATHERBOARDING




East Elevation

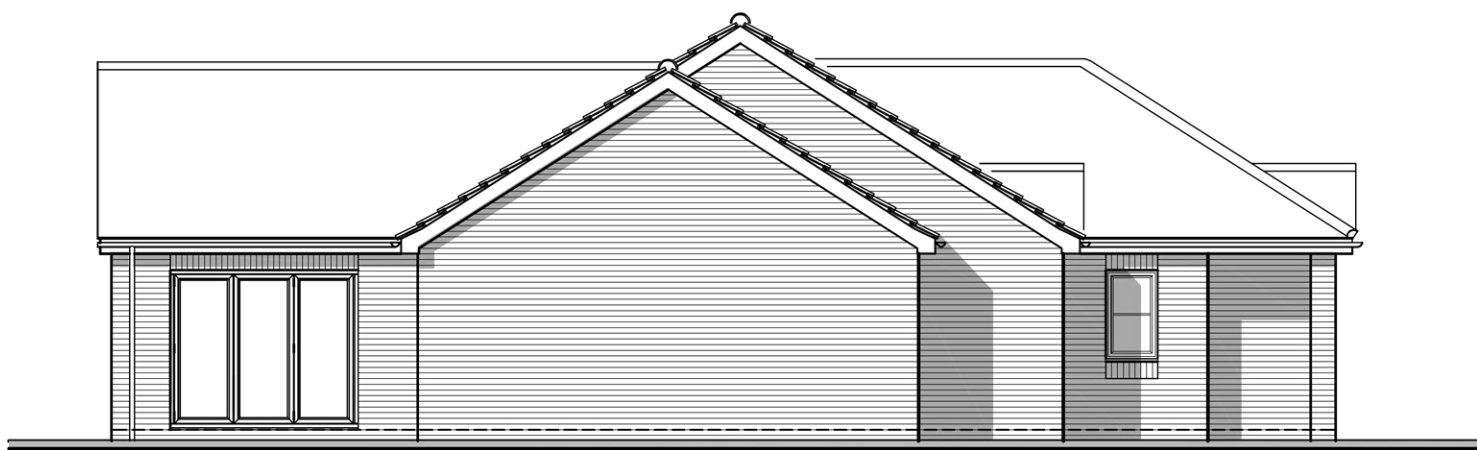


South Elevation

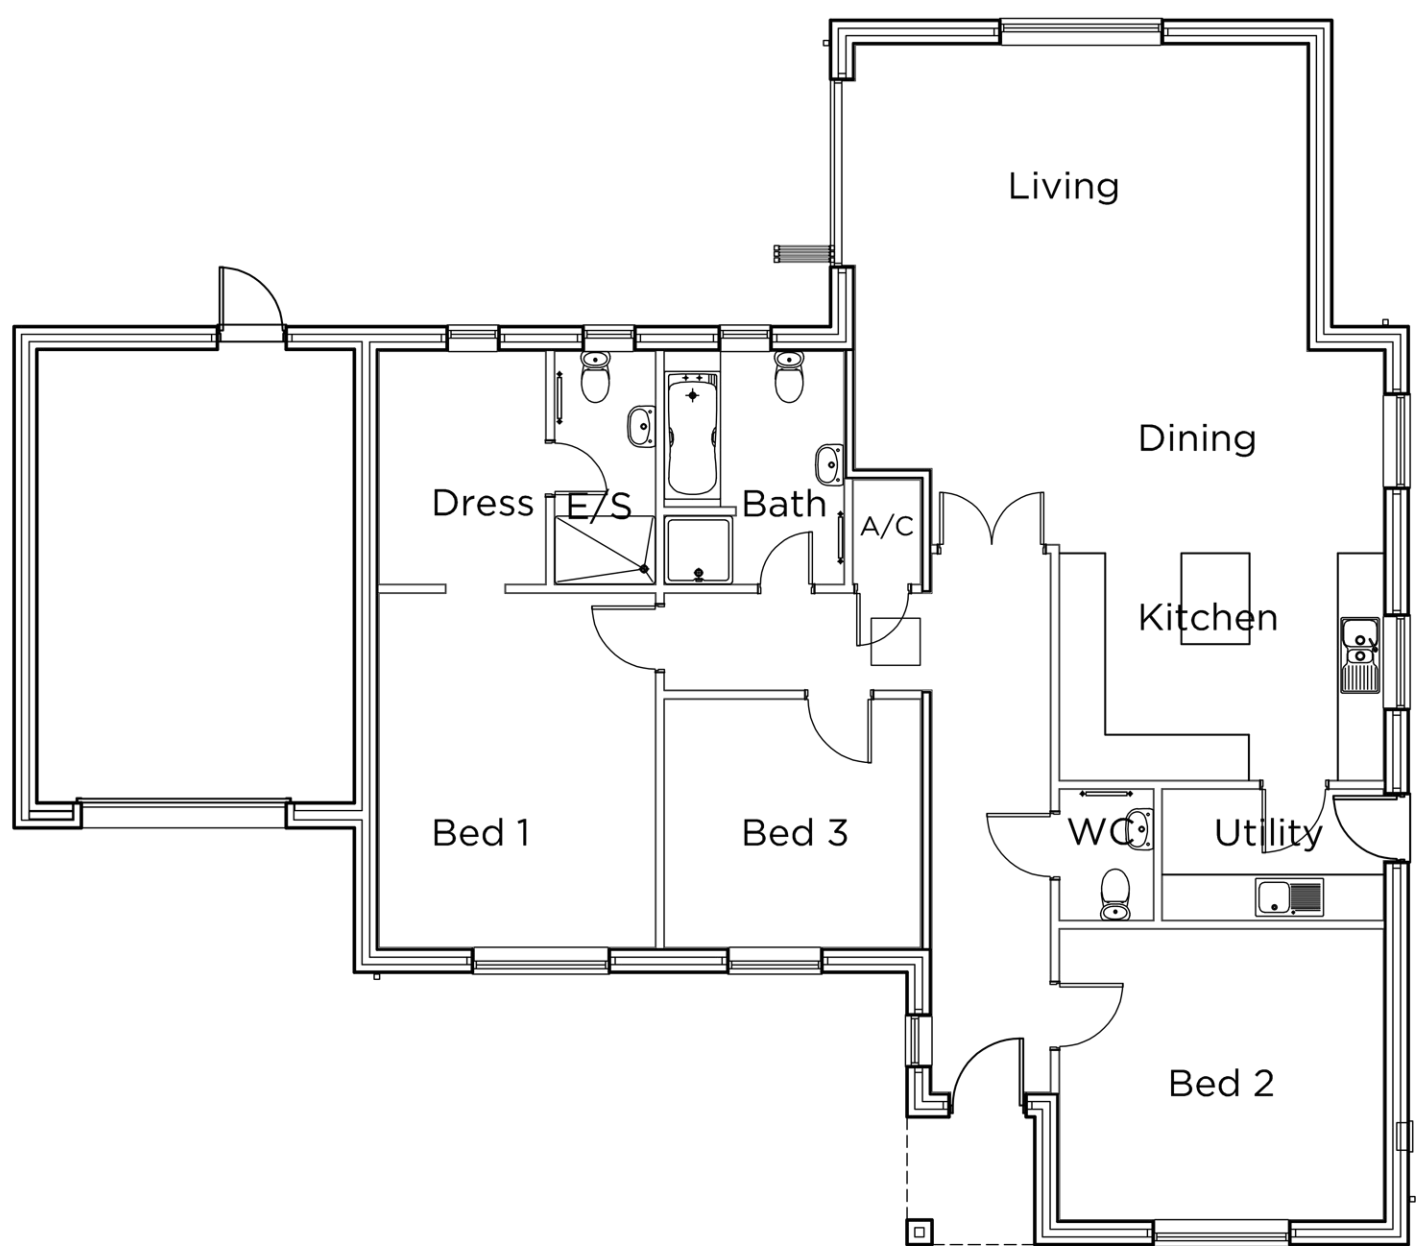

Ground Floor Plan

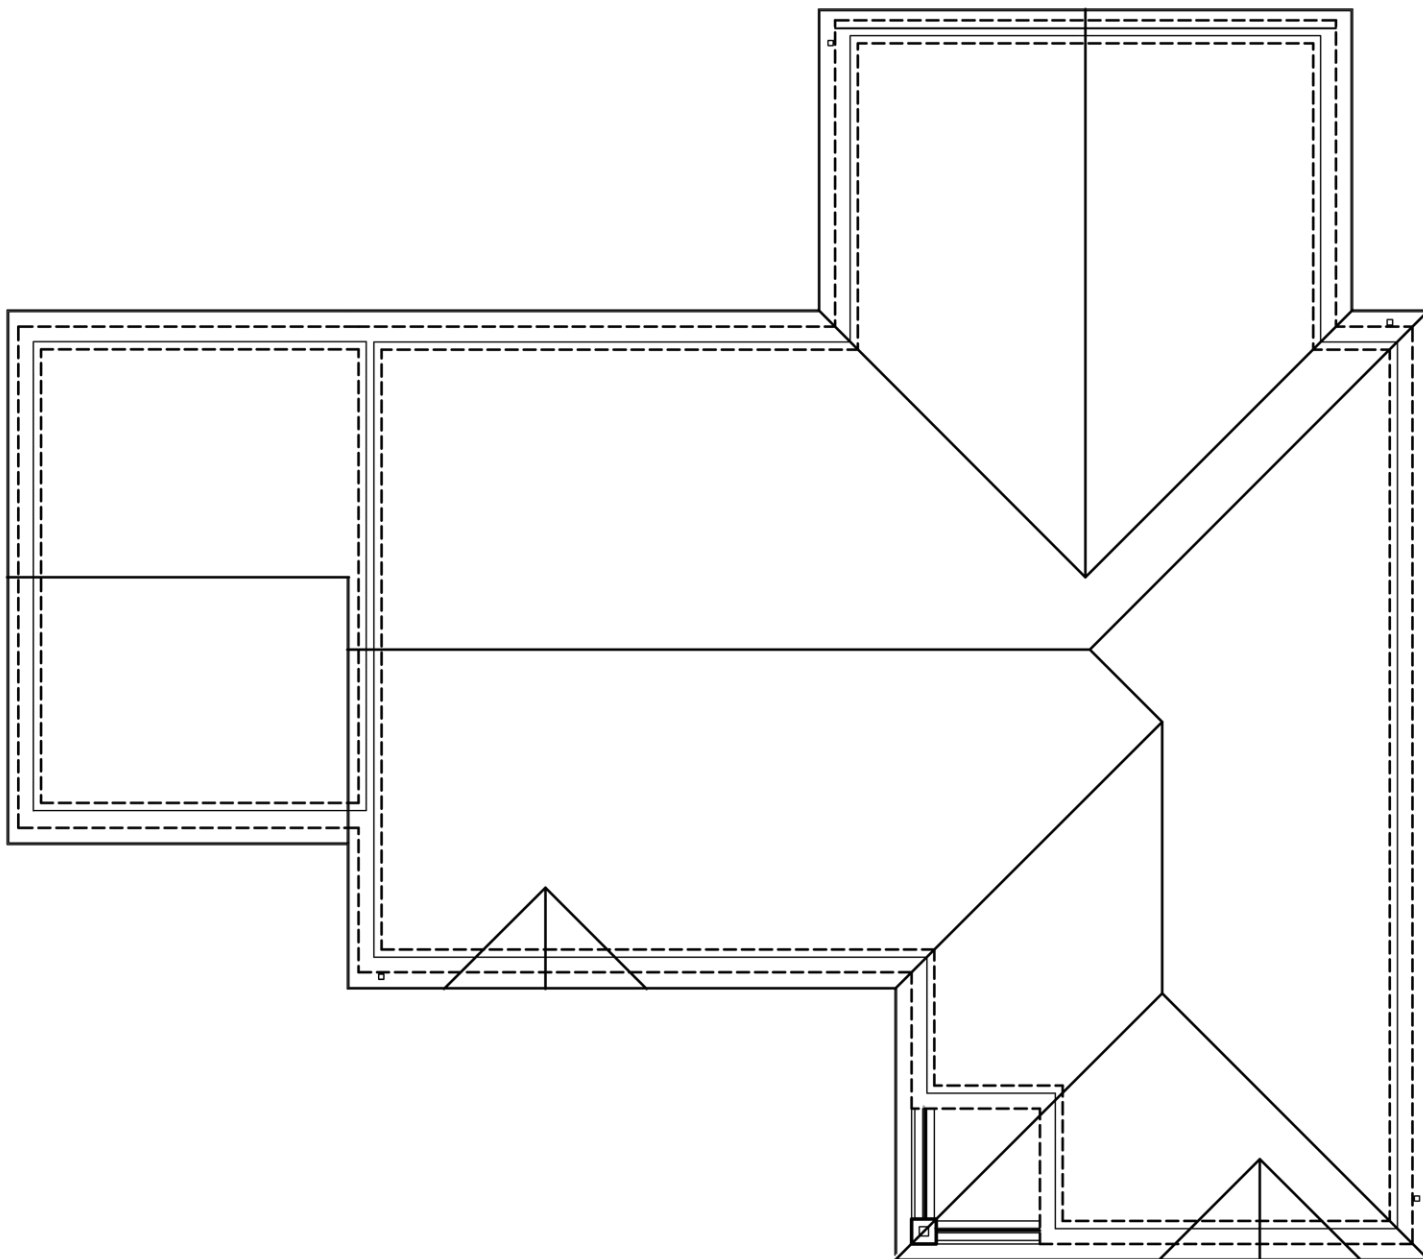


Roof Plan

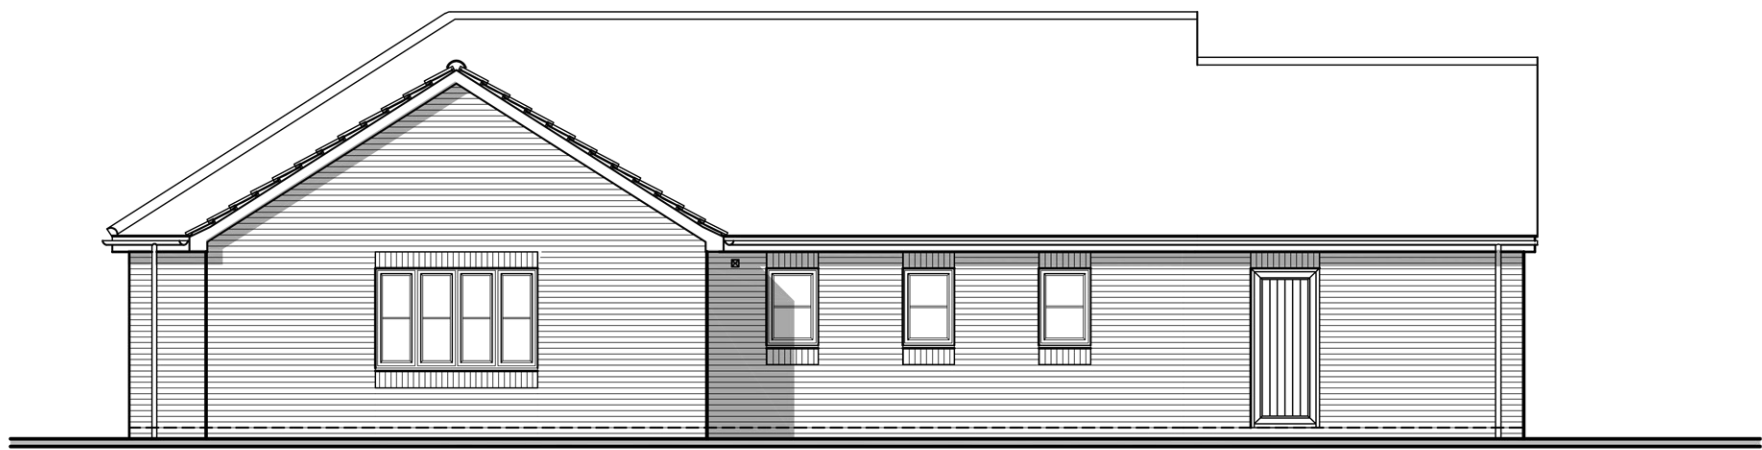

West Elevation



North Elevation

 

seven22
ARCHITECTURE LTD

22 SHORE VIEW, PETERBOROUGH
CAMBRIDGESHIRE, PE7 8FS
E.info@seven22.co.uk ~ T.07799 585277

PROJECT
PROPOSED BUNGALOW
LAND ADJACENT 2 FENGATE DROVE
WESTON HILLS
LINCOLNSHIRE
PE12 6DJ

CLIENT
HIGHGROVE HOMES (SPALDING) LTD

TITLE
PROPOSED PLANS & ELEVATIONS

DRAWING No.
078 P01

SCALE
1:100 @ A1 ~ 1:200 @ A3

DATE
OCT 2023

REV