



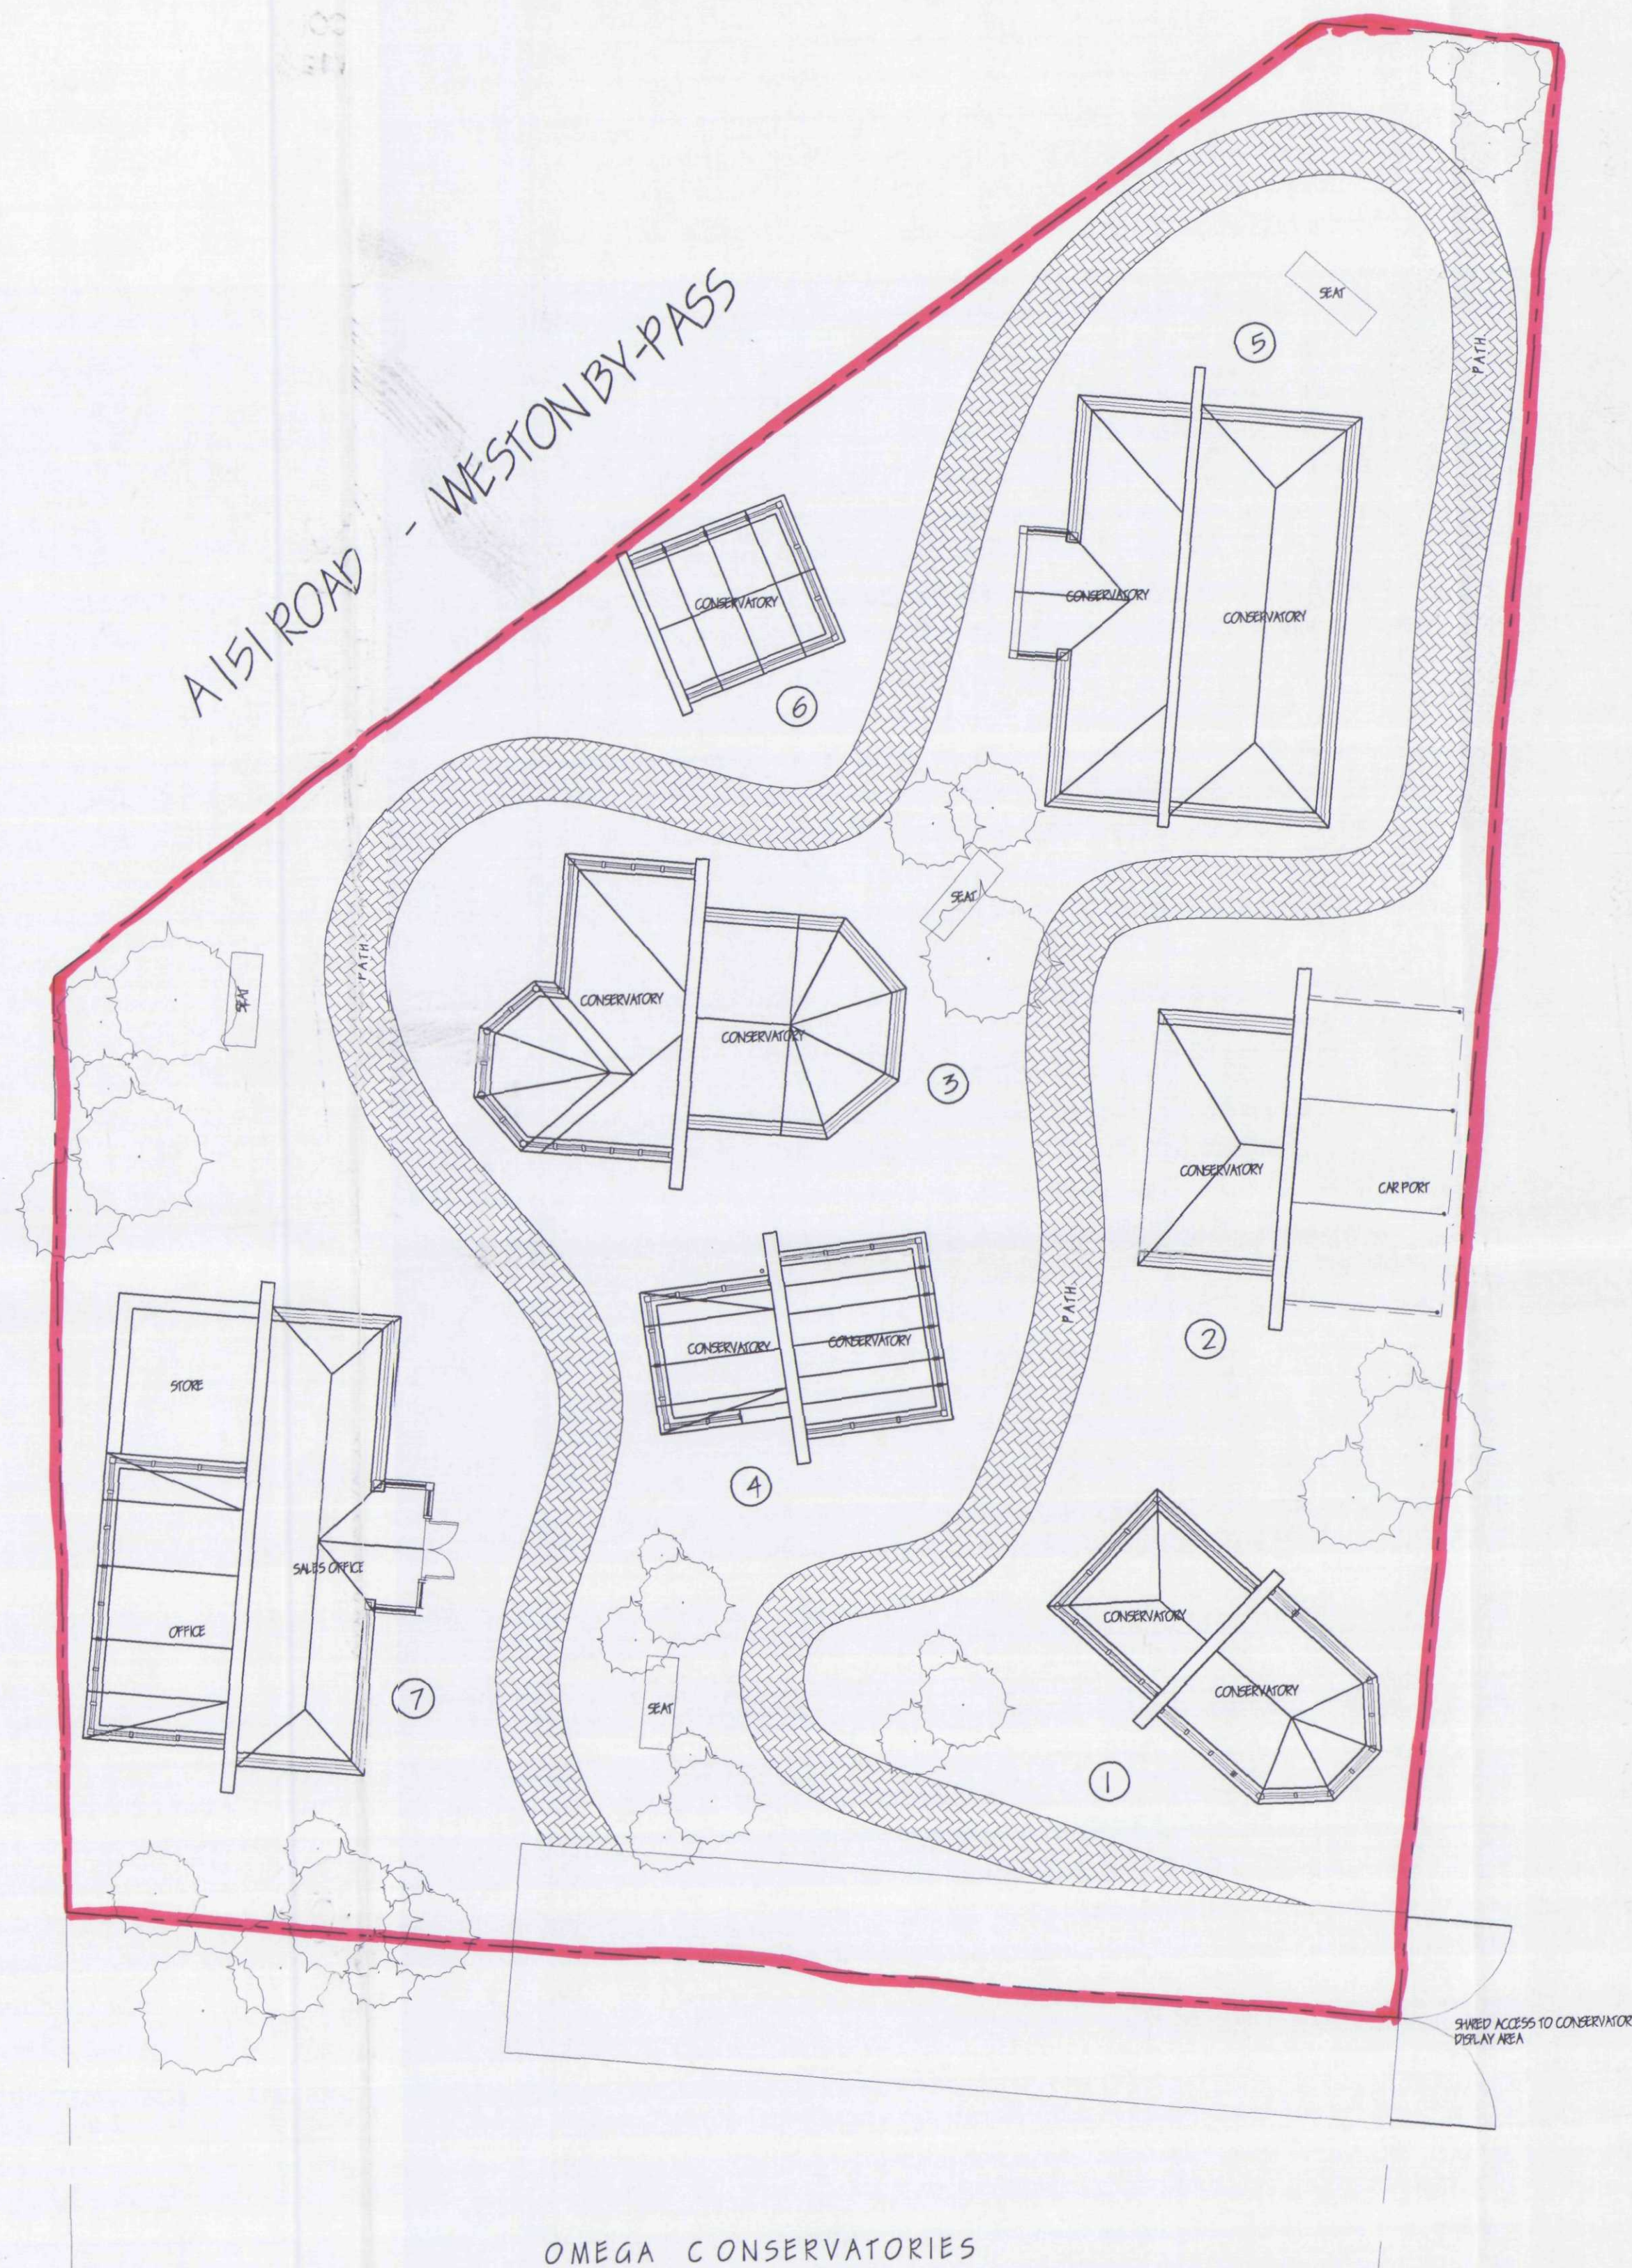

A151 ROAD - WESTON BY-PASS

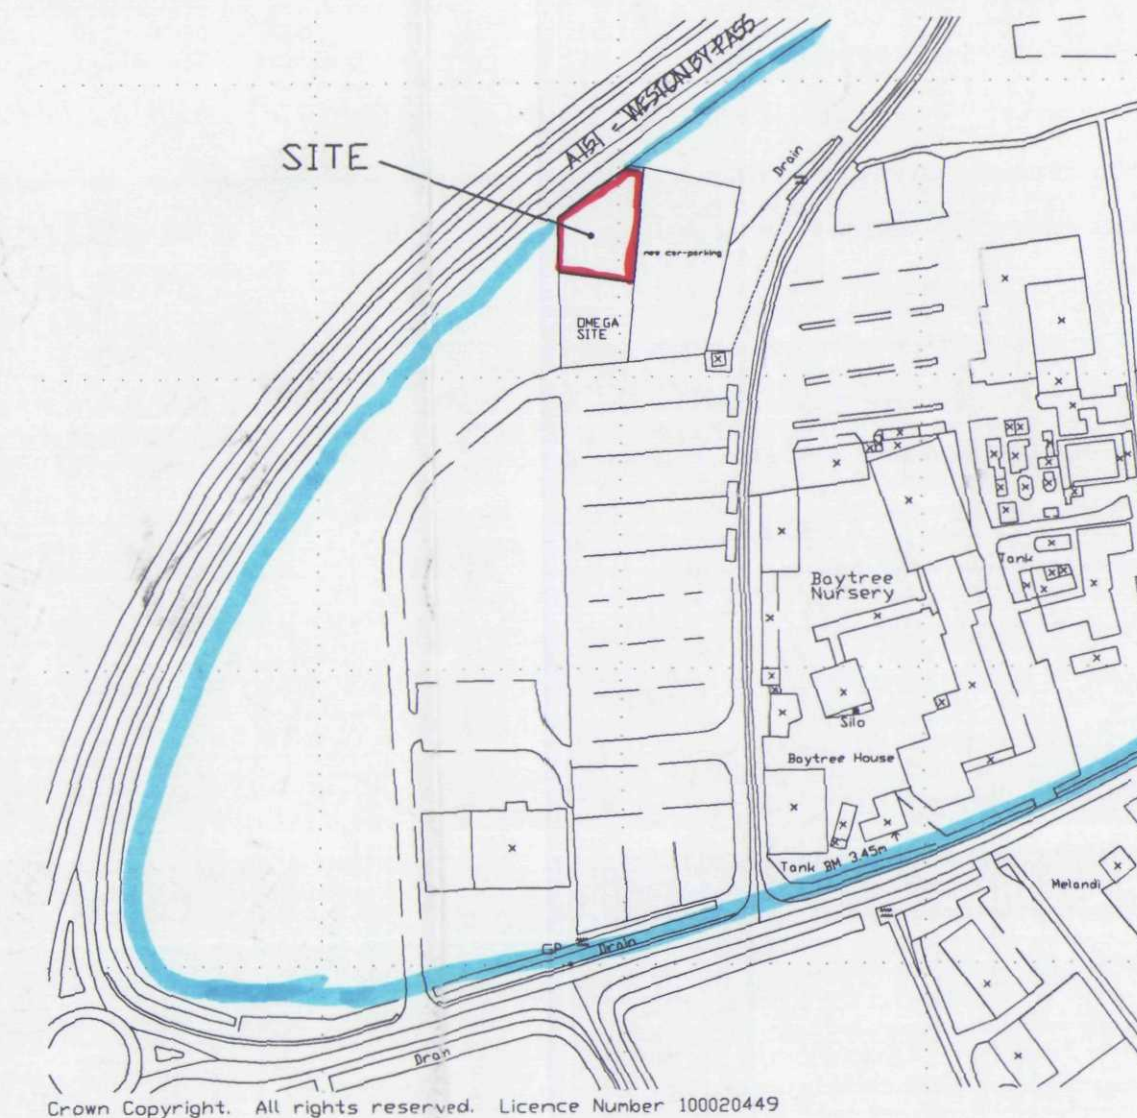

LOCATION PLAN
1/2500

Planning & Development
14 JUL 2004
Ref: 93/04

ref.	revision	date

G. R. MERCHANT
I. ENG AMICE FIWO
**ARCHITECTURAL, STRUCTURAL
AND LAND DRAINAGE
CONSULTANTS**
Unit 4, Wrights Mews
12A Park Road, Holbeach,
Spalding, Lincs. PE12 7EE
Tel: 01406 489800
Fax: 01406 428744
E-Mail: G. R. Merchant @ Merchant. PS.
Co. UK

Project
PROPOSED CONSERVATORY DISPLAY SITE,
BOYTREE NURSERIES GARDEN CENTRE,
HIGH ROAD,
WESTON. PE12 6JU.

Client
MILL-GATE WINDOWS & CONSERVATORIES.

Drawing
FLOOR PLANS
OF DISPLAY CONSERVATORIES.

Job Ref.
946-04

Drawing No.
01

Date
MAY '04

Drawn
GRM

Scales
1/100 [Unless otherwise stated]

DO NOT SCALE FROM THIS DRAWING
This drawing is copyright and may not be altered, traced, photocopied or used for any other purpose other than that for which it is issued. The General Contractor is to check all dimensions on site and report any discrepancies to the Architect. All details shown on this drawing including foundations are based upon typical site conditions related to the area. No responsibility can be accepted for abnormal conditions which may be discovered during construction unless reported to the Architect as such design amendments may be considered. Site and drawings are recommended in respect of the design to be made specific and complete before construction work is commenced. This drawing is limited in the amount of information contained and does not purport to contain a full specification of the work. It is only to be used for the purpose of obtaining Planning and Building Regulation approval. This drawing must not be used as a contract document. The works will not be supervised or inspected by G. R. Merchant or any representative thereof. It is the client or their appointed agents responsibility to control subcontractors, substitution of materials, adherence to specifications, and compliance with all relevant regulations and standards. All materials to be new unless otherwise stated and all components and materials etc. to be used as specified and installed in strict accordance with manufacturers instructions and relevant codes of practice. Materials shall conform to appropriate British standard specification or BSIA certificate or European code equivalent. The Employer/Client shall ensure that the selected contractor is competent with and adopts all measures necessary to ensure compliance with Health and Safety legislation for building and work place. The Employer/Client is advised that should the works need to comply with the Construction Design and Management Regulations an Independent Planning Supervisor will be required. The entire detail complete of all that is shown on the drawing and details. Work that may not specifically shown but may be reasonably inferred as necessary to carry out the works shall be deemed to be included.