



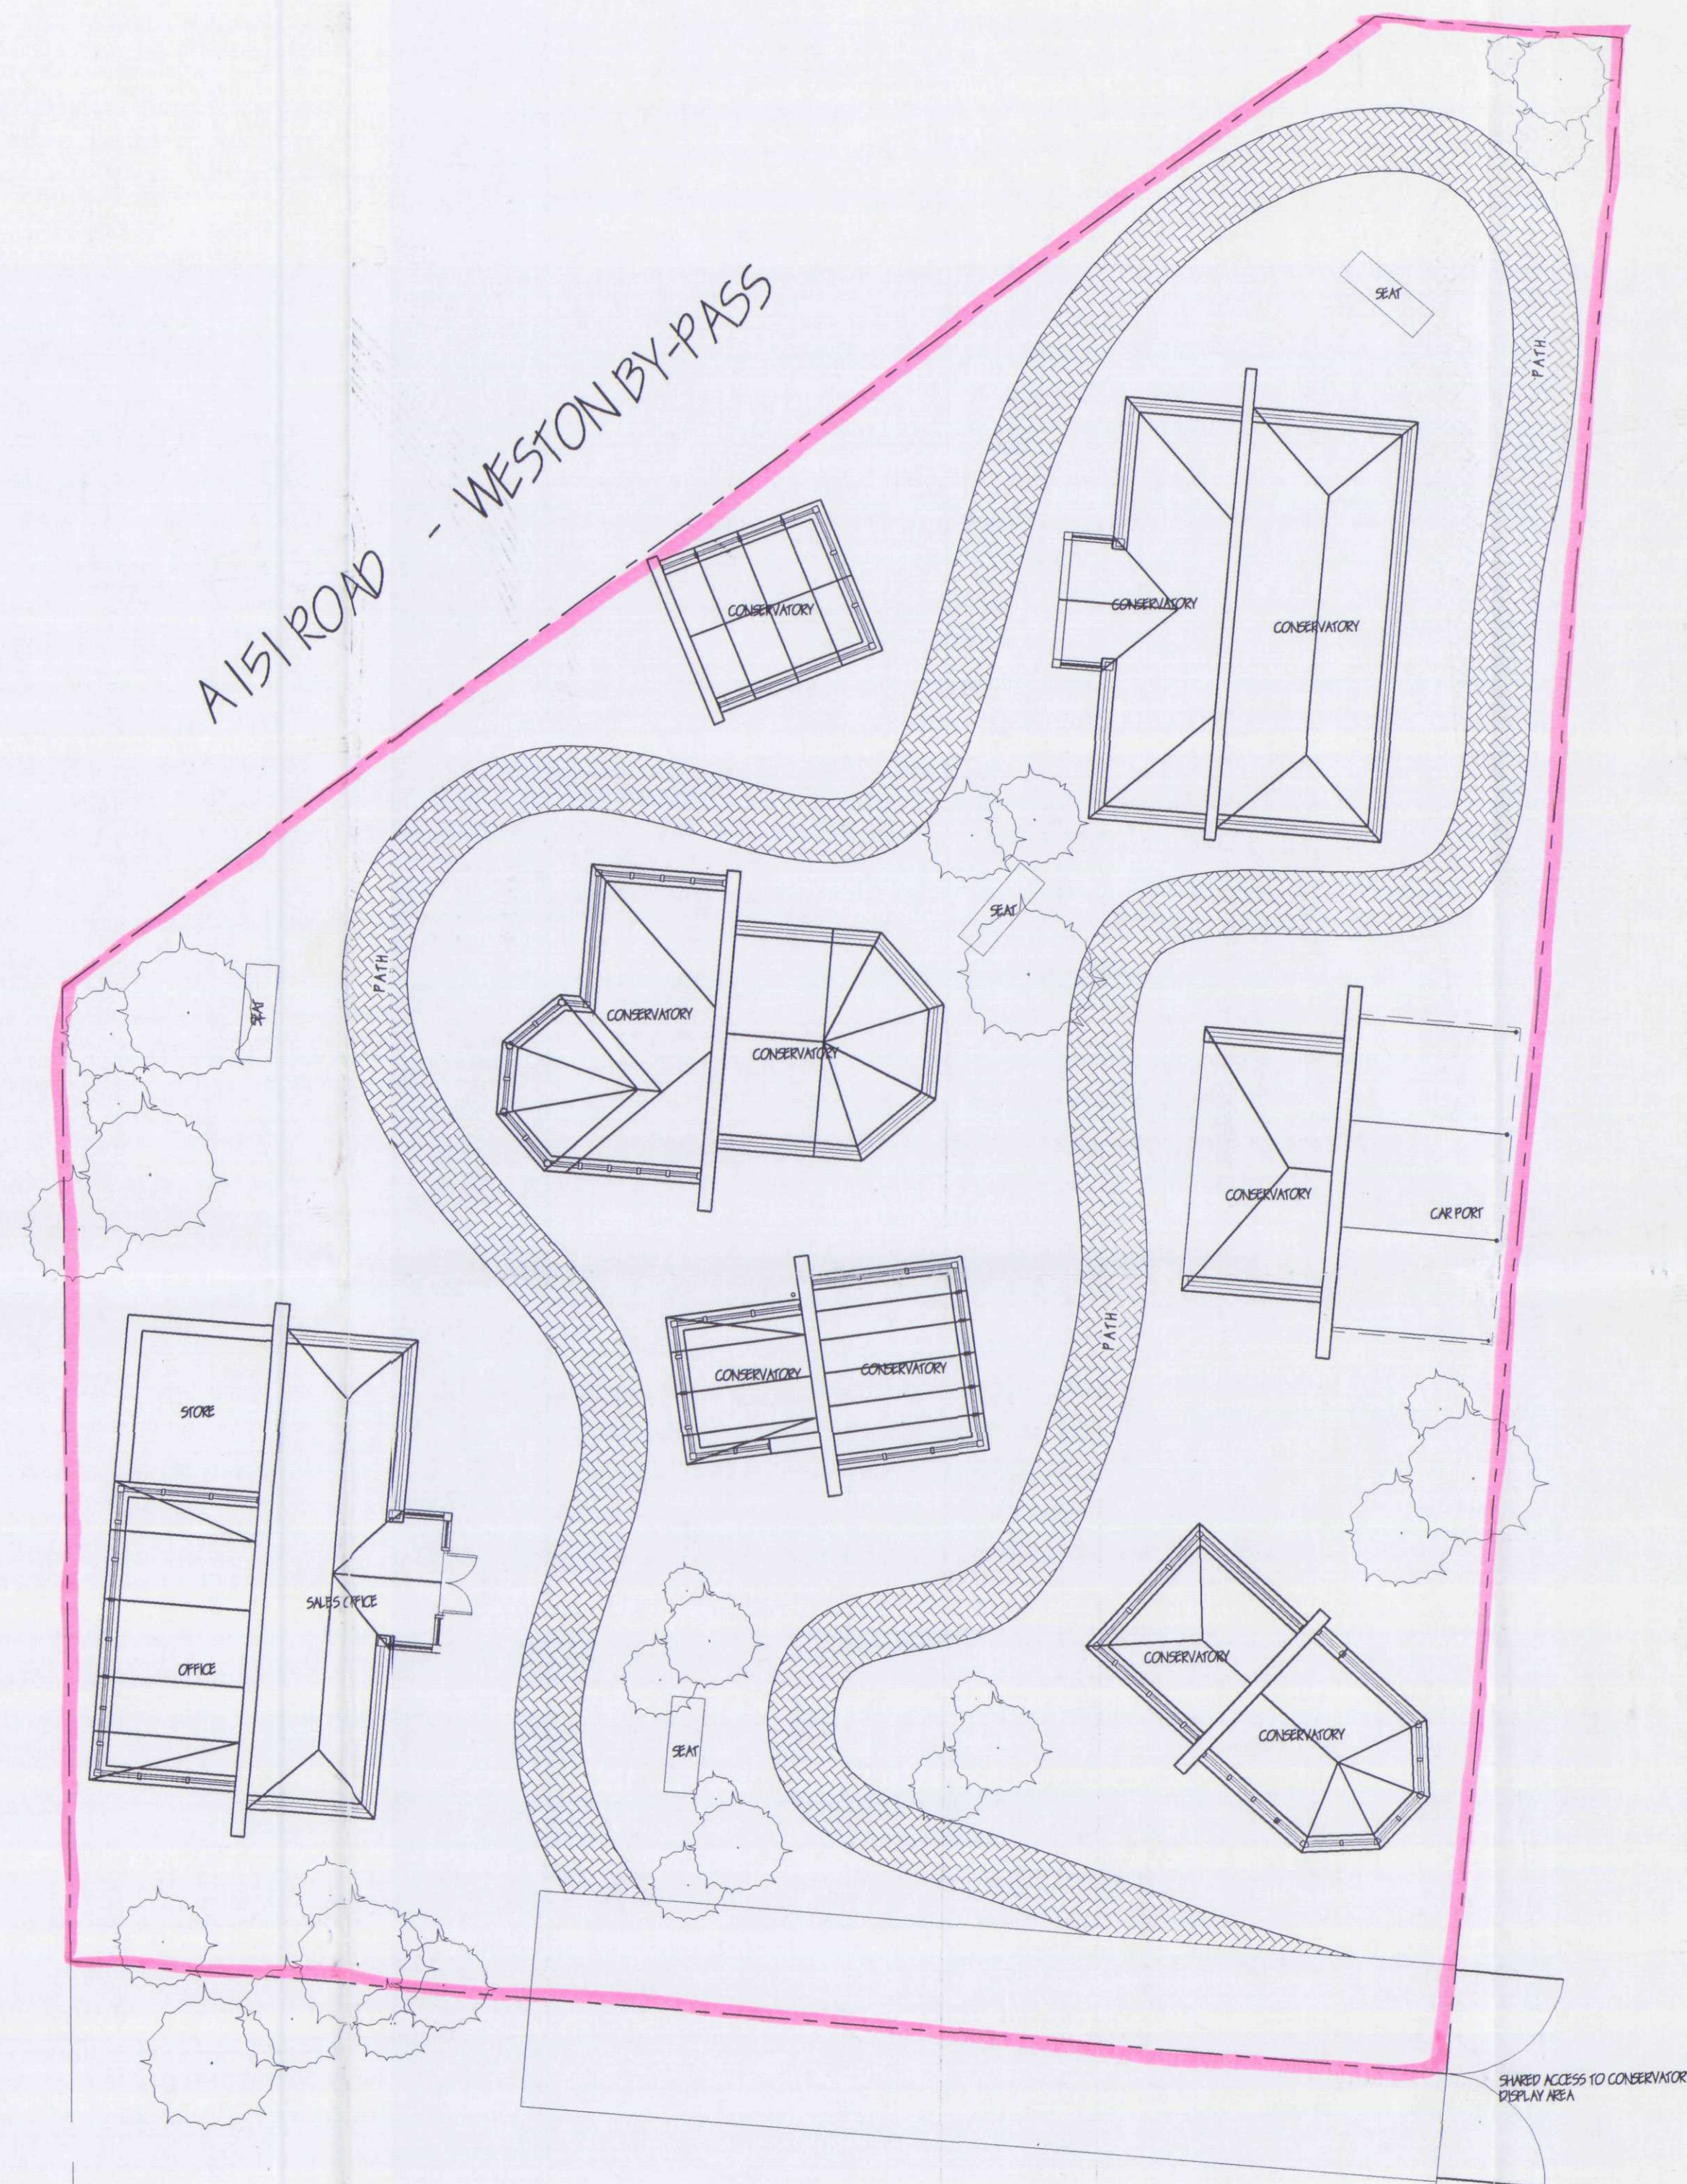

OMEGA CONSERVATORIES

SITE LAYOUT
1/100

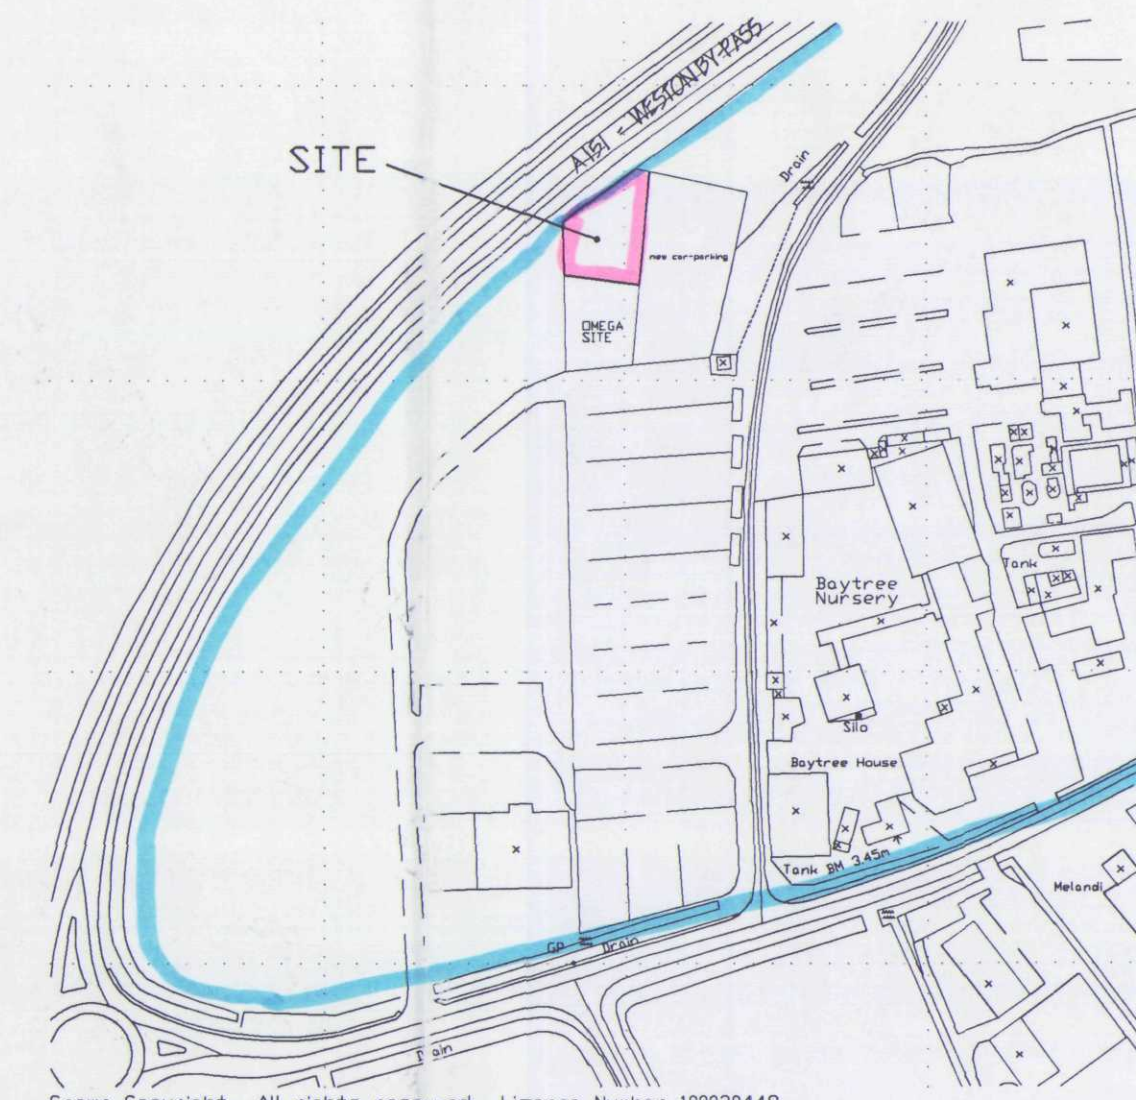

Crown Copyright. All rights reserved. Licence Number 100020449

LOCATION PLAN
1/2500

SHDC
Planning & Development
05 JUL 2004
Ref: 0913/04

SUPERSEDED

ref.	revision	date

G. R. MERCHANT
I. ENG AMICE FIWO
**ARCHITECTURAL, STRUCTURAL
AND LAND DRAINAGE
CONSULTANTS**
Unit 4, Wrights Mews
12A Park Road, Holbeach,
Spalding, Lincs. PE12 7EE
Tel: 01408 490800
Fax: 01408 425744
E-Mail: G. R. Merchant @ Merchant. PS.
Co. UK

Project
PROPOSED CONSERVATORY DISPLAY SITE,
BAYTREE NURSERIES GARDEN CENTRE,
HIGH ROAD,
WESTON. PE12 6JL.

Client
MILLGATE WINDOWS & CONSERVATORIES.

Drawing
FLOOR PLANS & ELEVATIONS
OF DISPLAY CONSERVATORIES.

Job Ref.	Drawing No.
946-04	01

Date	Drawn
MAY '04	GRM

Scales
1/100 [unless otherwise stated]

DO NOT SCALE FROM THIS DRAWING
This drawing is copyright and may not be altered, traced, photographed or used for any other purpose other than that for which it is issued. The General Contractor is to check all dimensions on site and report any discrepancies to the Architect. All details shown on this drawing including foundations are based upon typical site conditions related to the site. All dimensions are to be accepted for abnormal conditions which may be discovered during construction unless reported to the Architect so that design arrangements may be considered. Site and survey are recommended in respect of foundations to establish specific site conditions before foundation work is undertaken. The drawing is limited to the amount of information contained and does not support a contract or a full specification of the works. It is solely for the purpose of obtaining Planning / Building Regulation approval. This drawing must not be used as a contract document alone. The works will not be supervised or inspected on site by G. R. Merchant or any representative thereof. It is the client or their appointed agents responsibility to secure satisfactory installation of materials, adherence to specification, variations to contract etc.
All materials to be new unless otherwise stated and all components and materials etc. to be used black and installed etc. in strict accordance with manufacturers instruction and relevant code of practice. Selection and condition to appropriate British standard specification or BS, BS standards or European code equivalent. The Employer / Client shall ensure that the intended contractor is conversant with and aware of the necessary requirements to achieve compliance with Health and Safety regulations for Building sites and their premises. The Employer / Client is advised that should the works need to comply with the Construction Design and Management Regulations an independent Planning Supervisor will be required. The works shall comply with that shown on the drawing and details. Work that may not specifically shown but may be reasonably inferred as necessary to carry out the works shall be deemed to be included.