


Site Location Plan

Scale 1:2500

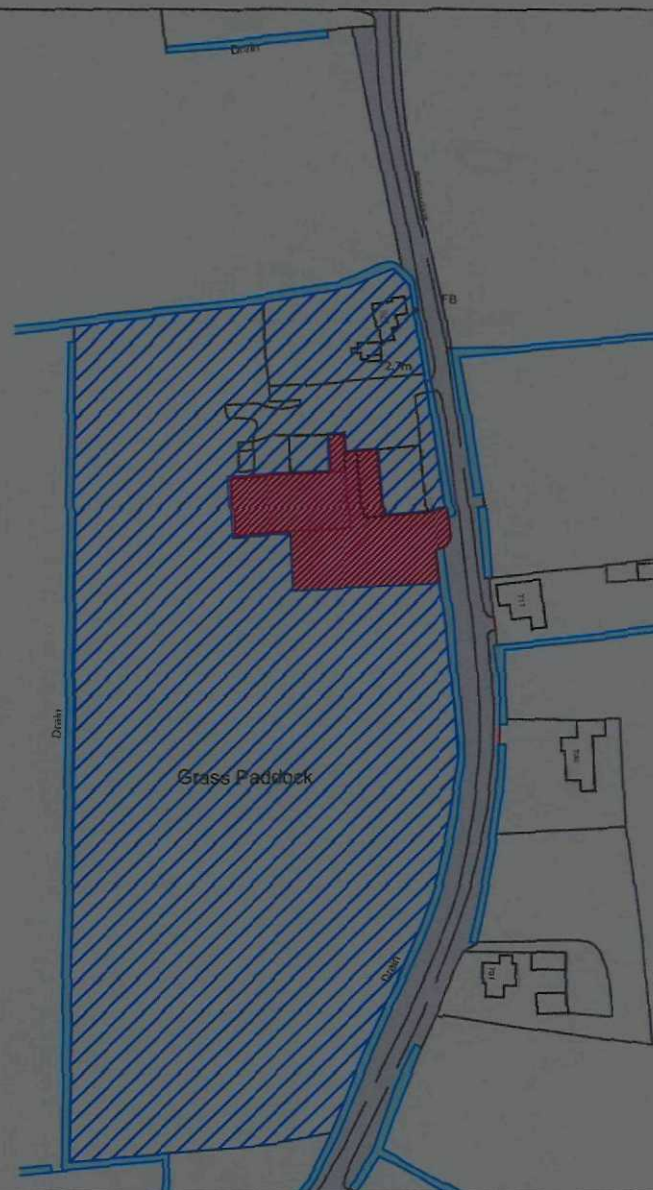

2nd Floor - 5B Sheepmarket
Spalding
PE11 1BH
Tel: 01775 768 921
e-mail: enquiries@remwaydesign.co.uk

Site :

Horse Stables and Riding Menege at:
Wood Farm
670 Broadgate
Weston
PE12 6JA

Client :

Mr C Dring

Date : *****

Scale : as noted

Drawing No:

1795 - 01



Part Site Block Plan
 Scale 1:500

SHDC
 Planning & Development
 02 DEC 2009
 Ref: 092509



remway
 Design Ltd
 2nd Floor - 58 Sheepmarket
 Spalding
 PE11 1BH
 Tel: 01775 768 821
 e-mail: enquiries@remwaydesign.co.uk


Site :
 Wood Farm
 670 Broadgate
 Weston
 PE12 6JA

Client :
Mr C Dring



rev "A" - 02.12.09 - General Amendments
 Date : *****
 Scale : as noted

Drawing No:
1795 - 02 "A"


Contractor to check all Dimensions on site prior to ordering materials / commencing work.Do Not Scale from this Drawing - If in doubt then please ask

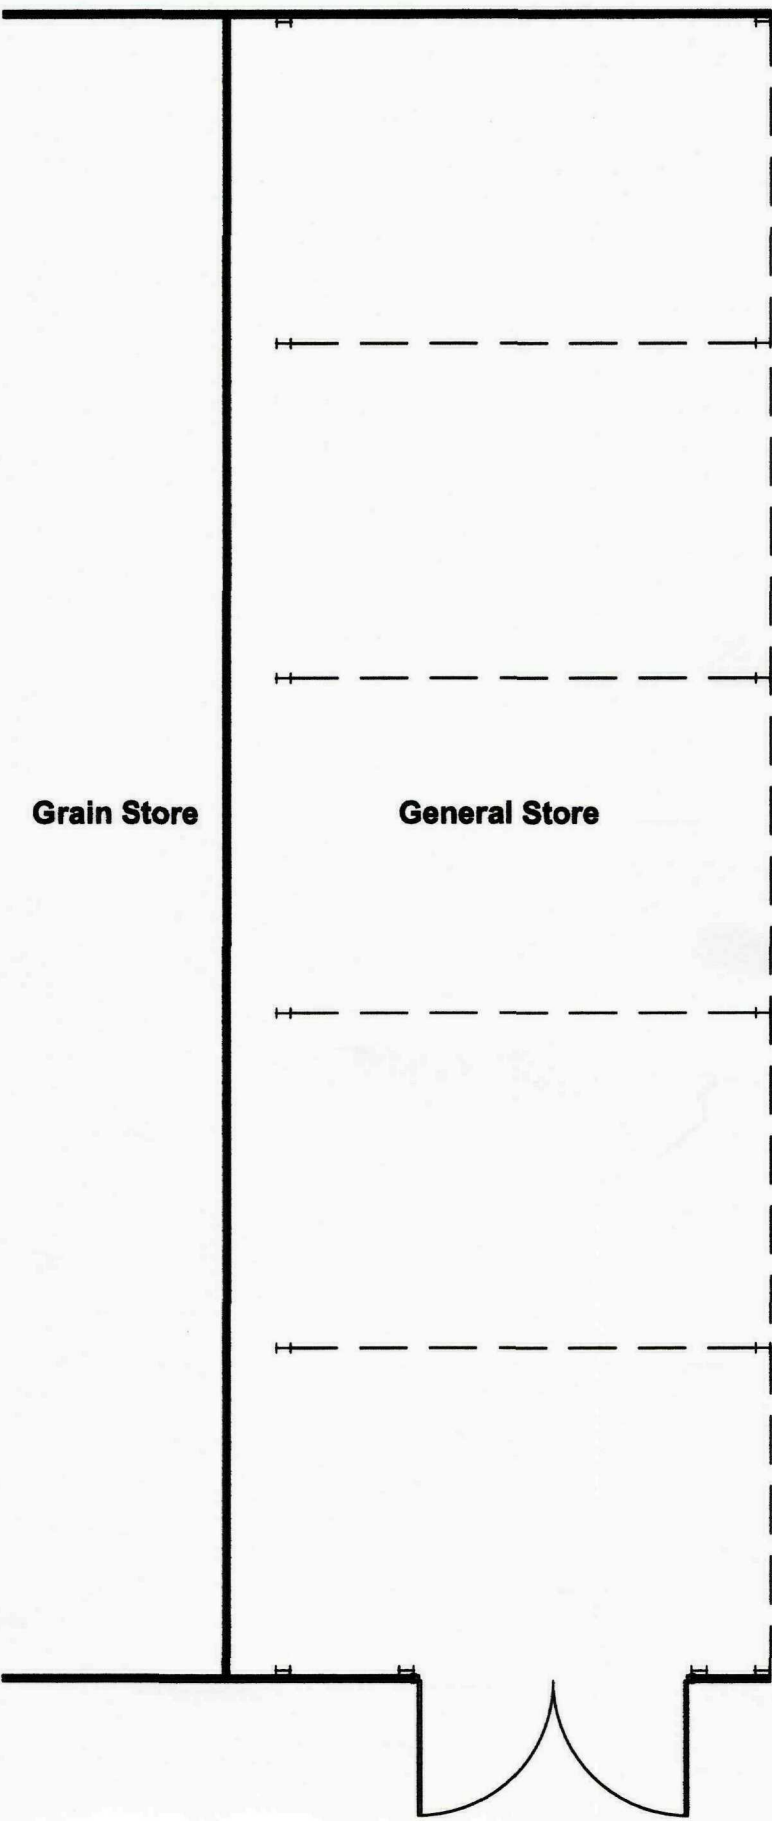


Existing Ground Floor Plan
Scale 1:100

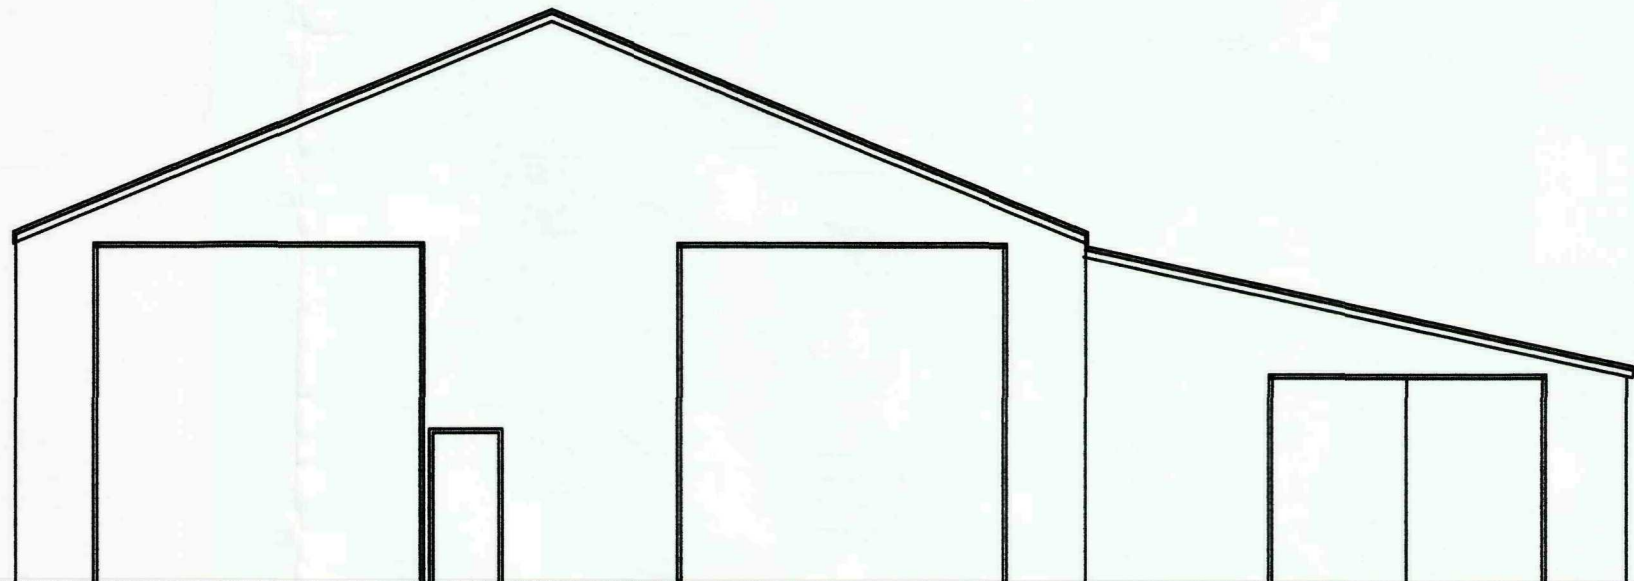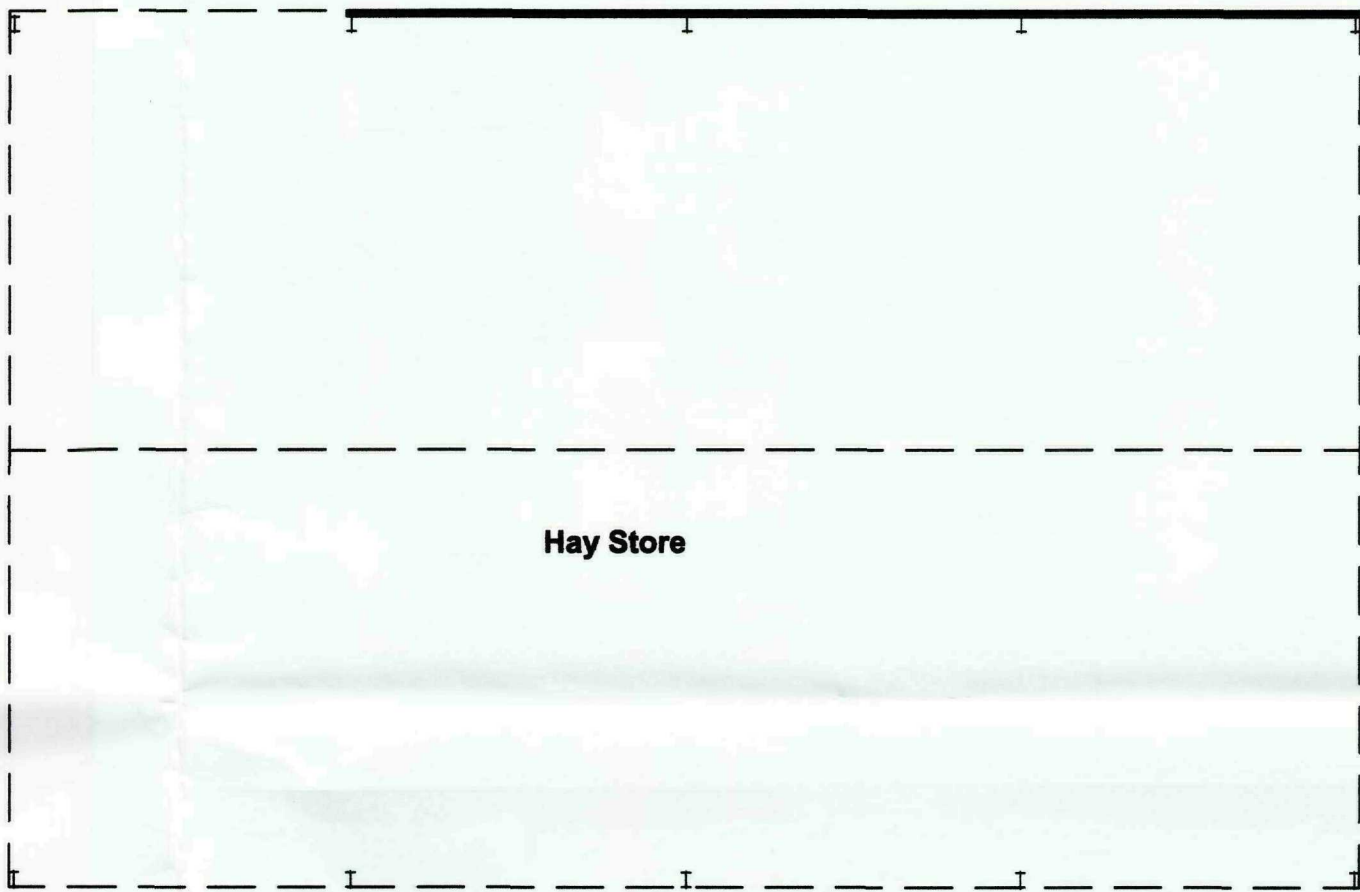


Existing Grain / General Store Front Elevation
Scale 1:100

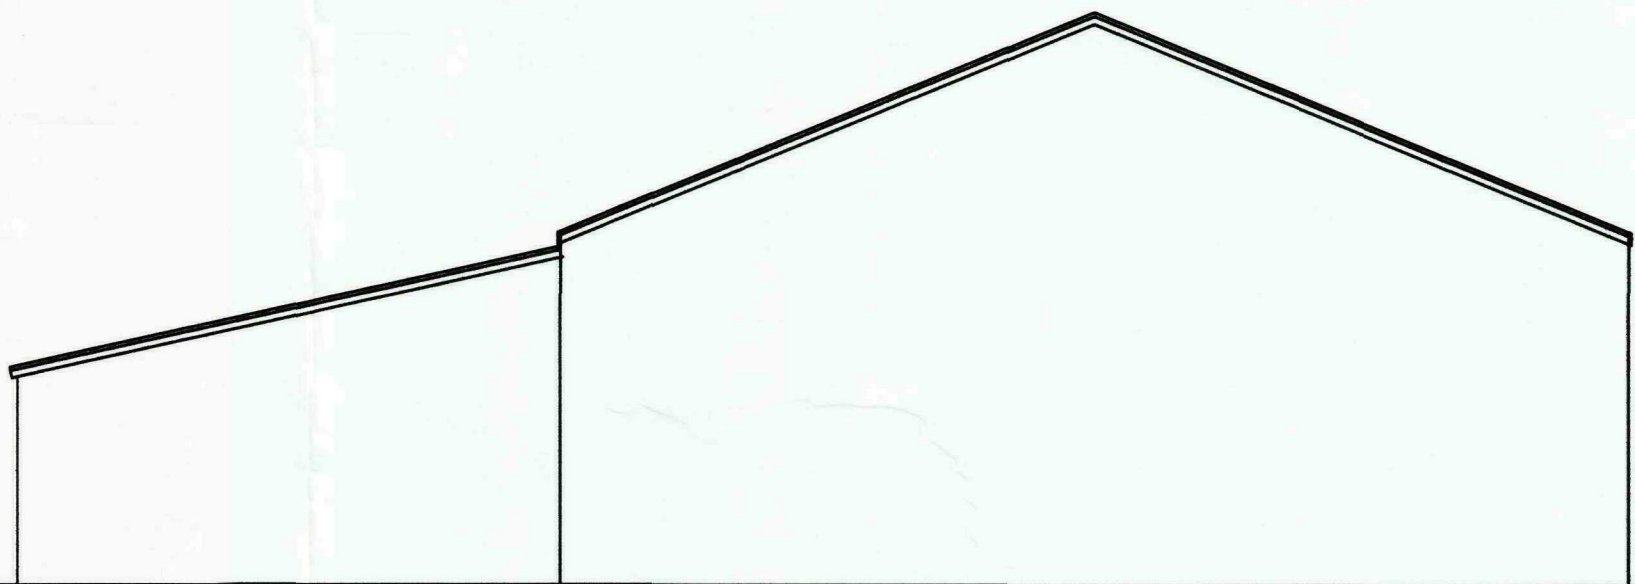


Existing Grain / General Store Rear Elevation
Scale 1:100

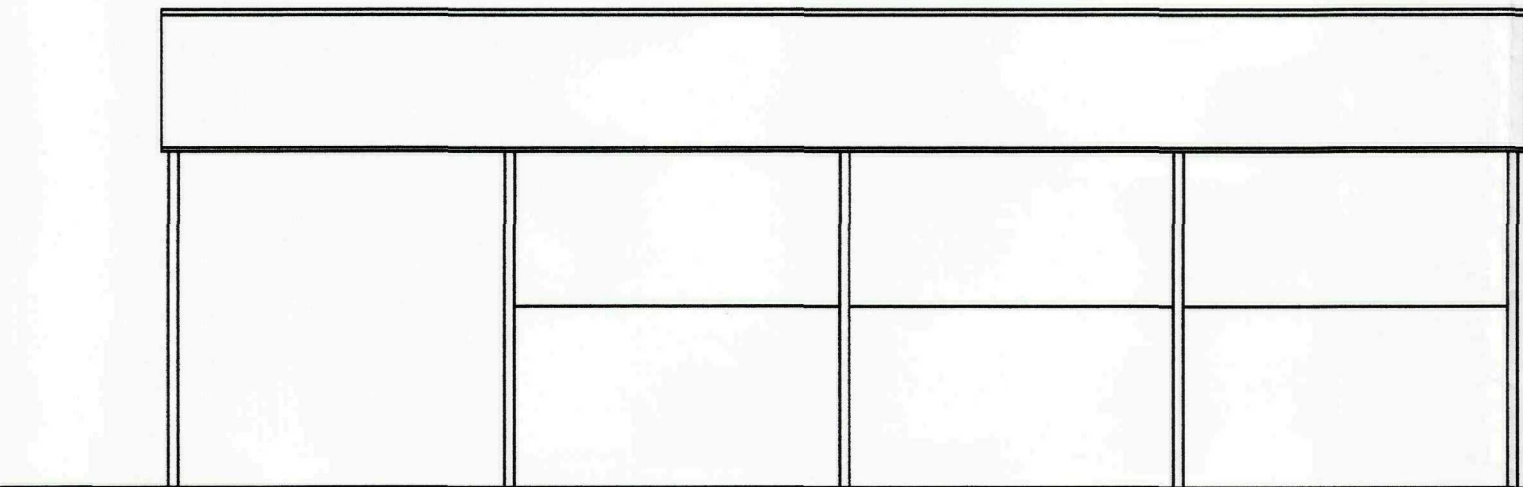


Existing Hay Store Front Elevation
Scale 1:100

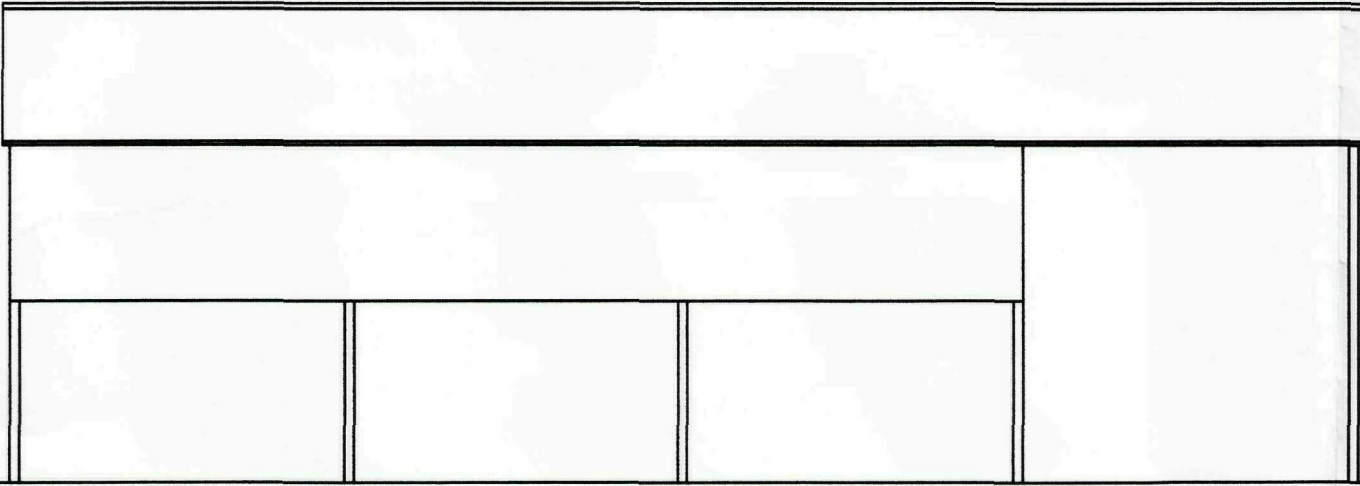


Existing Hay Store Rear Elevation
Scale 1:100

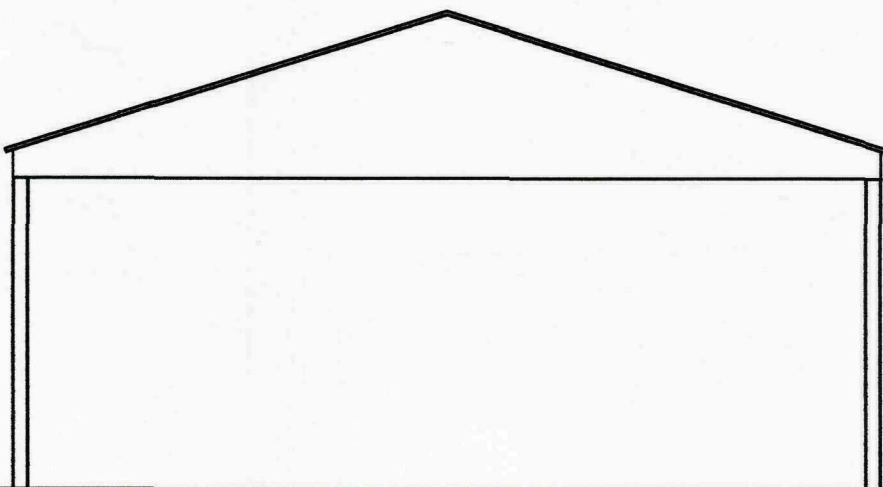


Existing Hay Store Side Elevation
Scale 1:100

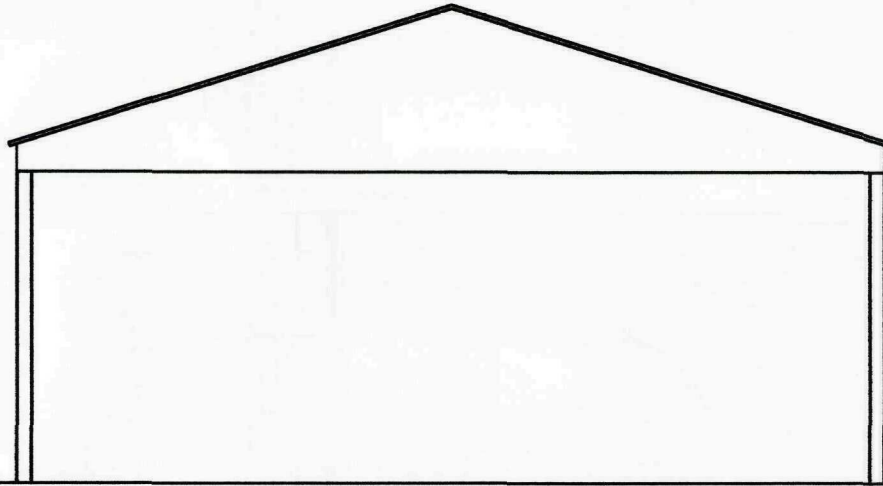

Existing Hay Store Side Elevation
Scale 1:100

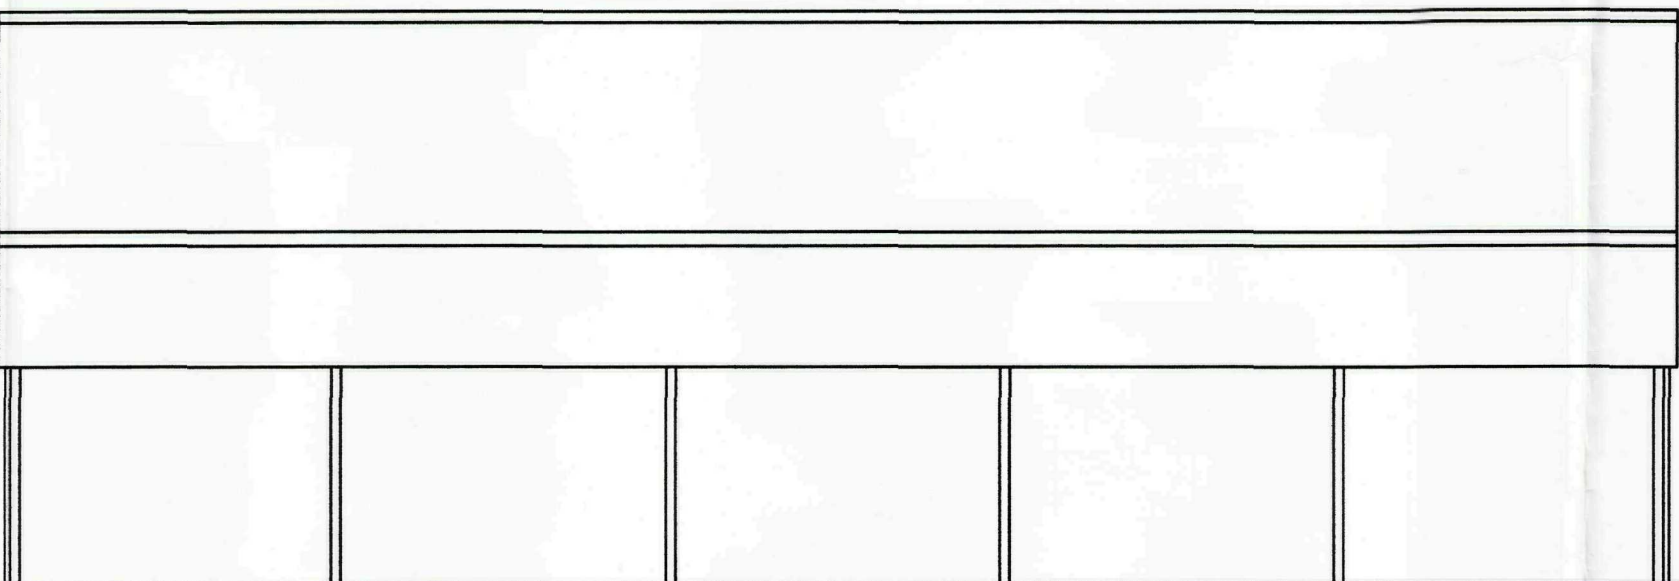


Existing Grain / General Store Side Elevation
Scale 1:100

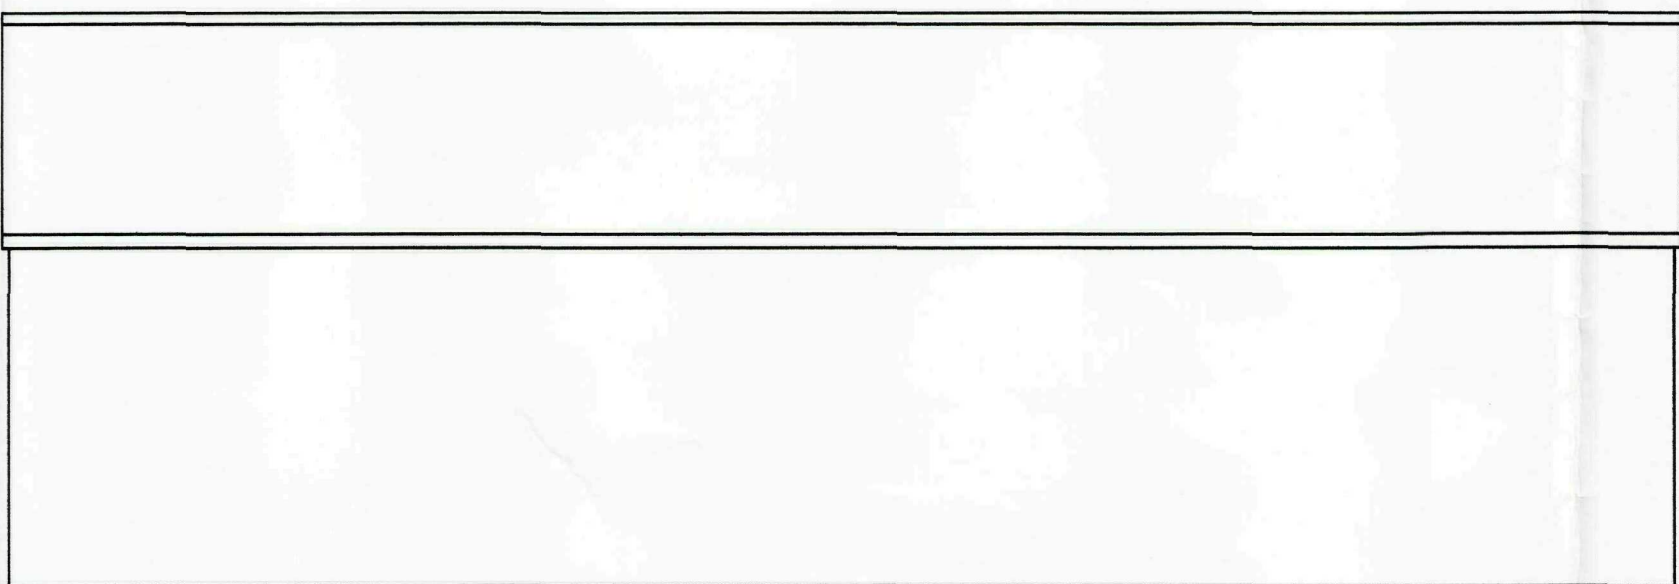

Existing Grain / General Store Side Elevation
Scale 1:100

GENERAL CONDITIONS
Contractors are responsible for checking all dimensions on site when work commences and before ordering any materials. Any discrepancies should be brought to the attention of the Client for remedial action before commencing further.
All materials not specified to be of a standard suitable for the work proposed and be fit for purpose. All work to be in accordance with good building practice and all necessary BS codes for Workmanship on Building Sites.

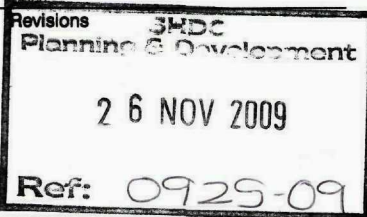


Client: Mr C Dring
Site: Wood Farm 670 Broadgate Weston PE12 6JA
Drg Title: Existing Plans and Elevations

remway Design Ltd
2nd Floor - 58 Sheepmarket Spalding PE11 1BH
Tel : 01775 768 921
e-mail: enquiries@remwaydesign.co.uk

Drg Size	Drawing Number	Revision:
A1	1795 - 03	

PLEASE NOTE:
Due to areas of the structure being covered, unexposed or otherwise inaccessible the notes / specifications of existing materials are subject to confirmation of site when it is feasible to expose the relevant areas of construction.

Contractor to check all Dimensions on site prior to ordering materials / commencing work.Do Not Scale from this Drawing - If In doubt then please ask

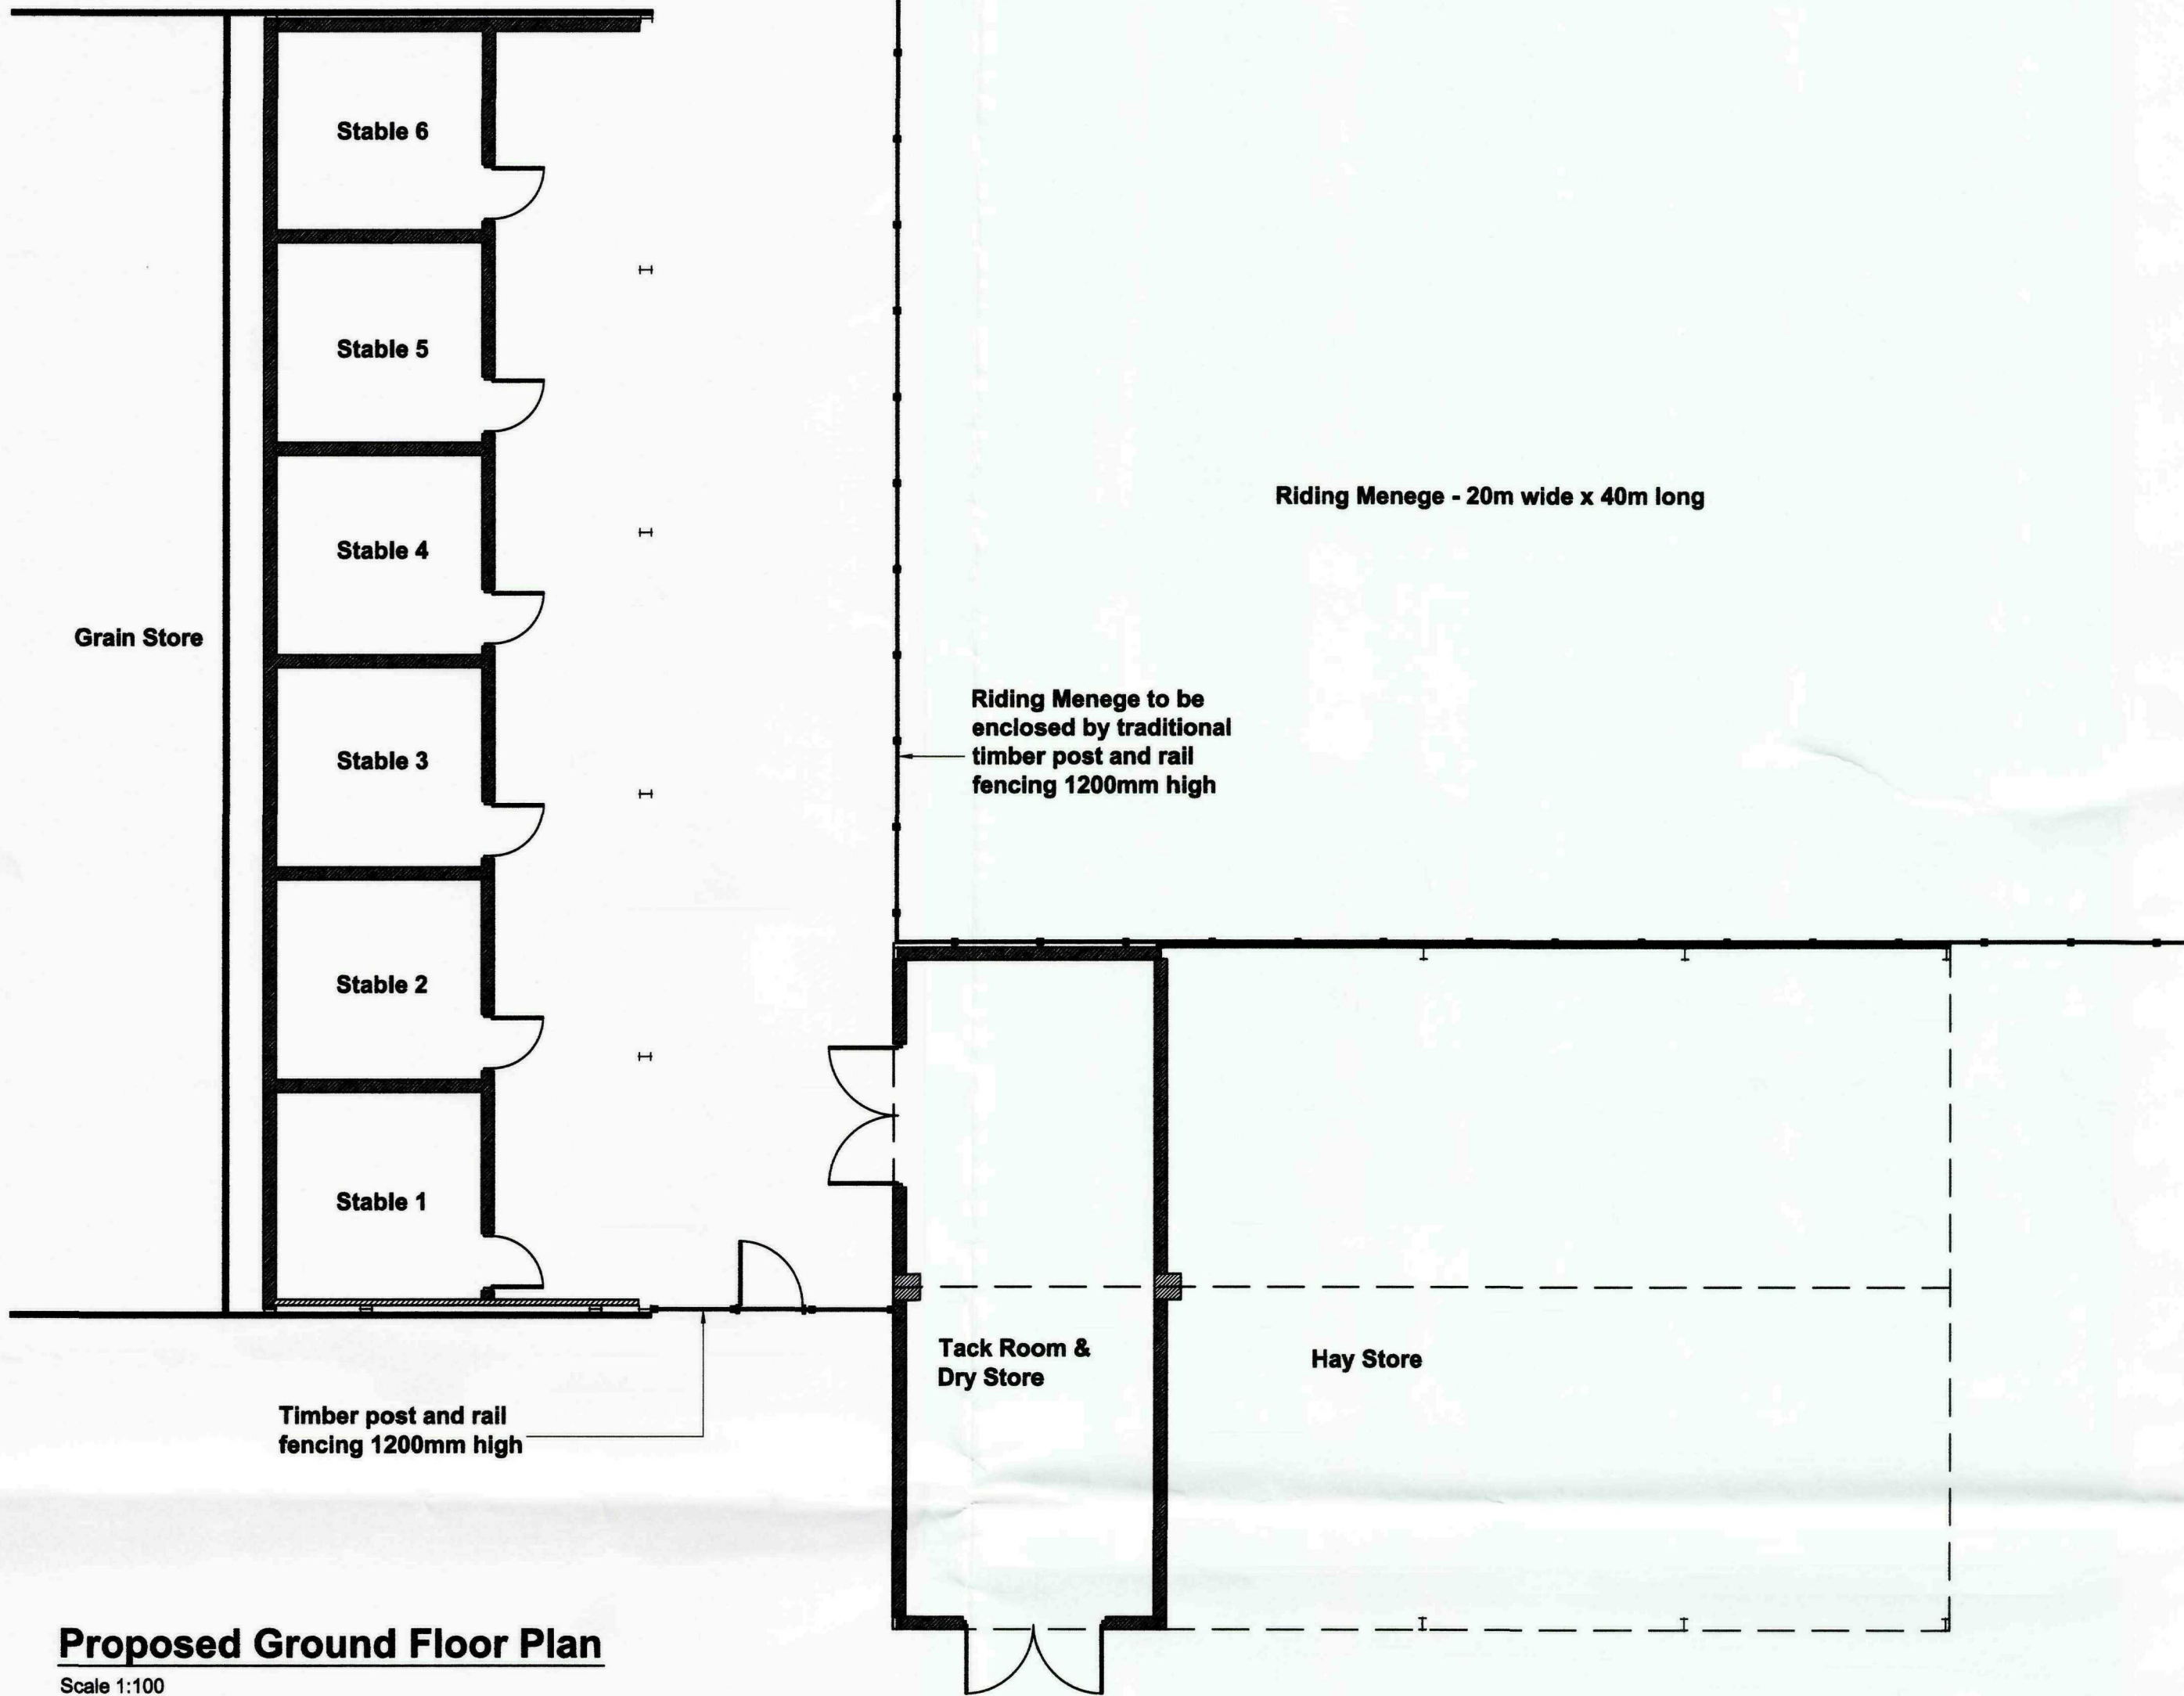


Proposed Ground Floor Plan
Scale 1:100

Stable Specifications:


Floor
The floor should be impervious to moisture, hard wearing, non-slip, easily cleaned and protect the horse from any ground moisture. Selection of floor finish can vary from dense concrete, granolithic concrete or engineering brick-laid herringbone pattern to proprietary rubber mats and seamless rubber flooring.

Walls
Construct new 215mm blockwork to create stable enclosure. The walls should be smooth for cleanliness and, wherever possible, free from projections. It is preferable that masonry walls are protected up to at least 120mm by stout timber or plywood panelling on battens. Masonry should be painted white or a light shade to encourage cleanliness. Horses are gregarious animals and therefore it is normal for the partitions to be solid up to 1200-1500mm and have a metal grille up to 2100mm above floor level.


Ceilings
The ceiling should not be less than 3050mm high and care should be exercised in the choice of materials to avoid the build-up of condensation.

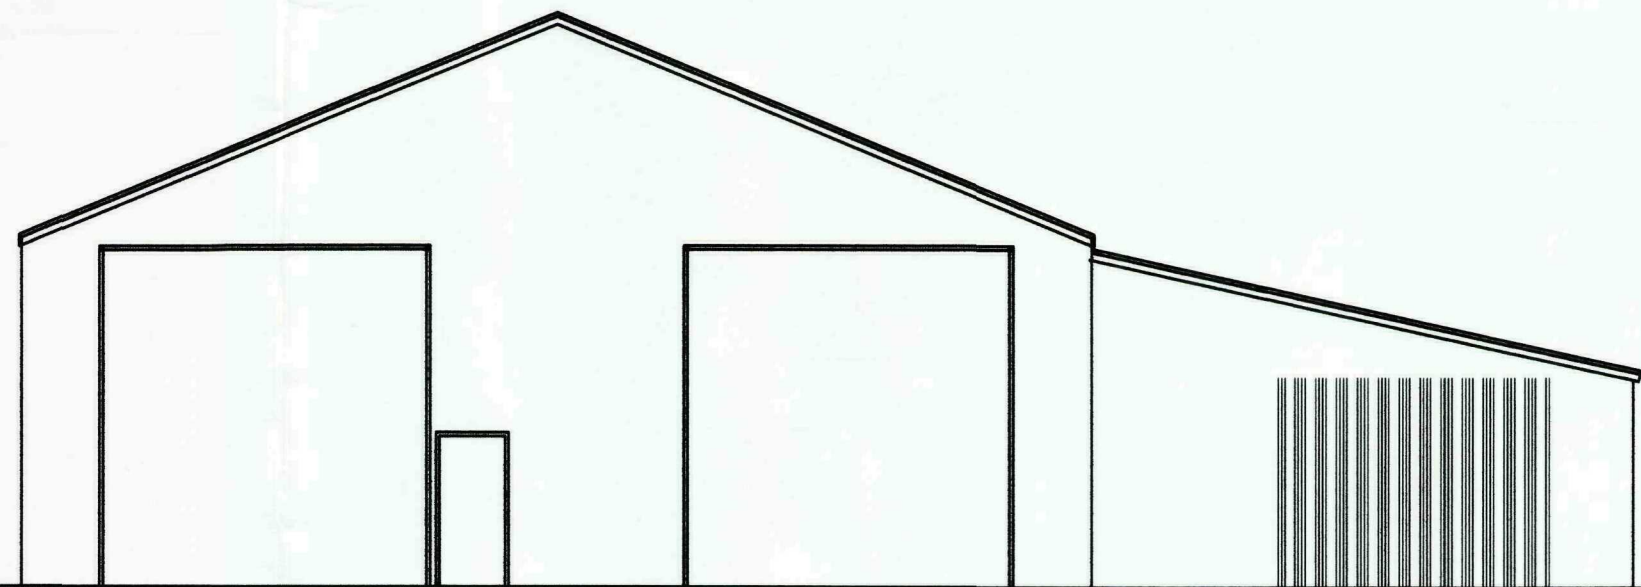


Proposed Grain / General Store Front Elevation
Scale 1:100

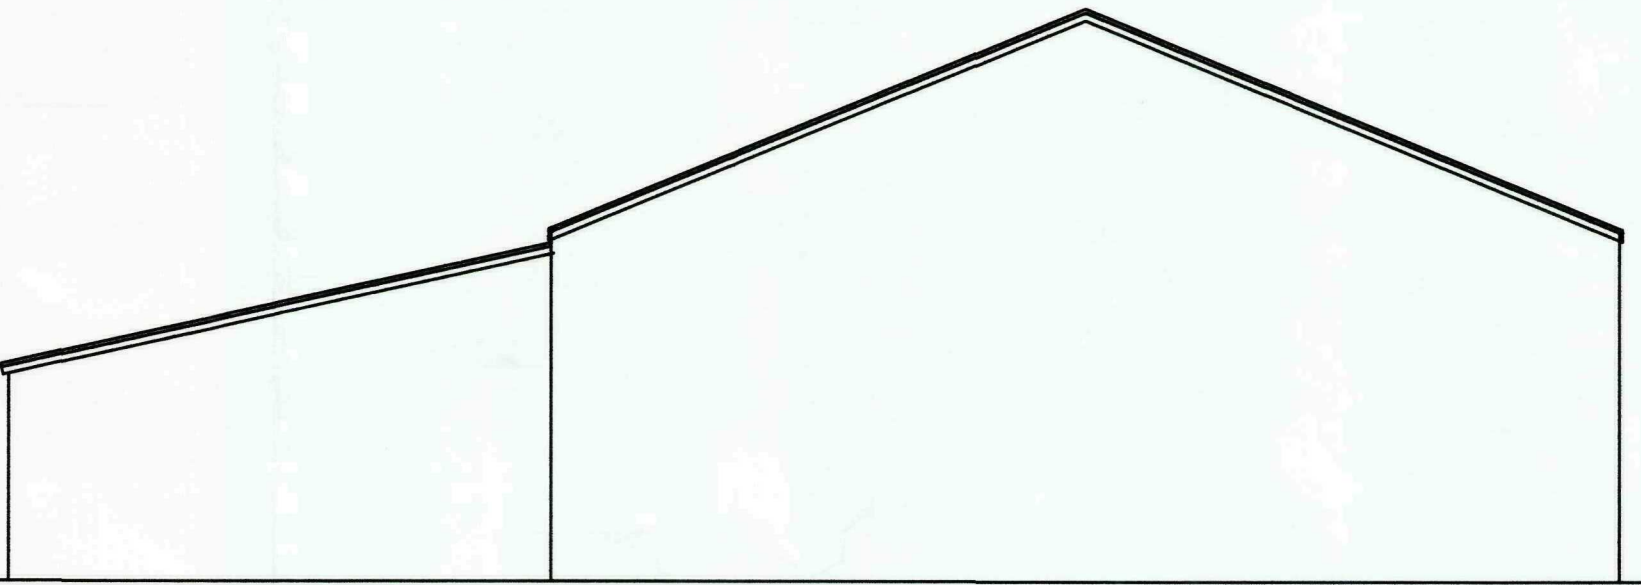


Proposed Grain / General Store Rear Elevation
Scale 1:100

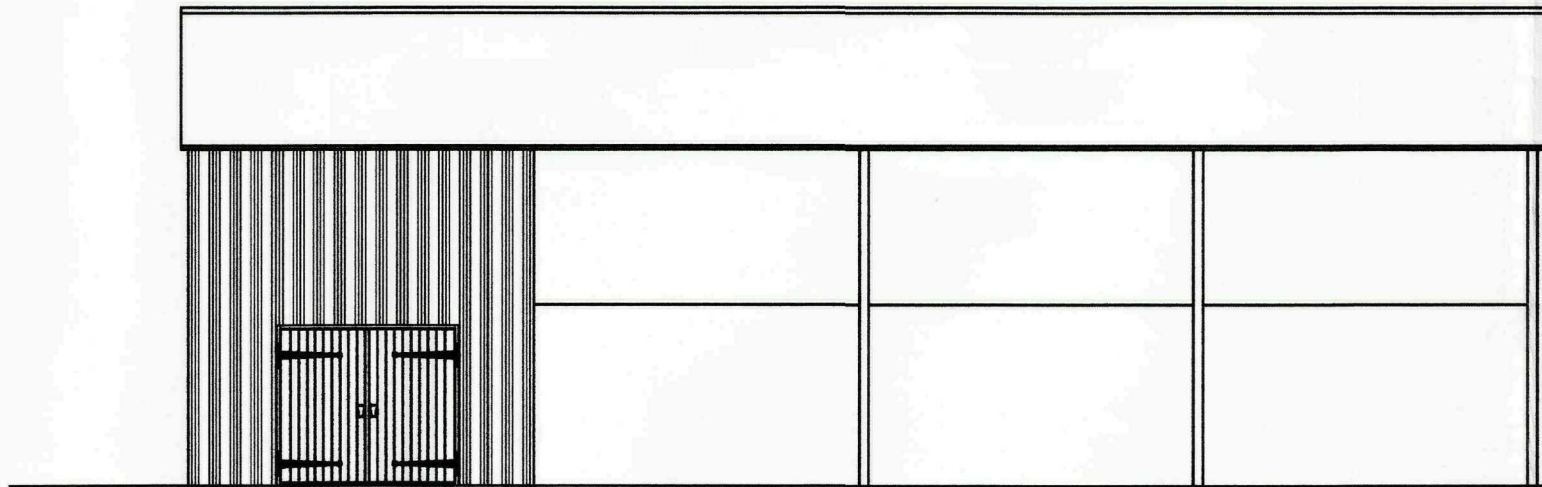


Proposed Hay Store Front Elevation
Scale 1:100

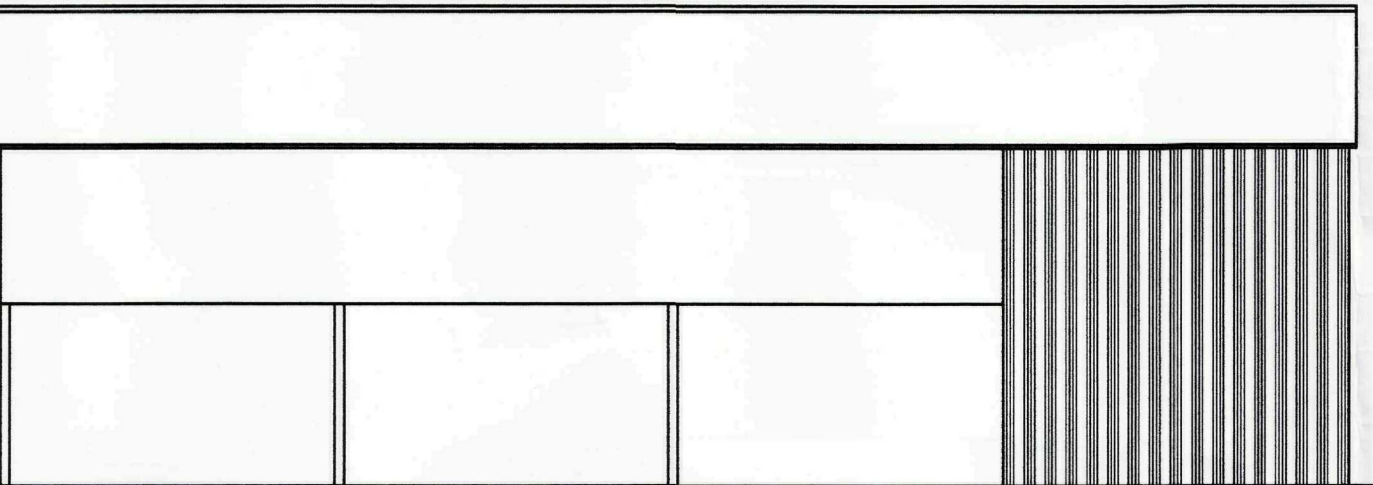


Proposed Hay Store Rear Elevation
Scale 1:100

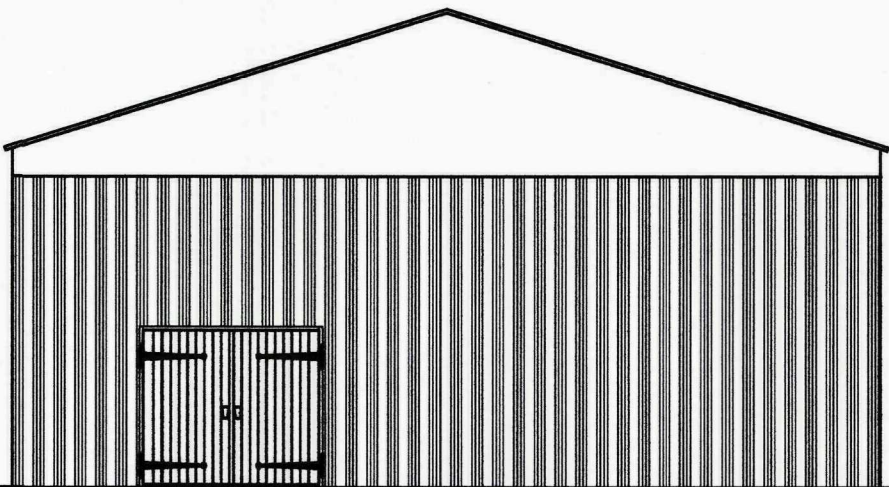


Proposed Hay Store Side Elevation
Scale 1:100

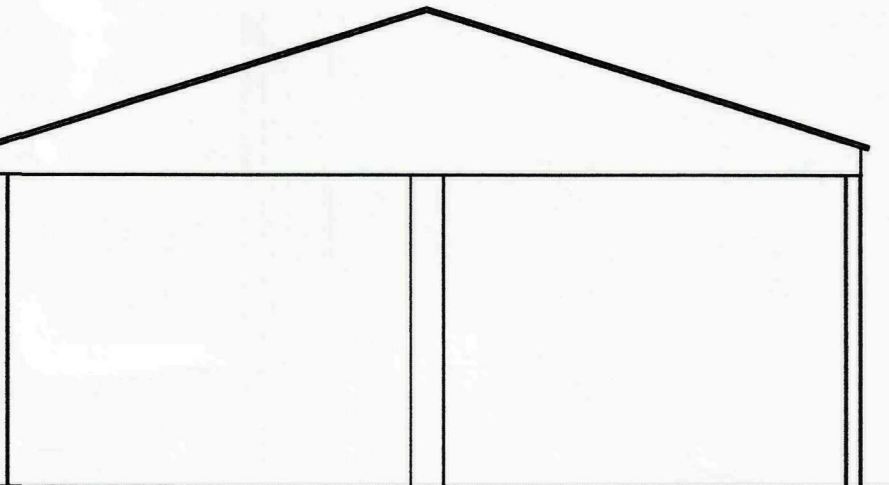

Proposed Hay Store Side Elevation
Scale 1:100

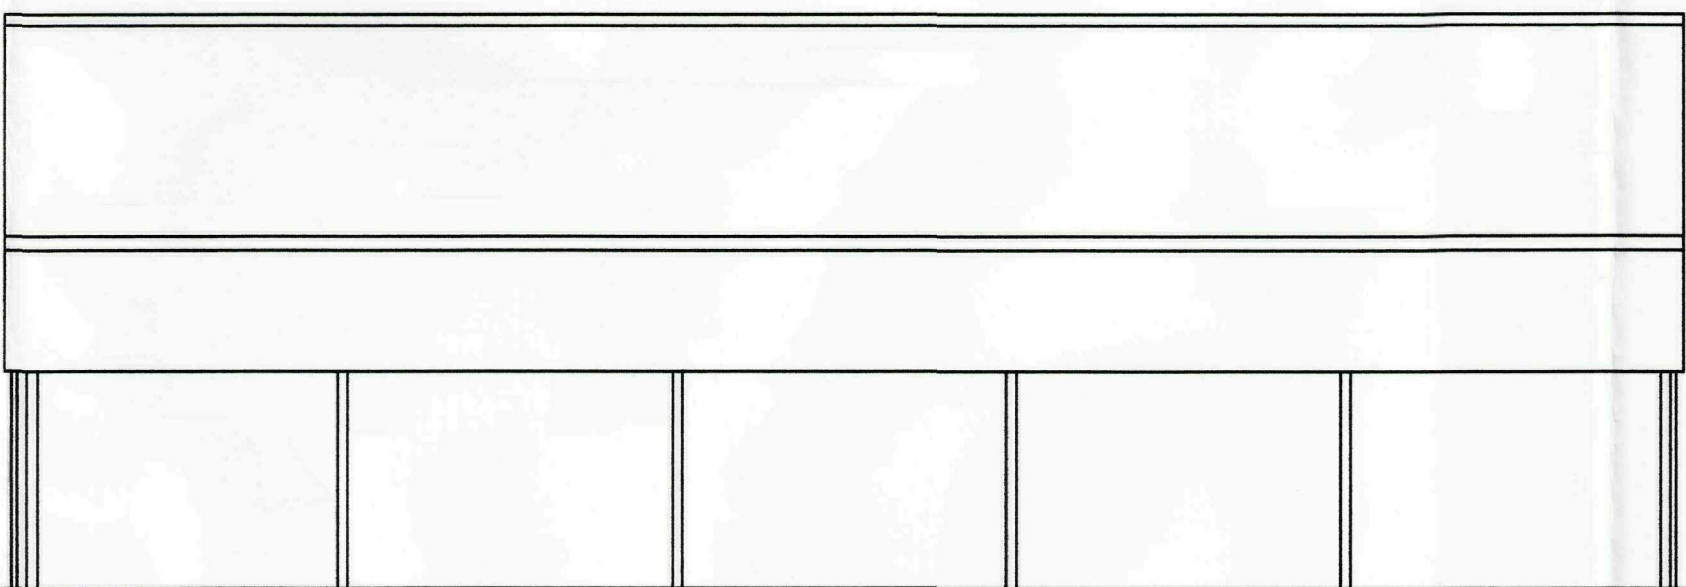


Proposed Grain / General Store Side Elevation
Scale 1:100

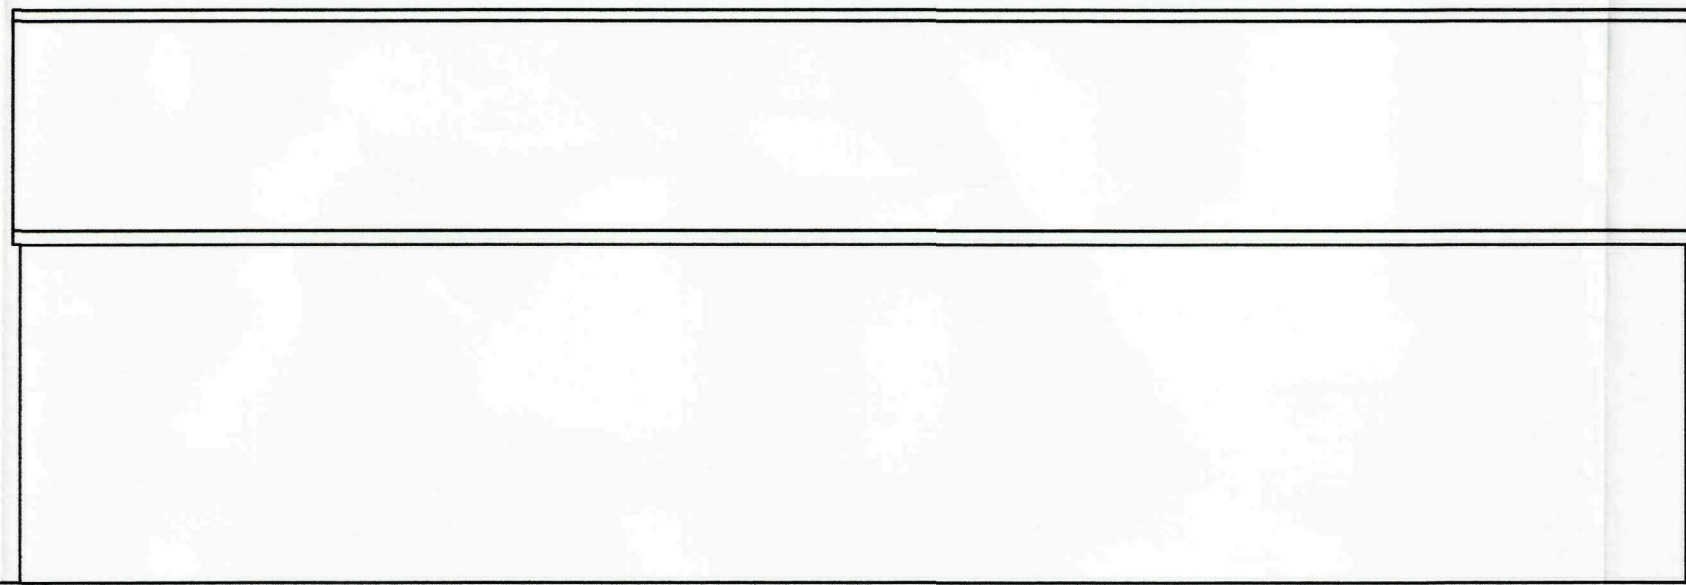

Proposed Grain / General Store Side Elevation
Scale 1:100

GENERAL CONDITIONS
Contractors are responsible for checking all dimensions on site when work commences and before ordering any materials. Any discrepancies should be brought to the attention of the Client for remedial action before commencing further.

All materials not specified to be of a standard suitable for the work proposed and be fit for purpose. All work to be in accordance with good building practice and all necessary BS codes for Workmanship on Building Sites.

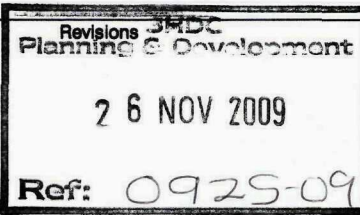

Client: **Mr C Dring**

Site: **Wood Farm
670 Broadgate
Weston
PE12 6JA**

Dring Title: **Proposed Plans and Elevations**



2nd Floor - 5B Sheepmarket
Spalding
PE11 1BH
Tel: 01775 768 921
e-mail: enquiries@remwaydesign.co.uk

Dring Size	Drawing Number	Revision:
A1	1795 - 04	

PLEASE NOTE:
Due to areas of the structure being covered, unexposed or otherwise inaccessible the notes / specifications of existing materials are subject to confirmation of site when it is feasible to expose the relevant areas of construction.