

|    |                     |         |
|----|---------------------|---------|
| A. | CLIENTS AMENDMENTS. | OCT '09 |
|----|---------------------|---------|

Project  
EXTENSION & ALTERATIONS.  
59 BROADGATE.  
WESTON.  
SPALDING. LINC'S.

Drawing

FLOOR PLANS & ELEVATIONS - PROPOSE  
SITE & LOCATION PLANS.


|           |       |
|-----------|-------|
| Date      | Drawn |
| SEPT '09. | GRM.  |

## DO NOT SCALE FROM THIS DRAWING

SHDC  
Planning & Development  
14 DEC 2009  
Ref: 0975-09




FRONT ELEVATION

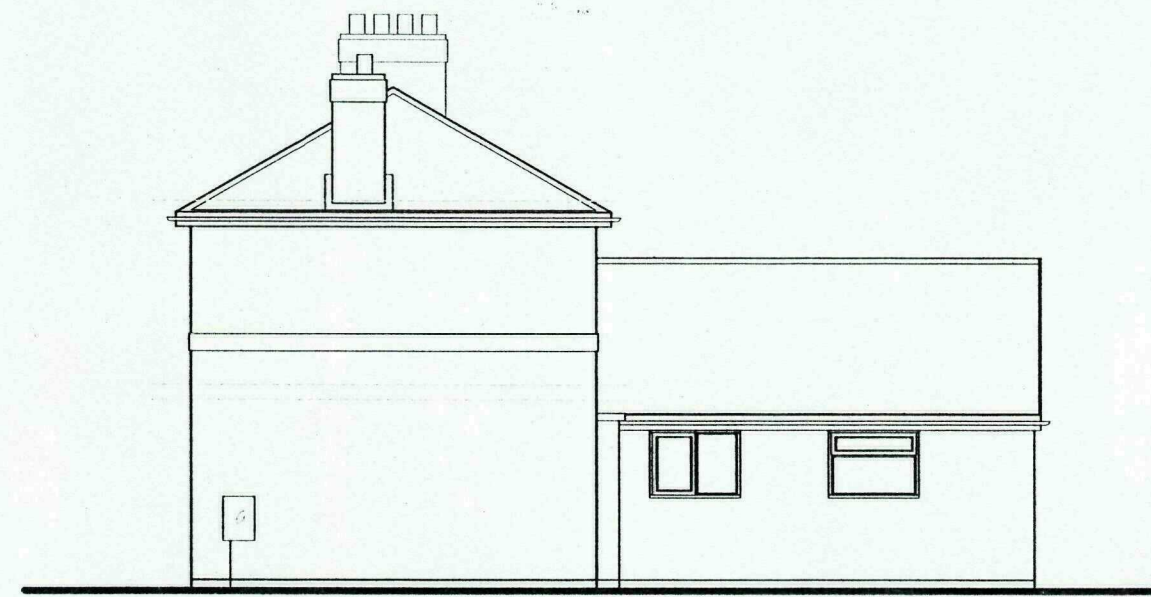


END ELEVATION




REAR ELEVATION

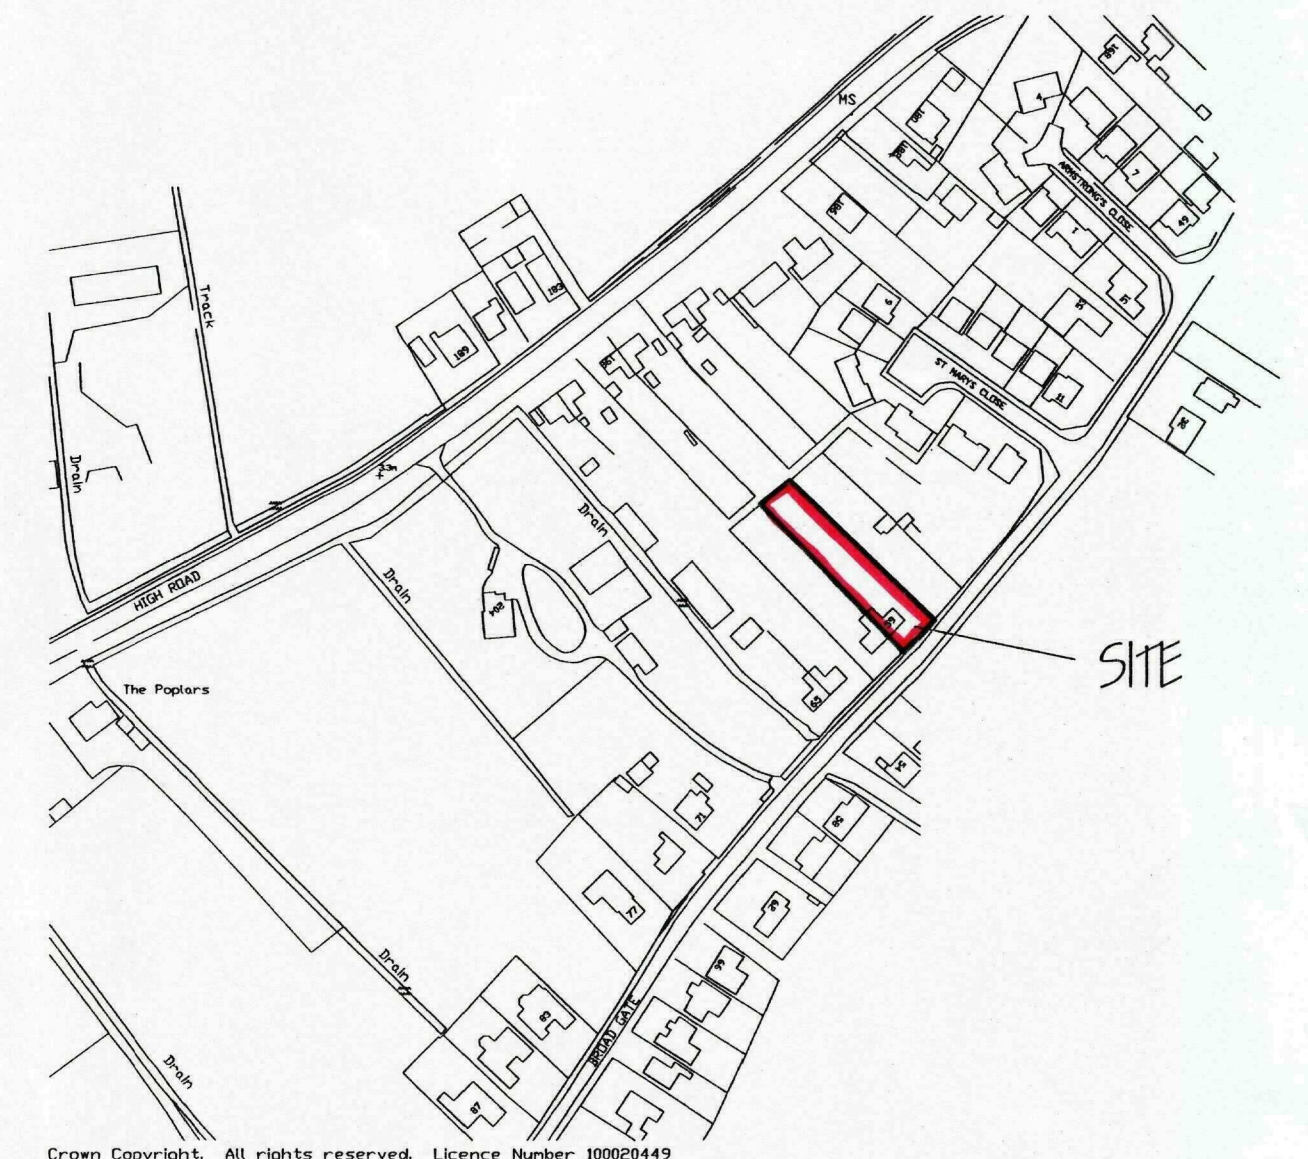


LOCATION PLAN  
1/2500

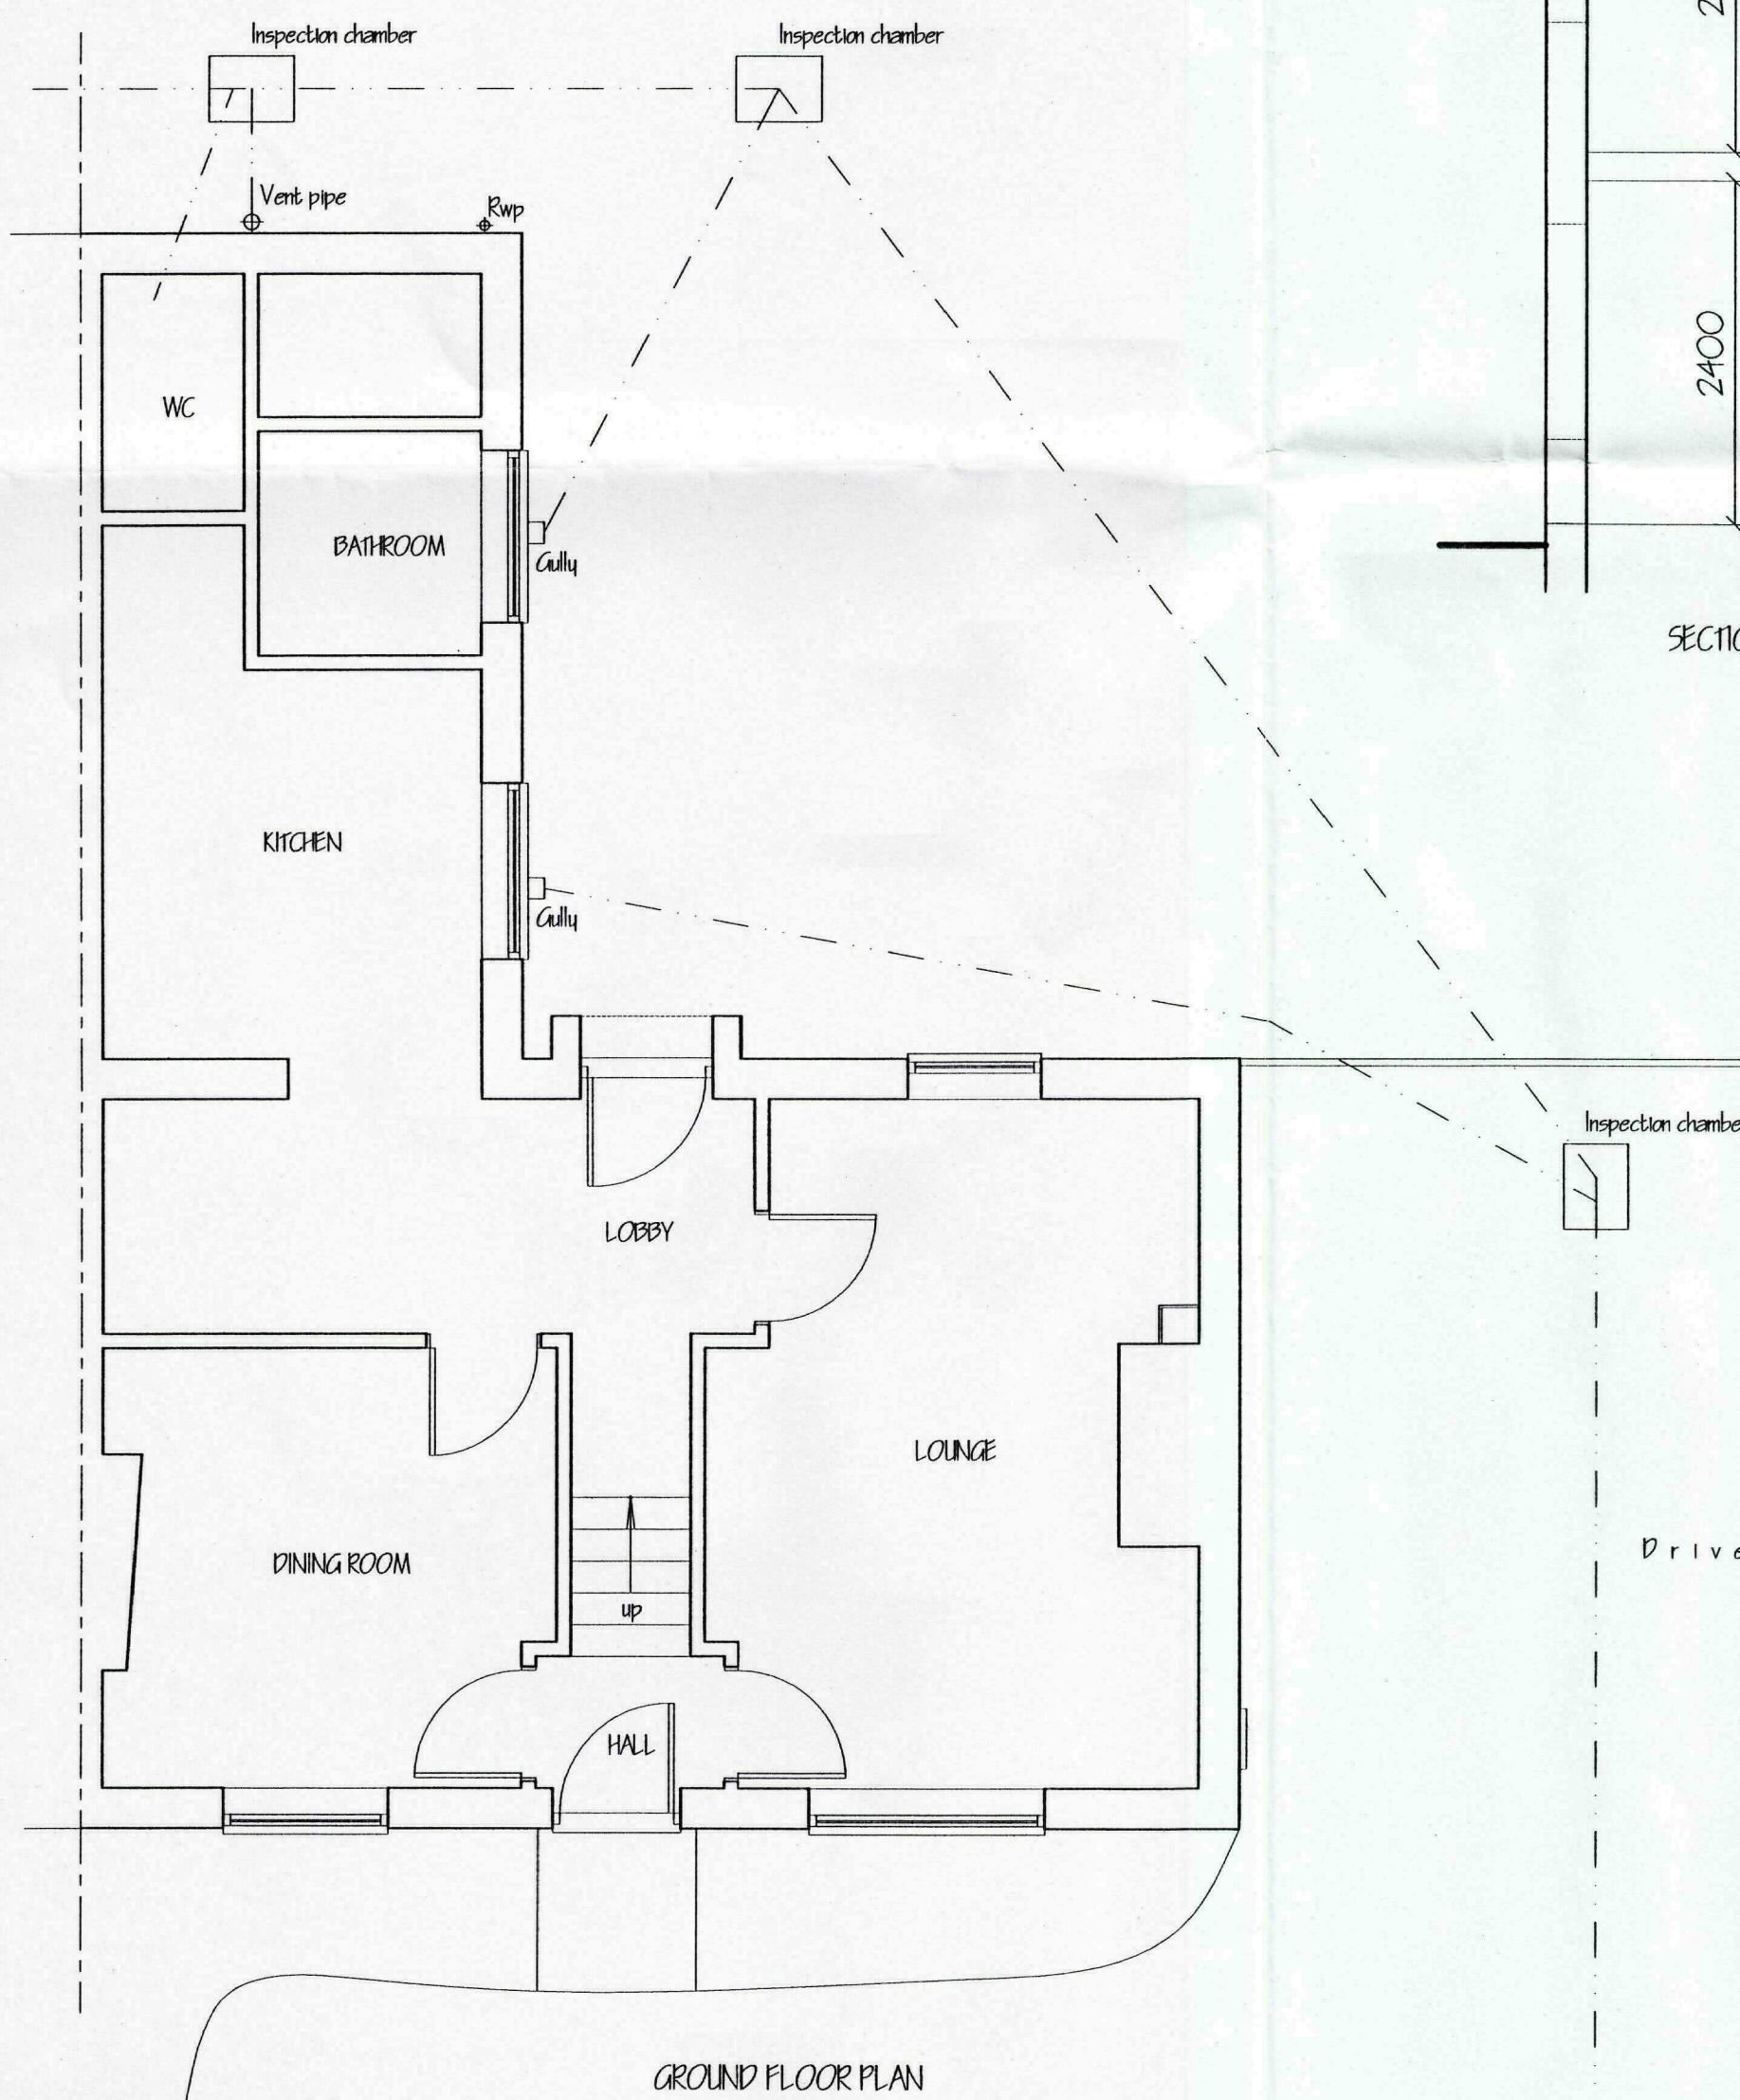


GROUND FLOOR PLAN

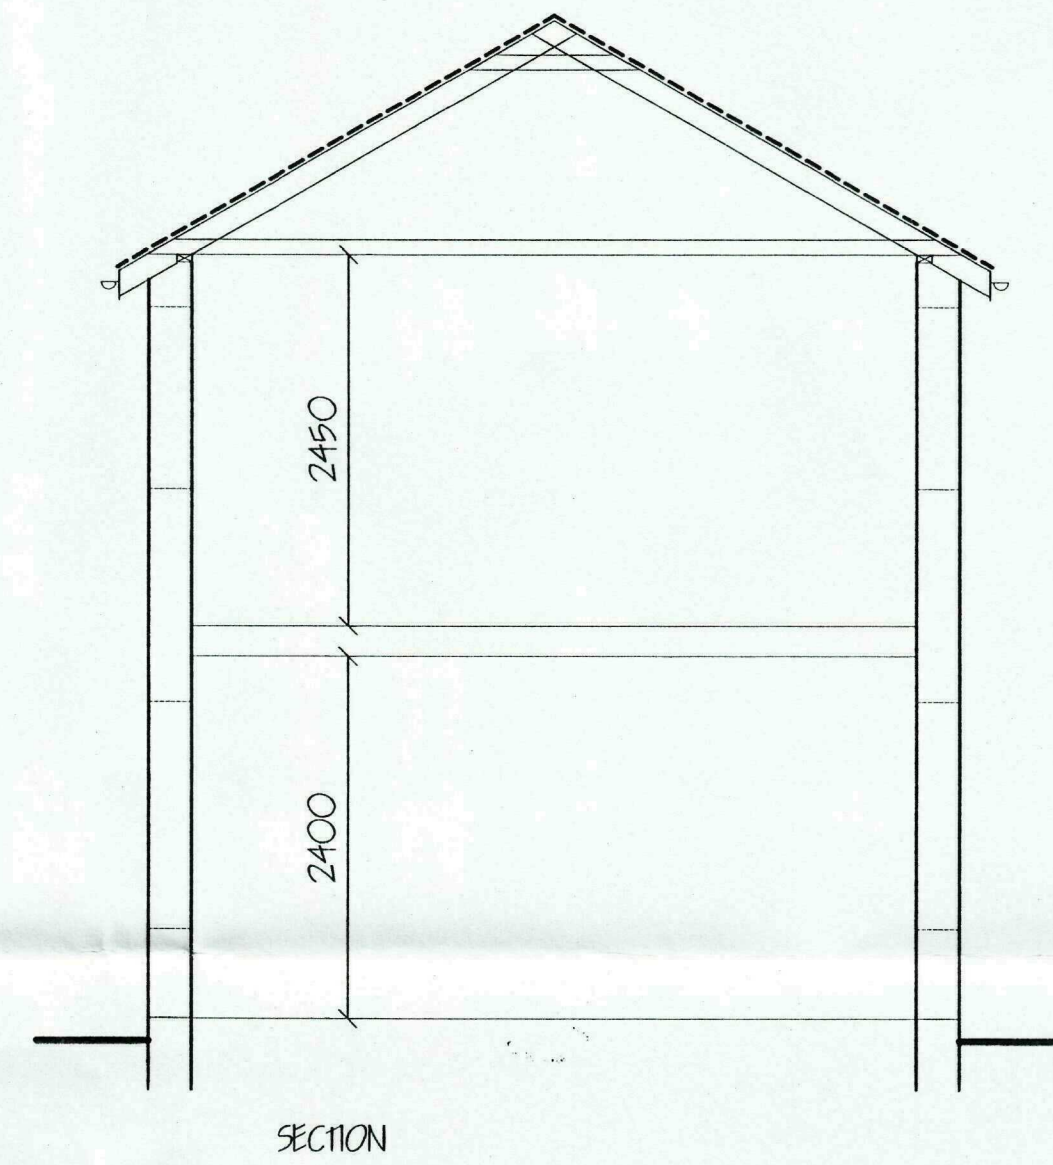

SECTION

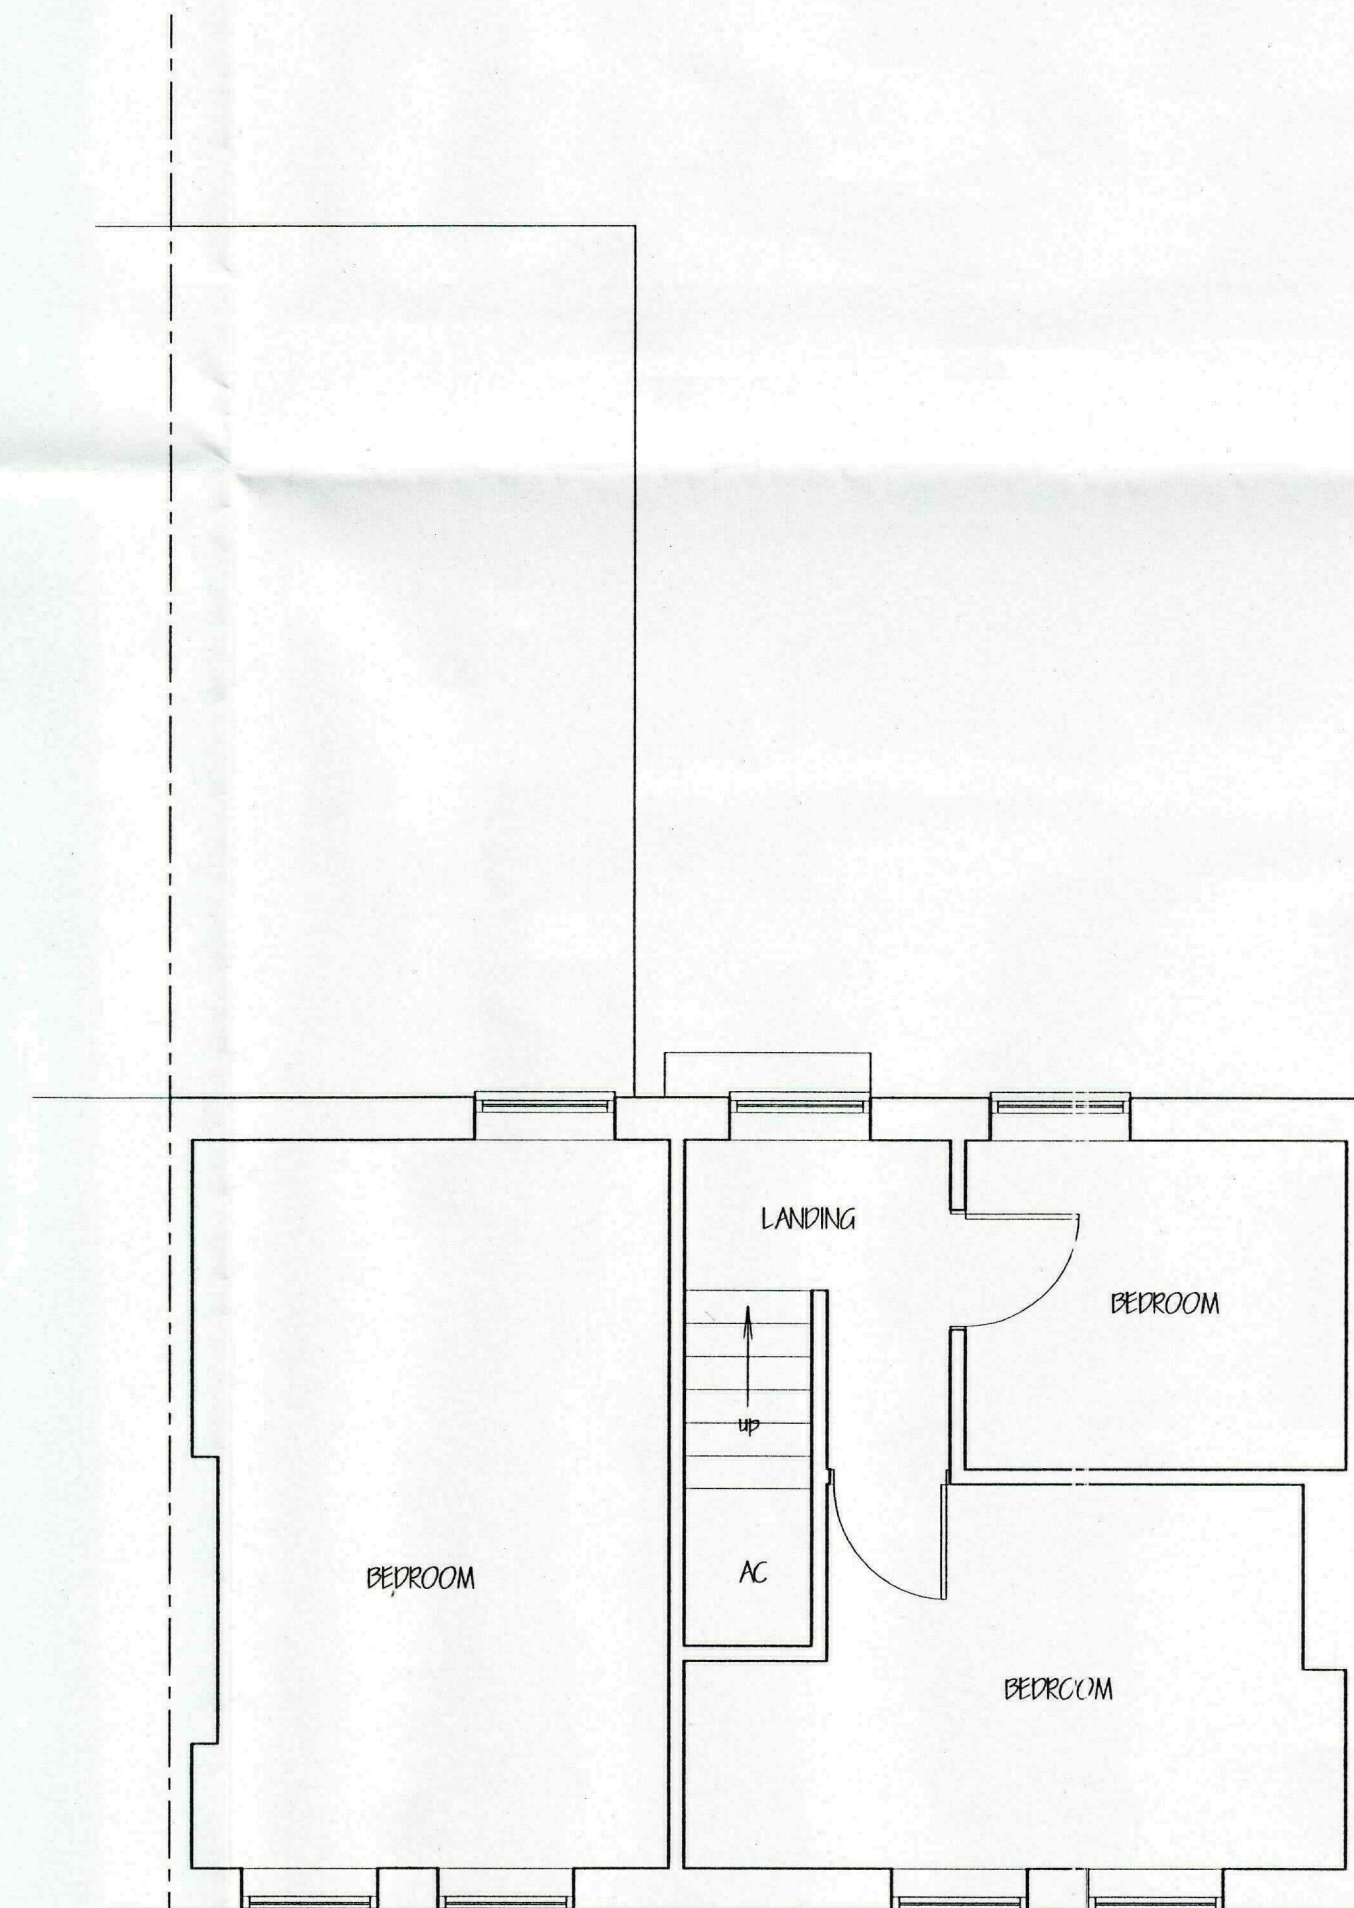

FIRST FLOOR PLAN

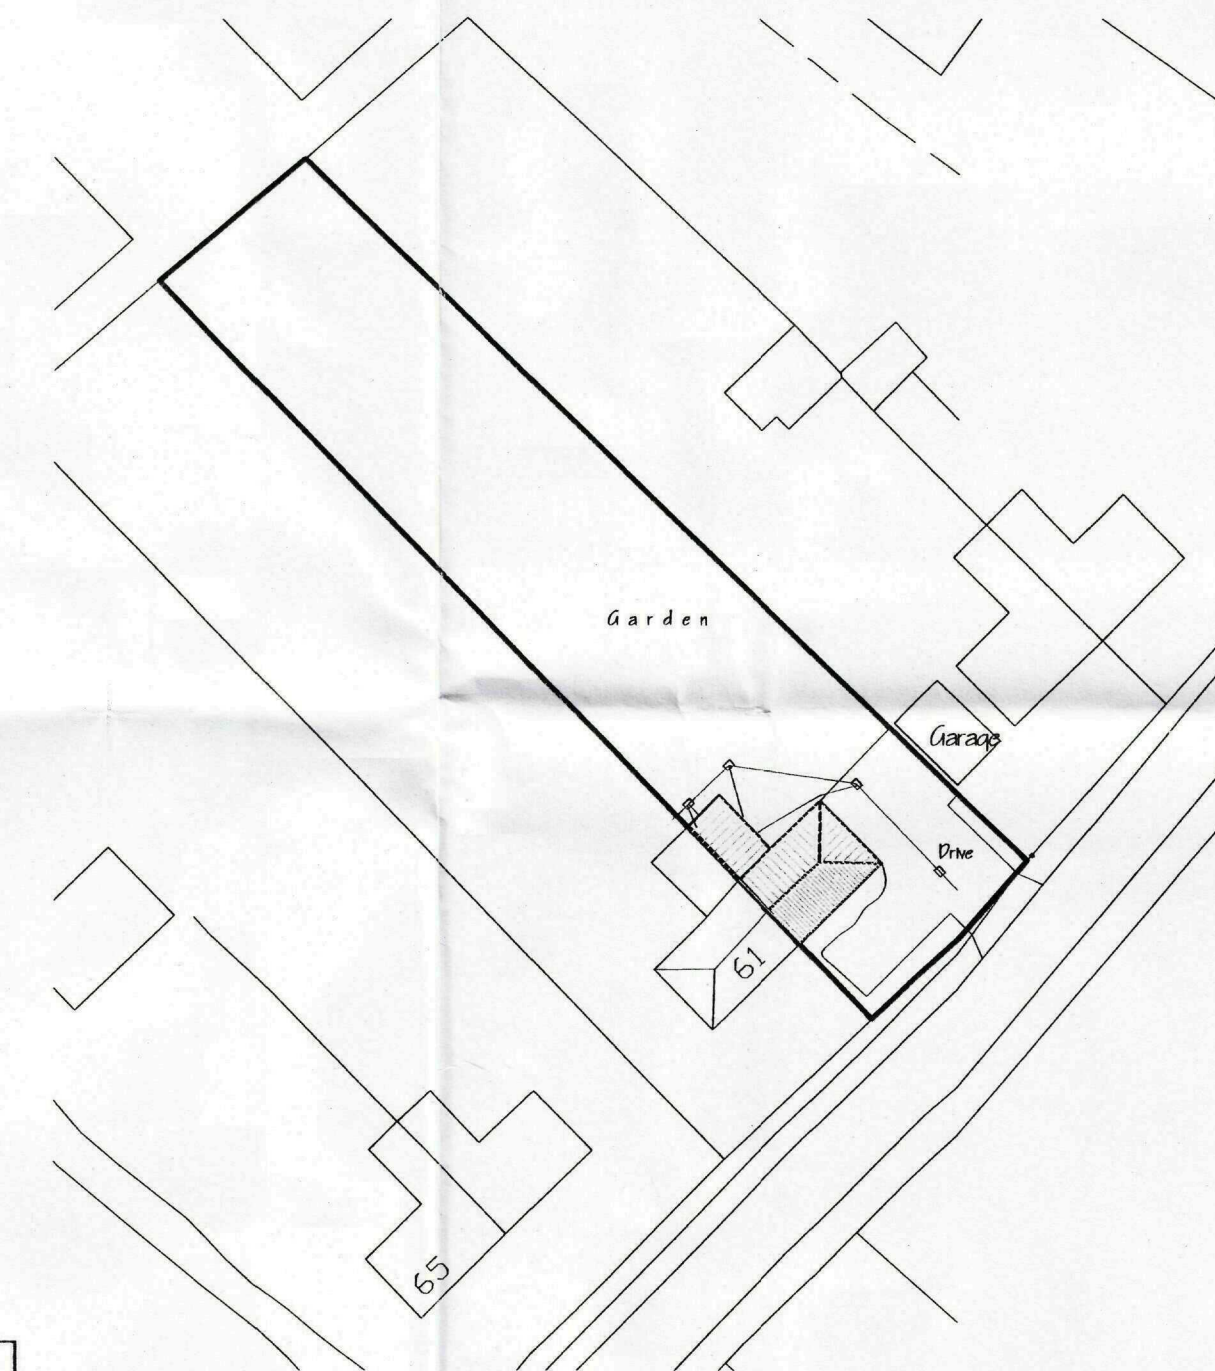

SITE PLAN  
1/500

| ref. | revision | date |
|------|----------|------|
|      |          |      |
|      |          |      |
|      |          |      |
|      |          |      |
|      |          |      |

**G. R. MERCHANT LTD.**  
I.ENG AMICE FIWO  
**ARCHITECTURAL, STRUCTURAL  
AND LAND DRAINAGE  
CONSULTANTS**  
4 Wrights Mews  
12A Park Road, Holbeach,  
Spalding, Lincs. PE12 7EE  
Tel: 01406 490800  
Fax: 01406 428744  
E-Mail: gr.merchant@btconnect.com

Project  
EXTENSION & ALTERATIONS,  
59 BROADGATE,  
WESTON,  
SPALDING, LINC'S.

Client  
R. PARRISH.

Drawing  
FLOOR PLANS & ELEVATIONS - EXISTING.  
SITE & LOCATION PLANS.

Job Ref.  
2017-09.

Drawing No.  
01.

Date  
AUGUST '09.

Drawn  
GRM.

Scales  
1/50, 1/100. (unless otherwise stated)

**DO NOT SCALE FROM THIS DRAWING**  
This drawing is copyright and may not be altered, copied, photographed or used for any other purpose other than that for which it is issued. The Architect/Consultant is not responsible for any errors or omissions or any discrepancies between the drawing and the actual site conditions. The drawing is issued for the purpose of obtaining Planning/Building Regulation approval. This drawing must not be used as a contract document. The works will not be undertaken or completed on site until the Architect/Consultant has been notified in writing that the necessary consents have been obtained. 

Planning & Development  
14 DEC 2009  
Ref: 0975-09