


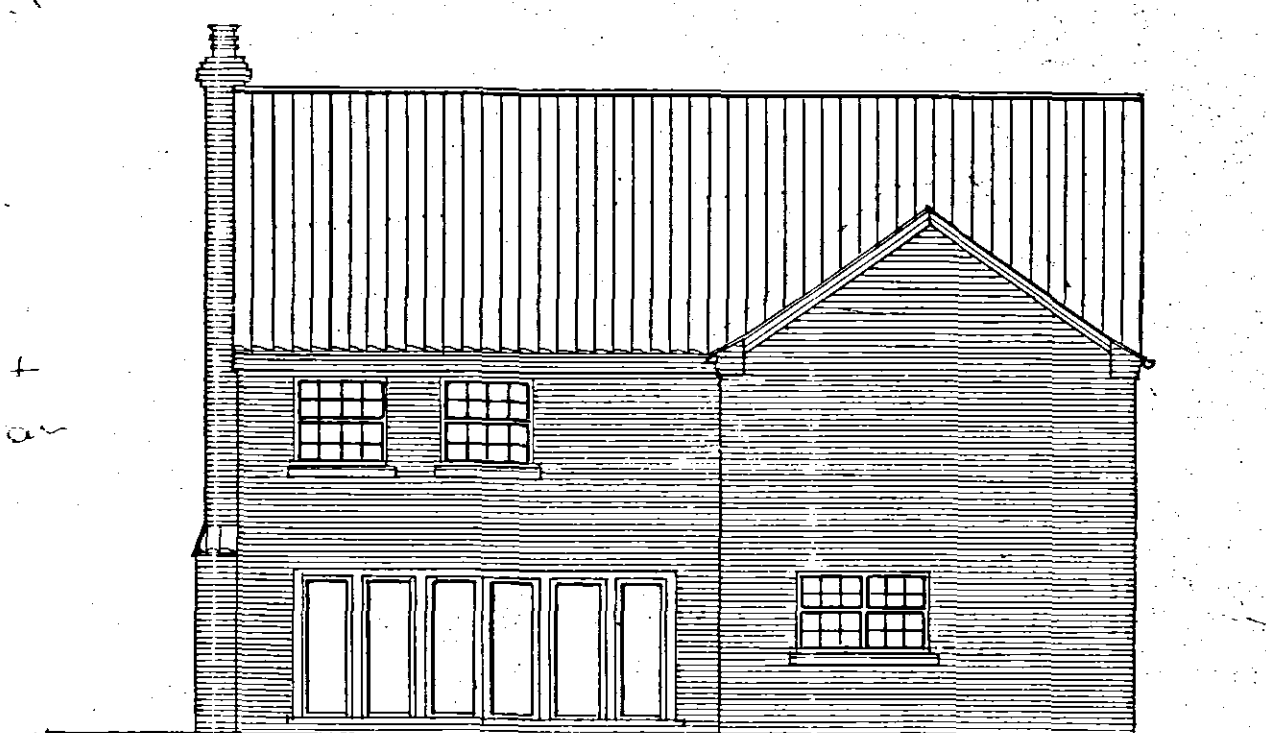


EAST ELEVATION




NORTH ELEVATION




WEST ELEVATION

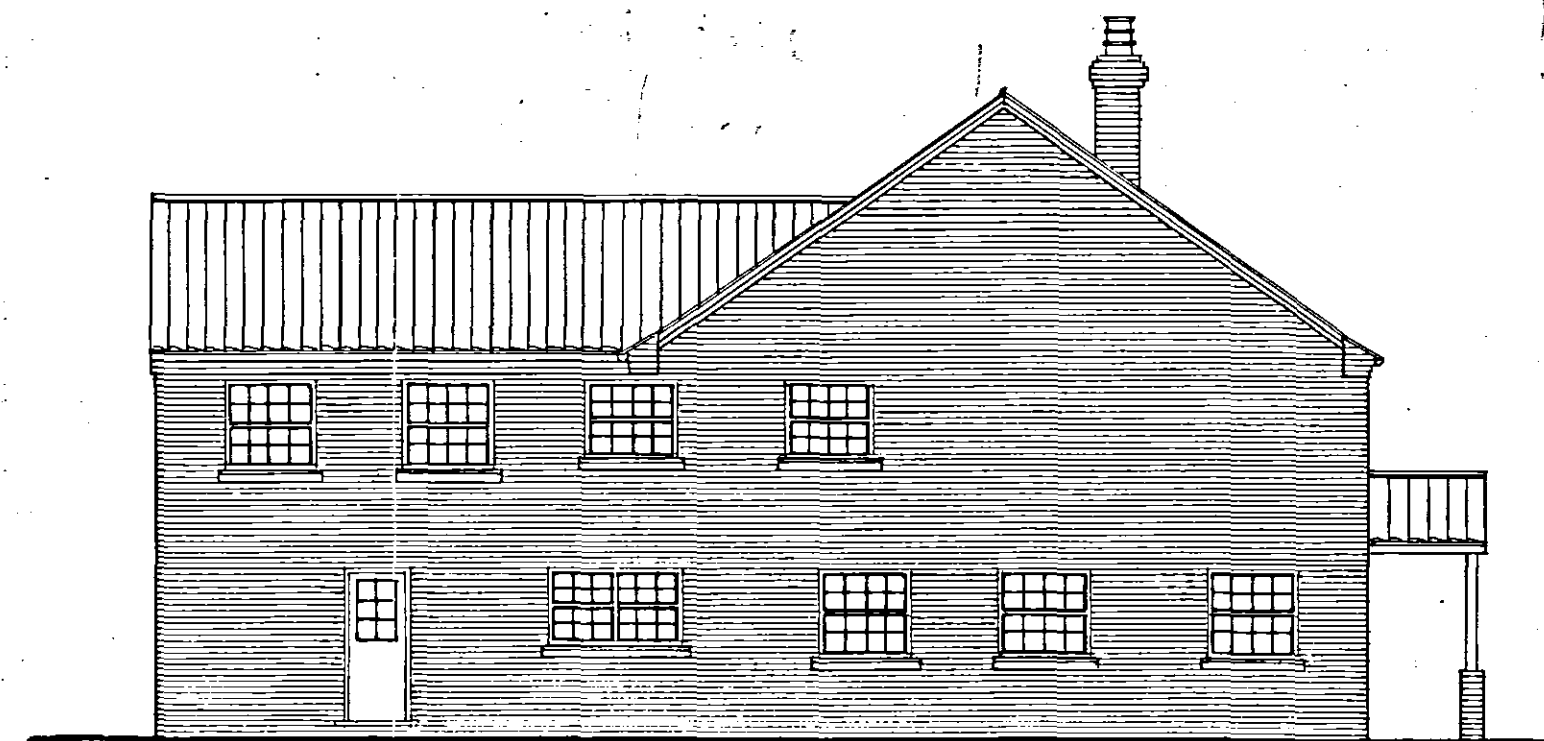


SOUTH ELEVATION

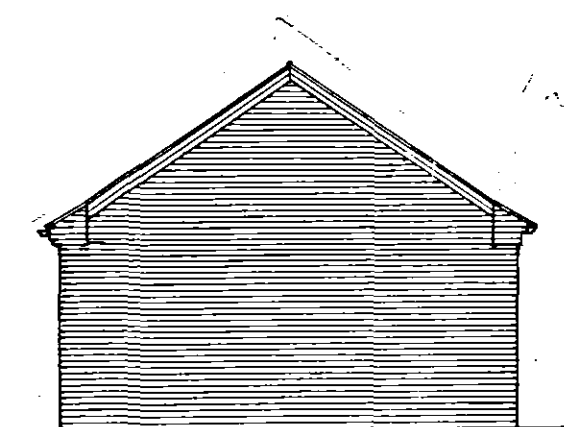


WEST ELEVATION

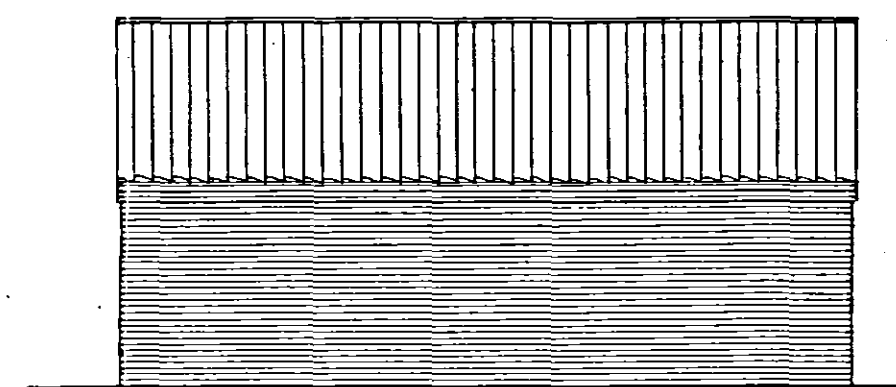


SOUTH ELEVATION

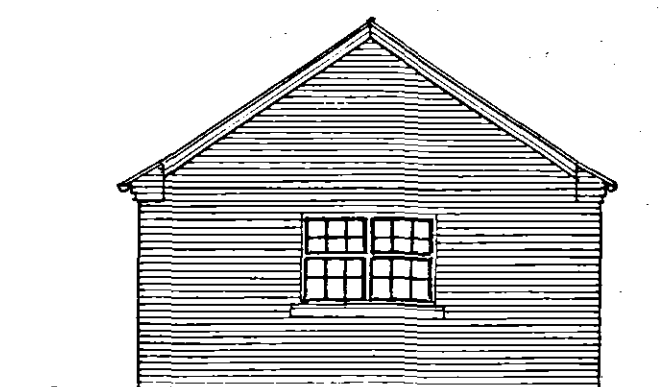

EAST ELEVATION

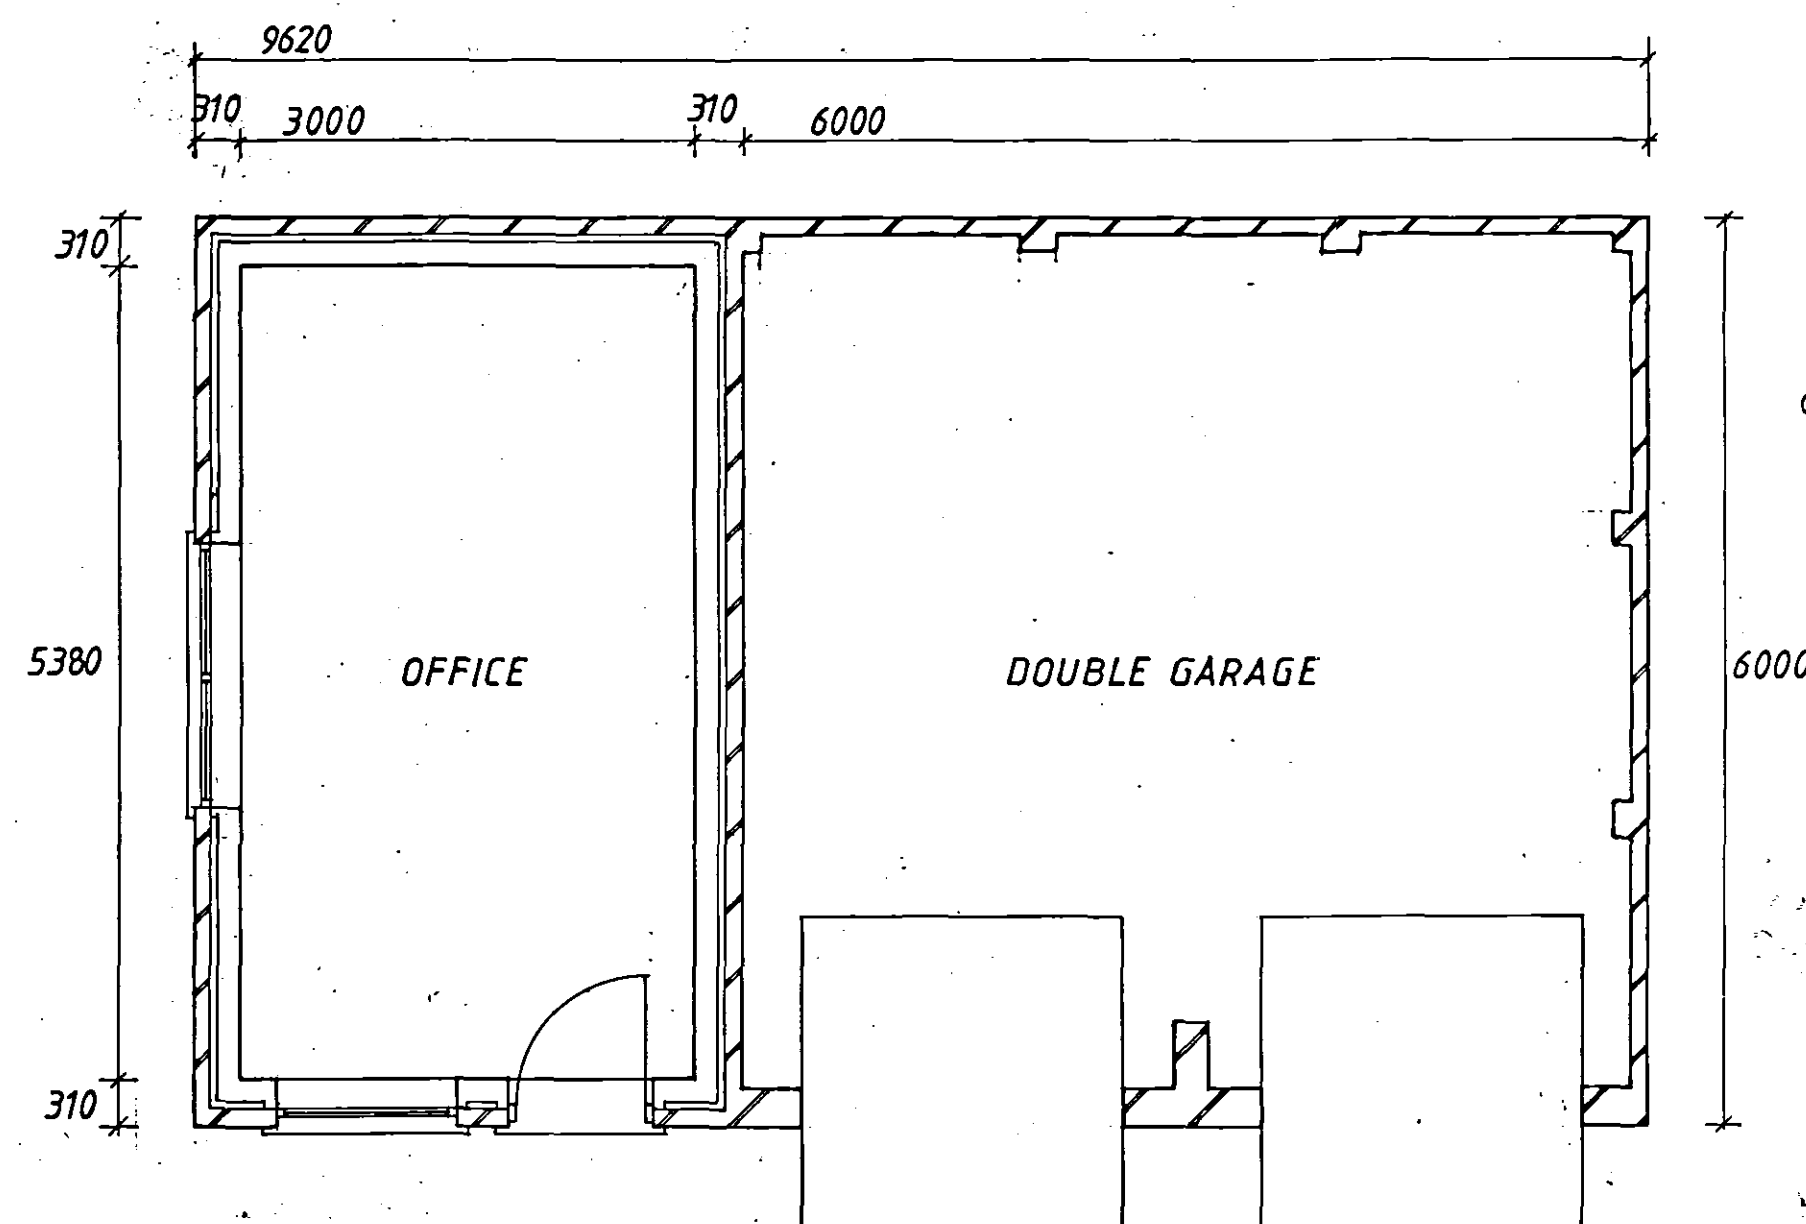

PLAN

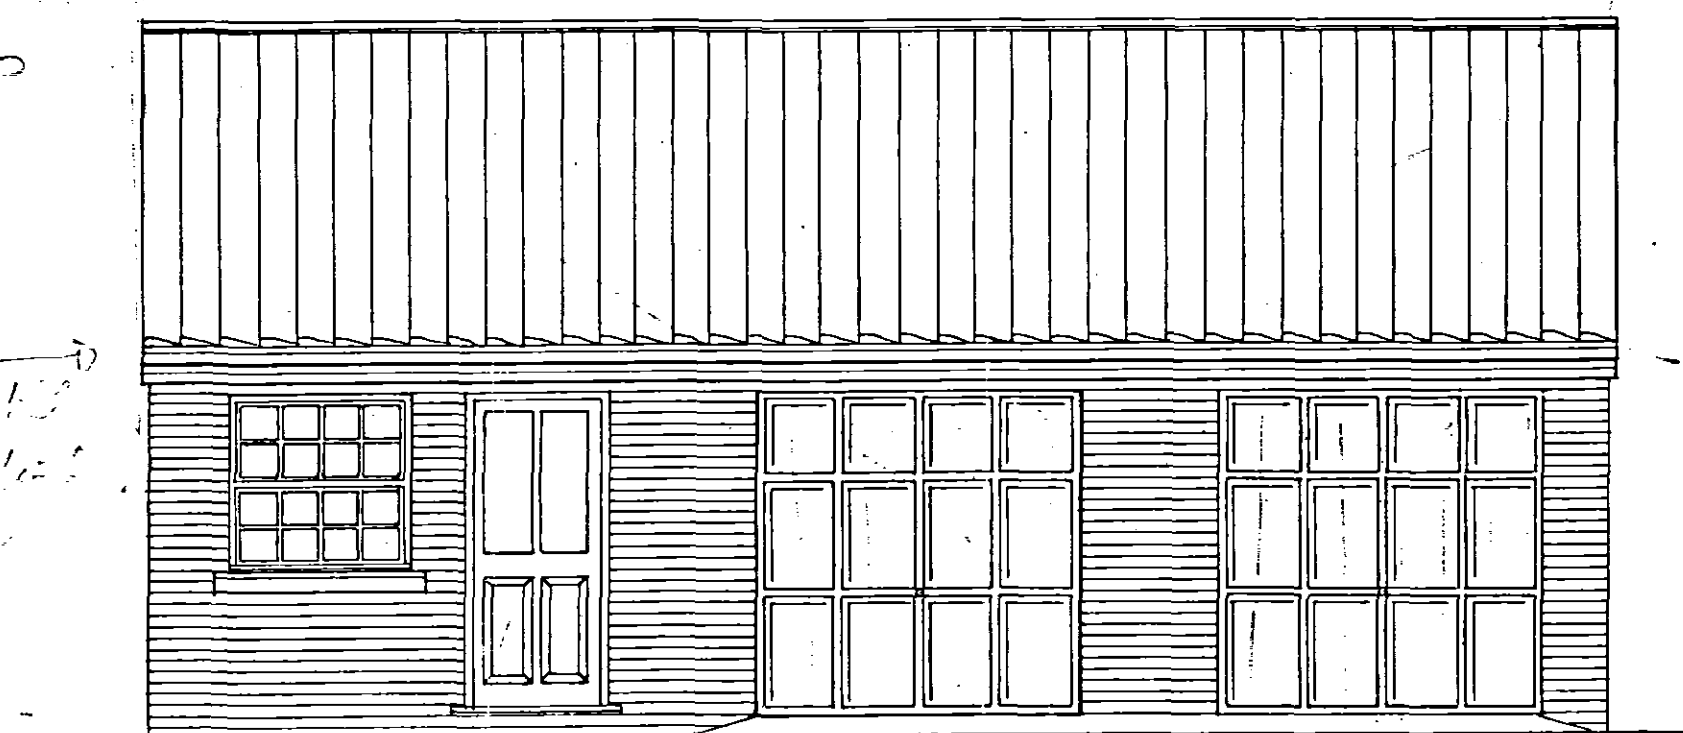

NORTH ELEVATION

SPAC
Planning & Development
20 JUL 2007
Ref: 0977107

English Brothers
TIMBER FRAME SPECIALISTS

Salts Road, Walton Highway, Wisbech, Cambridgeshire. PE14 7DU
Tel: 01945 587500 Fax: 01945 582576
customerservices@englishbrothers.co.uk

project
**PROPOSED FOUR BEDROOM HOUSE
DOUBLE GARAGE & OFFICE
AT WOOD FARM,
BROADGATE,
WESTON,
Lincs.**

client
MR & MRS. C. DRING

job no. **B442** drawing no. **442/B**

date **JULY 2007** drawn **S.J.B.**

scales
1:50 1:100

revision	
revision	
revision	
revision	
revision	

© English Brothers Ltd.
No reproduction or publication of this drawing may be made and no article may be manufactured or assembled in accordance with this drawing without prior written consent. Rights reserved under the Copyright Act 1956 as amended by The Design Copyright Act 1988. The general contractor is to check all dimensions on site and report discrepancies to English Brothers Ltd. Do not scale from this drawing.