



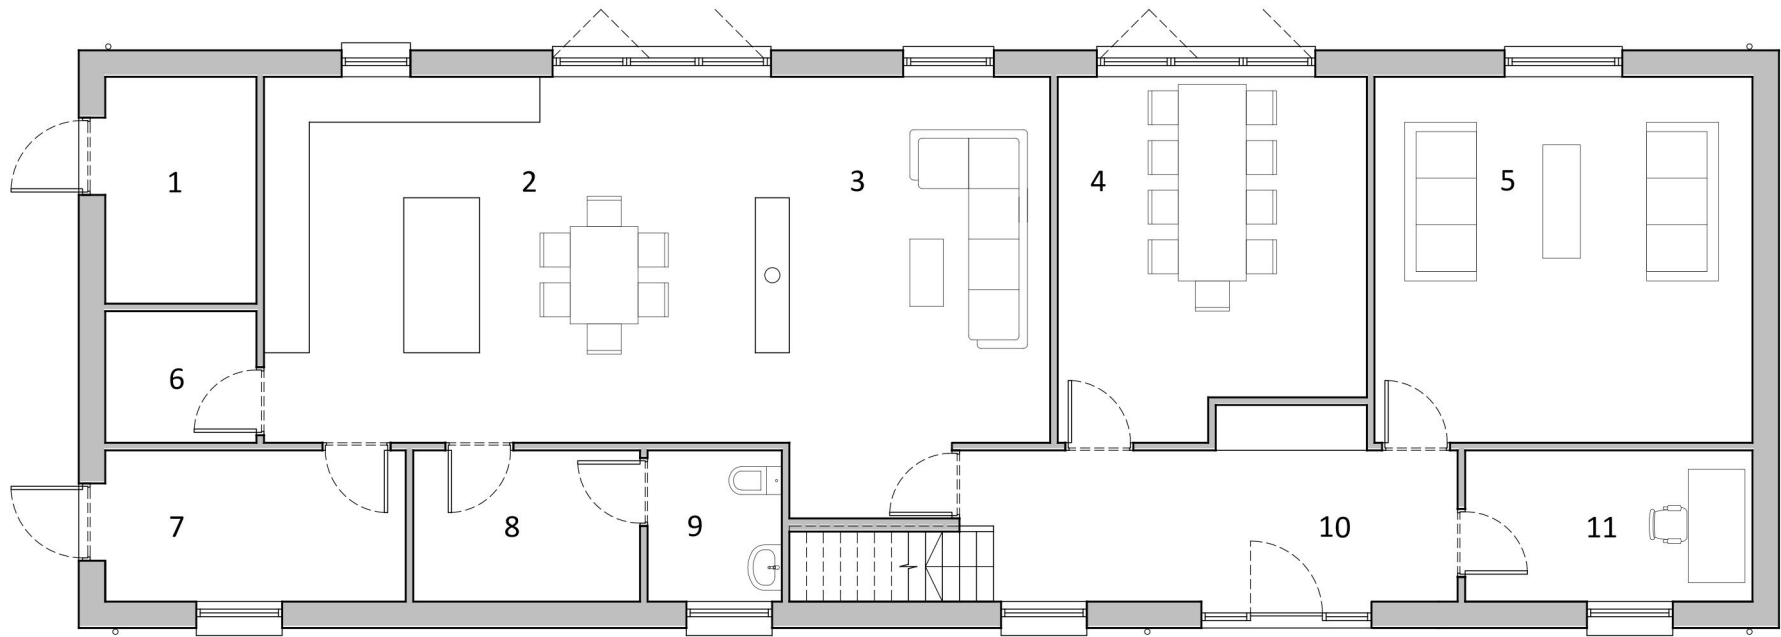

Northwest Elevation


Southwest Elevation

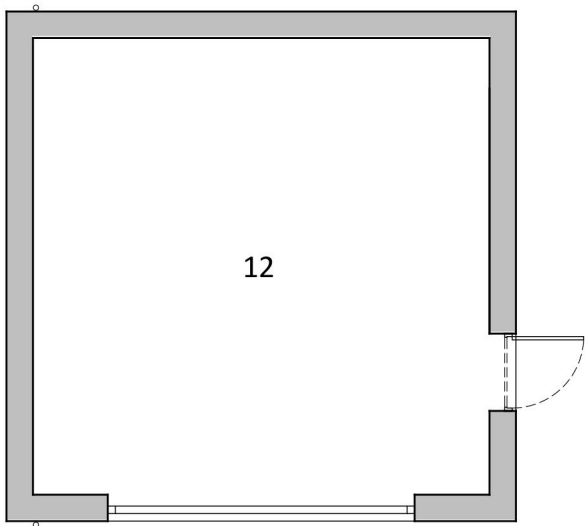

Ground Floor Plan

Ground Floor Plan Key

- 1. Plant Room
- 2. Kitchen/ Dining
- 3. Lounge
- 4. Dining Room
- 5. Snug
- 6. Larder
- 7. Boot Room
- 8. Storage
- 9. W.C.
- 10. Entrance Hall
- 11. Study
- 12. Double Garage

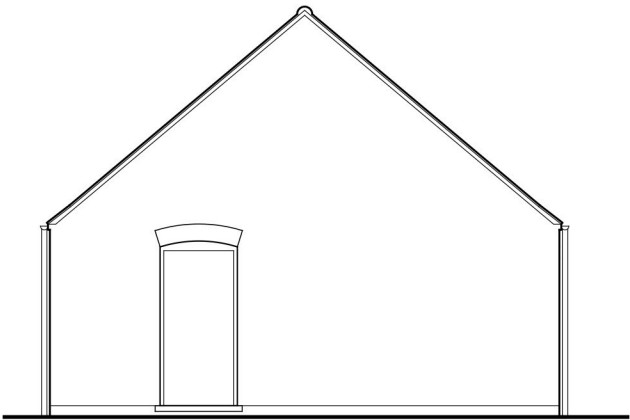

Southwest Elevation (Garage)


Notes

Copyright
© Robert Doughty Consultancy Limited.
All rights described in the Copyright, Designs and Patents Act 1988 have been asserted.

Ordnance Survey Map
© Crown Copyright. OS Licence No: AR 100010613.

Dimensions
All dimensions shown are for the purposes of obtaining the relevant planning permission only.

CDM 2015
This drawing is for illustrative purposes and/or obtaining the relevant planning permission only. It should not be used for construction and accordingly, risk identification under the Construction (Design & Management) Regulations 2015 has not been undertaken.

 

Rev	Description	Date
rdc Robert Doughty Consultancy 32 High Street, Helpringham Sleaford, Lincolnshire, NG34 0RA Tel: 01529 421646 Email: admin@rdc-landplan.co.uk Web: www.rdc-landplan.co.uk		
Client Mrs N Gibson-Ebdon		
Project Residential Development Broadgate, Weston, Lincs		
Drawing Proposed Ground Floor Plan & Elevations		
Scale @ A2 1: 100		Date 03/11/23
Drawn By NG		Checked By LMS
Job Number 1564-2	Status PL	Purpose of Issue Planning
Drawing No. 1564-2_PL_GA01		Rev .