




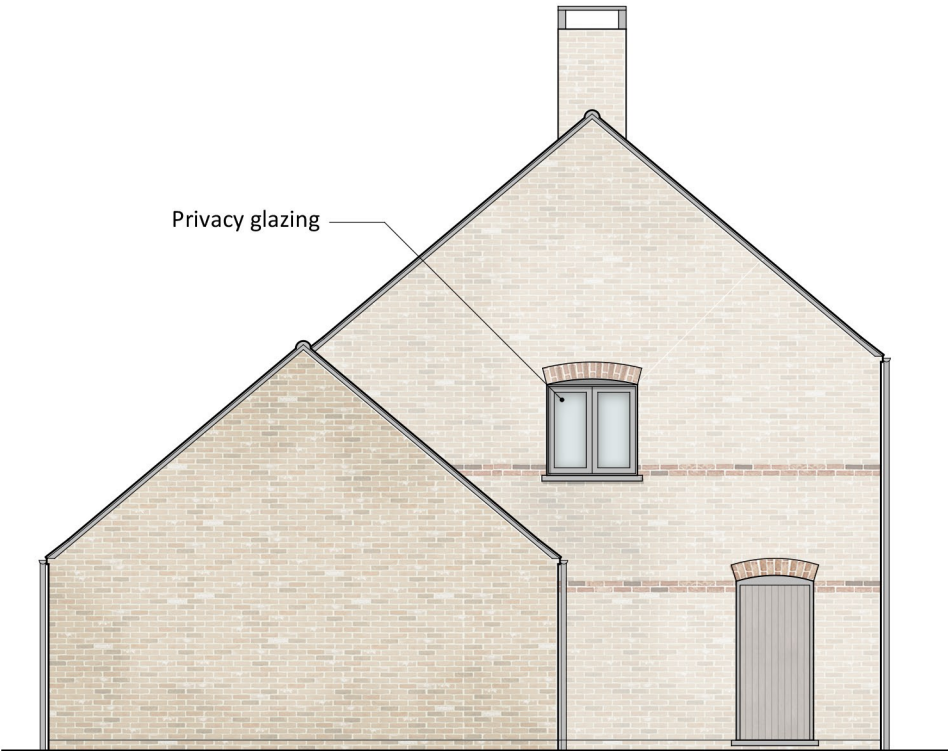

Southeast Elevation

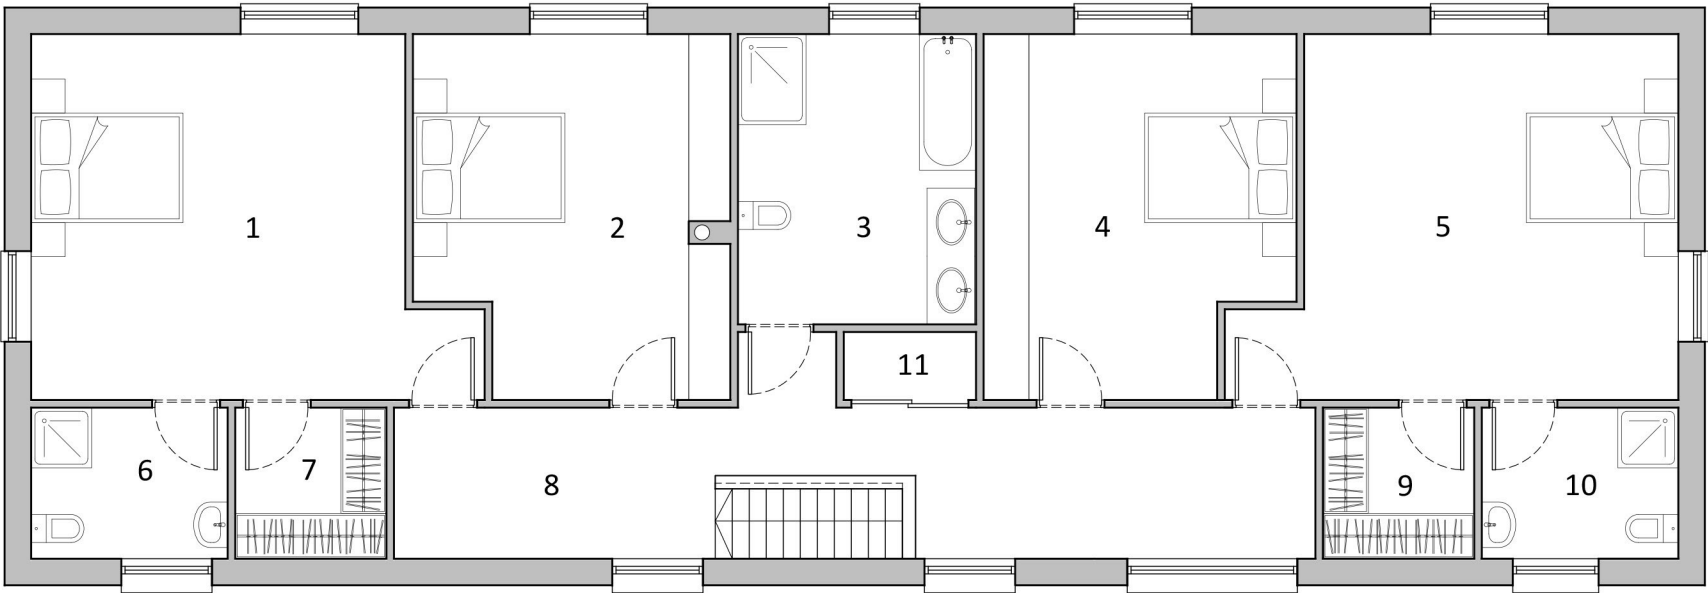


Northeast Elevation

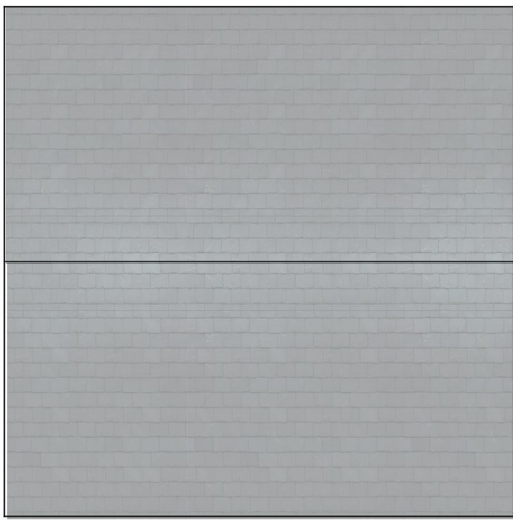

First Floor Plan

First Floor Plan Key

- 1. Bedroom 1
- 2. Bedroom 2
- 3. Bathroom
- 4. Bedroom3
- 5. Master Bedroom
- 6. Ensuite
- 7. Wardrobe
- 8. Hallway
- 9. Wardrobe
- 10. Ensuite
- 11. Airing Cupboard

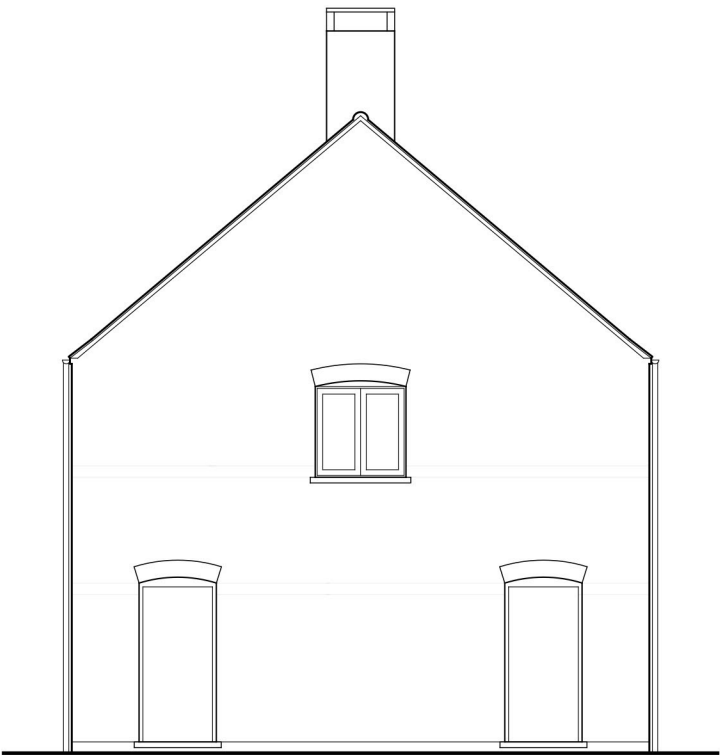

Northeast Elevation (Proposed House)


Notes

Copyright
© Robert Doughty Consultancy Limited.
All rights described in the Copyright, Designs and Patents Act 1988 have been asserted.

Ordnance Survey Map
© Crown Copyright. OS Licence No: AR 100010613.

Dimensions
All dimensions shown are for the purposes of obtaining the relevant planning permission only.

CDM 2015
This drawing is for illustrative purposes and/or obtaining the relevant planning permission only. It should not be used for construction and accordingly, risk identification under the Construction (Design & Management) Regulations 2015 has not been undertaken.

 

Rev	Description	Date
-----	-------------	------

rdc
Robert Doughty
Consultancy

32 High Street, Helpringham
Sleaford, Lincolnshire, NG34 0RA

Tel: 01529 421646
Email: admin@rdc-landplan.co.uk
Web: www.rdc-landplan.co.uk

Client
Mrs N Gibson-Ebdon

Project
Residential Development
Broadgate, Weston, Lincs

Drawing
Proposed First Floor Plan & Elevations

Scale @ A2 1: 100	Date 03/11/23
-----------------------------	-------------------------

Drawn By NG	Checked By LMS
-----------------------	--------------------------

Job Number 1564-2	Status PL	Purpose of Issue Planning
-----------------------------	---------------------	-------------------------------------

Drawing No. 1564-2_PL_GA02	Rev .
--------------------------------------	-----------------