




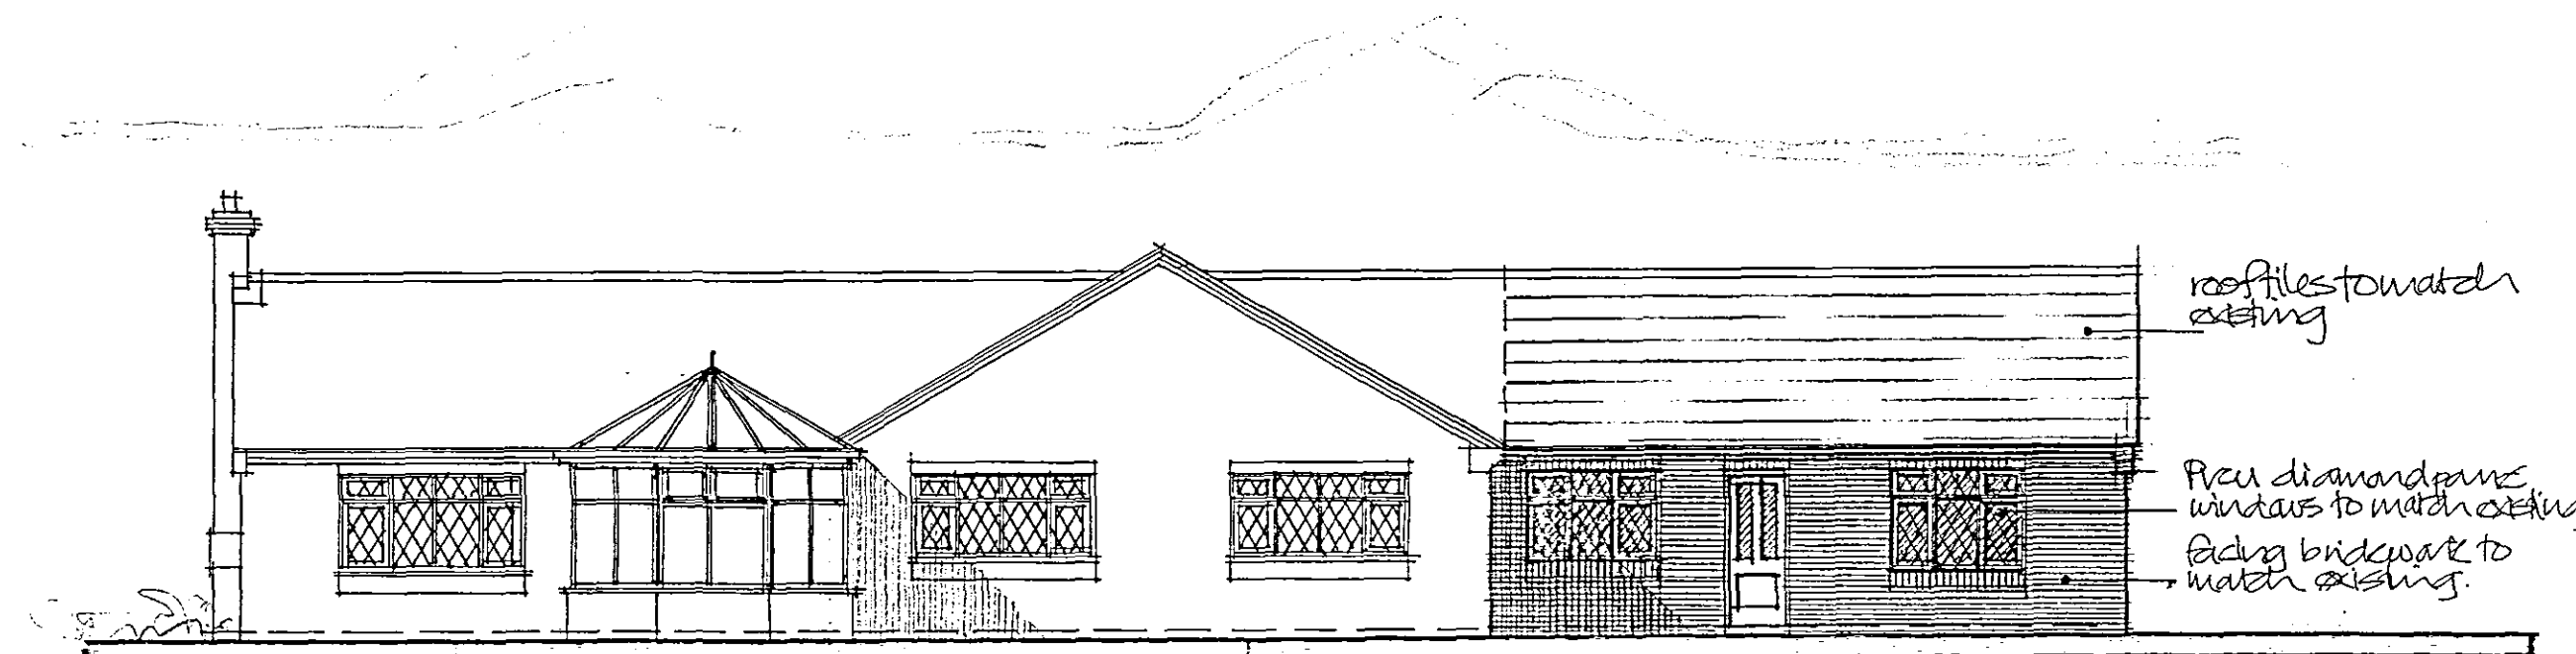



SOUTH EAST ELEVATION

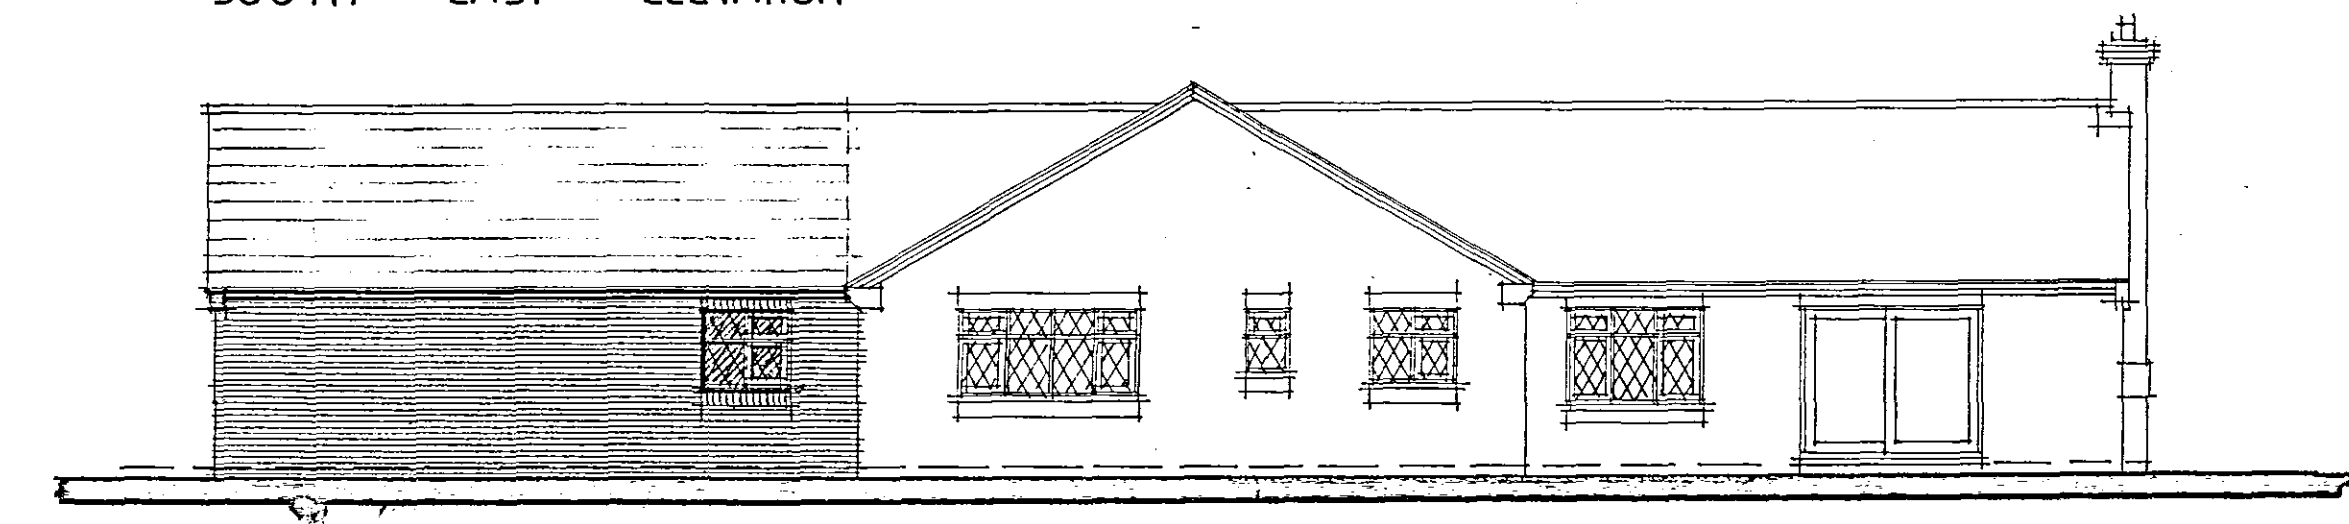

NORTH WEST ELEVATION

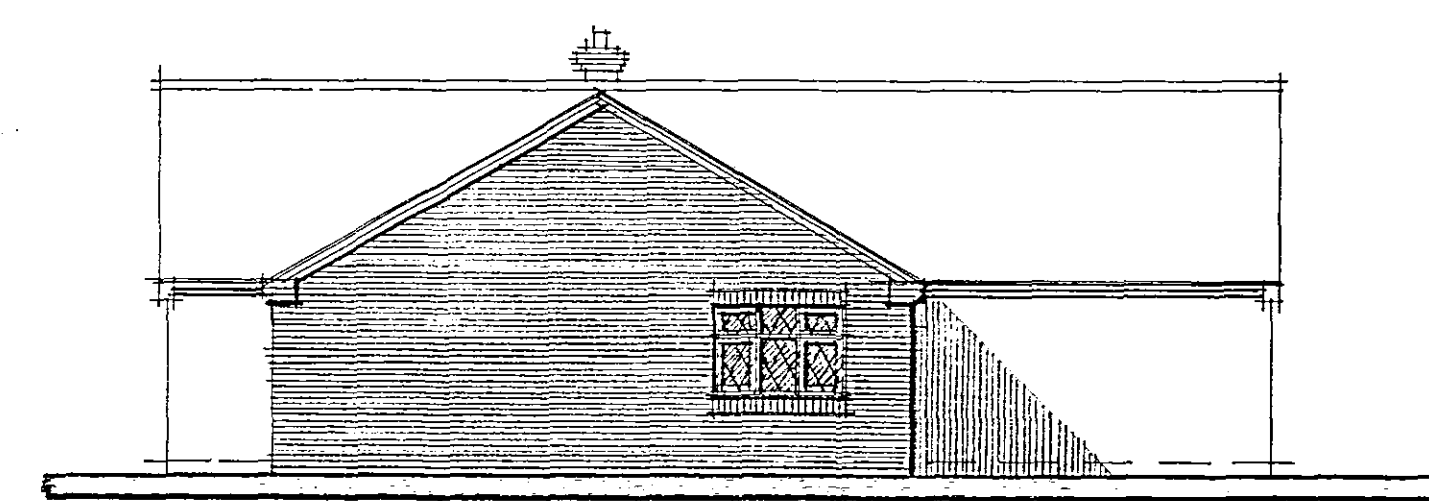

NORTH EAST ELEVATION

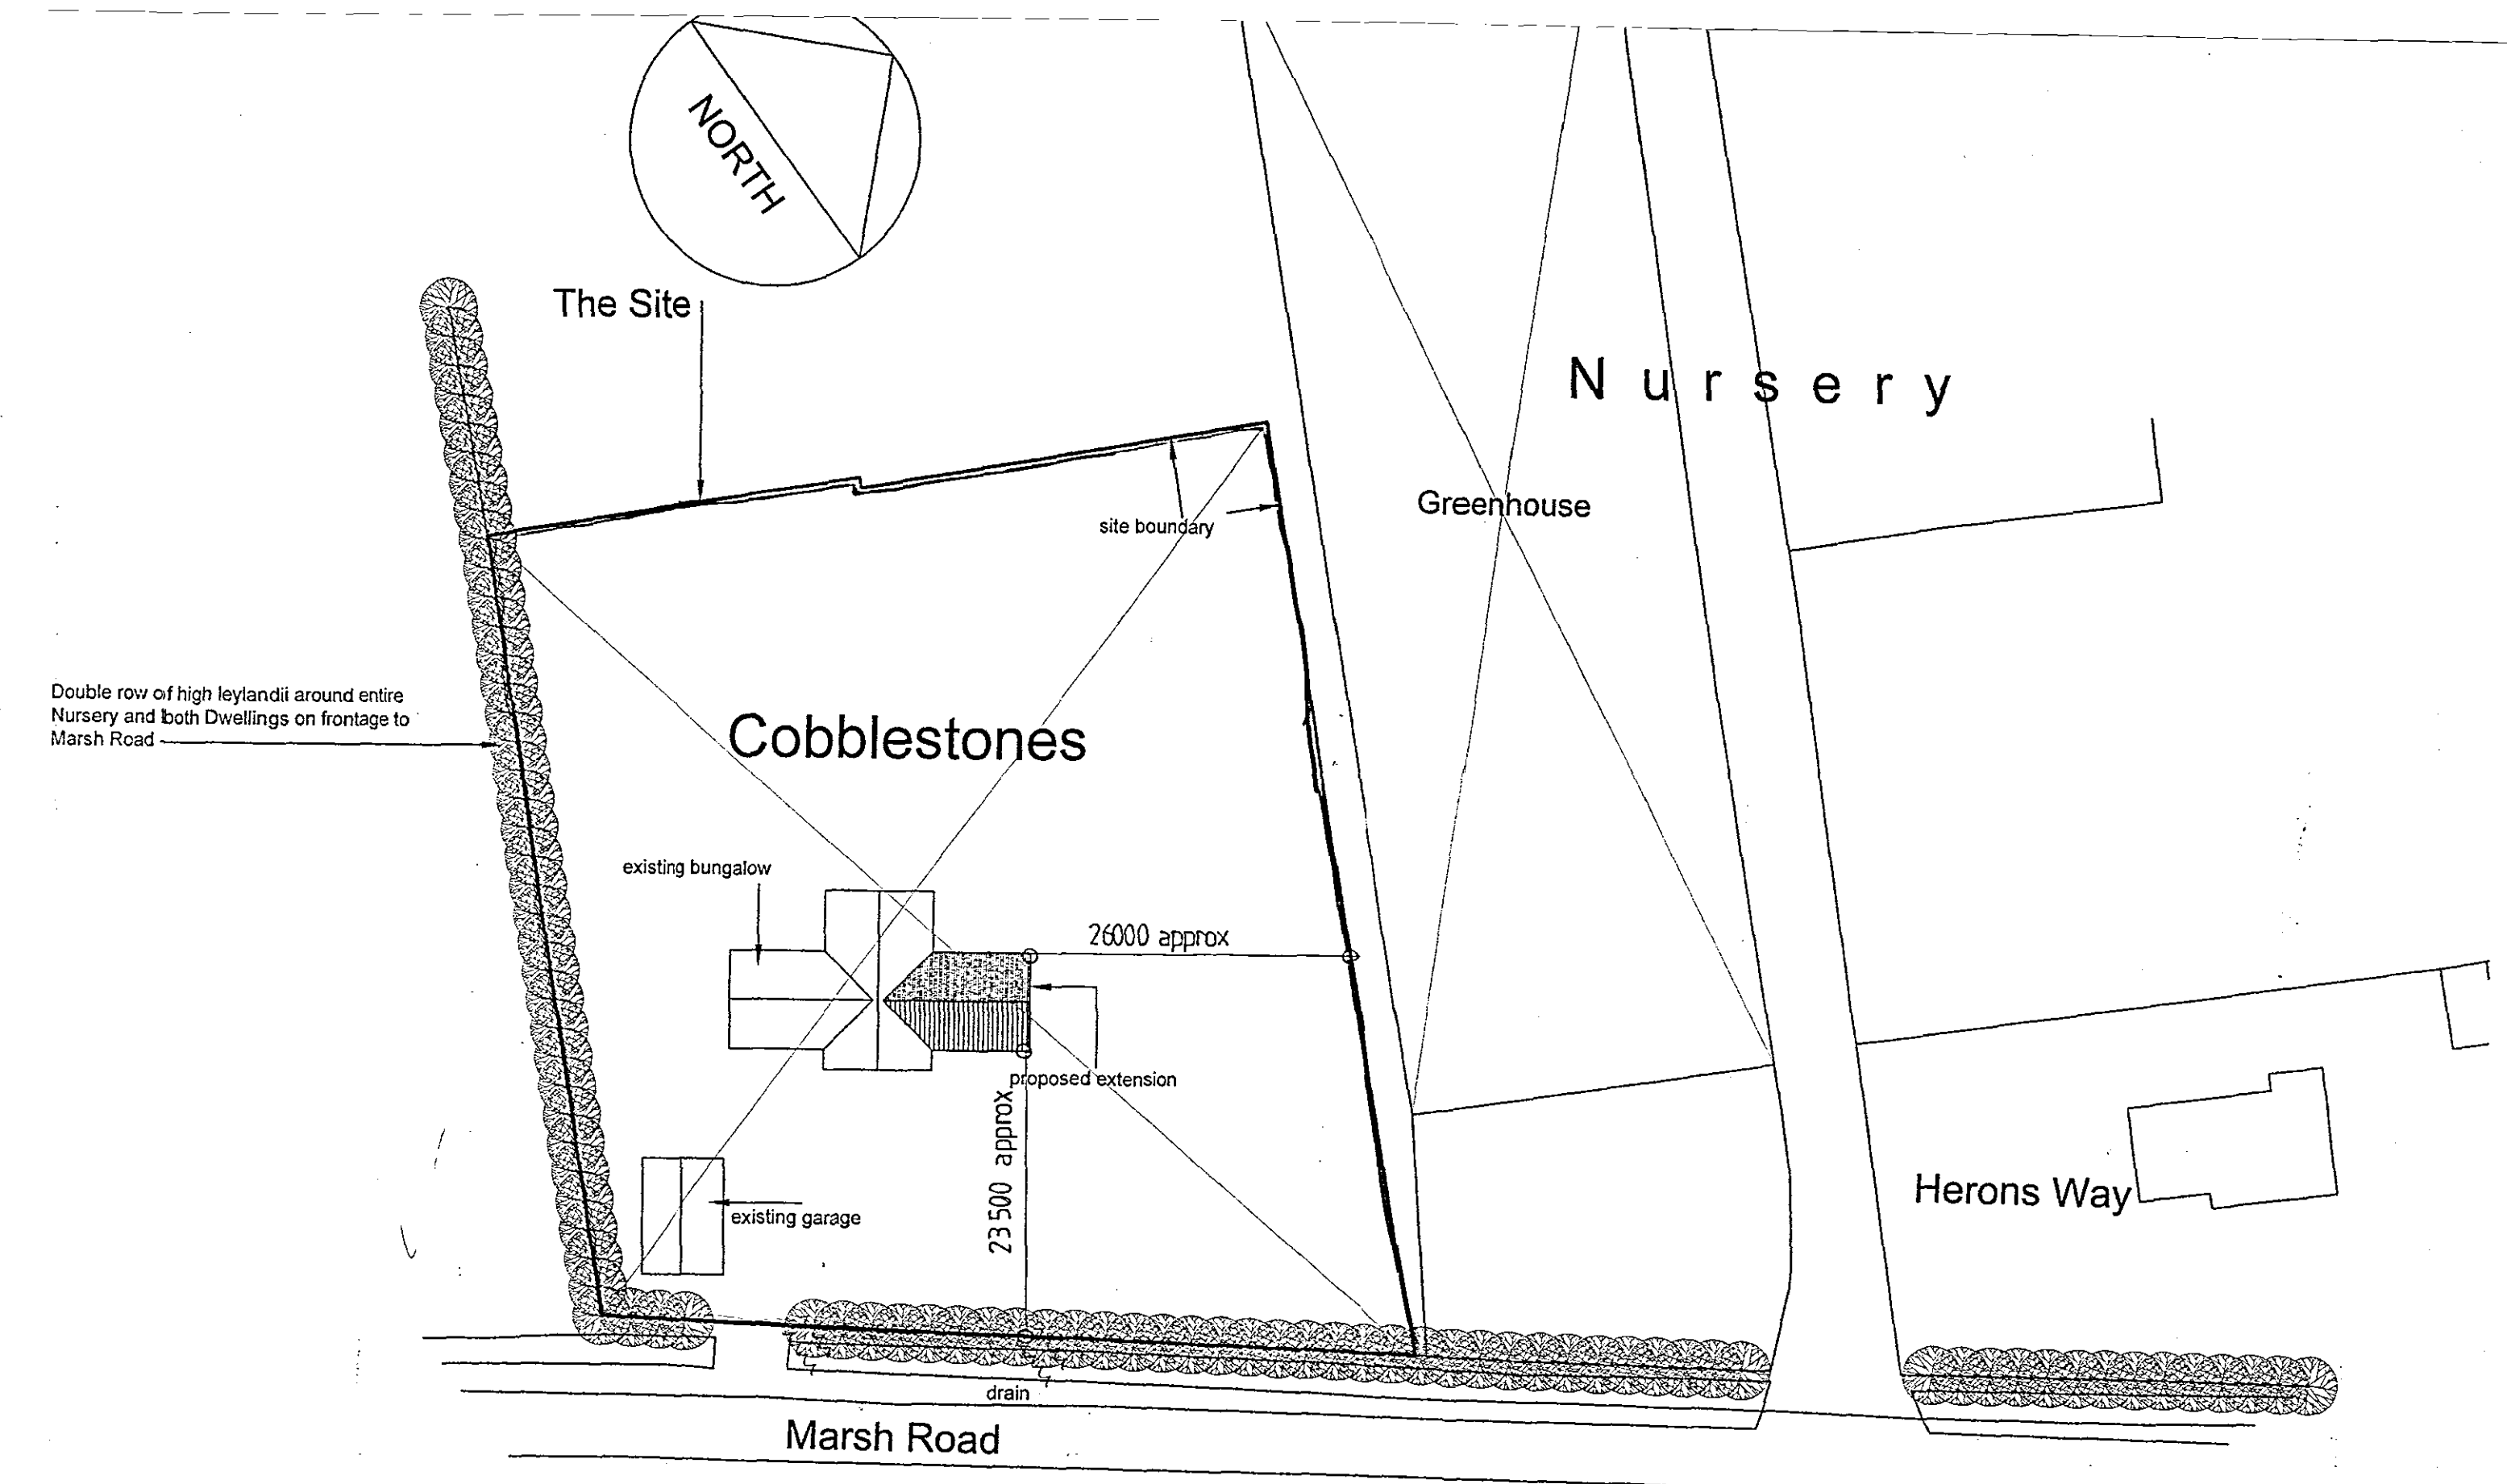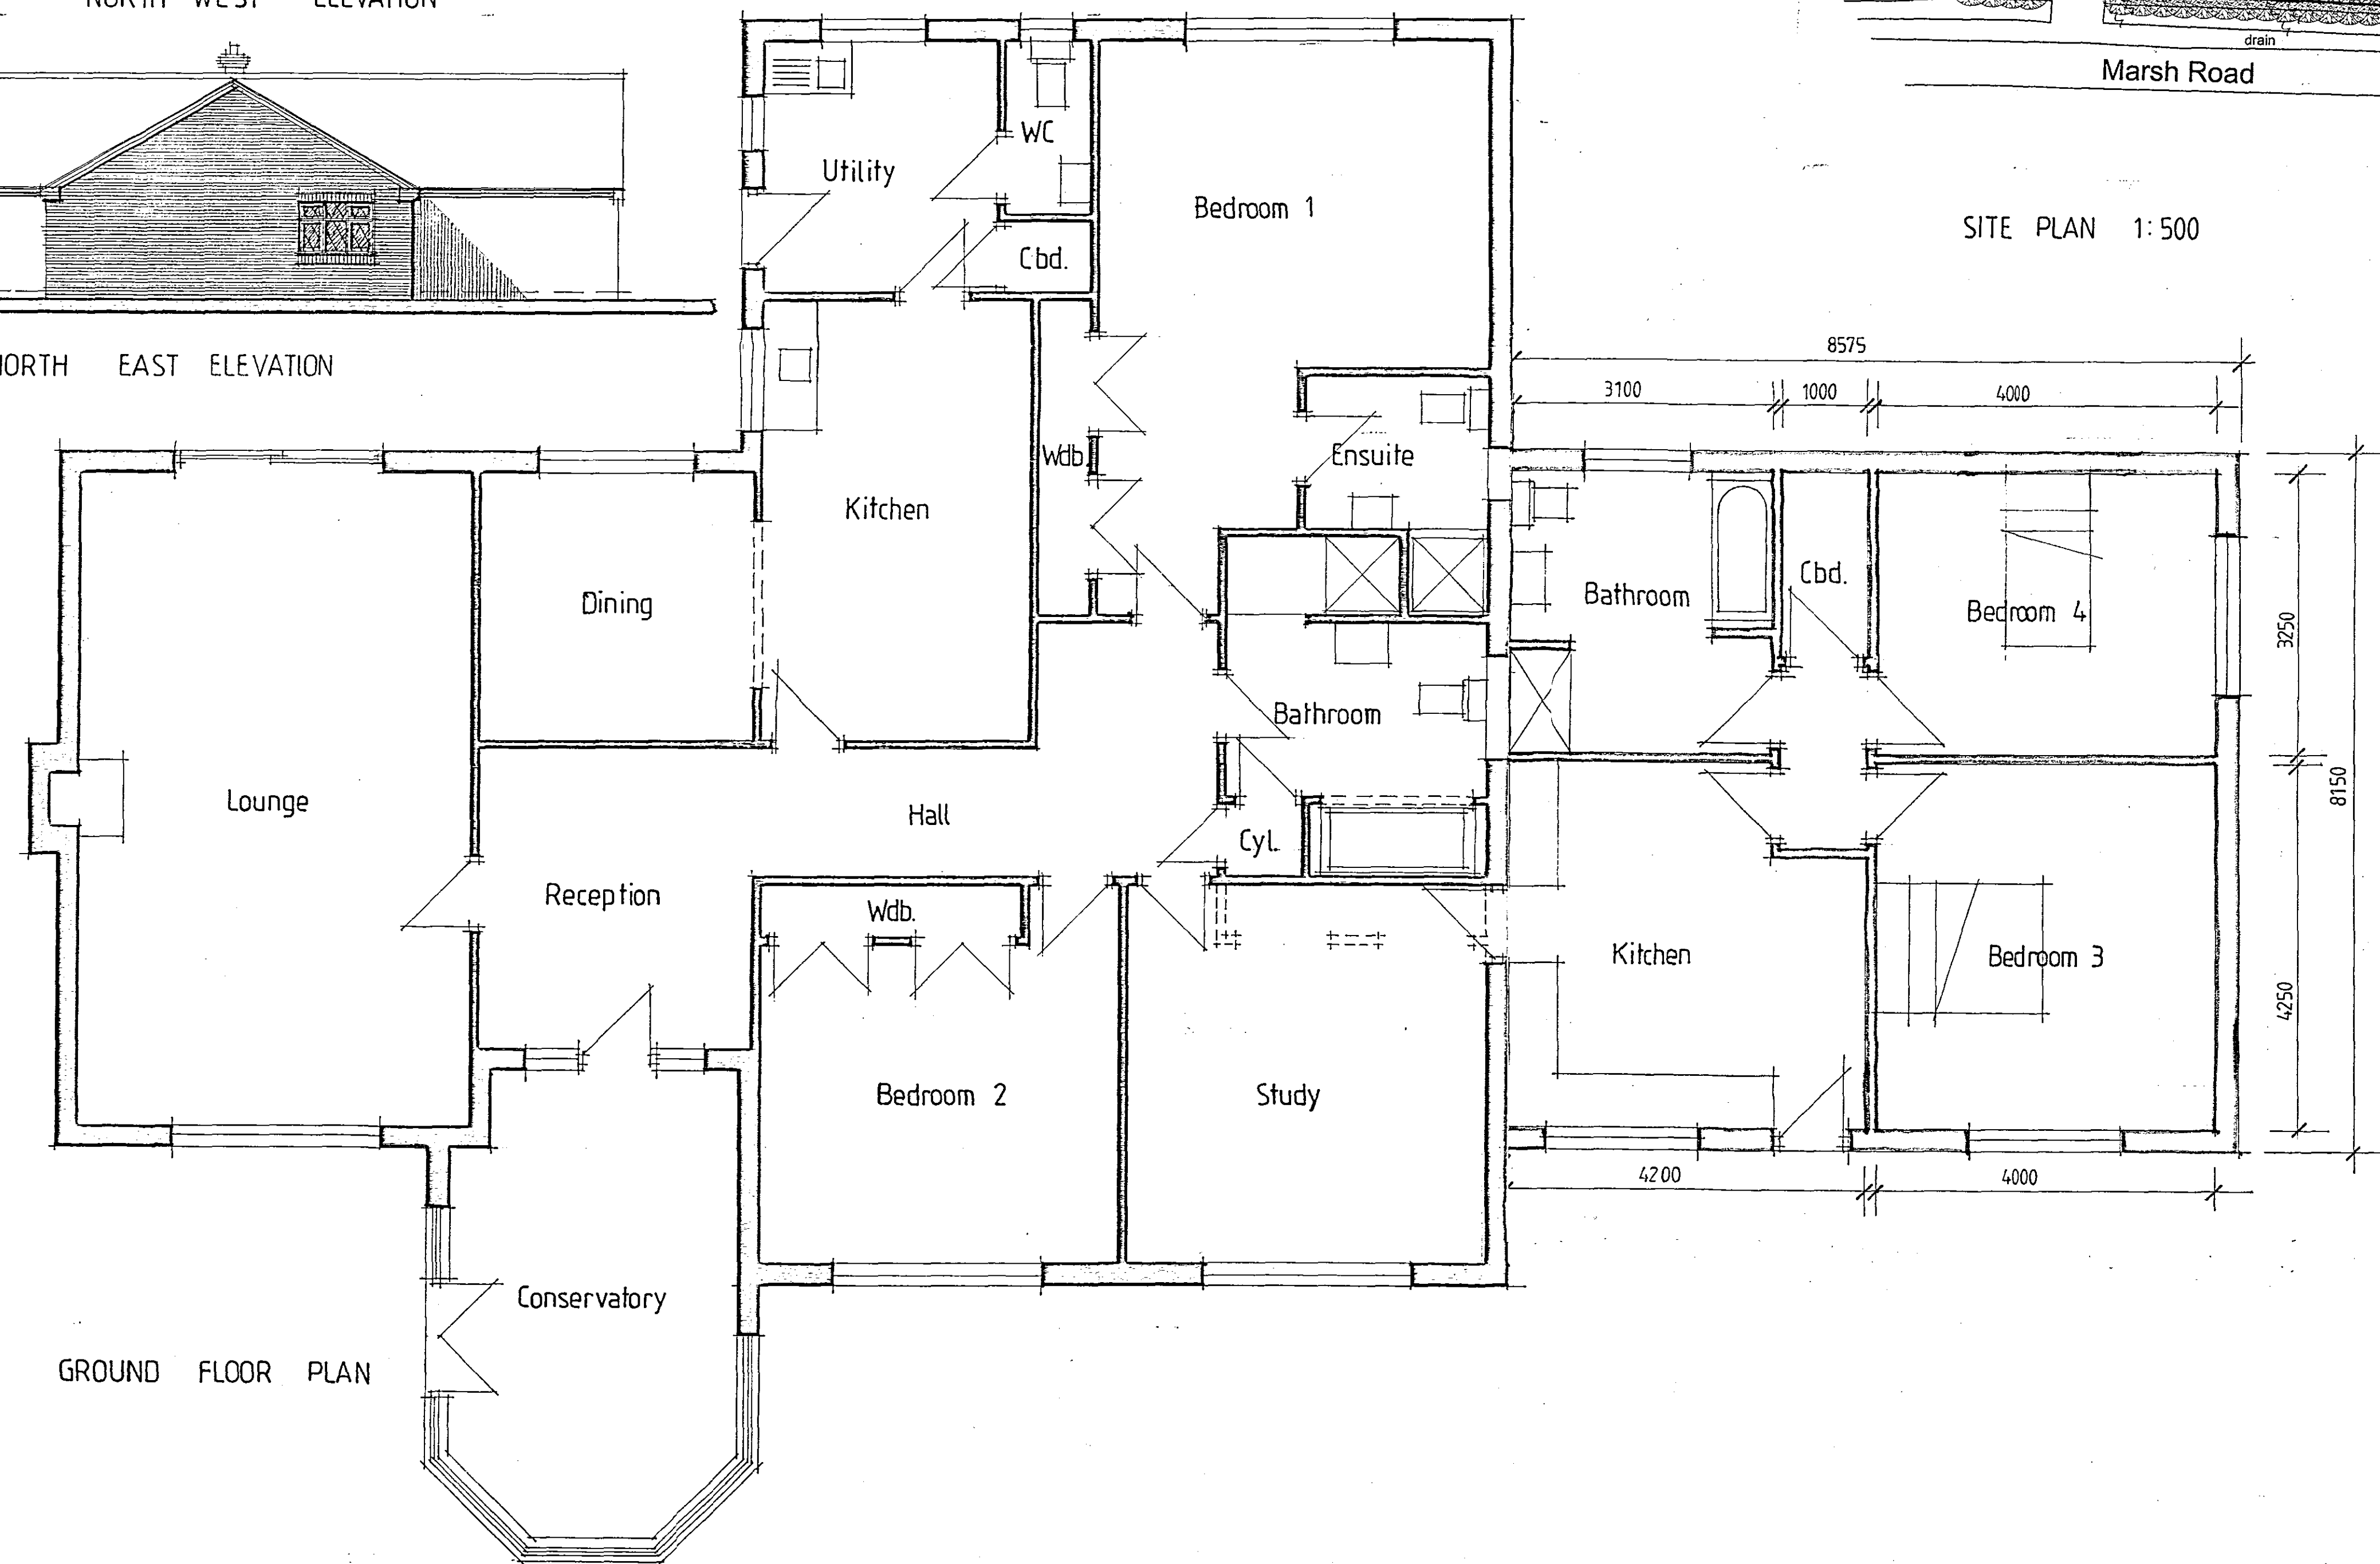

SITE PLAN 1:500

DETERMINED
PLAN

SHDC
PLANNING & DEVELOPMENT
19 JUL 2006
Ref. 101106

B-10 July 06 - Rear side elevations added.
A-06 June 06 - Proposed layout amended



Trevor A Clay RIBA Ltd
Chartered Architects
14 Old Fendike Road
Weston Hills
SPALDING
Lincolnshire PE12 6DD

Tel: 01406 380027 Mob: 07776 597975 Email: trevorclay@btccali.co.uk

Project: PROPOSED EXTENSION TO "COBBLESTONES",
MARSH ROAD, WRAGG MARSH, SPALDING
FOR MR AND MRS B KING

Drawing: SKETCH PROPOSALS

date: 06 March 06 proj. no: 06/176/PA
scale: 1:50 1:100 1:500 drg. no: 001 rev: B