




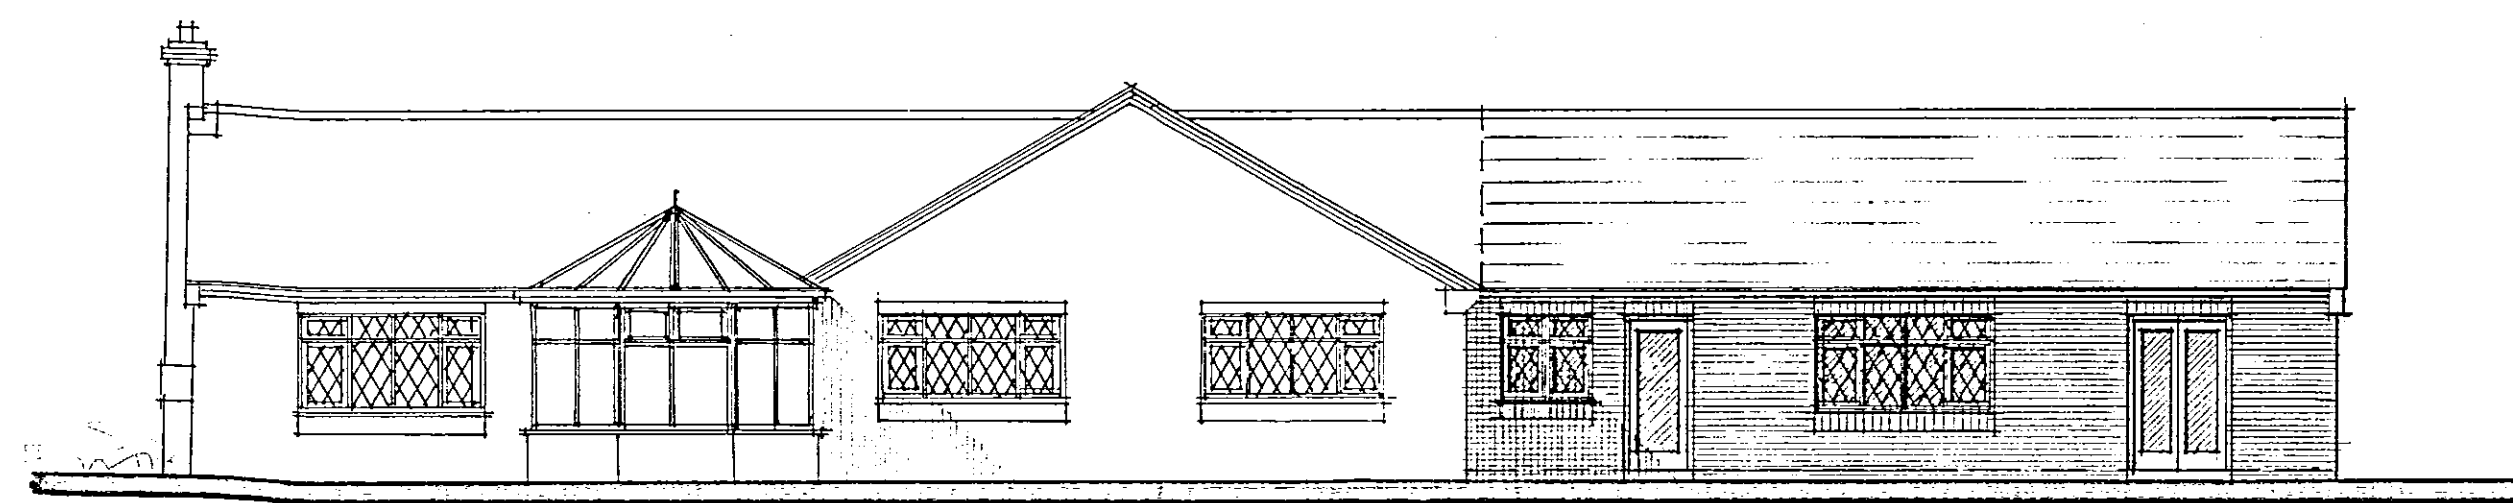

SOUTH EAST ELEVATION

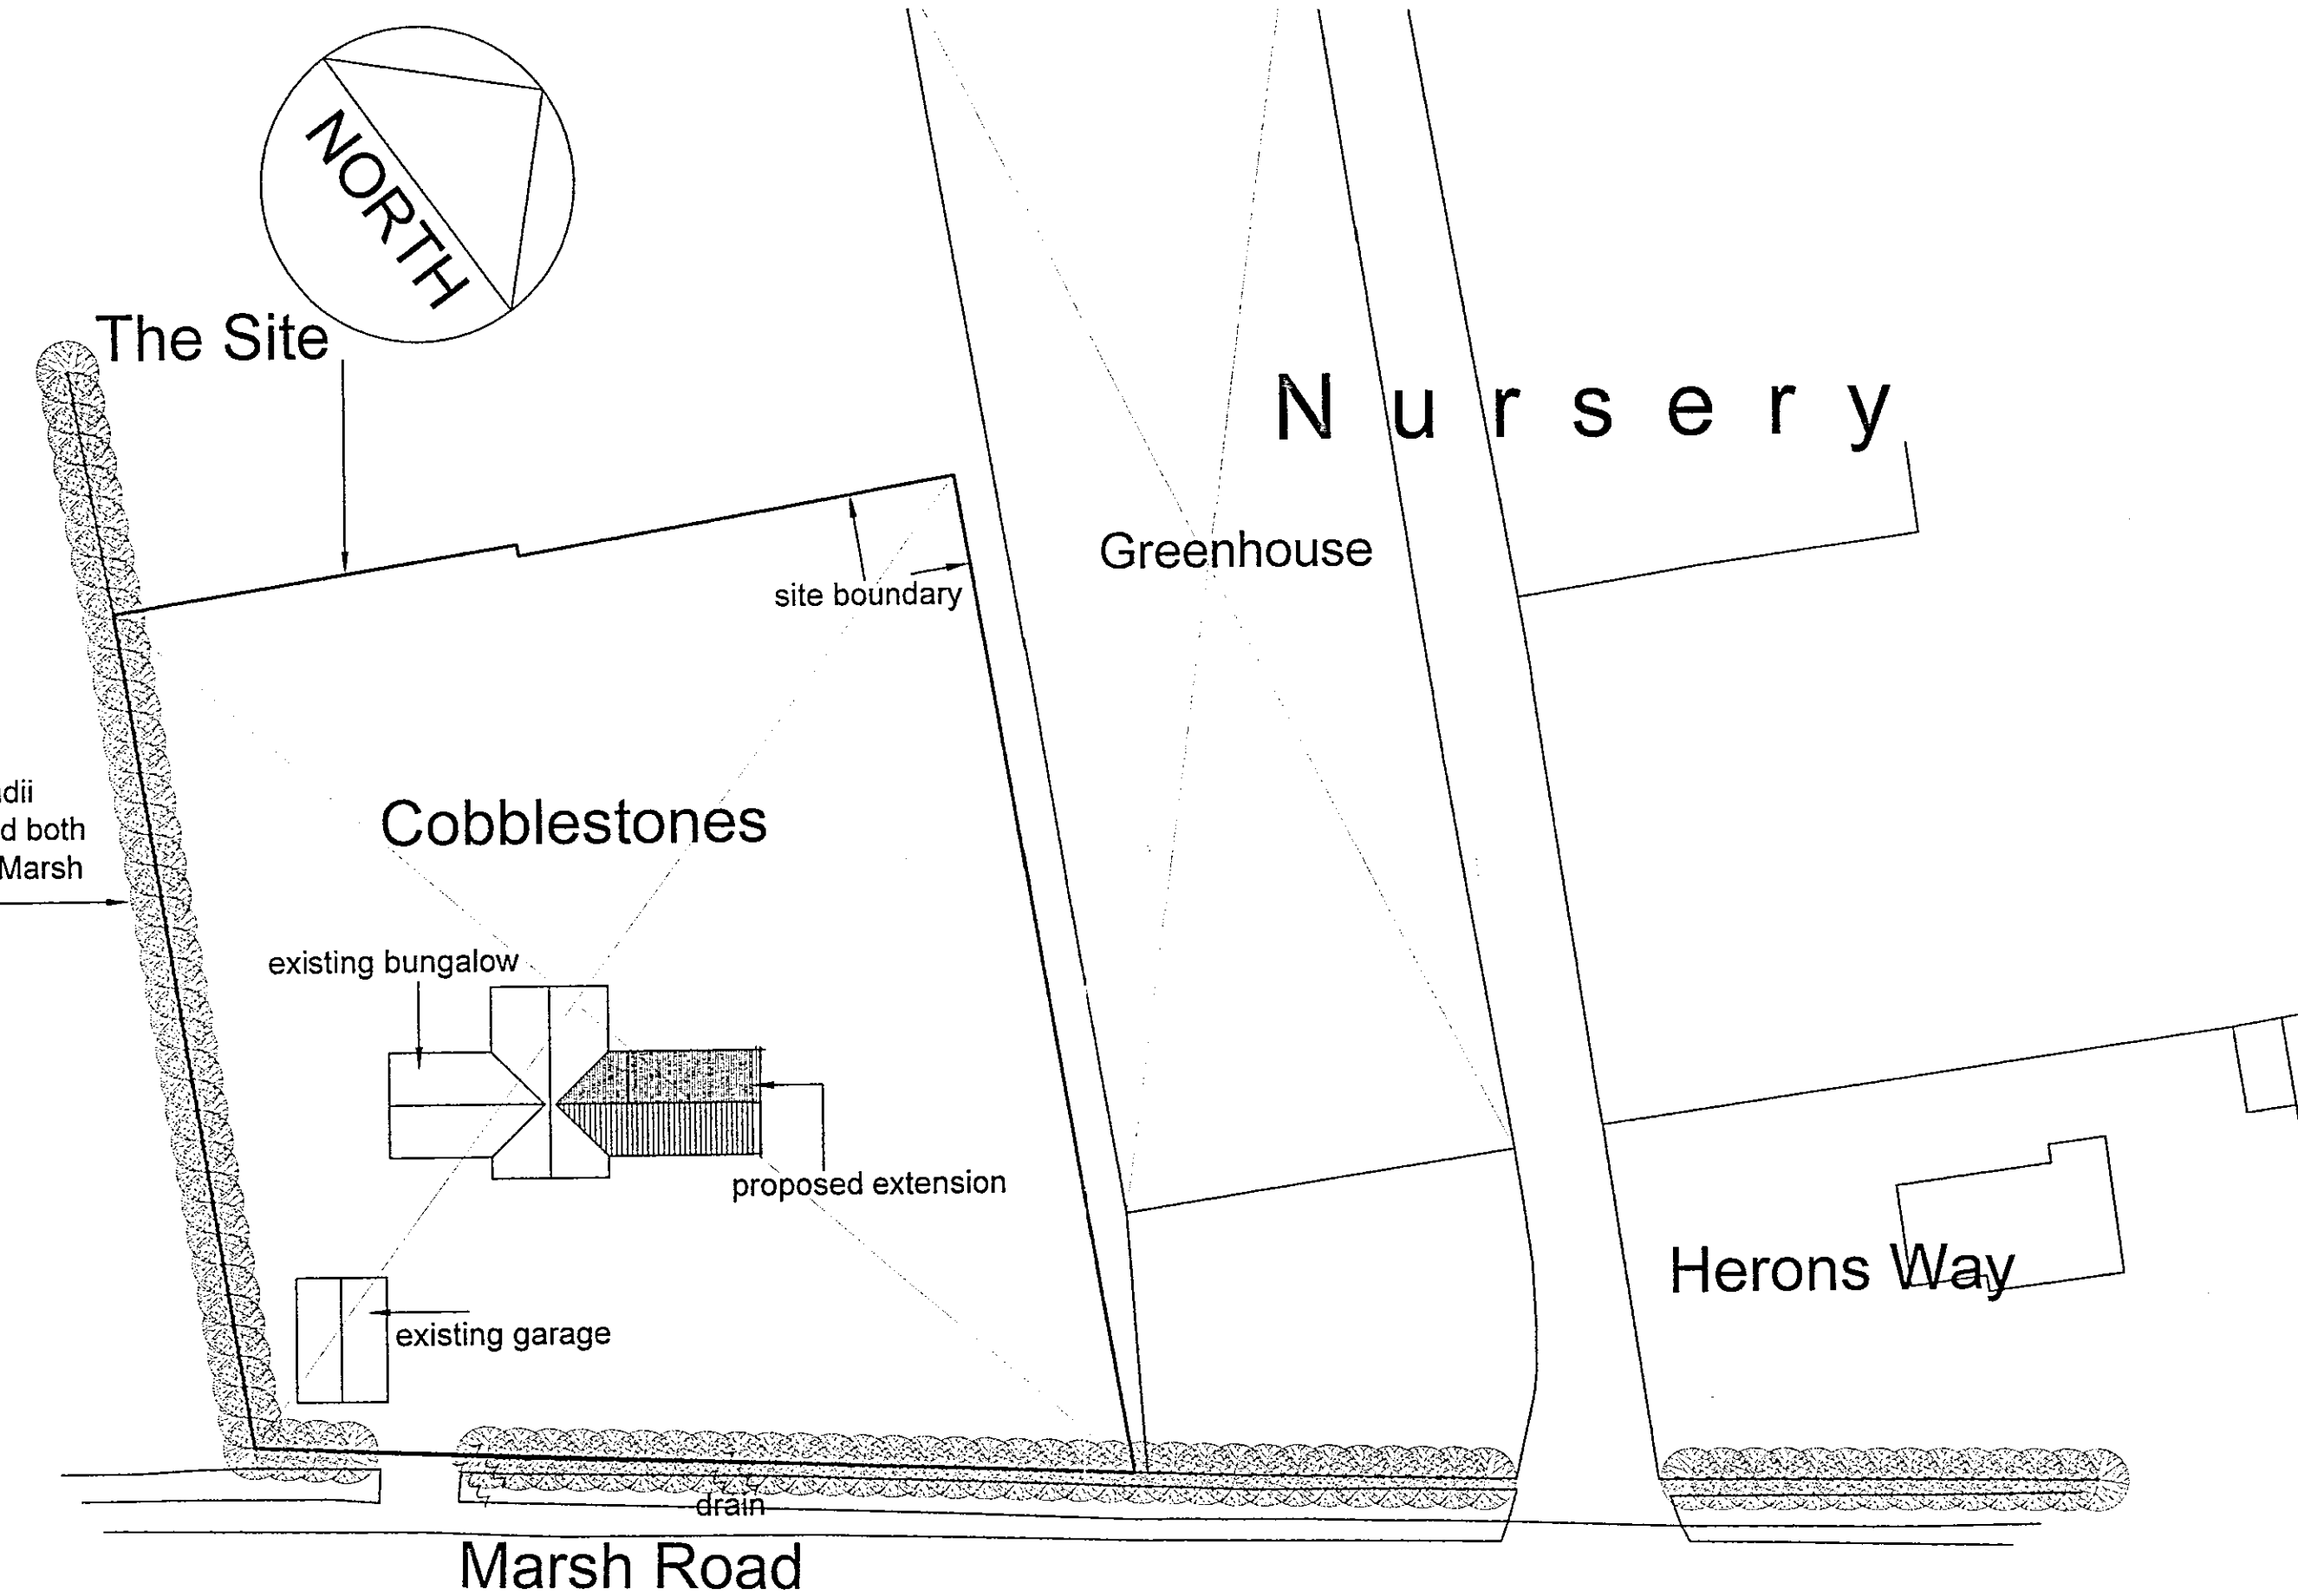

SITE PLAN 1:500

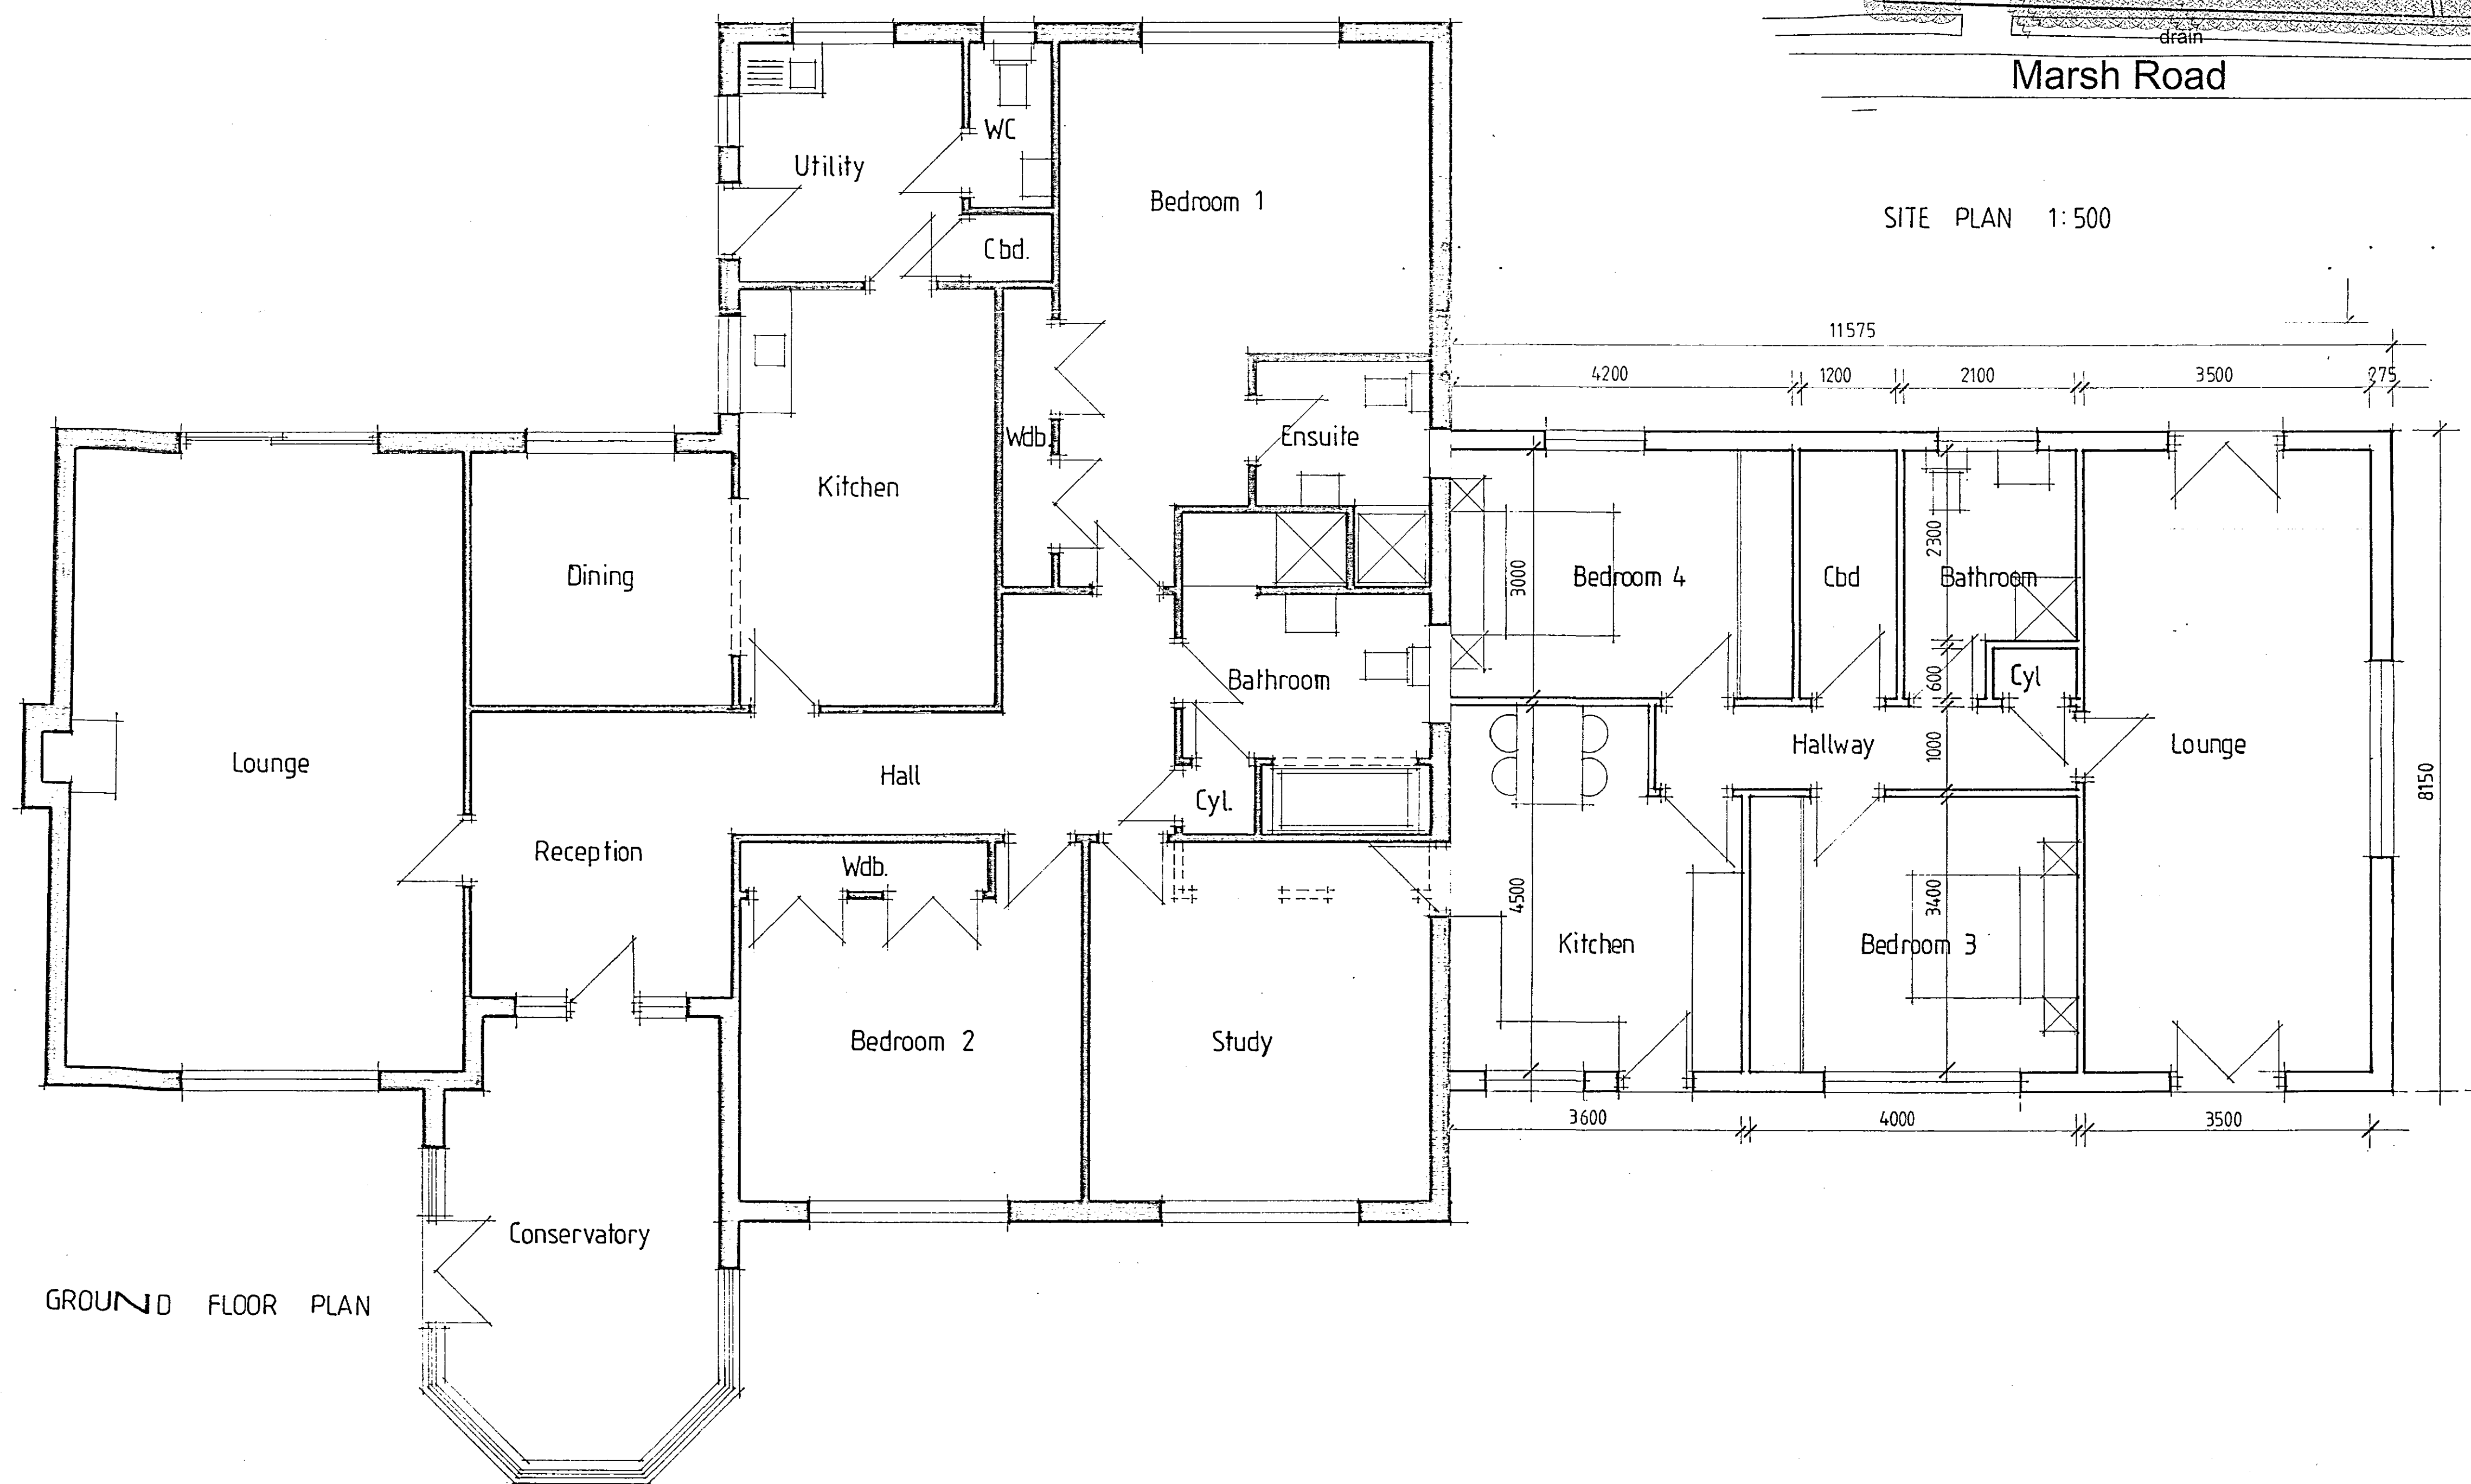

TAC
Trevor A Clay RIBA Ltd
Chartered Architects
14 Old Fendike Road
Weston Hills
SPALDING
Lincolnshire PE12 6DD

Tel/Fax: 01406 380027 Mob: 07778 597975 Email: trevorclay@tiscali.co.uk

project: PROPOSED EXTENSION TO "COBBLESTONES",
MARSH ROAD, WRAGG MARSH, SPALDING
FOR MR AND MRS B KING

drawing: SKETCH PROPOSALS

date: 06 March 06 proj. no: 06/176/PA
scale: 1:50 1:100 1:500 drg. no: 001 rev: