



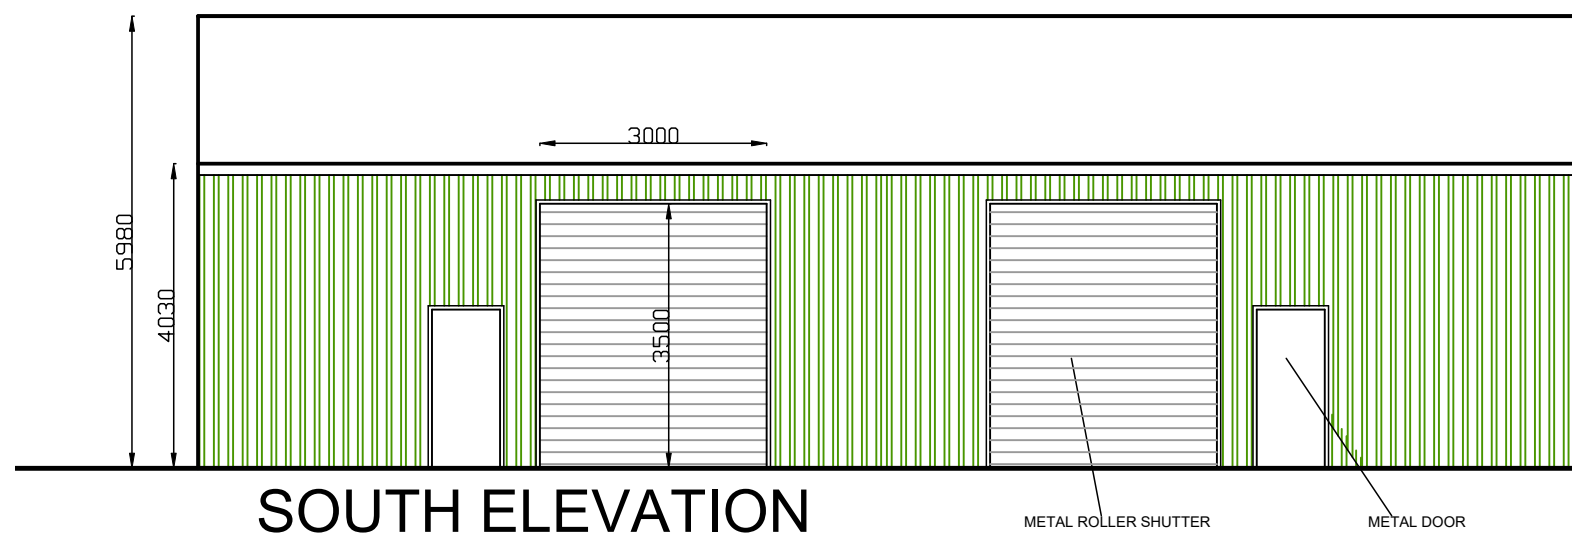


SOUTH ELEVATION
BUILDING D

METAL ROLLER SHUTTER
METAL DOOR

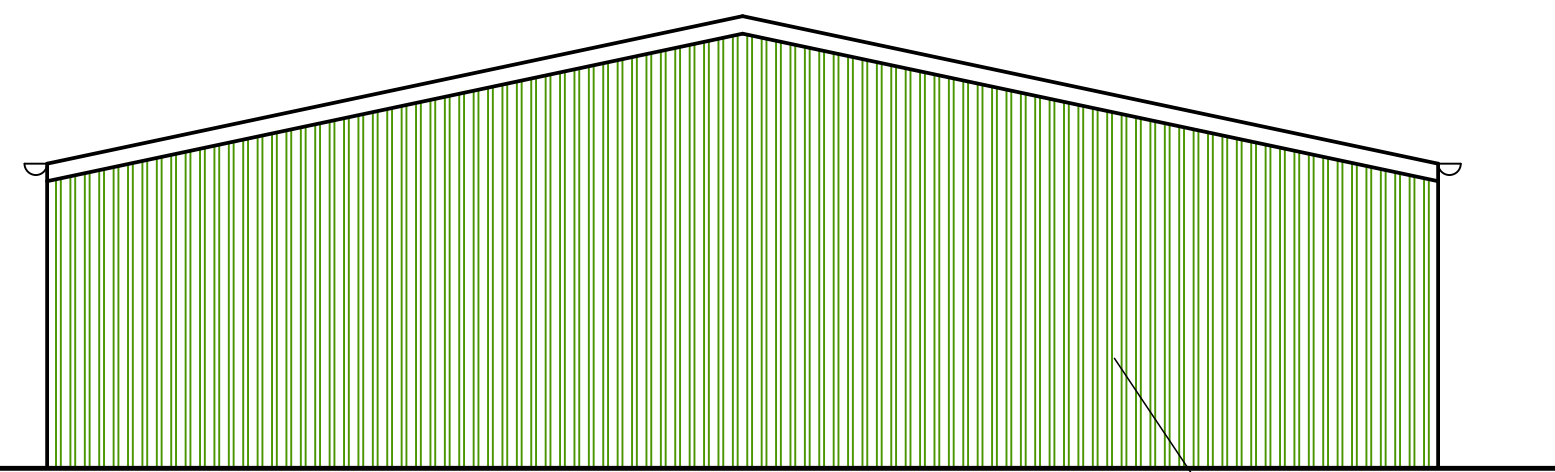


EAST ELEVATION

GREEN METAL CLADDING

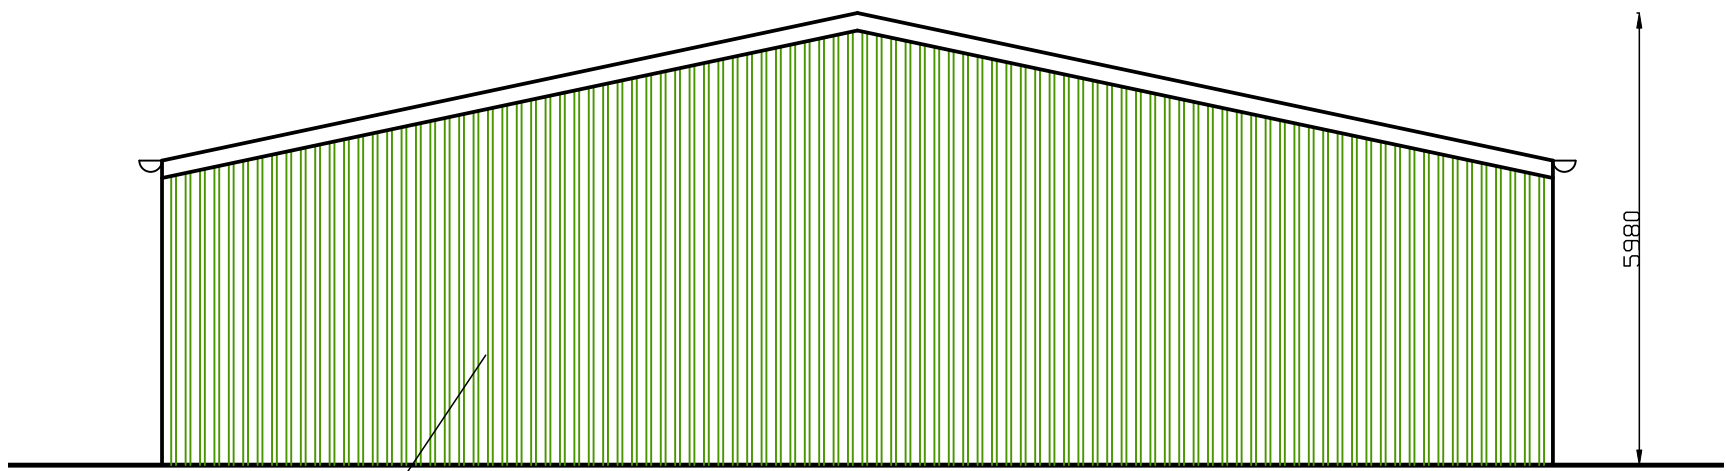

WEST ELEVATION


GREEN METAL CLADDING

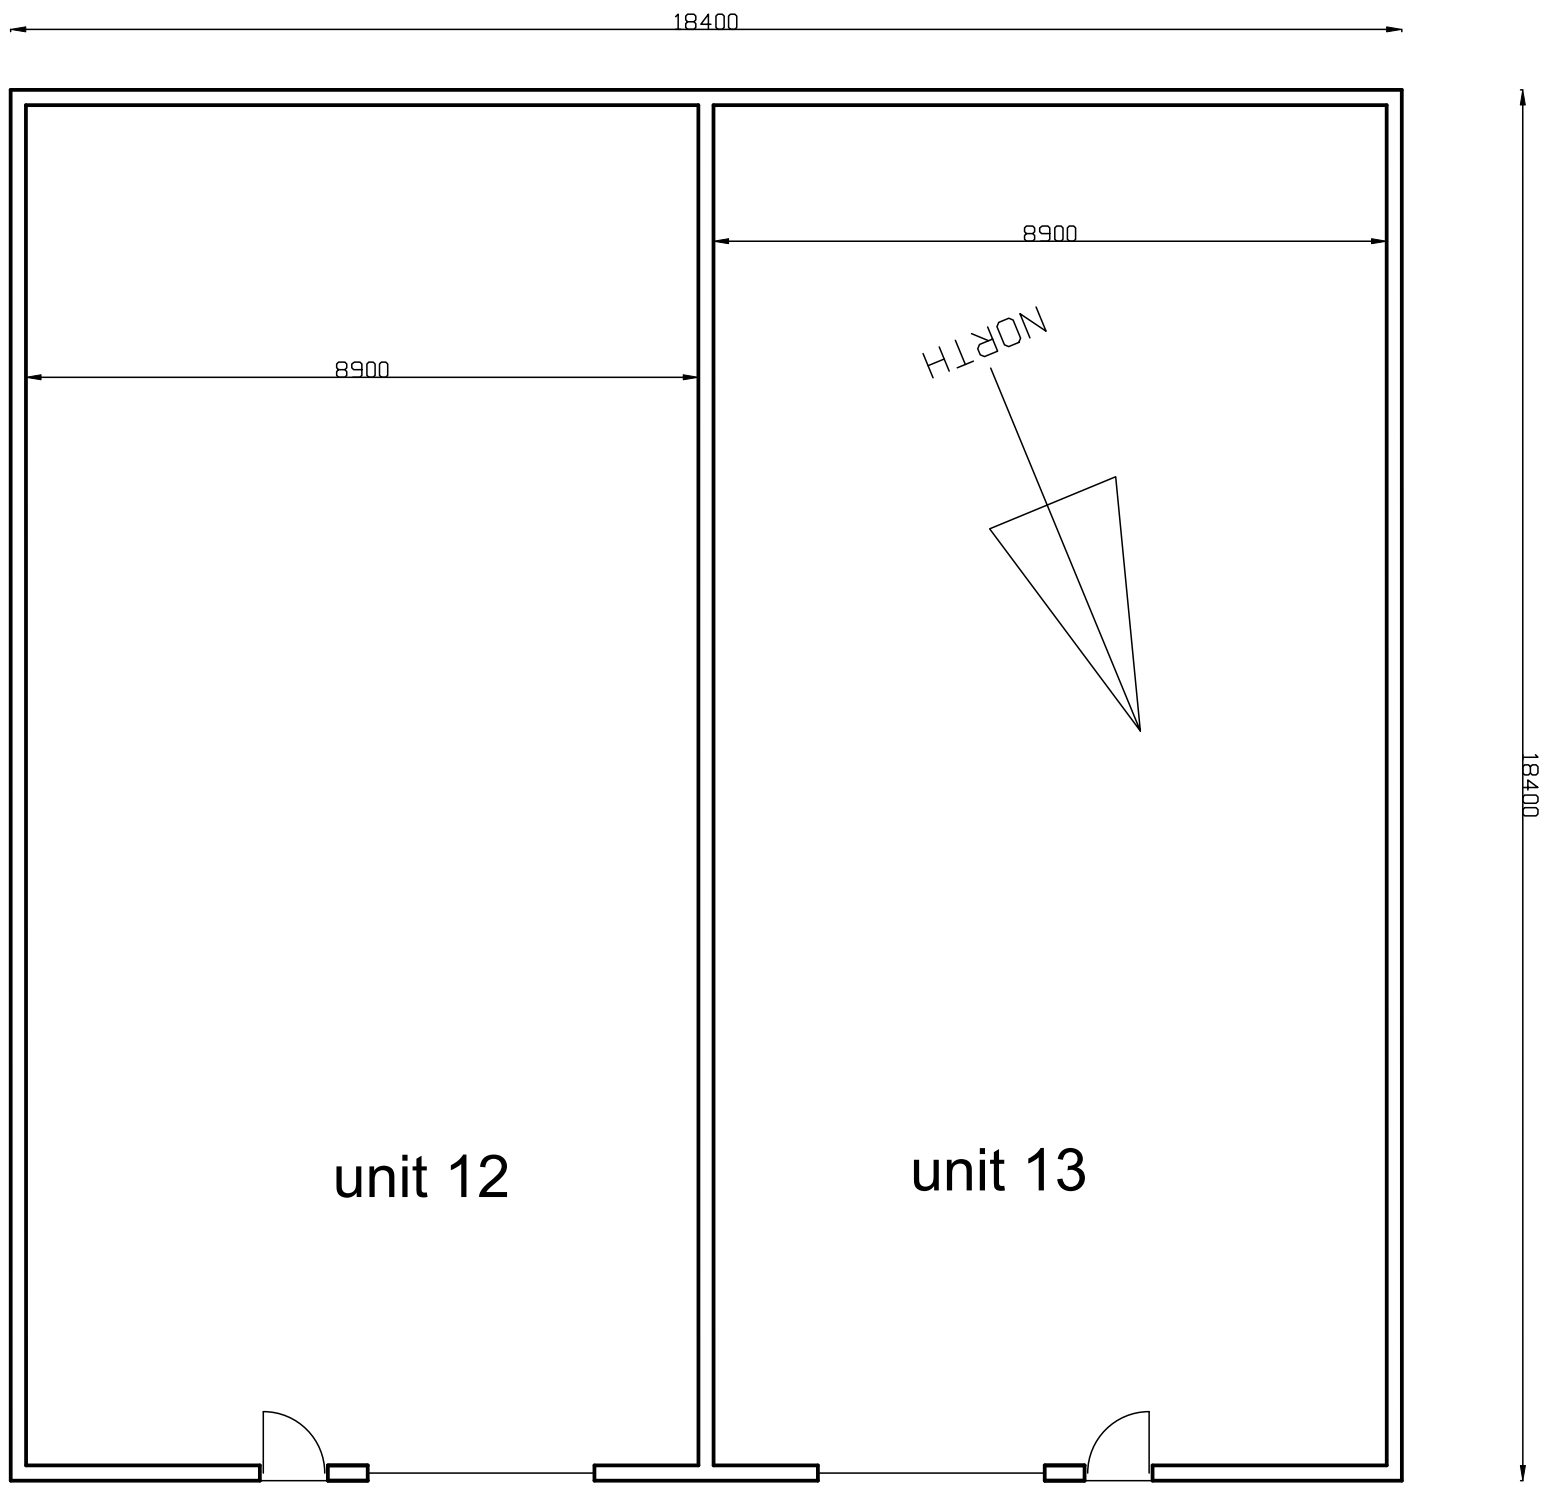

BUILDING D 1-100

unit 12

unit 13

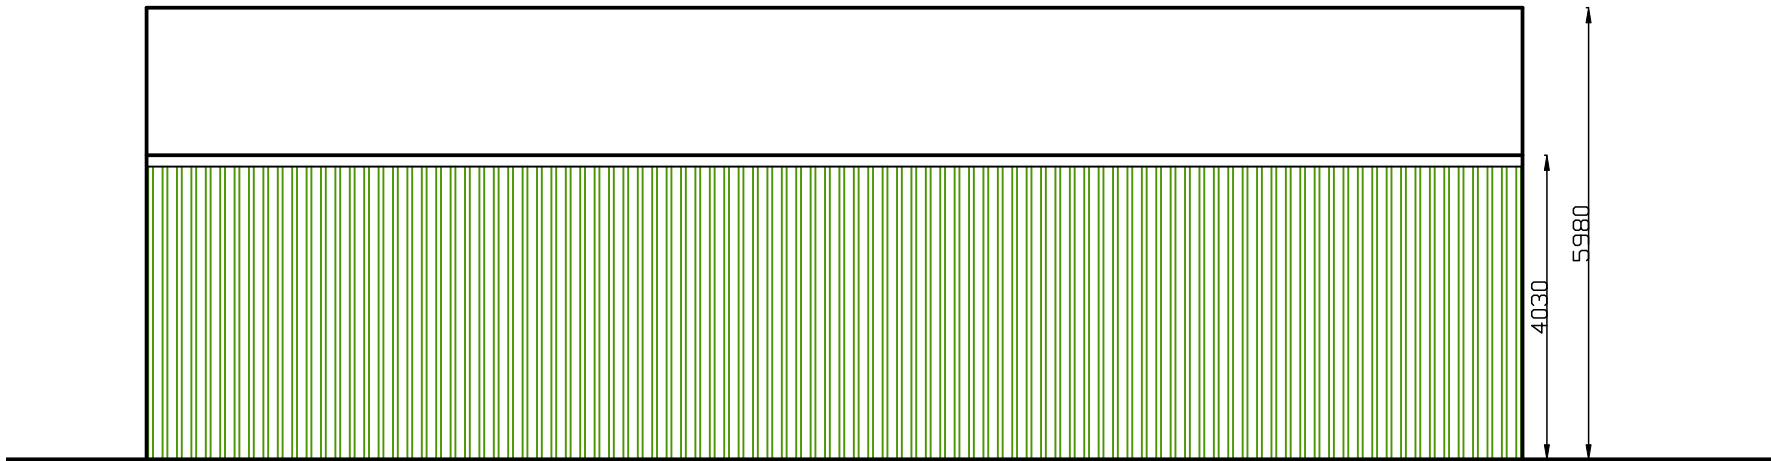

NORTH ELEVATION

0	06/11/23	NORTH POINT AND ELE TITLES AMENDED
A	30/10/23	UNIT DETAILS AMENDED
Rev	Date	Detail

i-lid
DESIGN

INTERIOR DESIGN | ARCHITECTURE | PROJECT MANAGEMENT
8 SUTCLIFFE ROAD, WITTERING,
PETERSBOROUGH, PEB KAY.
Tel: 07588 441751 info@i-lid.co.uk
www.i-lid.co.uk

Client: BEACON FARM
Job Title: ADDITIONAL BUILDINGS
BEACON FARM
WISEMANS GATE
WESTON
PE12 6JD

Scale: 1-100 @ A1 Date: 27/10/23
Drawing Title: PROPOSED BUILDING
PLAN AND ELEVATIONS 12-13
Drawing No: 539SK02 Revision: B

ALL DRAWINGS ARE THE COPYRIGHT OF I-LID DESIGN