





NORTH WEST ELEVATION (front)

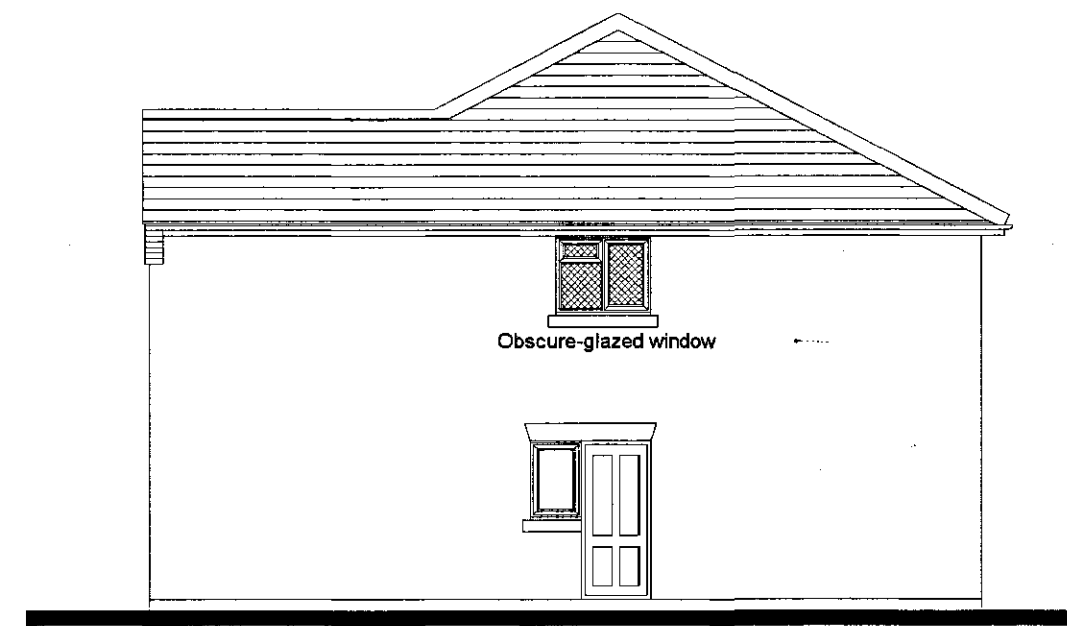


SOUTH WEST ELEVATION (side)

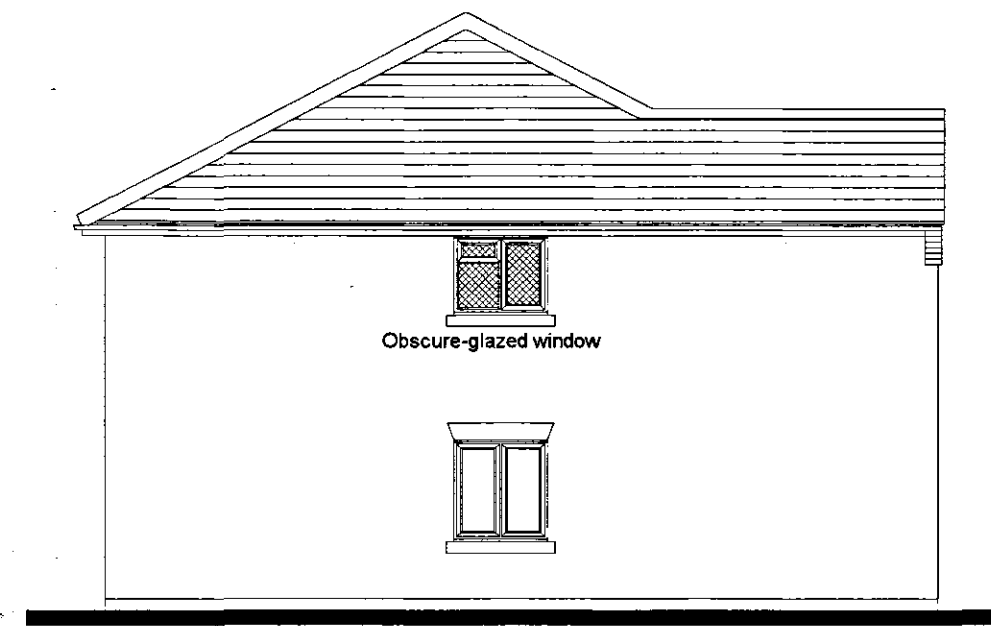


NORTH EAST ELEVATION (side)



SOUTH EAST ELEVATION (rear)

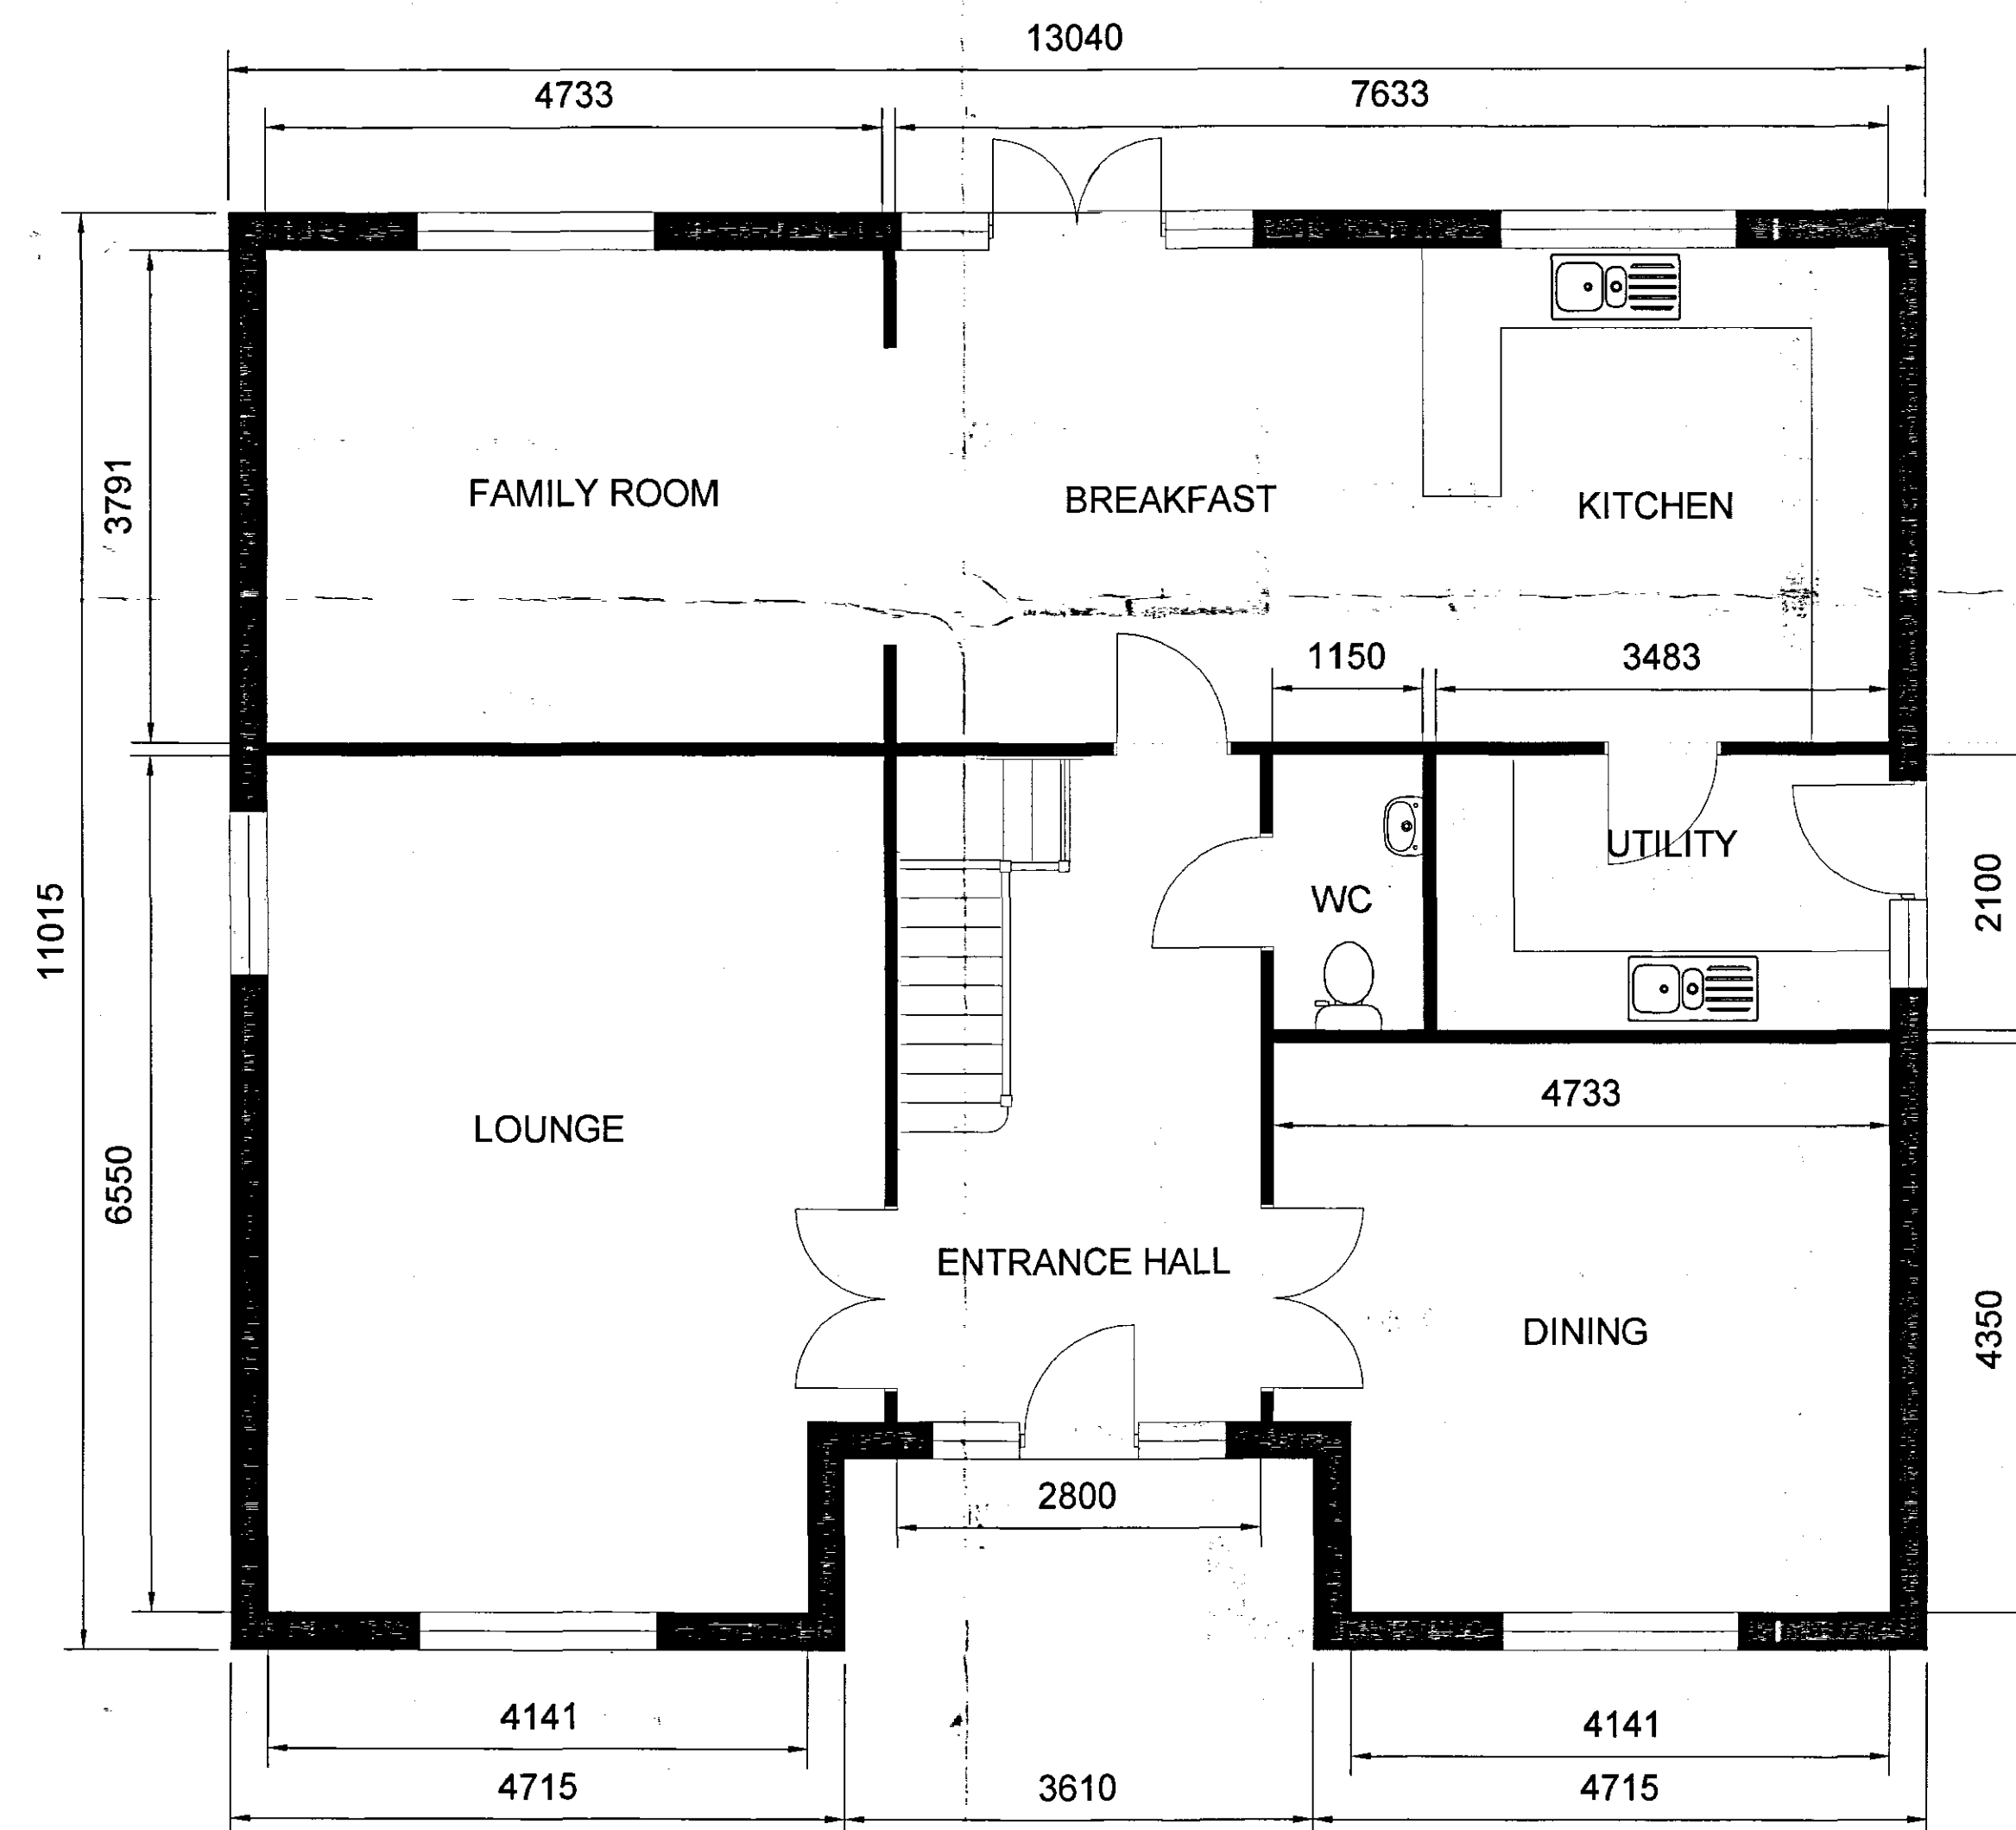

GROUND FLOOR PLAN

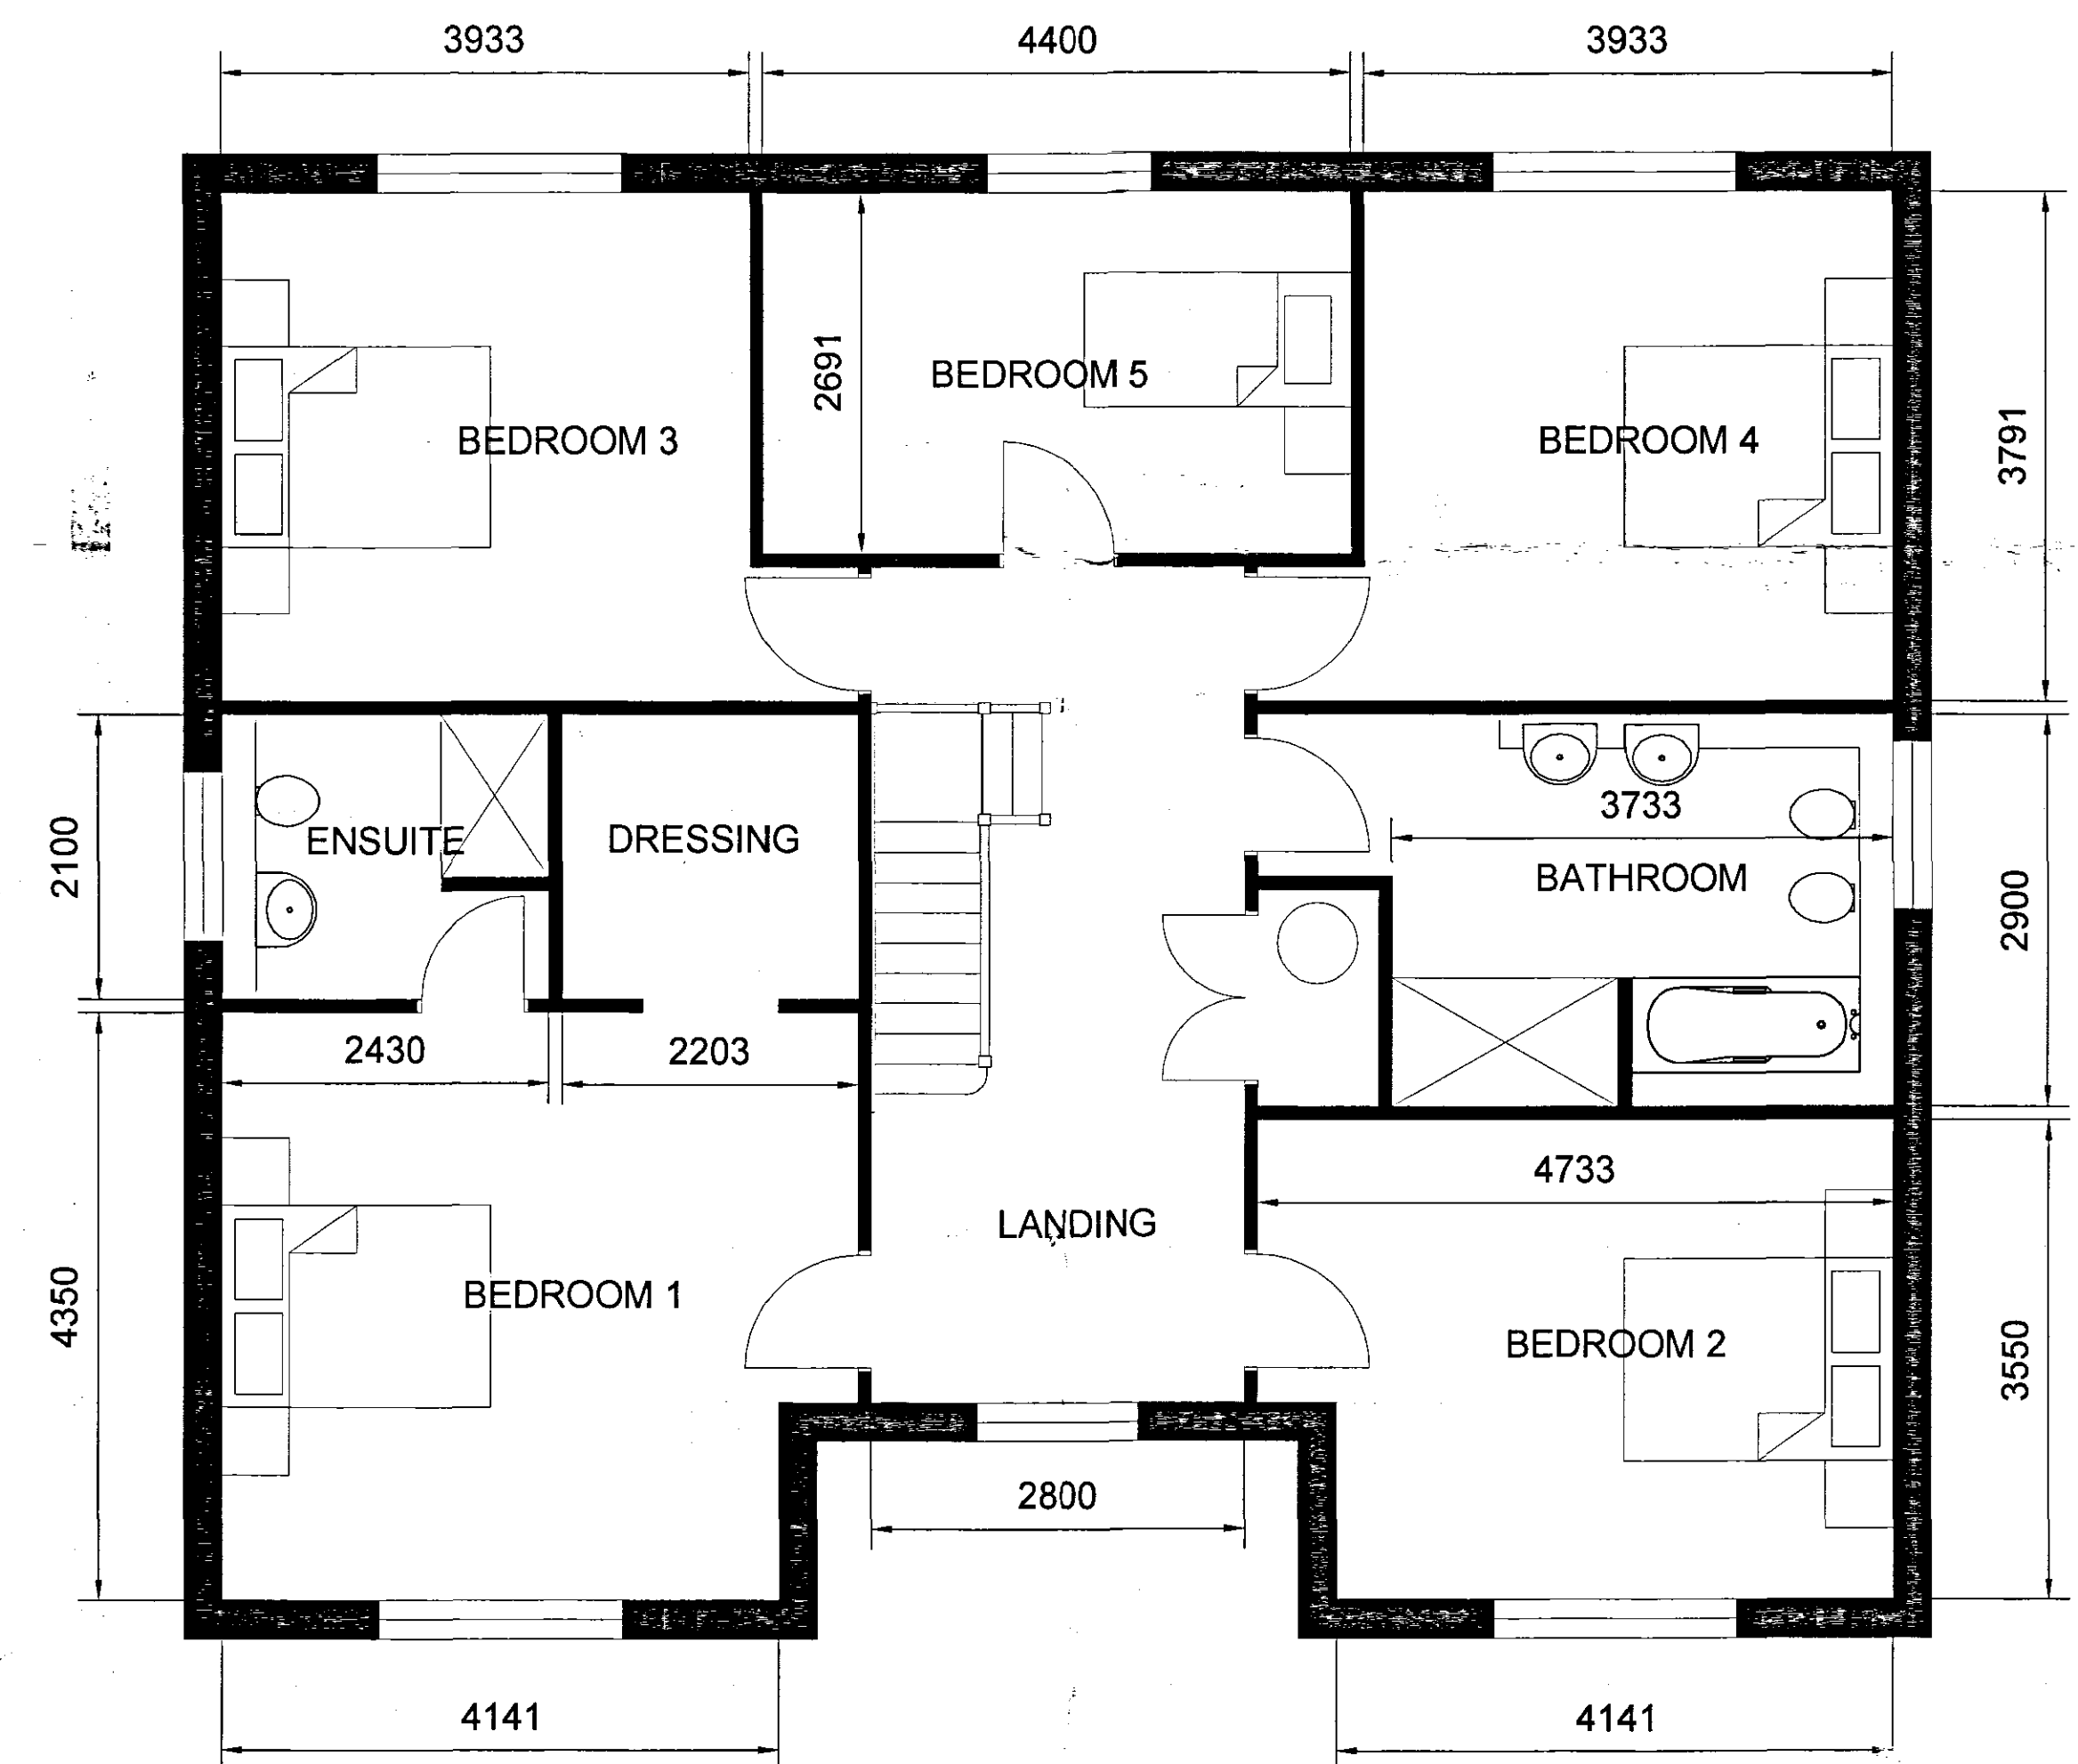

FIRST FLOOR PLAN

Title:
PROPOSED NEW HOUSE ADJACENT TO
204, HIGH ROAD, WESTON, FOR
MR. AND MRS. A. VERRELLS

Drawing Number:
08/220/PA/001

Rev:
A

Drawing:
PLANNING APPLICATION DRAWING

Do not measure from this drawing. All discrepancies should be reported to the architects.
This drawing should be read in conjunction with the specification and standard details.
All intellectual property rights are the copy right of Trevor A Clay RIBA, Ltd ©

Revision:
A - 17 Sept 08 - spec notes and additional detail added to elevations

Scales:
1:100, 1:50

Sheet Size:
A1

Date:
05.09.08

Drawn:
TAC

14 Old Fendike Road
Weston Hills
SPALDING
Lincolnshire PE12 6DD

Tel/Fax 01406 380027
Mobile 07778 597975

TREVOR A CLAY RIBA LTD
CHARTERED ARCHITECTS

