




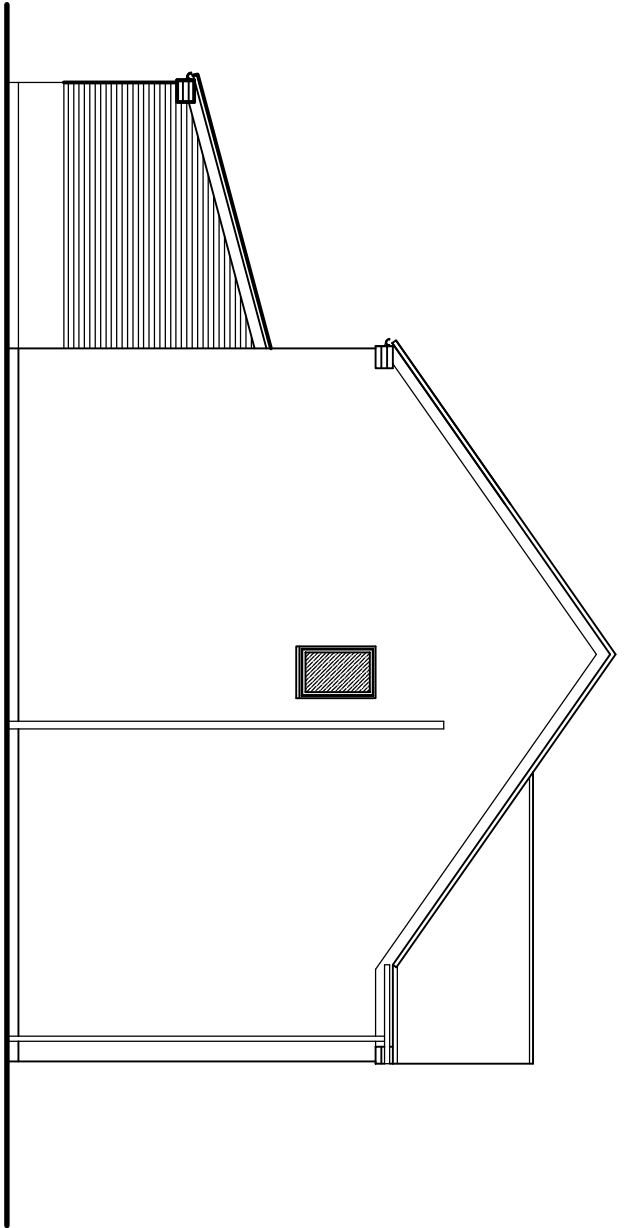

SIDE ELEVATION

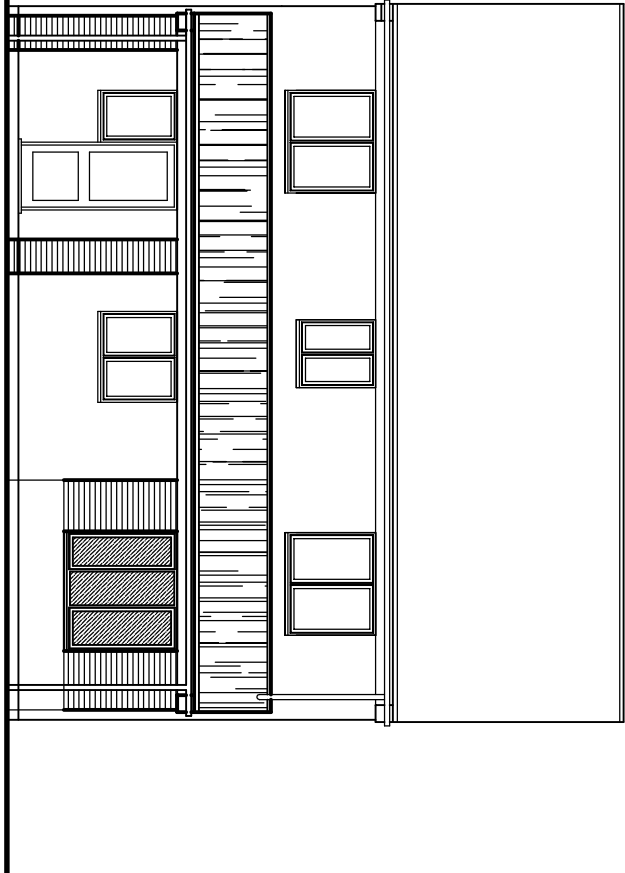


REAR ELEVATION

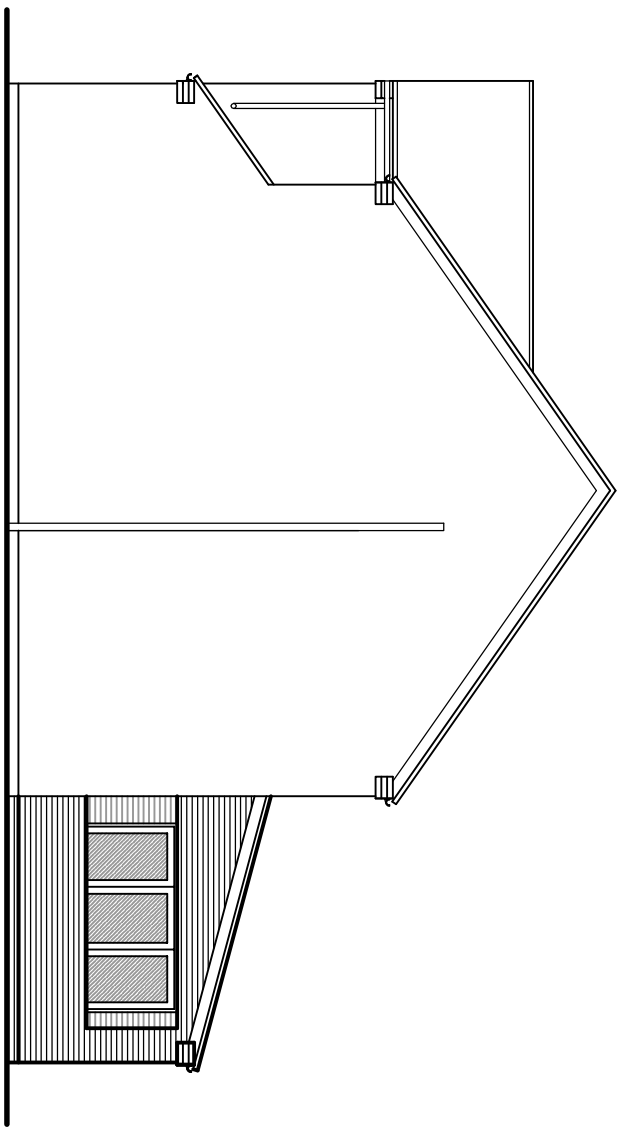


SIDE ELEVATION



SITE PLAN 1:250

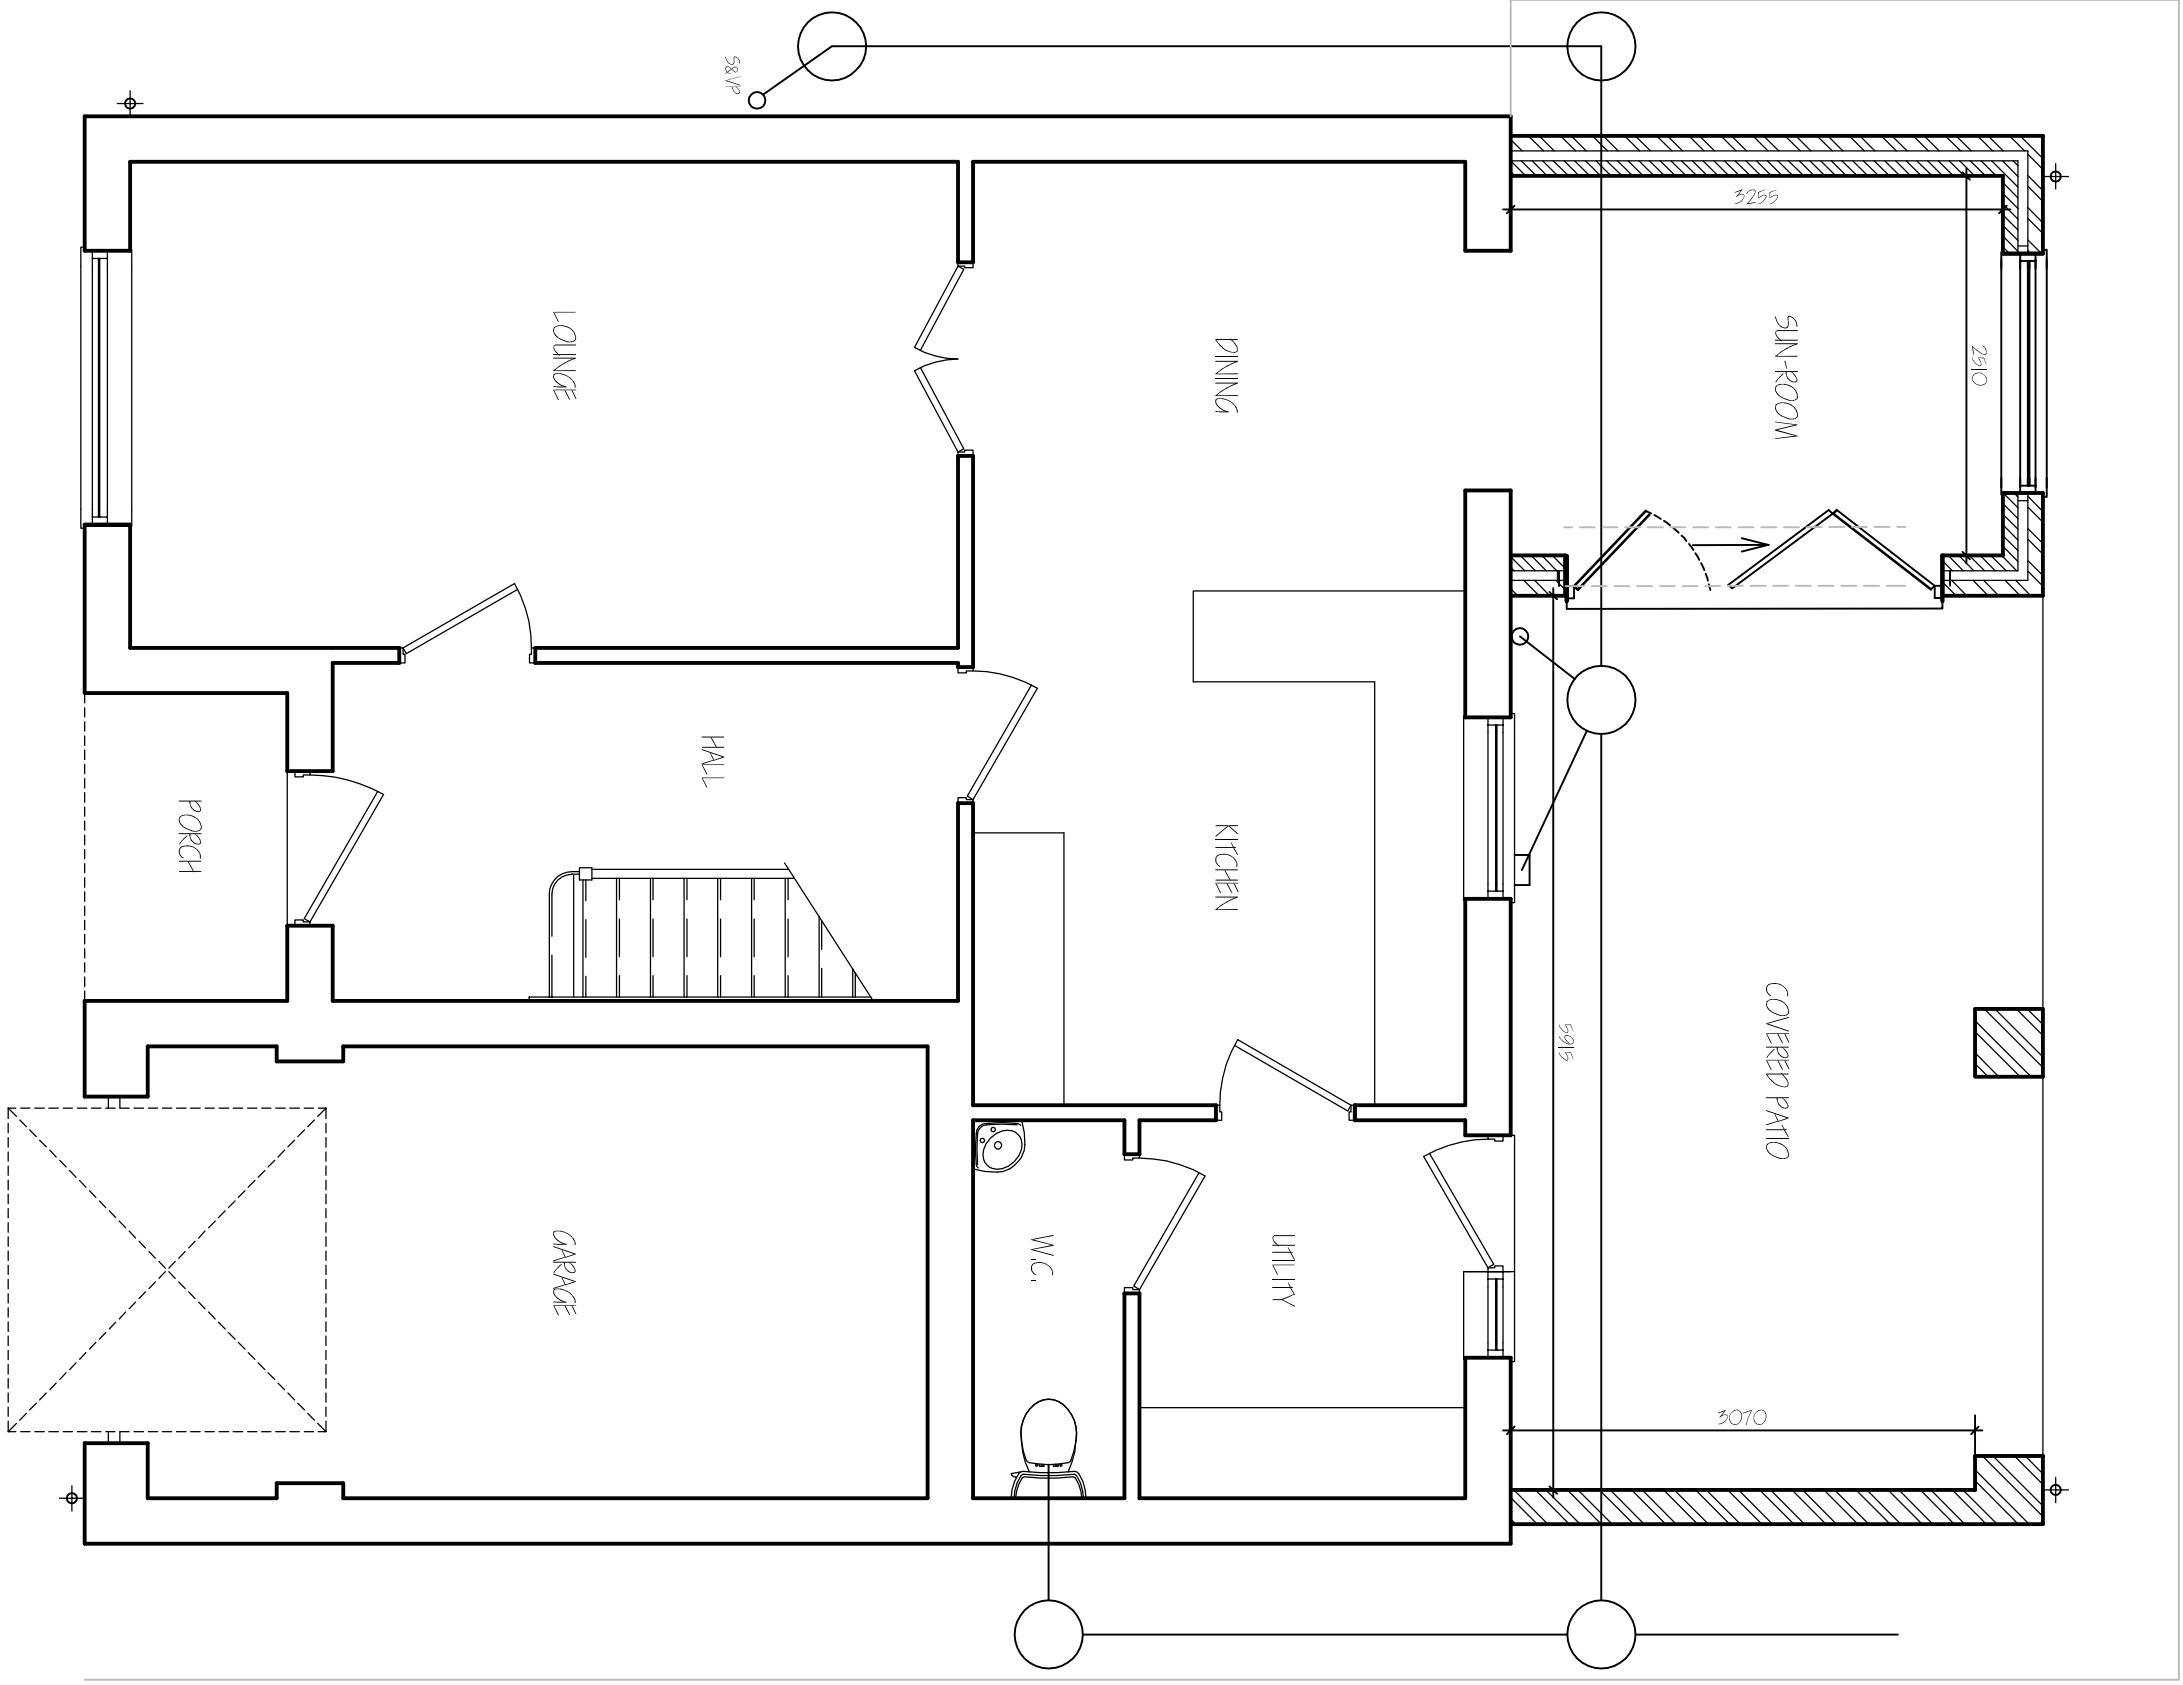

GROUND FLOOR PLAN

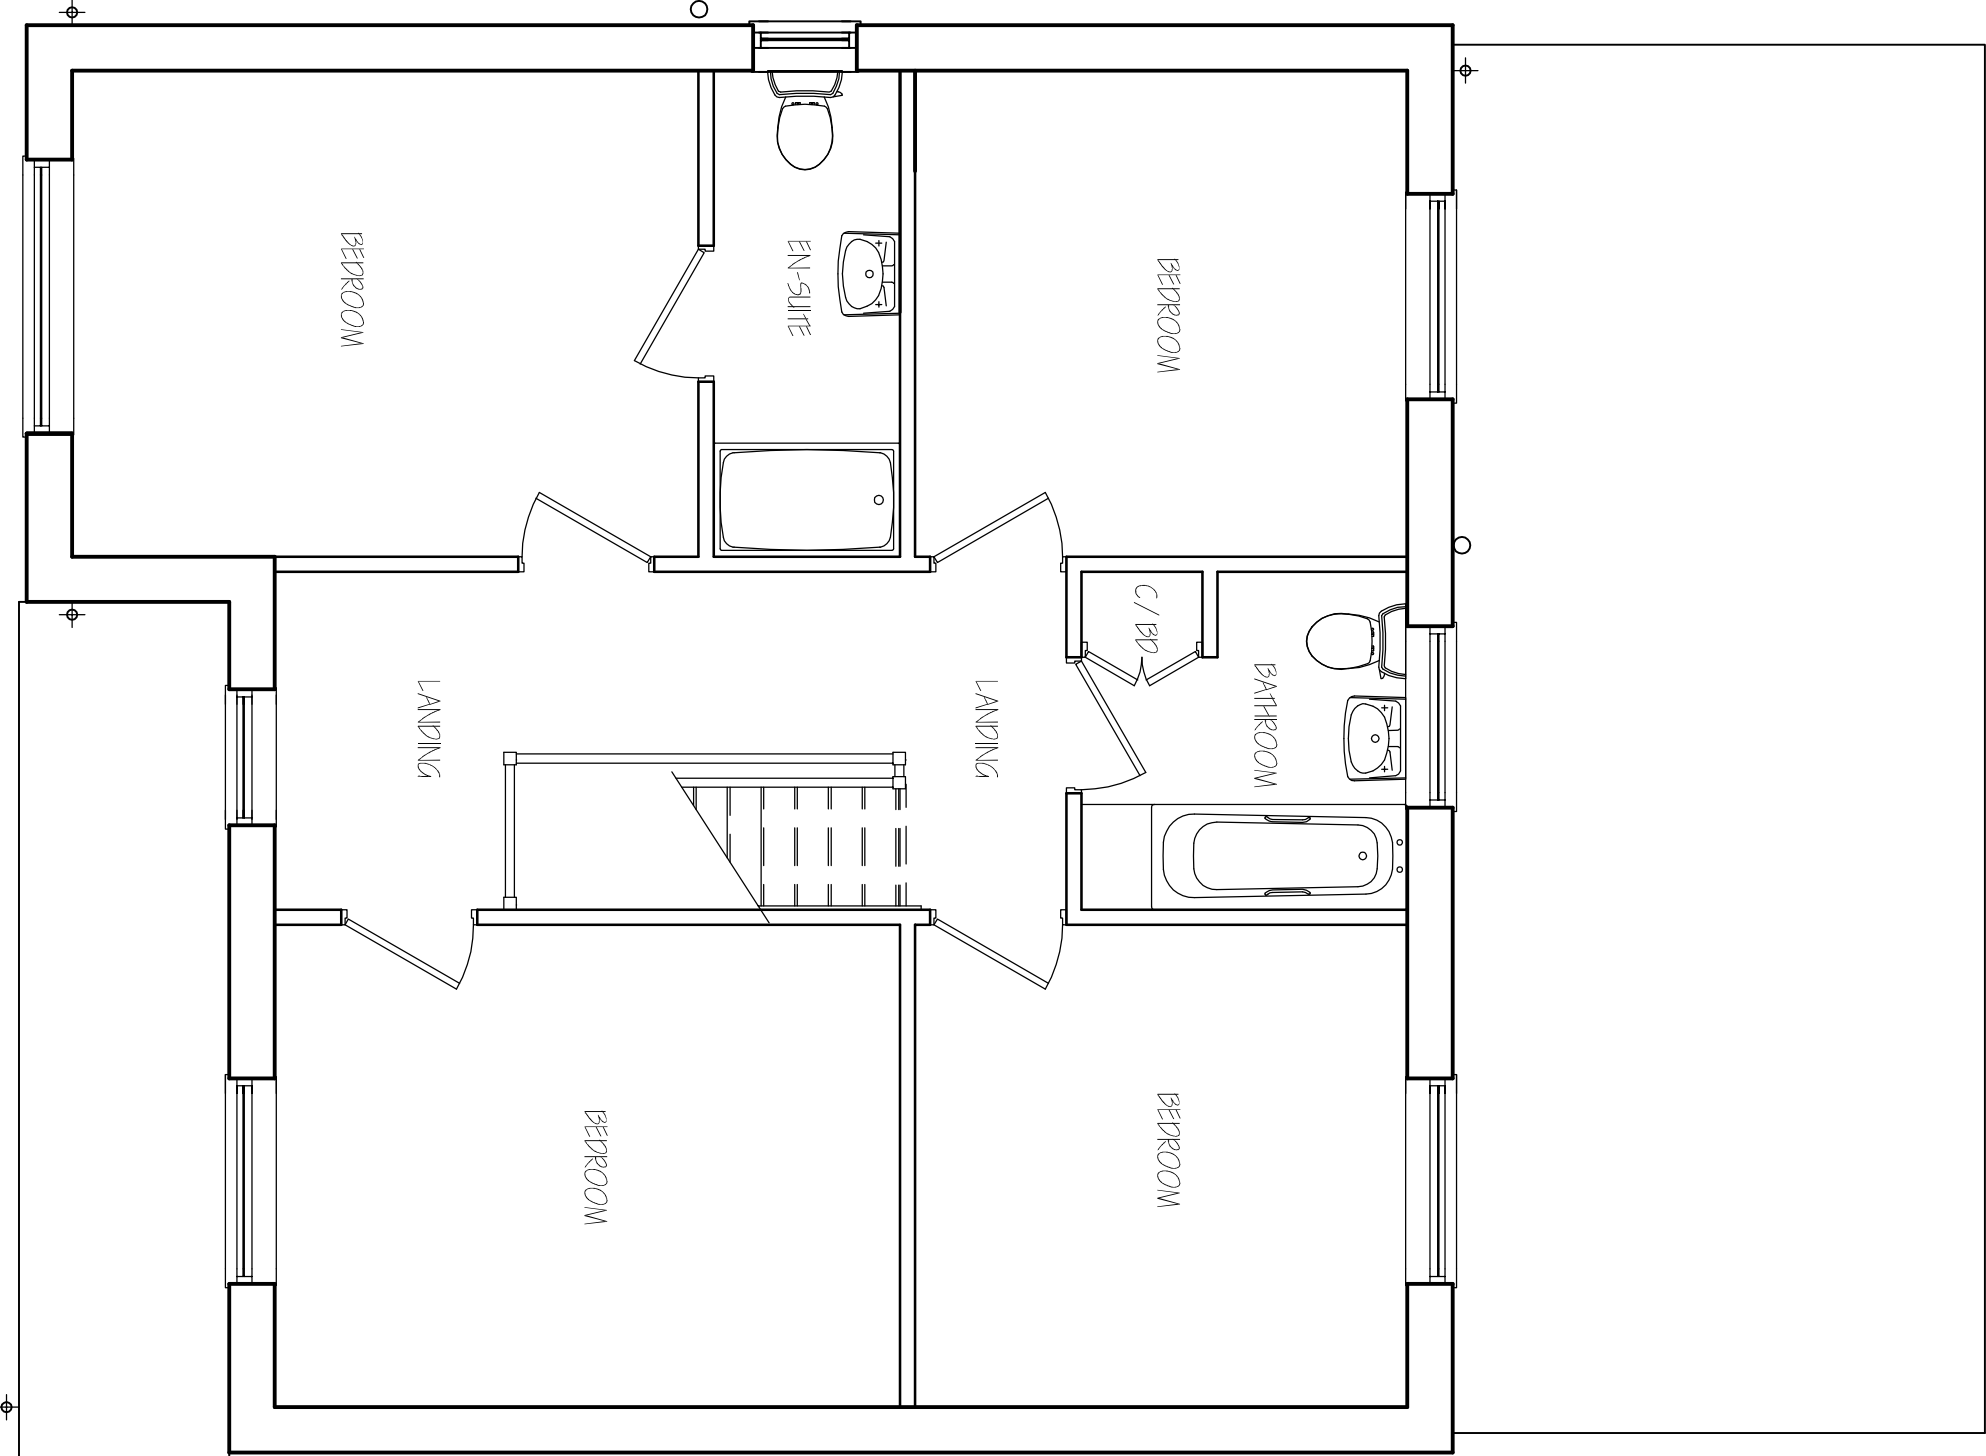

FIRST FLOOR PLAN

G. R. MERCHANT LTD. LENG AMICE FIMO ARCHITECTURAL, STRUCTURAL AND LAND DRAINAGE CONSULTANTS 4 Wrights Mews 12A Park Road, Holbeach, Spalding, Lincs. PE12 7EE Tel: 01406 480800 Fax: 01406 488744 E-Mail: gr.merchant@btconnect.com		Project EXTENSION & ALTERATIONS 1644144 RHOV WESTON SPALDING, Lincs. PE12 6JJ		Client MR & MRS S. PACON		Drawing No. 3728-20.		Date NOVEMBER 2020.		Scales 1:50 (1:100 (Unless otherwise stated)).	
DO NOT SCALE FROM THIS DRAWING		Drawing PROPOSED FLOOR PLANS & ELEVATIONS SITE PLANS		Job Ref		Drawn By		Checked By		Date	
1:50 (1:100 (Unless otherwise stated)).		3728-20.		NOVEMBER 2020.		S.D.P.		O.Z.		5.1.2.	
DO NOT SCALE FROM THIS DRAWING		Drawing PROPOSED FLOOR PLANS & ELEVATIONS SITE PLANS		Job Ref		Drawn By		Checked By		Date	
1:50 (1:100 (Unless otherwise stated)).		3728-20.		NOVEMBER 2020.		S.D.P.		O.Z.		5.1.2.	