




DO NOT SCALE THIS DRAWING. THE CONTRACTOR IS DEEMED TO HAVE CHECKED ALL DIMENSIONS ON SITE AND REPORT ANY DISCREPANCIES TO OGLESBY & LIMB LTD.
THE CONTENTS OF THIS DRAWING ARE COVERED BY COPYRIGHT AND REMAIN THE PROPERTY OF OGLESBY & LIMB LTD. WRITTEN APPROVAL MUST BE OBTAINED FROM OGLESBY & LIMB LTD PRIOR TO DUPLICATION OR REPRODUCTION OF THIS DRAWING OR ITS CONTENTS.
ANY DIMENSIONS NOT SHOWN ARE TO BE CHECKED AND AGREED WITH OGLESBY & LIMB LTD.

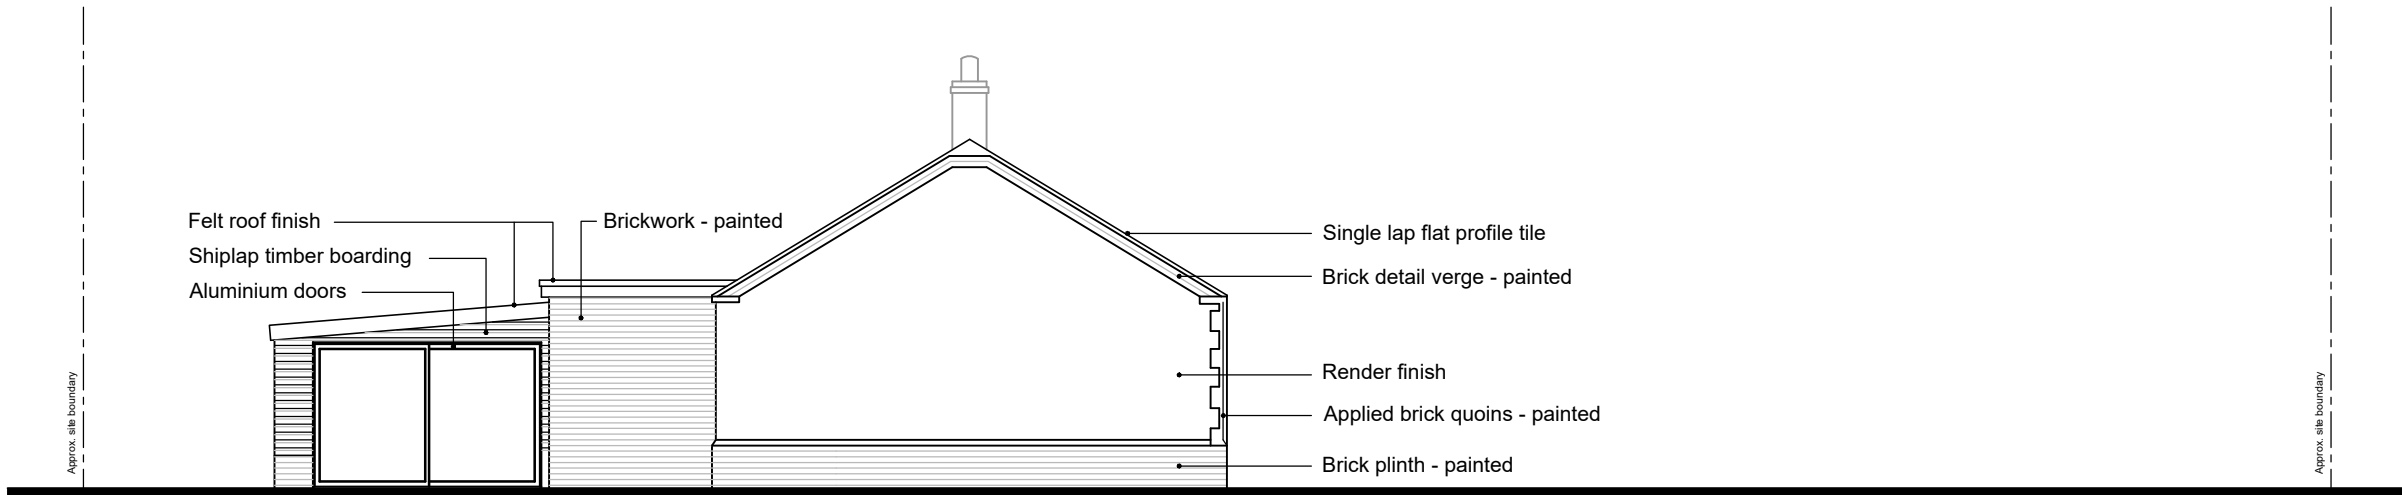


West elevation as existing
Scale 1 : 100

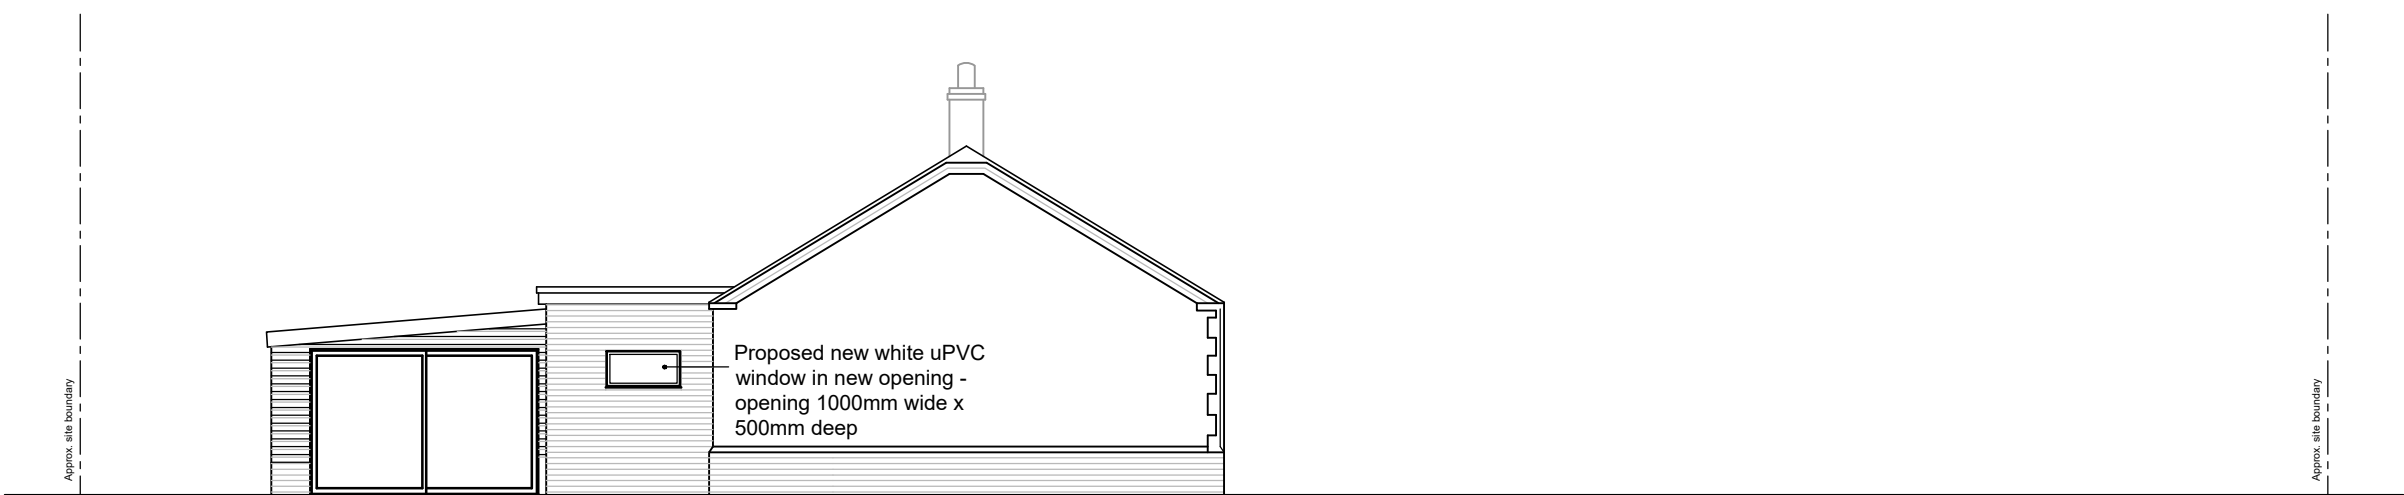

West elevation as proposed
Scale 1 : 100

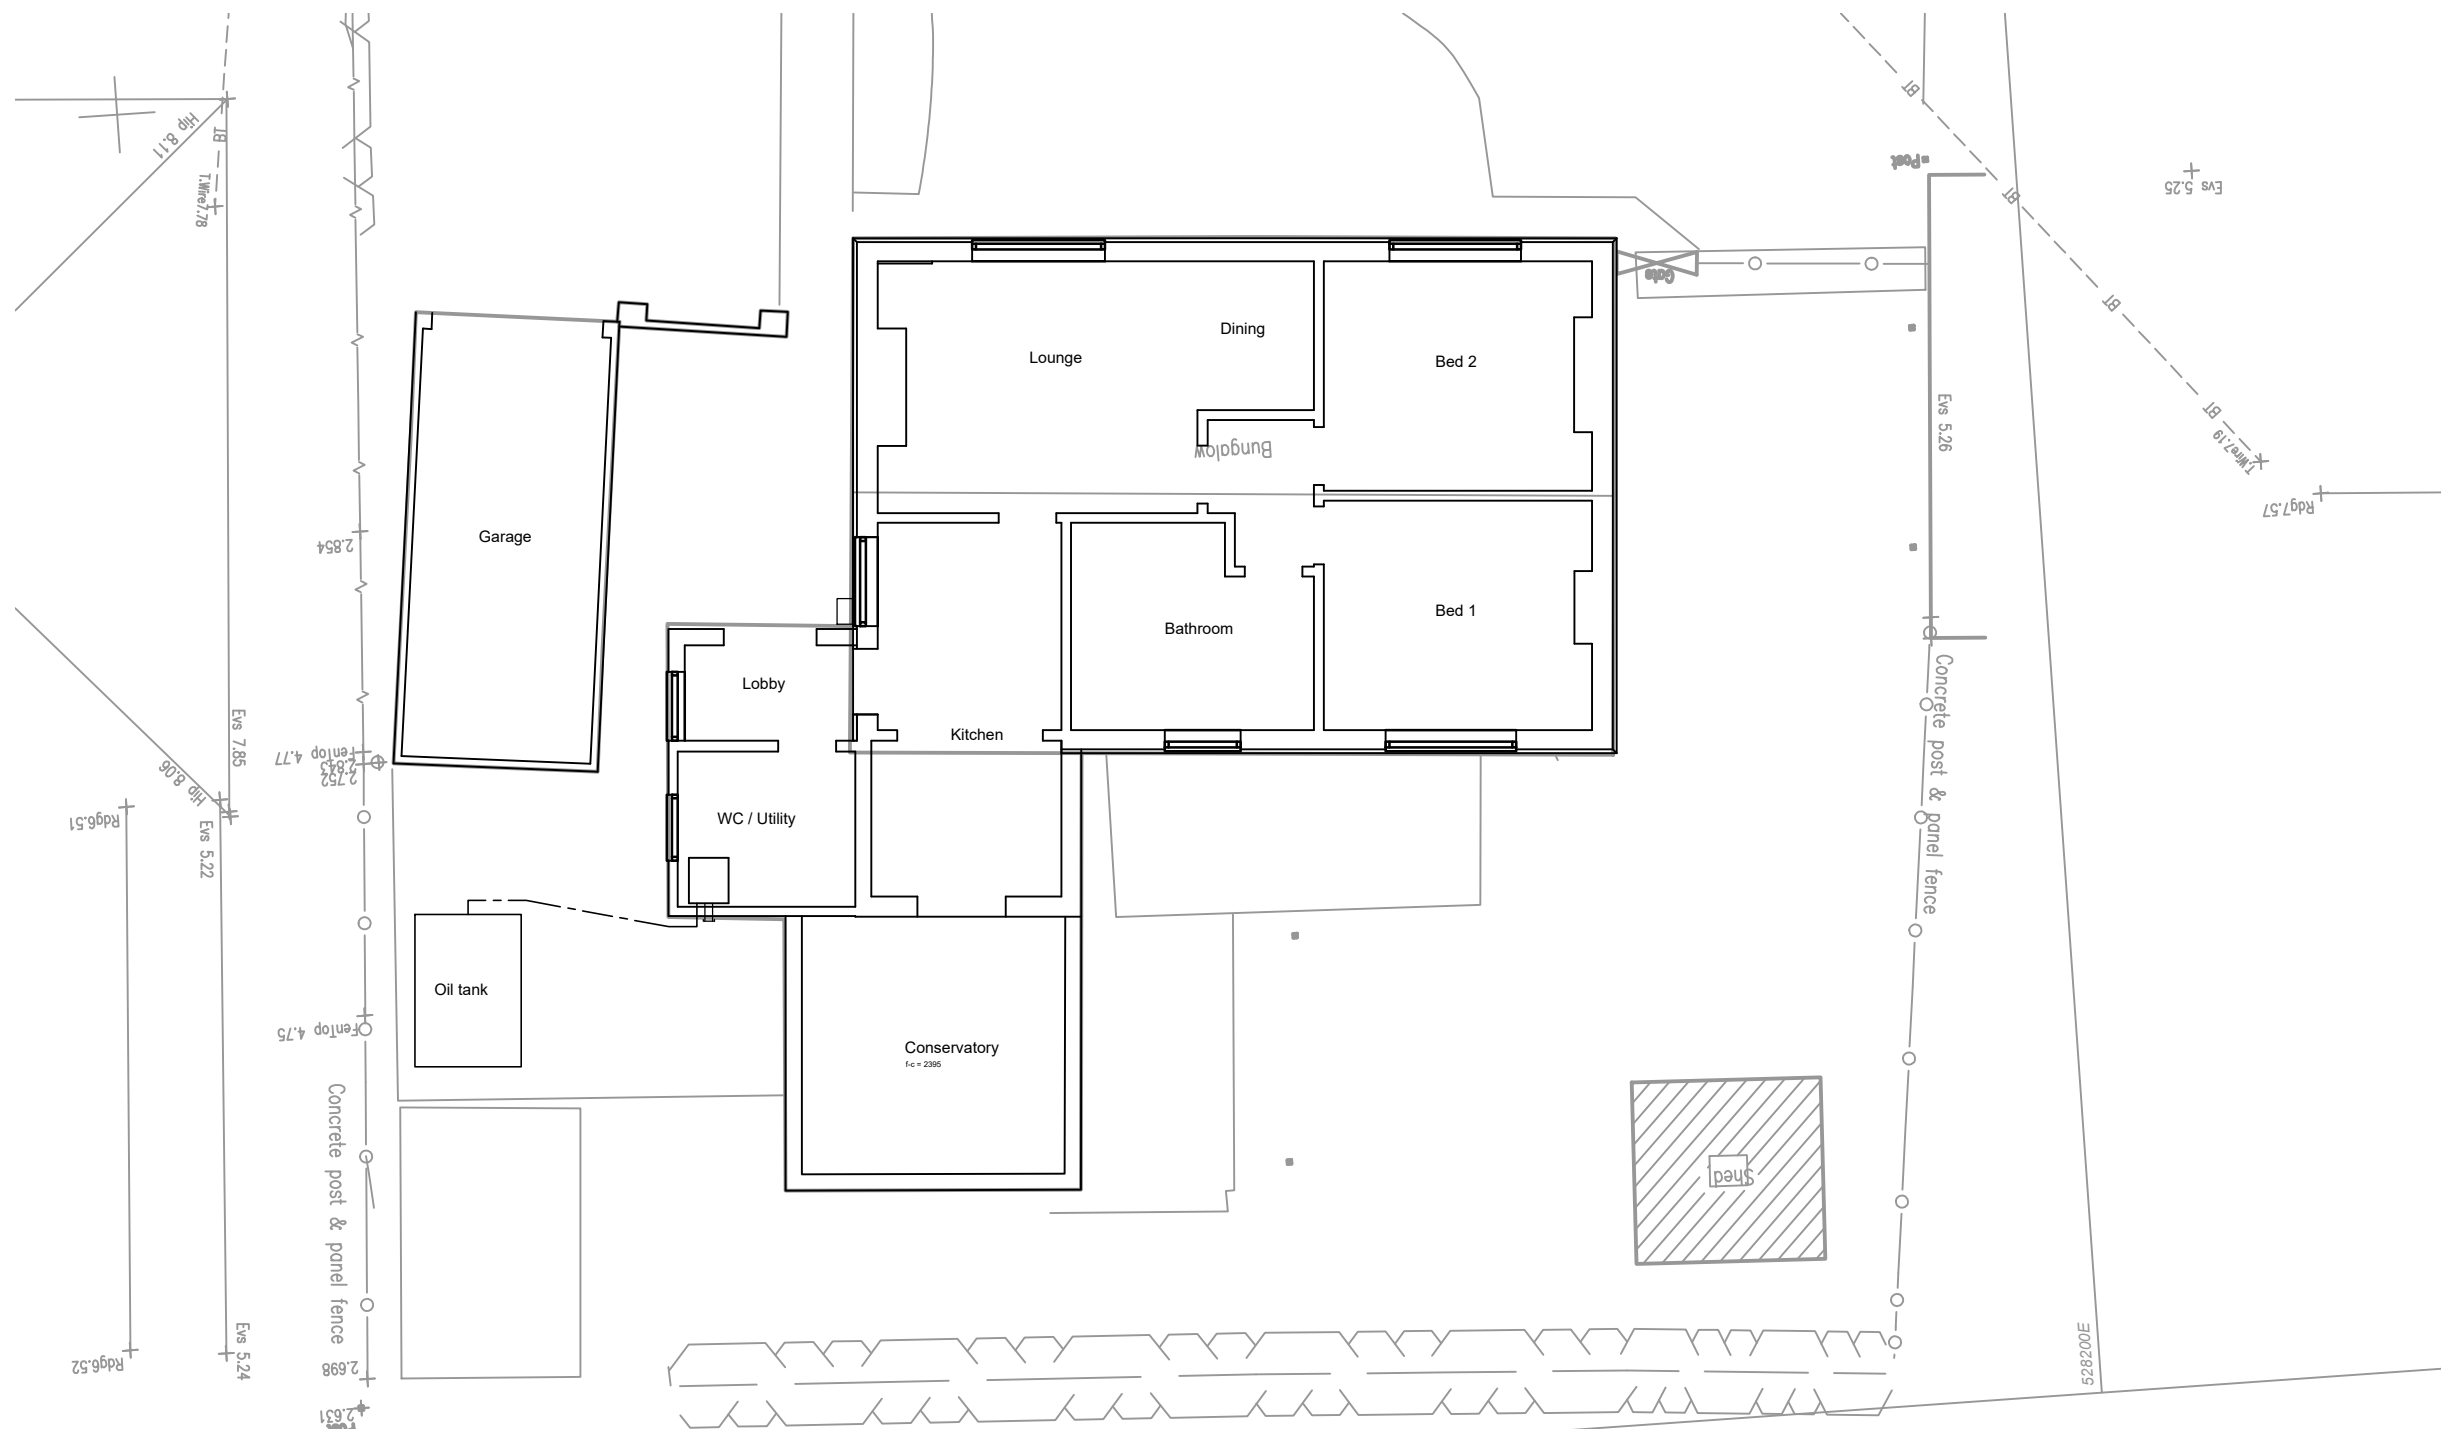

Ground Floor Plan as existing
Scale 1 : 100

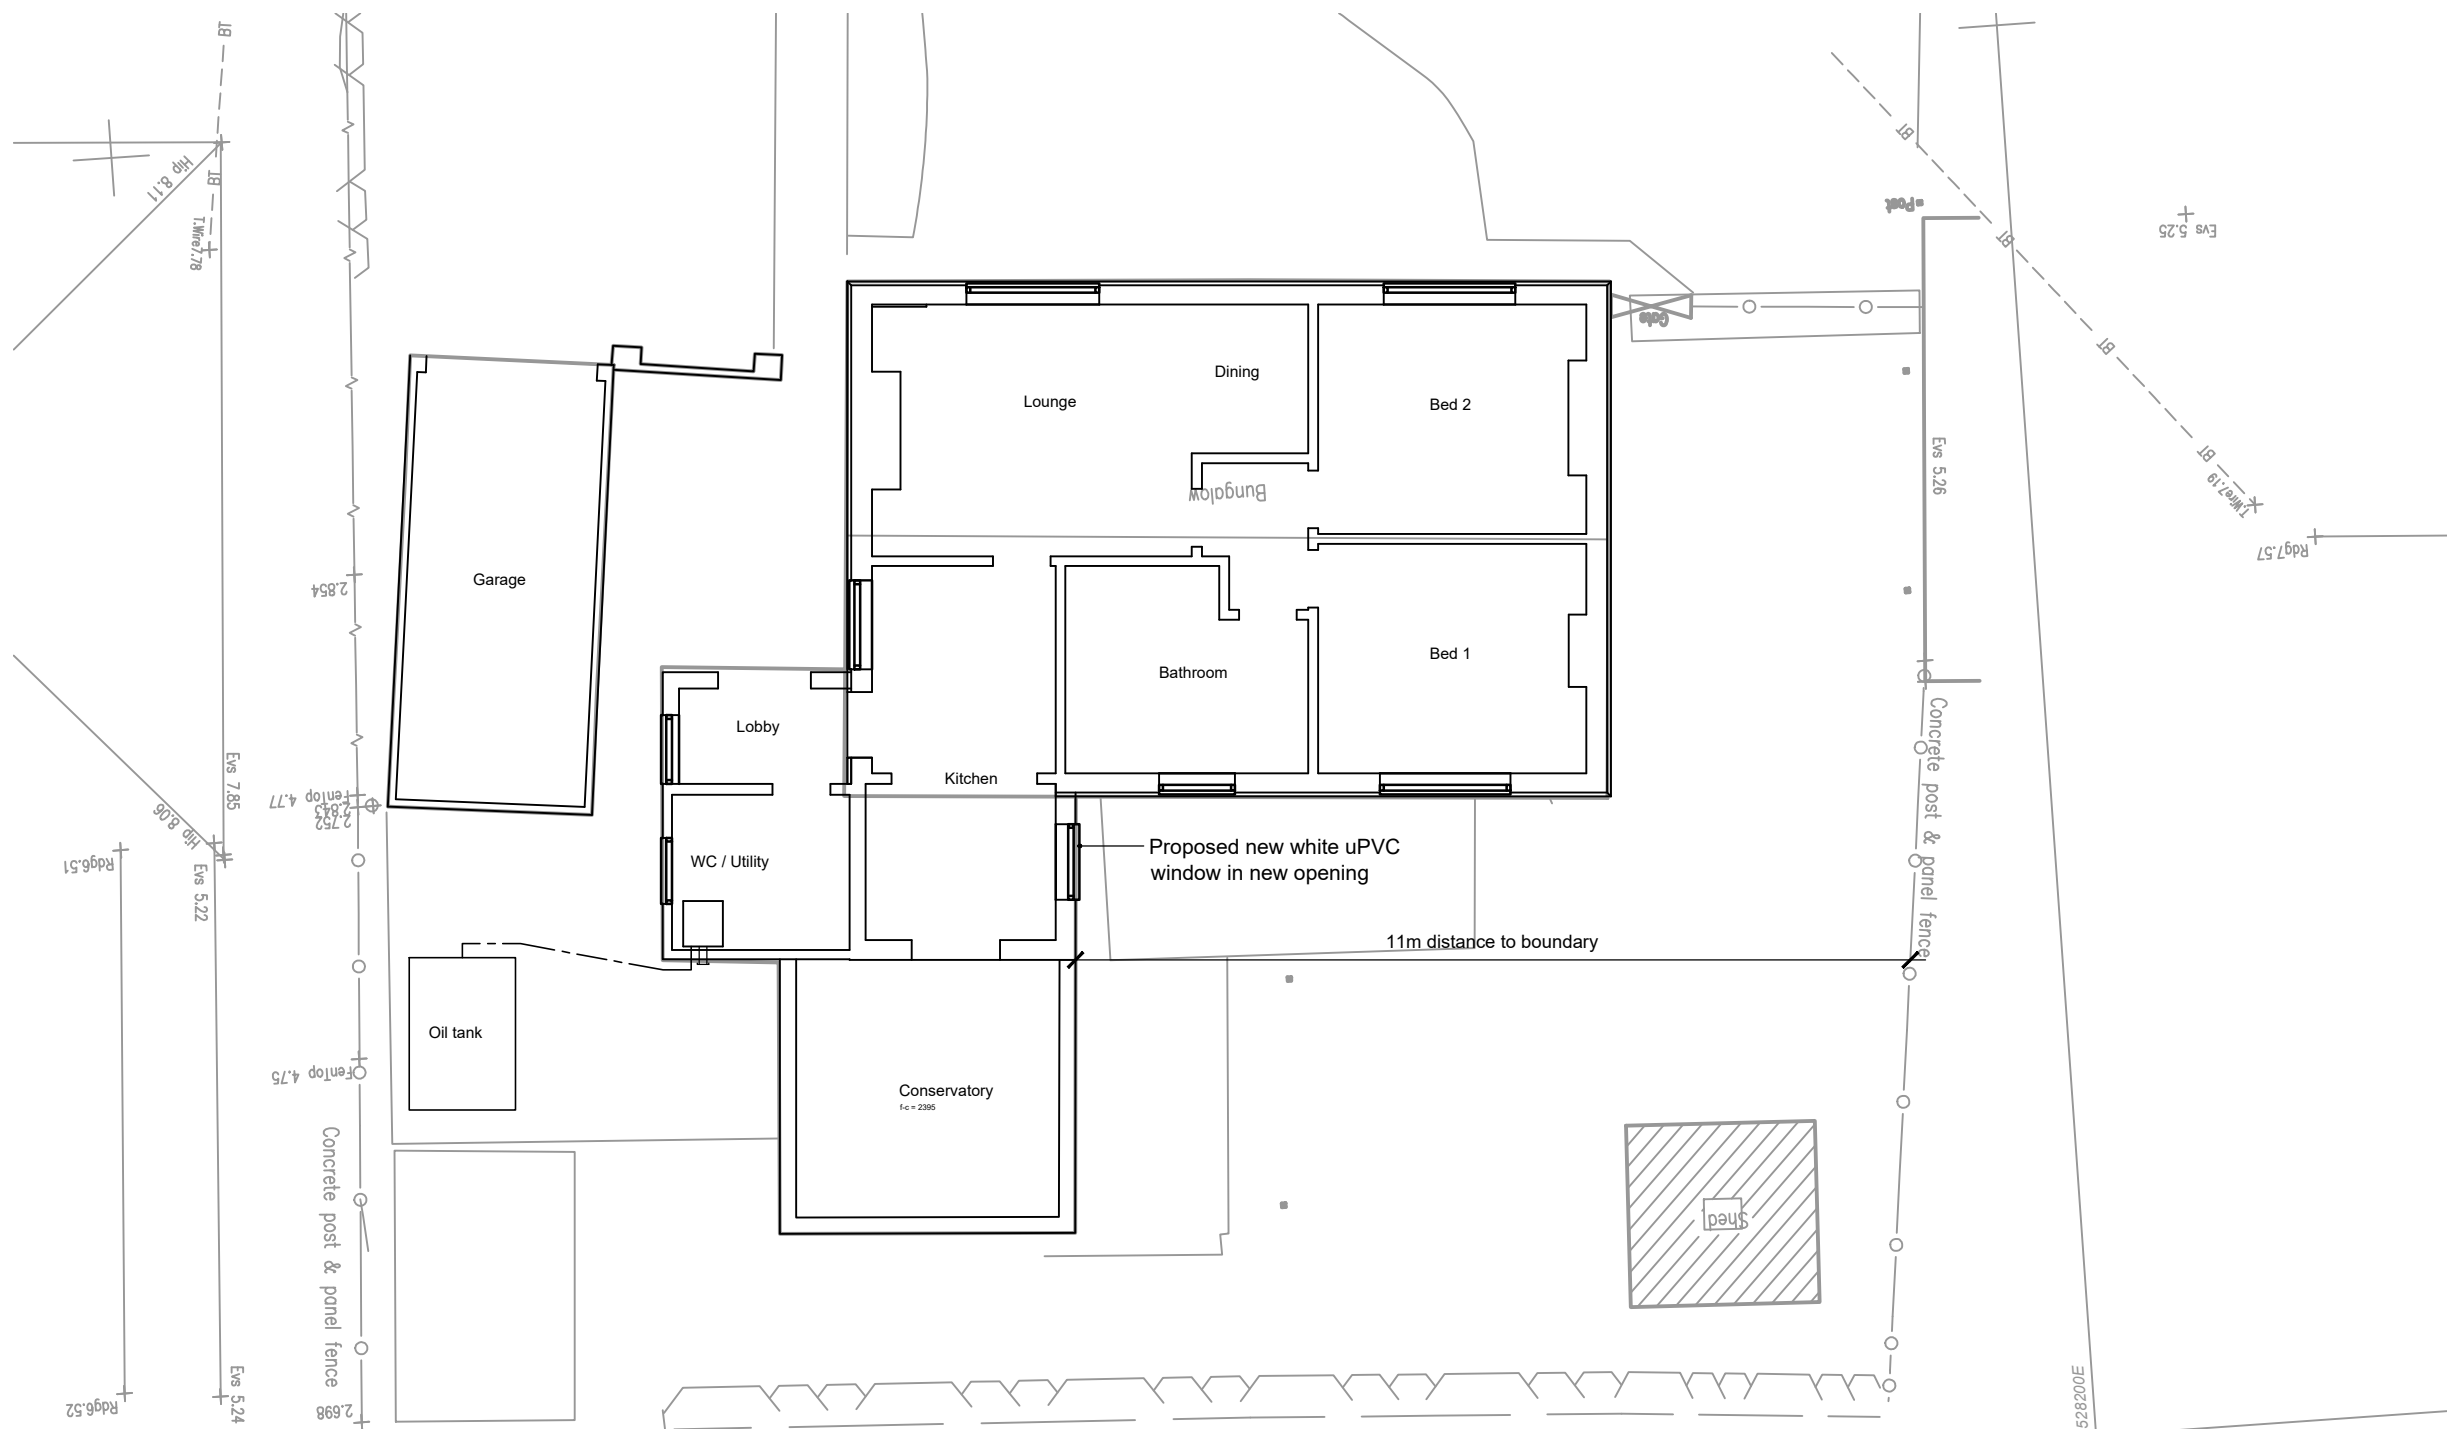

Ground Floor Plan as proposed
Scale 1 : 100

X	XX.XX.XX	XXXXX	XXX
Ref.	Date	Description	Initial

Oglesby & Limb Ltd

Chartered Architect

Suite 1, Market Chambers
12 Market Place, Spalding, Lincs
PE11 1SL

Tel: 01775 761196

e-mail: design@o-l-ltd.co.uk

Client:
Mr Andrew Oglesby

Project:
**Proposed additional window at
8 Austendike Road
Weston Hills, Spalding
Lincolnshire
PE12 6BX**

Drawing Title:

**Plans and elevations
as existing and as proposed**

PLANNING APPLICATION ISSUE

Date:	Sept 2021	Scale:	as shown
Drawn by:	AJO	Checked by:	AJO

Drawing Number:	Rev.
A1275-10	-