



DO NOT SCALE THIS DRAWING. THE CONTRACTOR IS DEEMED TO HAVE CHECKED ALL DIMENSIONS ON SITE AND REPORT ANY DISCREPANCIES TO OGLESBY & LIMB LTD. THE CONTENTS OF THIS DRAWING ARE COVERED BY COPYRIGHT AND REMAIN THE PROPERTY OF OGLESBY & LIMB LTD. WRITTEN APPROVAL MUST BE OBTAINED FROM OGLESBY & LIMB LTD PRIOR TO DUPLICATION OR REPRODUCTION OF THIS DRAWING OR ITS CONTENTS. ANY DIMENSIONS NOT SHOWN ARE TO BE CHECKED AND AGREED WITH OGLESBY & LIMB LTD.

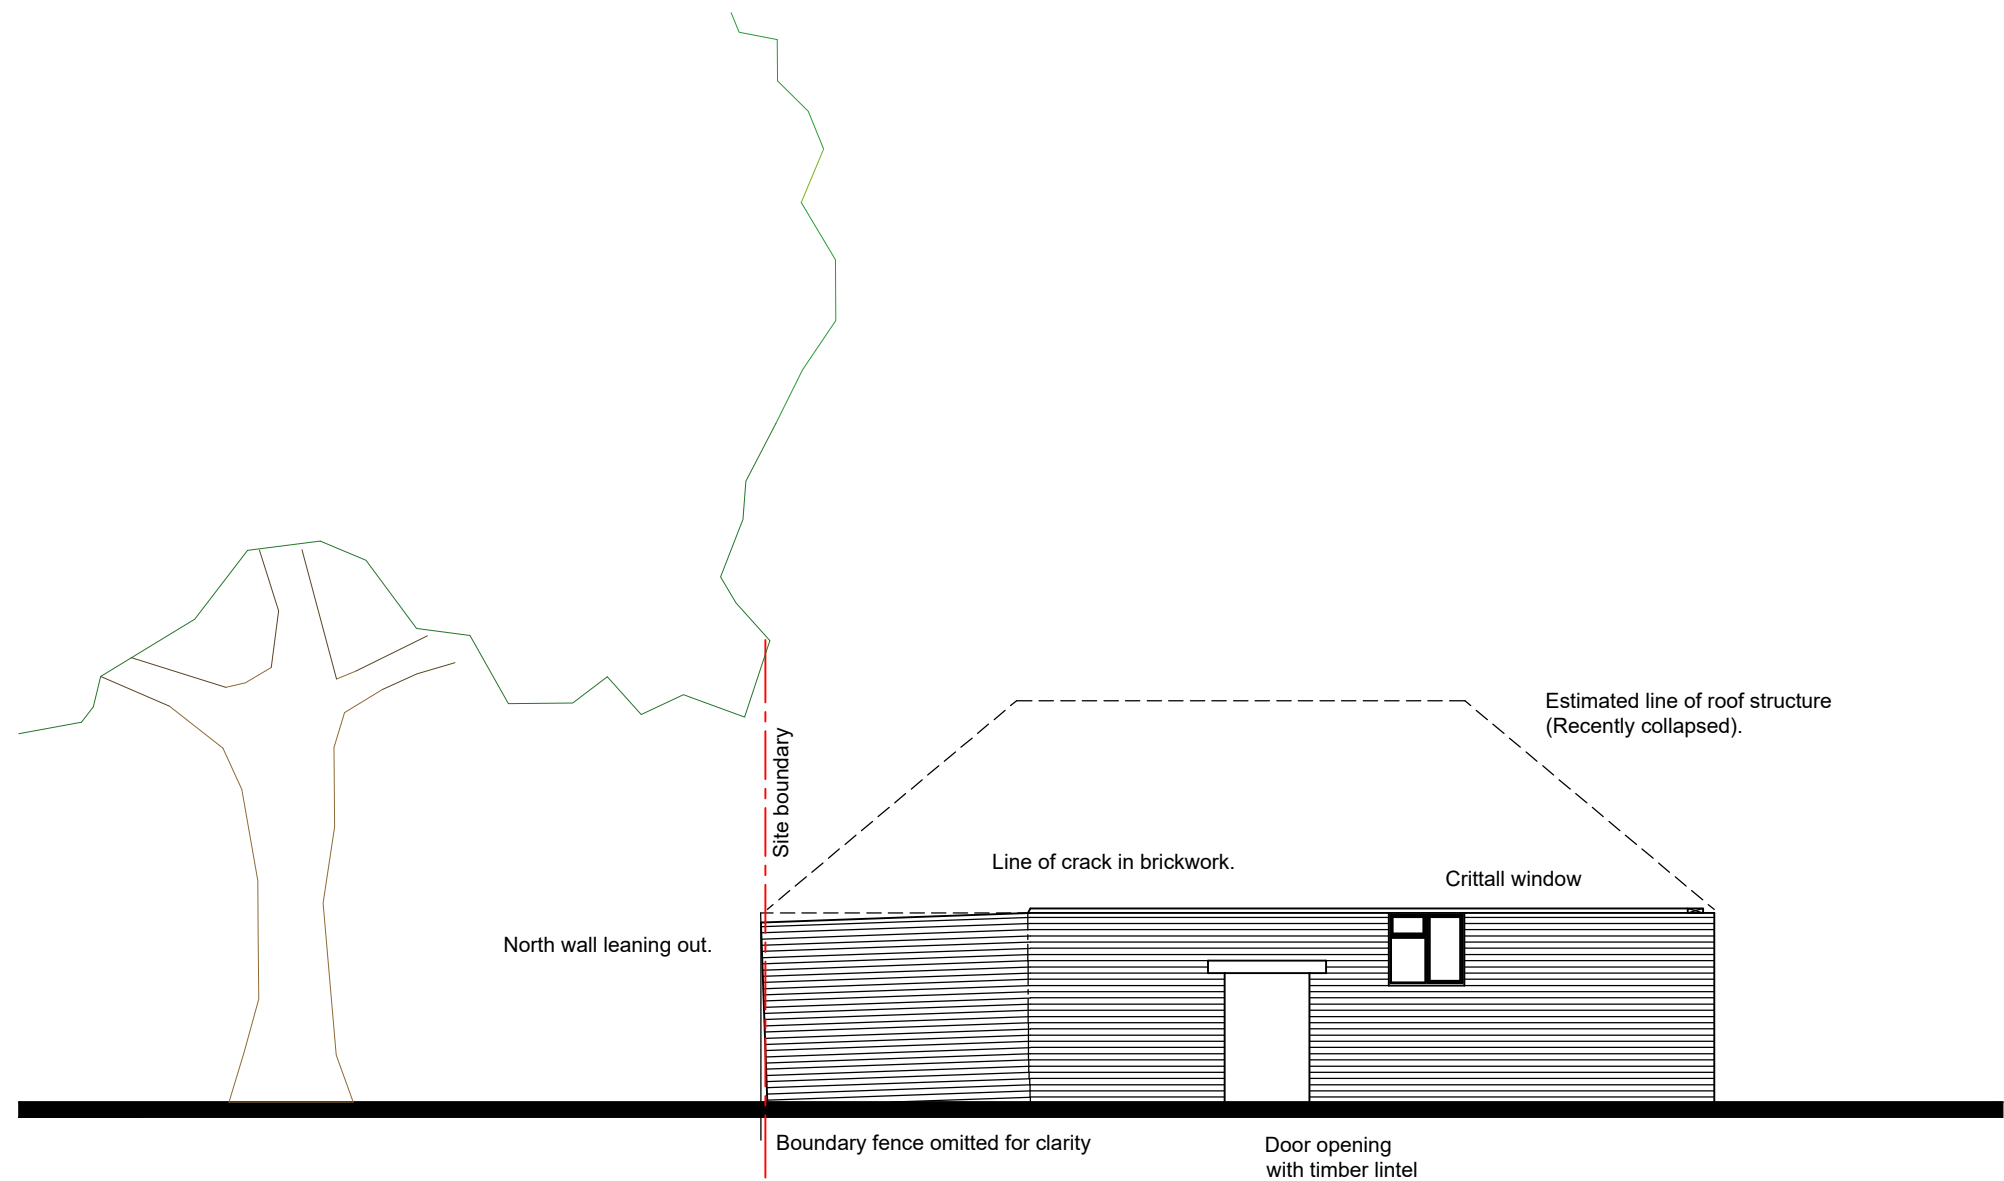


West elevation of barn as existing
Scale 1:100

SCALE 1 : 100 0m 1m 2m 4m 6m 8m 10m
SCALE 1 : 1 0m 10mm 20mm 40mm 60mm 80mm 100mm

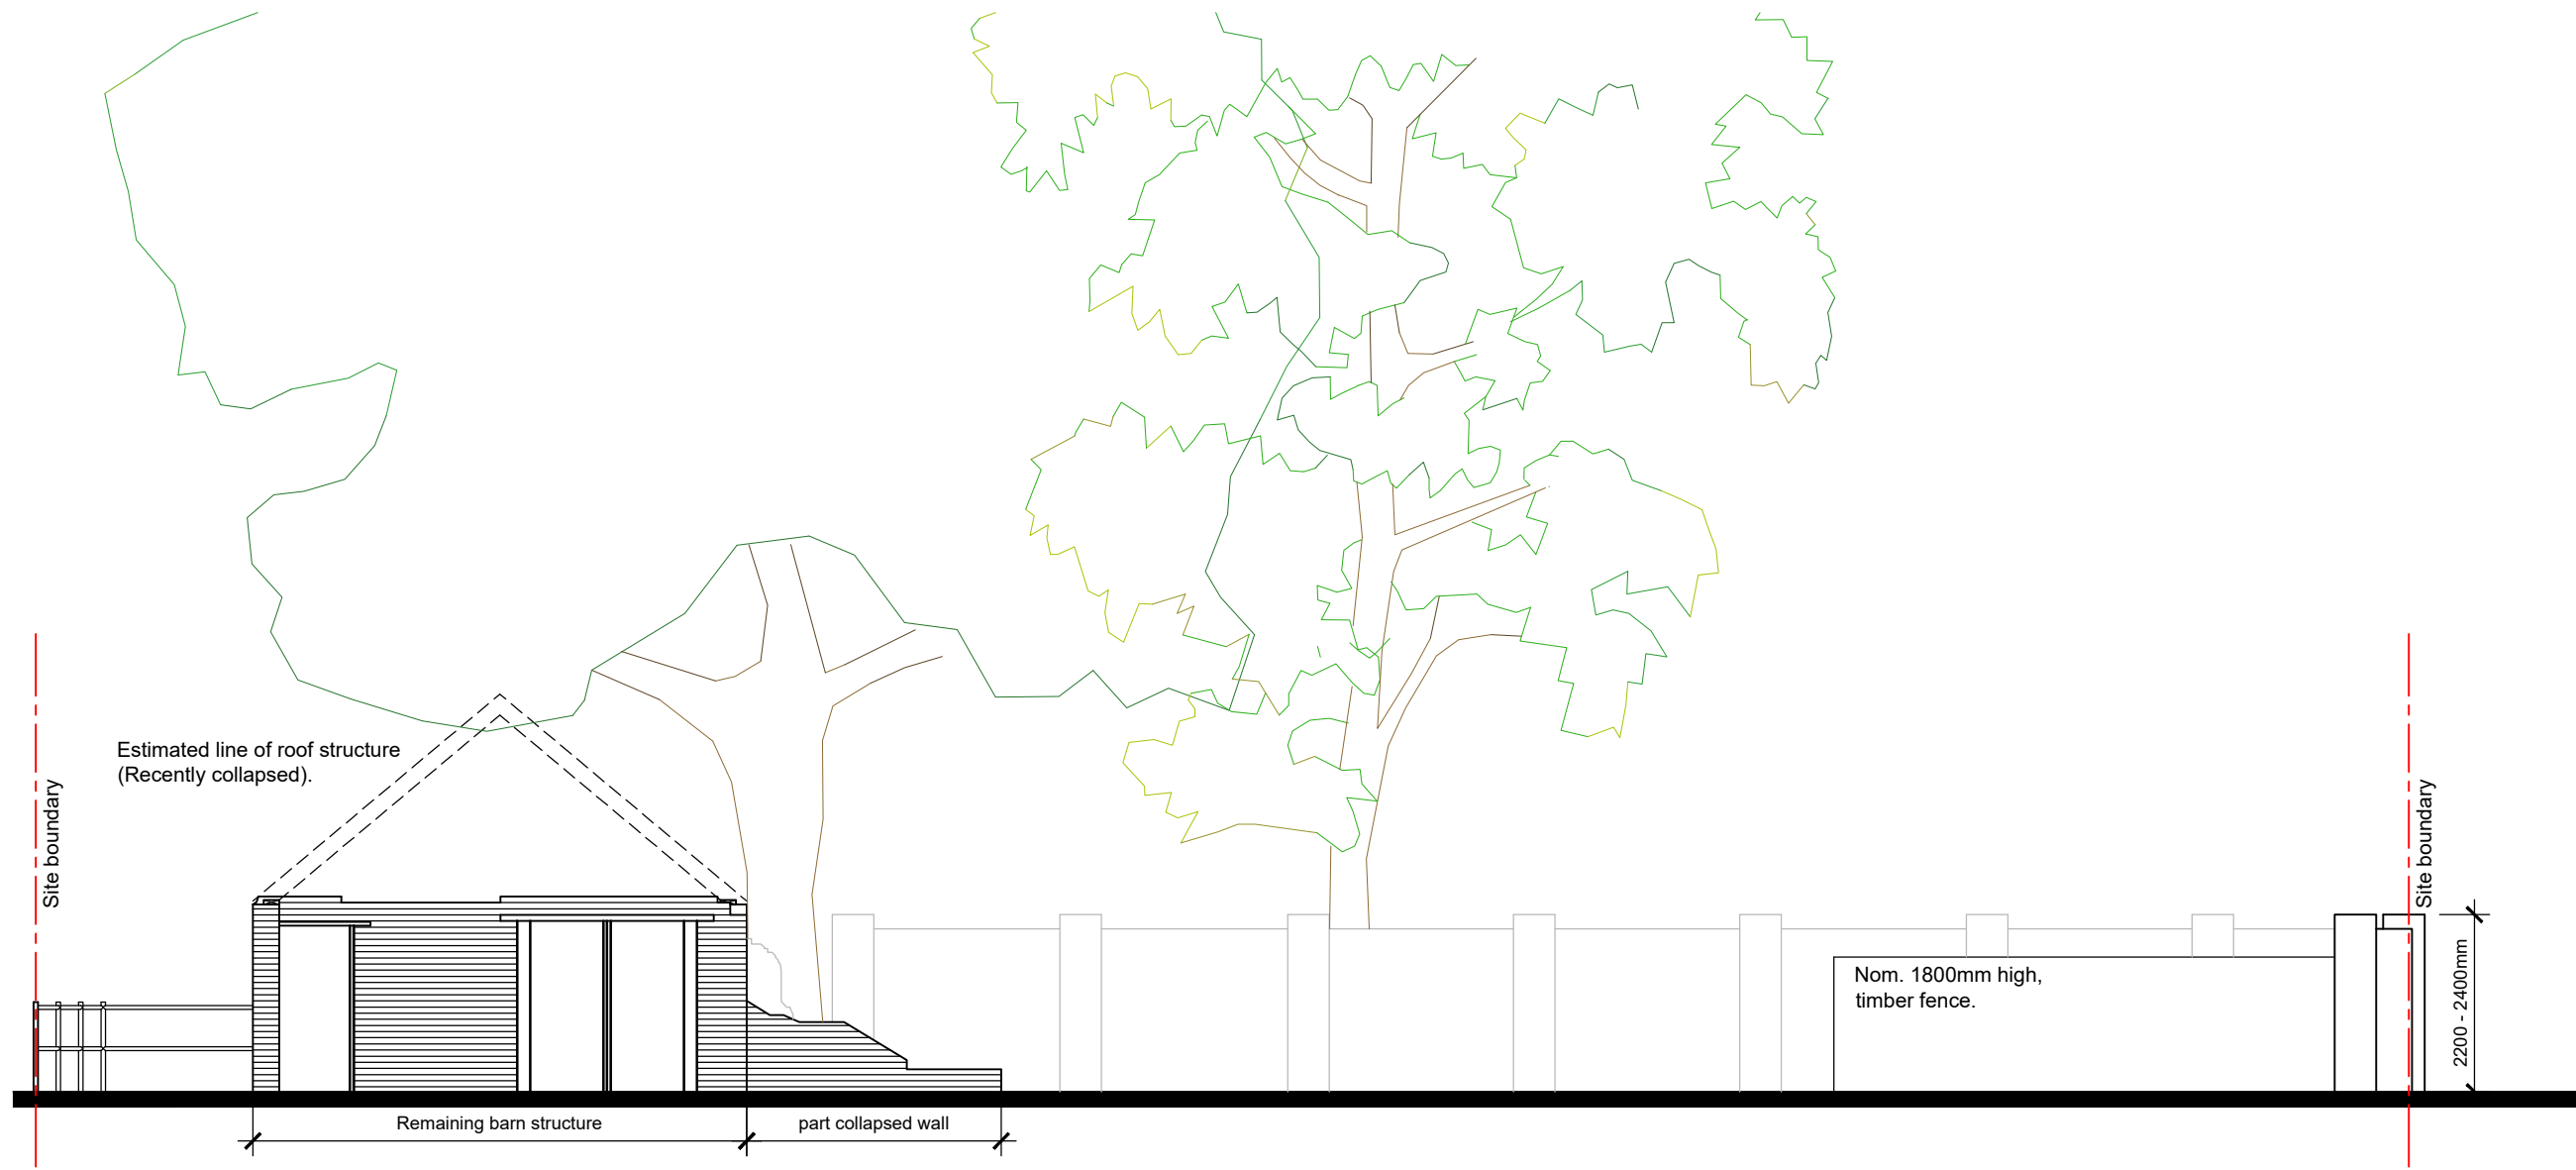


South elevation of barn and enclosing wall as existing
Scale 1:100

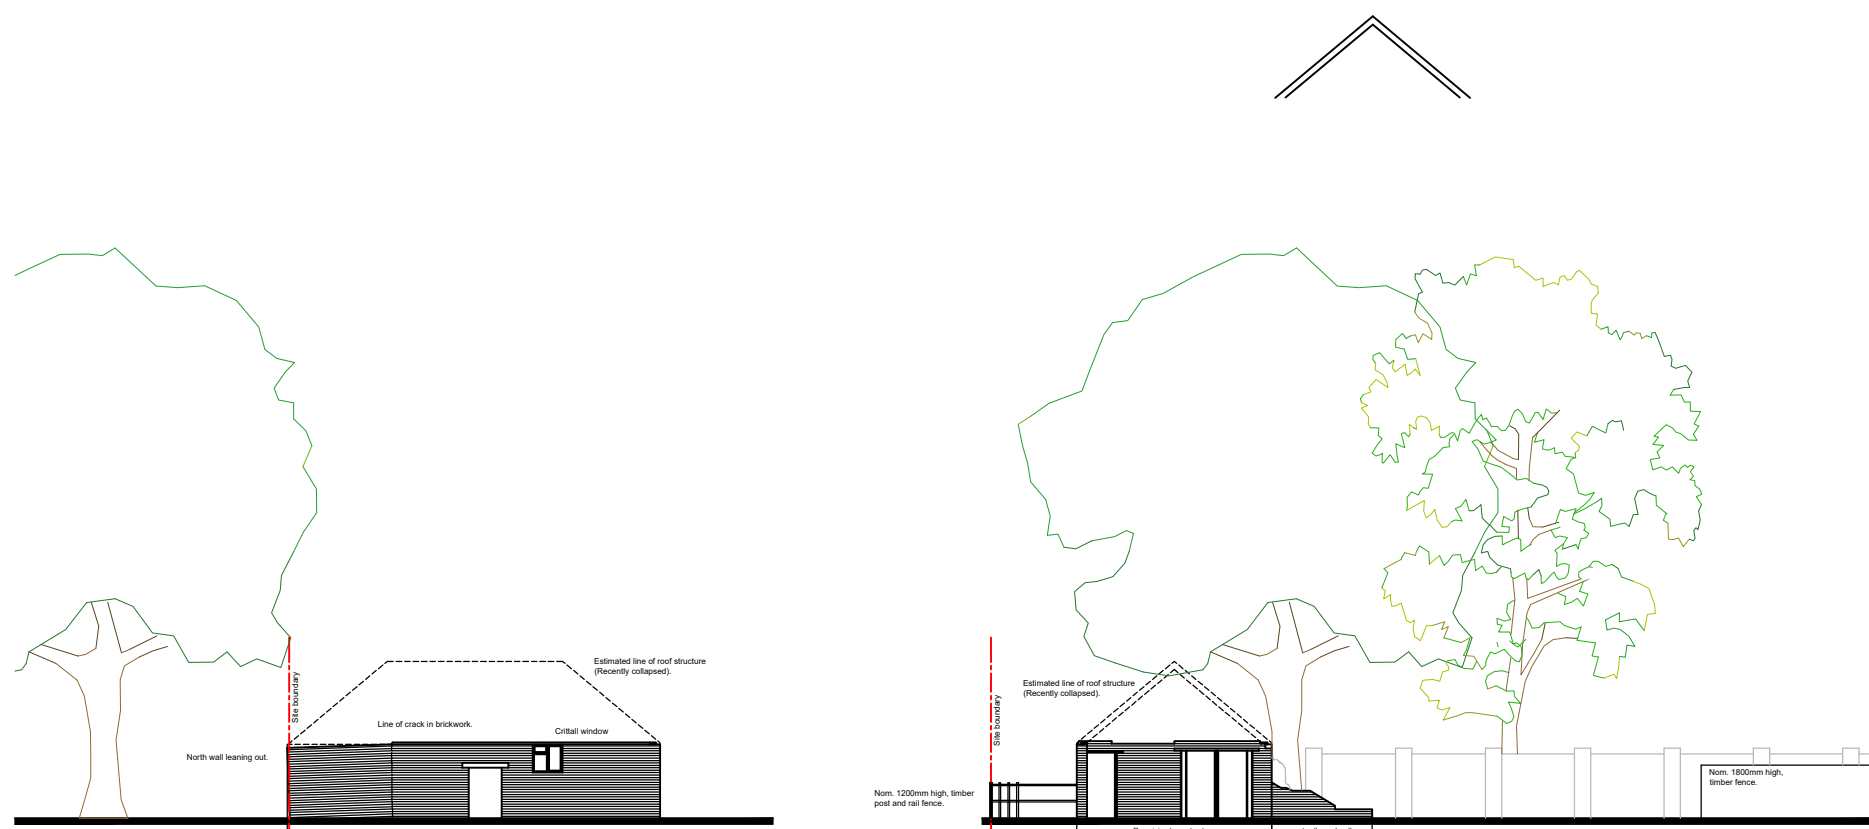


West elevation of barn as existing
Scale 1:100

SCALE 1 : 100 0m 1m 2m 4m 6m 8m 10m
SCALE 1 : 1 0m 10mm 20mm 40mm 60mm 80mm 100mm

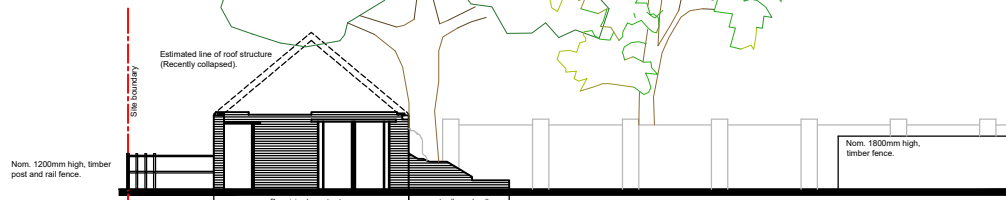


South elevation of barn and enclosing wall as existing
Scale 1:100


SCALE 1 : 100 0m 1m 2m 4m 6m 8m 10m
SCALE 1 : 1 0m 10mm 20mm 40mm 60mm 80mm 100mm

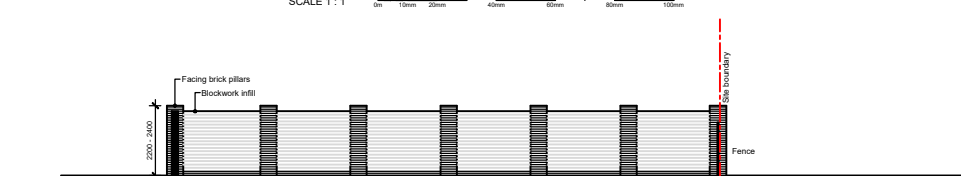

West elevation of east enclosing wall as existing
Scale 1:100

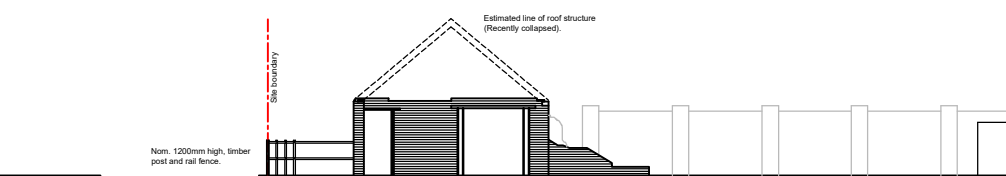


South elevation of barn and enclosing wall as existing
Scale 1:100

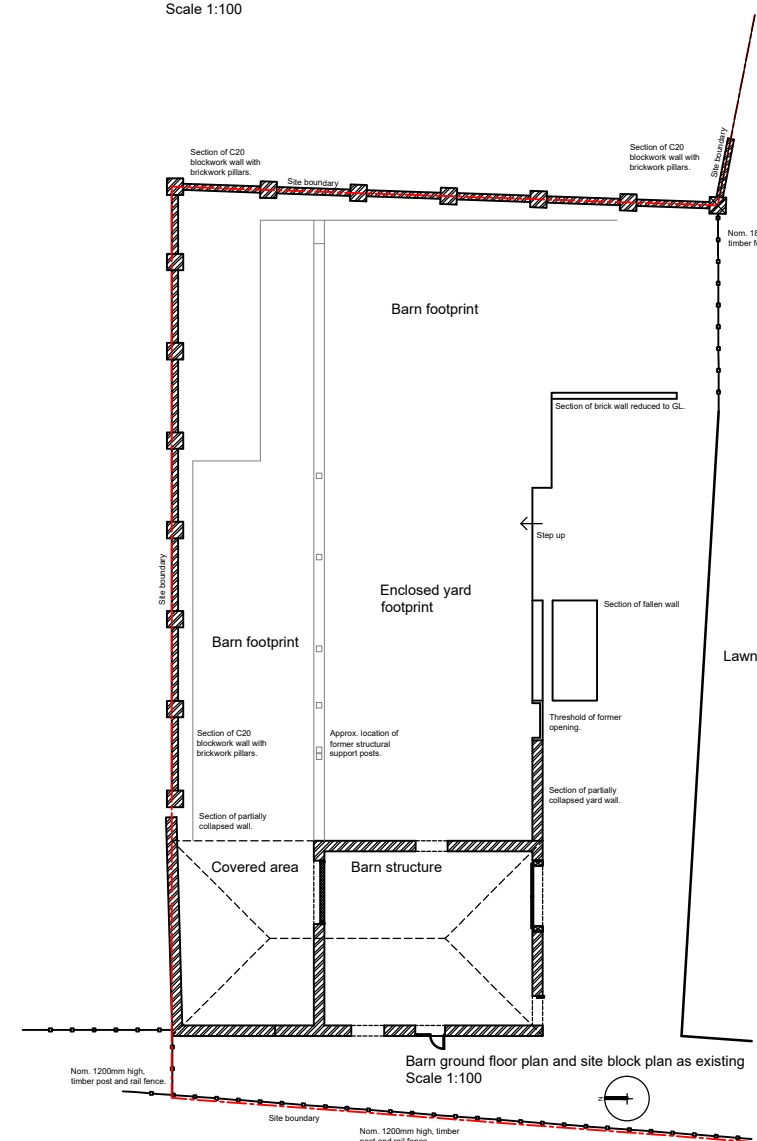


South elevation of north enclosing wall as existing
Scale 1:100




South elevation of north enclosing wall as existing
Scale 1:100

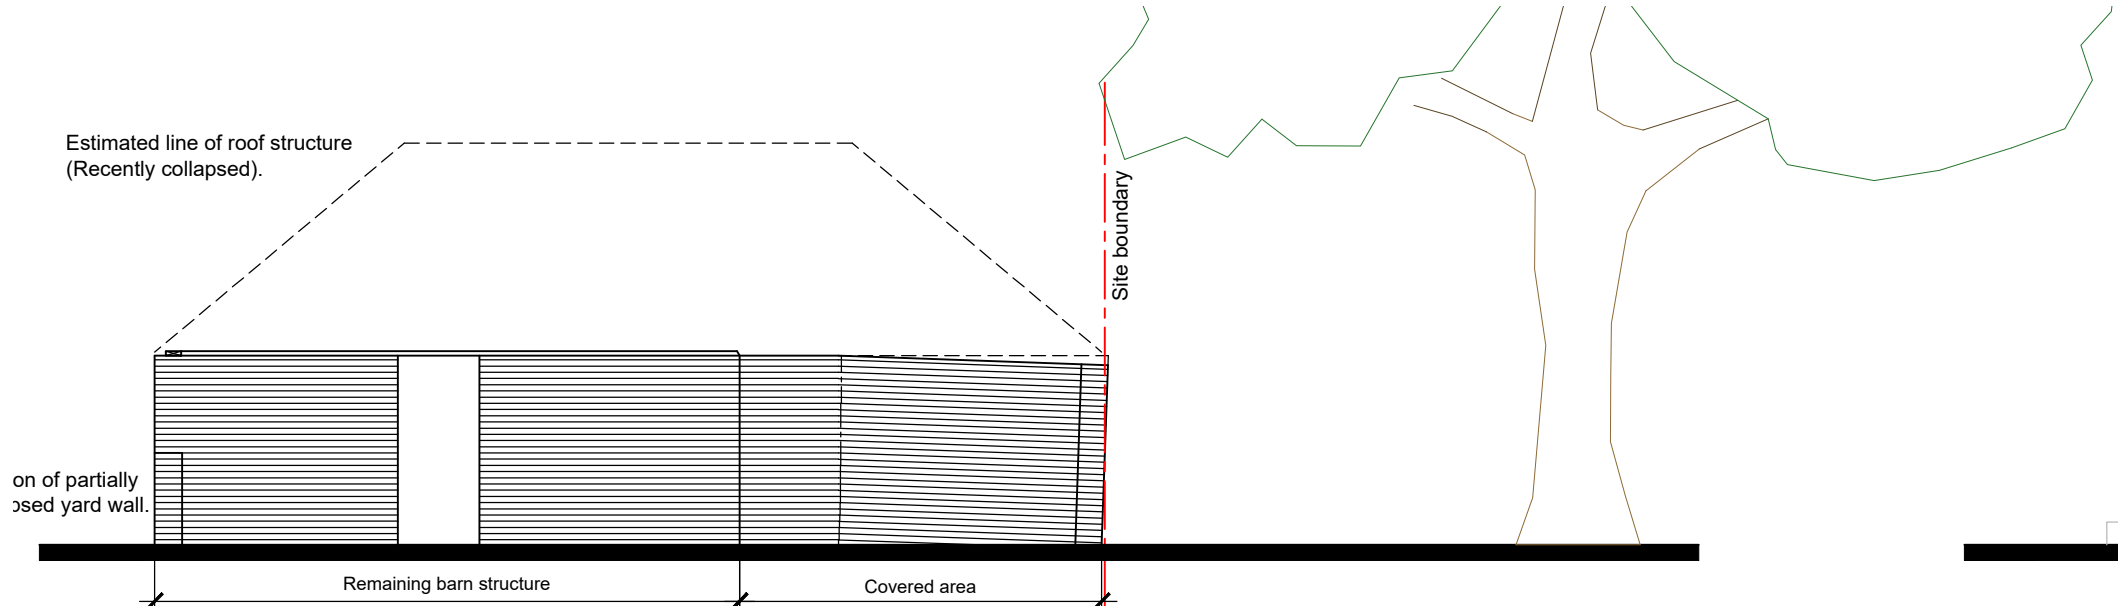

East elevation of barn as existing
Scale 1:100

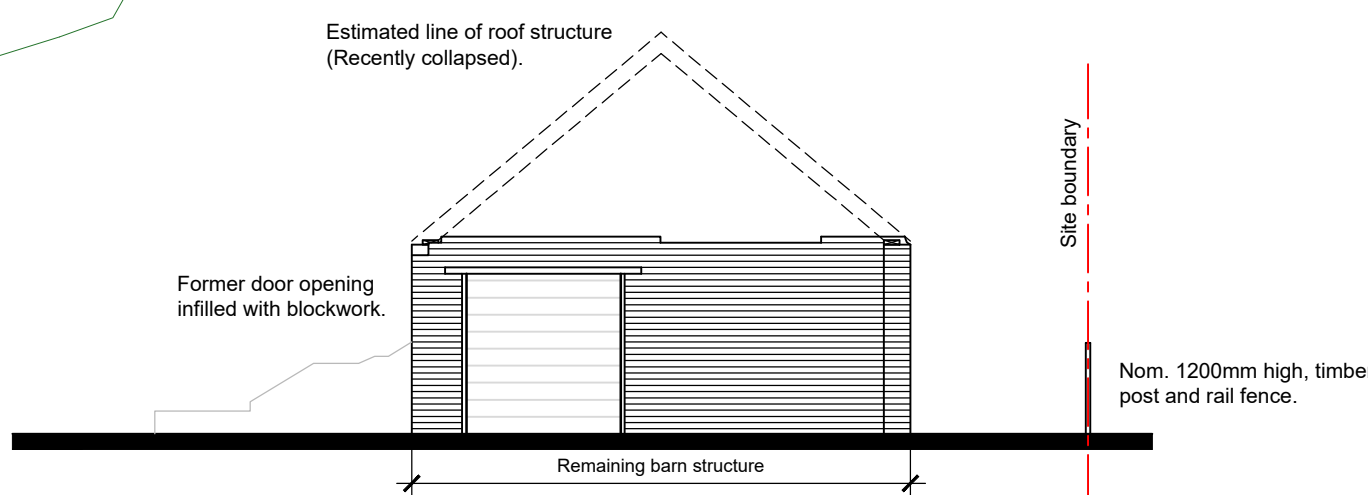

North elevation of barn as existing
Scale 1:100

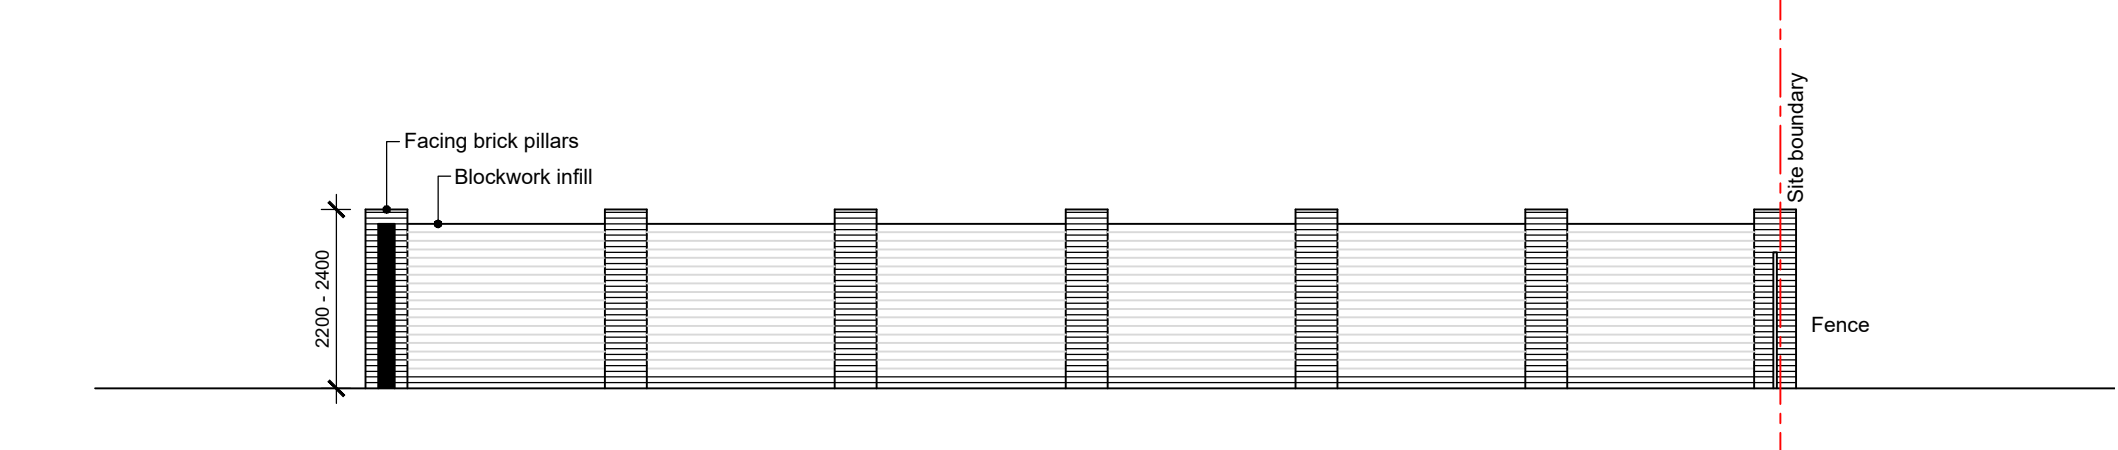

West elevation of east enclosing wall as existing
Scale 1:100

Ref.	Date	Description	Initial
P1	21.11.23	Planning application	.

Oglesby & Limb Ltd
Chartered Architect
Suite 1, Market Chambers
12 Market Place, Spalding, Lincs
PE11 1SL
Tel: 01775 761196
e-mail: design@o-l-ltd.co.uk

O&L

Client:
Mr Graham Bowater

Project:
Proposed Refurbishment and extension of barn at Boardgate Barns 694 Broadgate Weston, Spalding, PE12 6JA

Drawing Title:
Plans, sections and elevations as existing
PLANNING AND LBC APPLICATION ISSUE

Date:	Oct. 2023	Scale:	as shown @ A1
Drawn by:	ajo	Checked by:	cls

Drawing Number:	A1656-02	Rev:	P1
-----------------	-----------------	------	-----------