




DO NOT SCALE THIS DRAWING. THE CONTRACTOR IS DEEMED TO HAVE CHECKED ALL DIMENSIONS ON SITE AND REPORT ANY DISCREPANCIES TO OGLESBY & LIMB LTD. THE CONTENTS OF THIS DRAWING ARE COVERED BY COPYRIGHT AND REMAIN THE PROPERTY OF OGLESBY & LIMB LTD. WRITTEN APPROVAL MUST BE OBTAINED FROM OGLESBY & LIMB LTD PRIOR TO DUPLICATION OR REPRODUCTION OF THIS DRAWING OR ITS CONTENTS. ANY DIMENSIONS NOT SHOWN ARE TO BE CHECKED AND AGREED WITH OGLESBY & LIMB LTD.

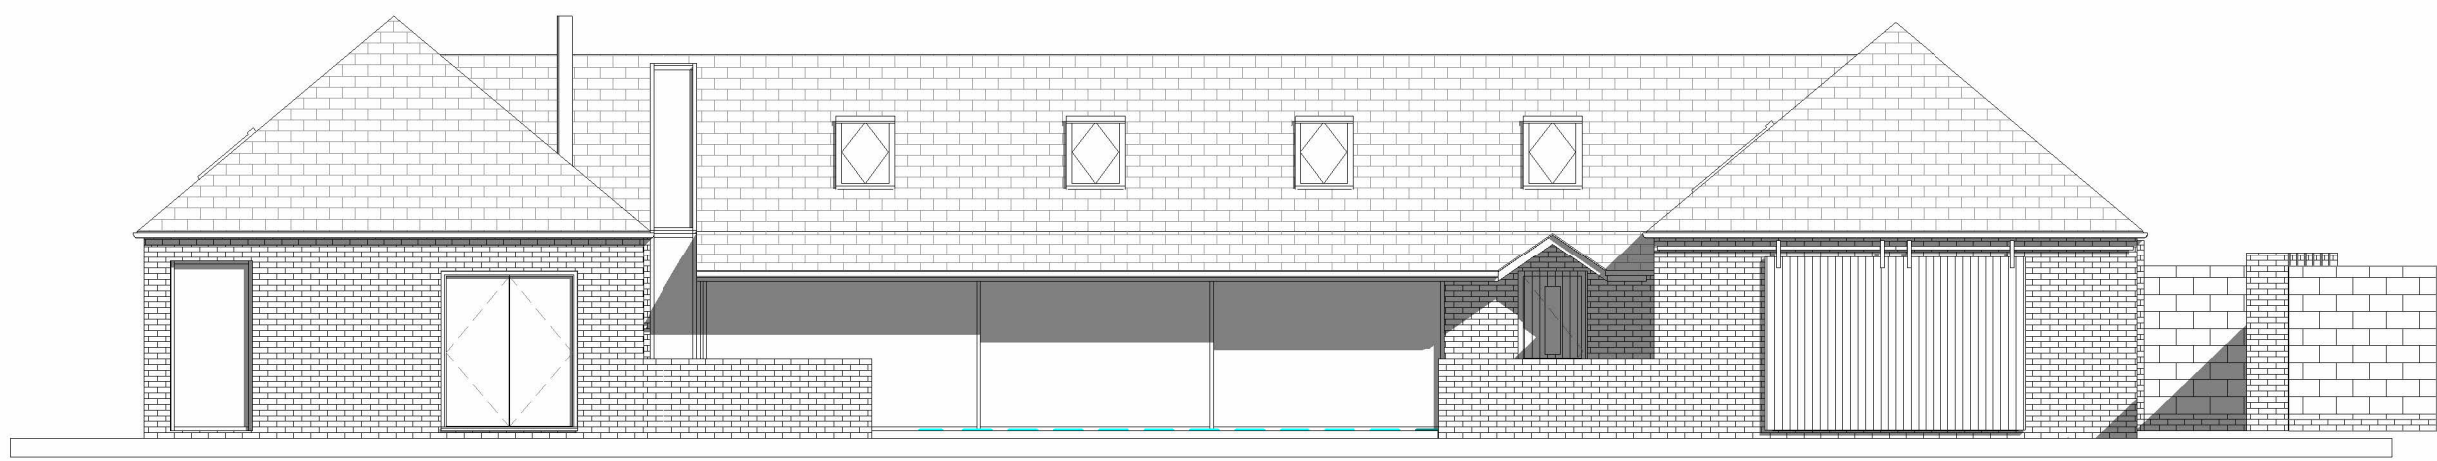


South Elevation  
1 : 100

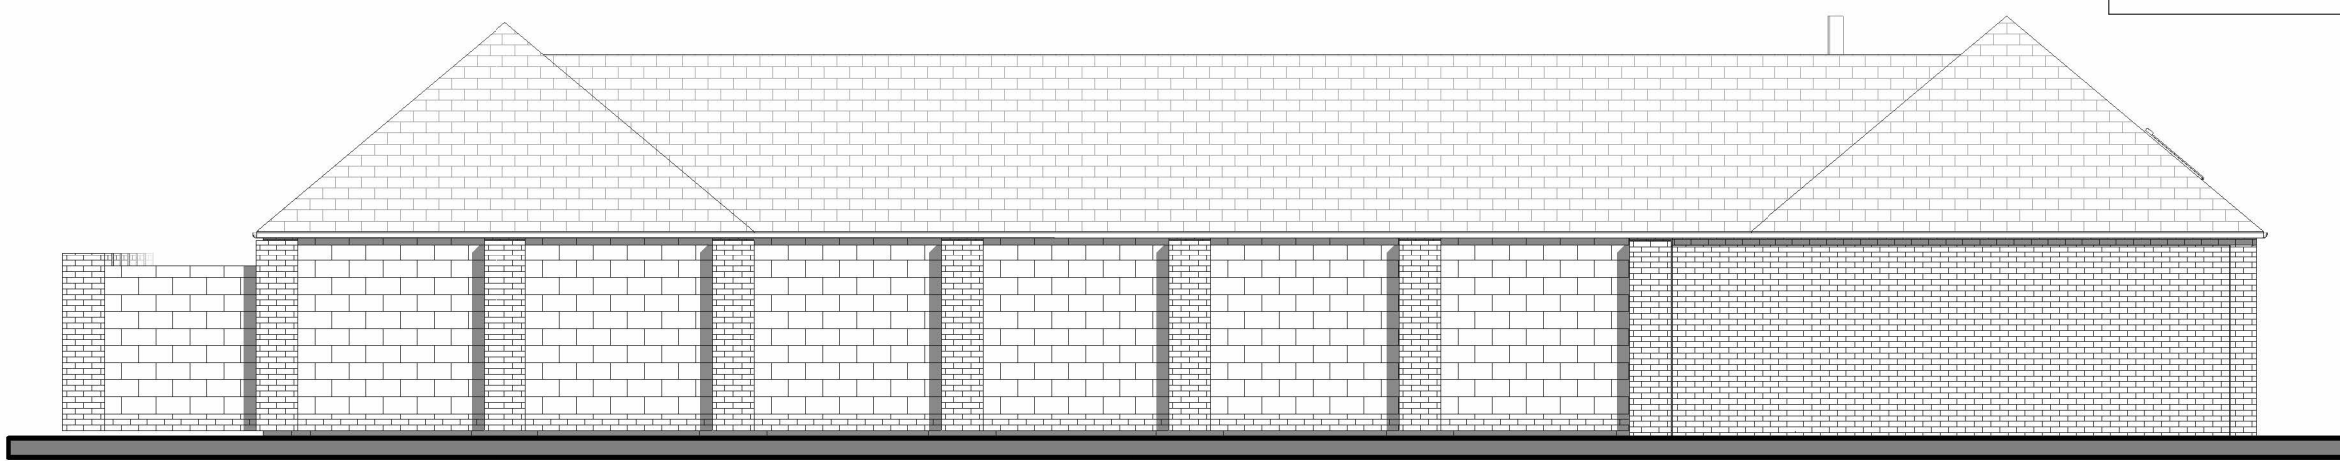


North Elevation  
1 : 100

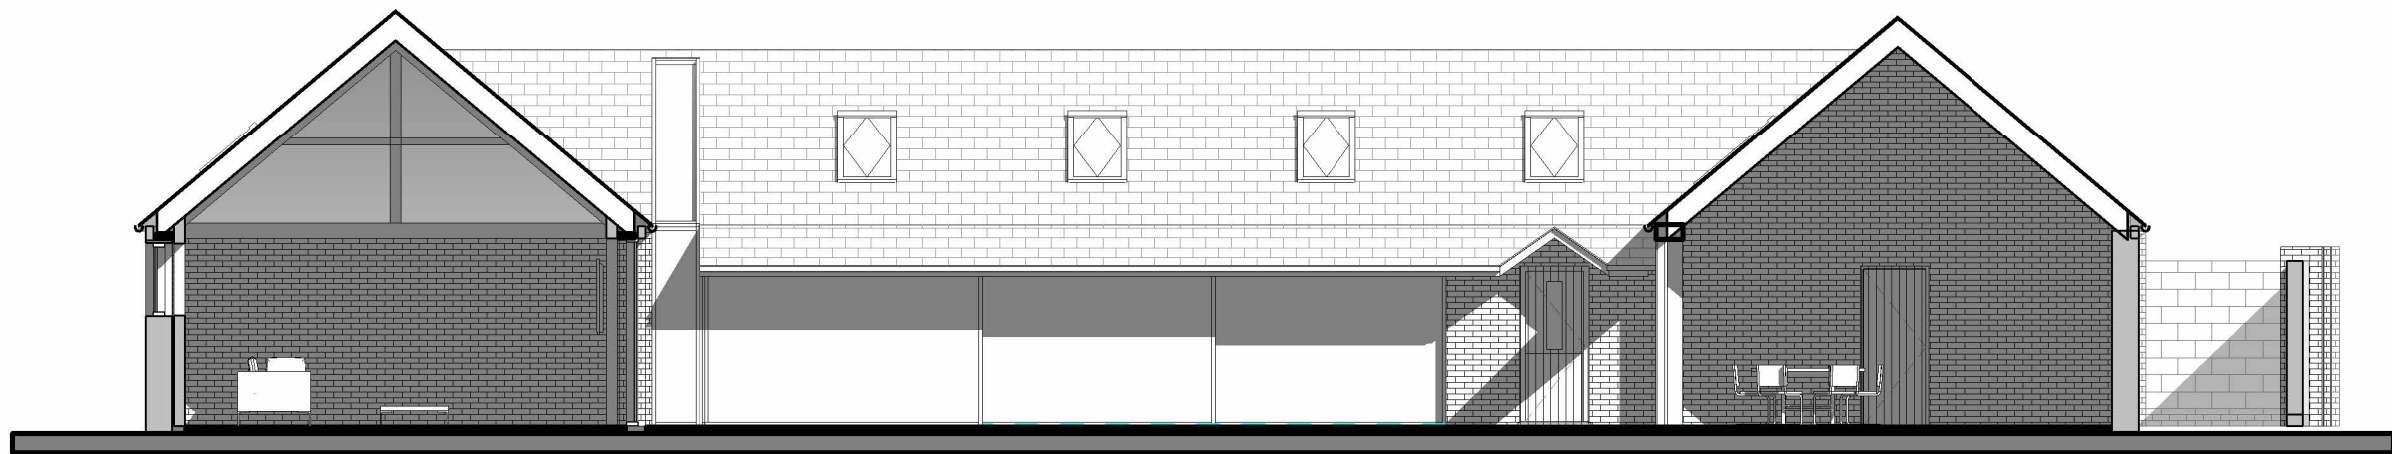


South Elevation (inside yard)  
1 : 100

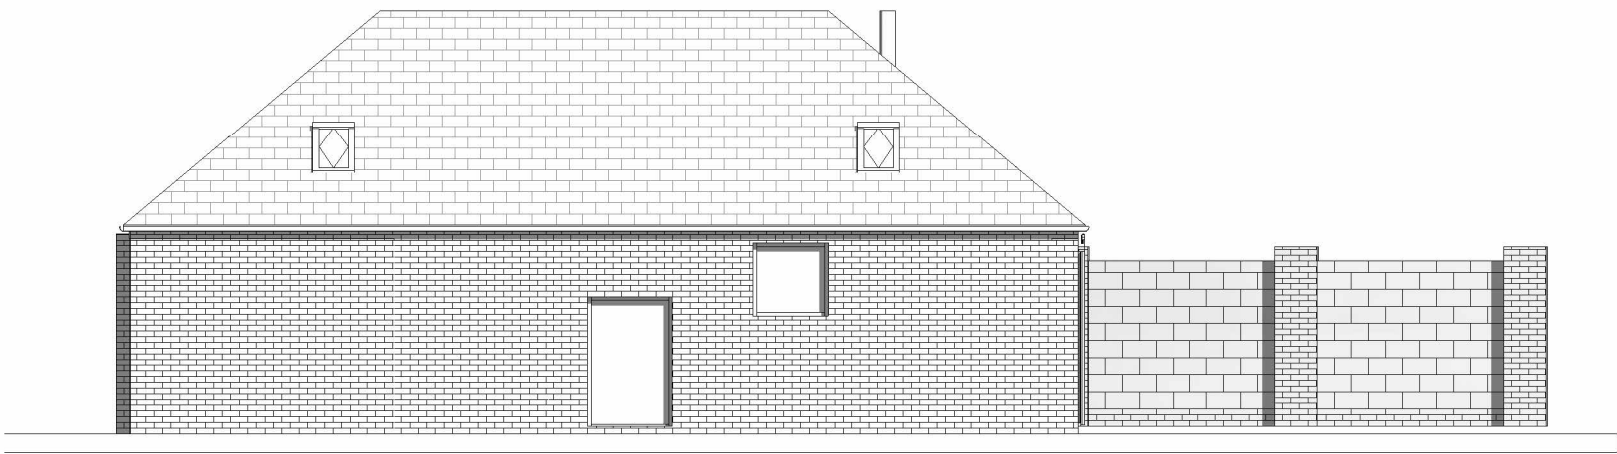

West Elevation  
1 : 100

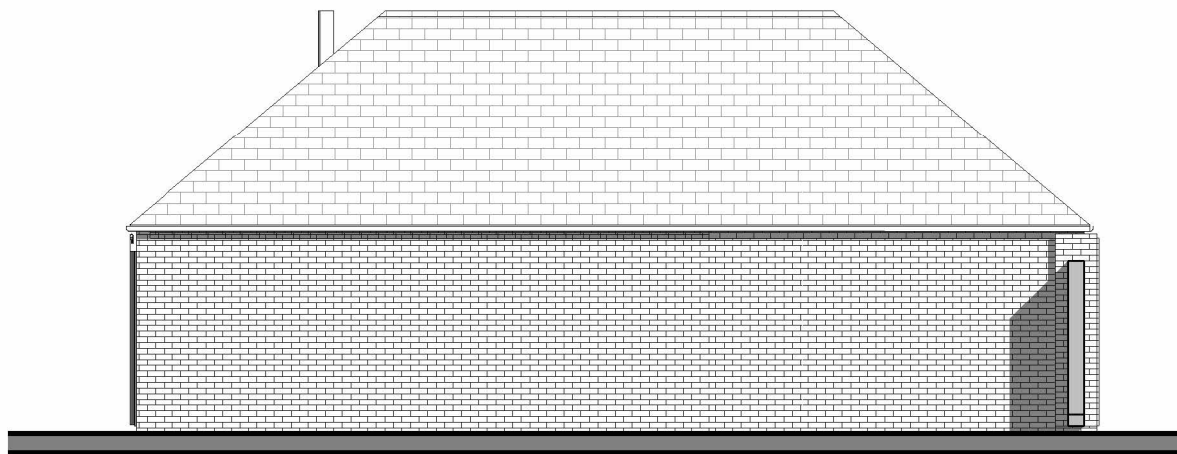


East Elevation  
1 : 100

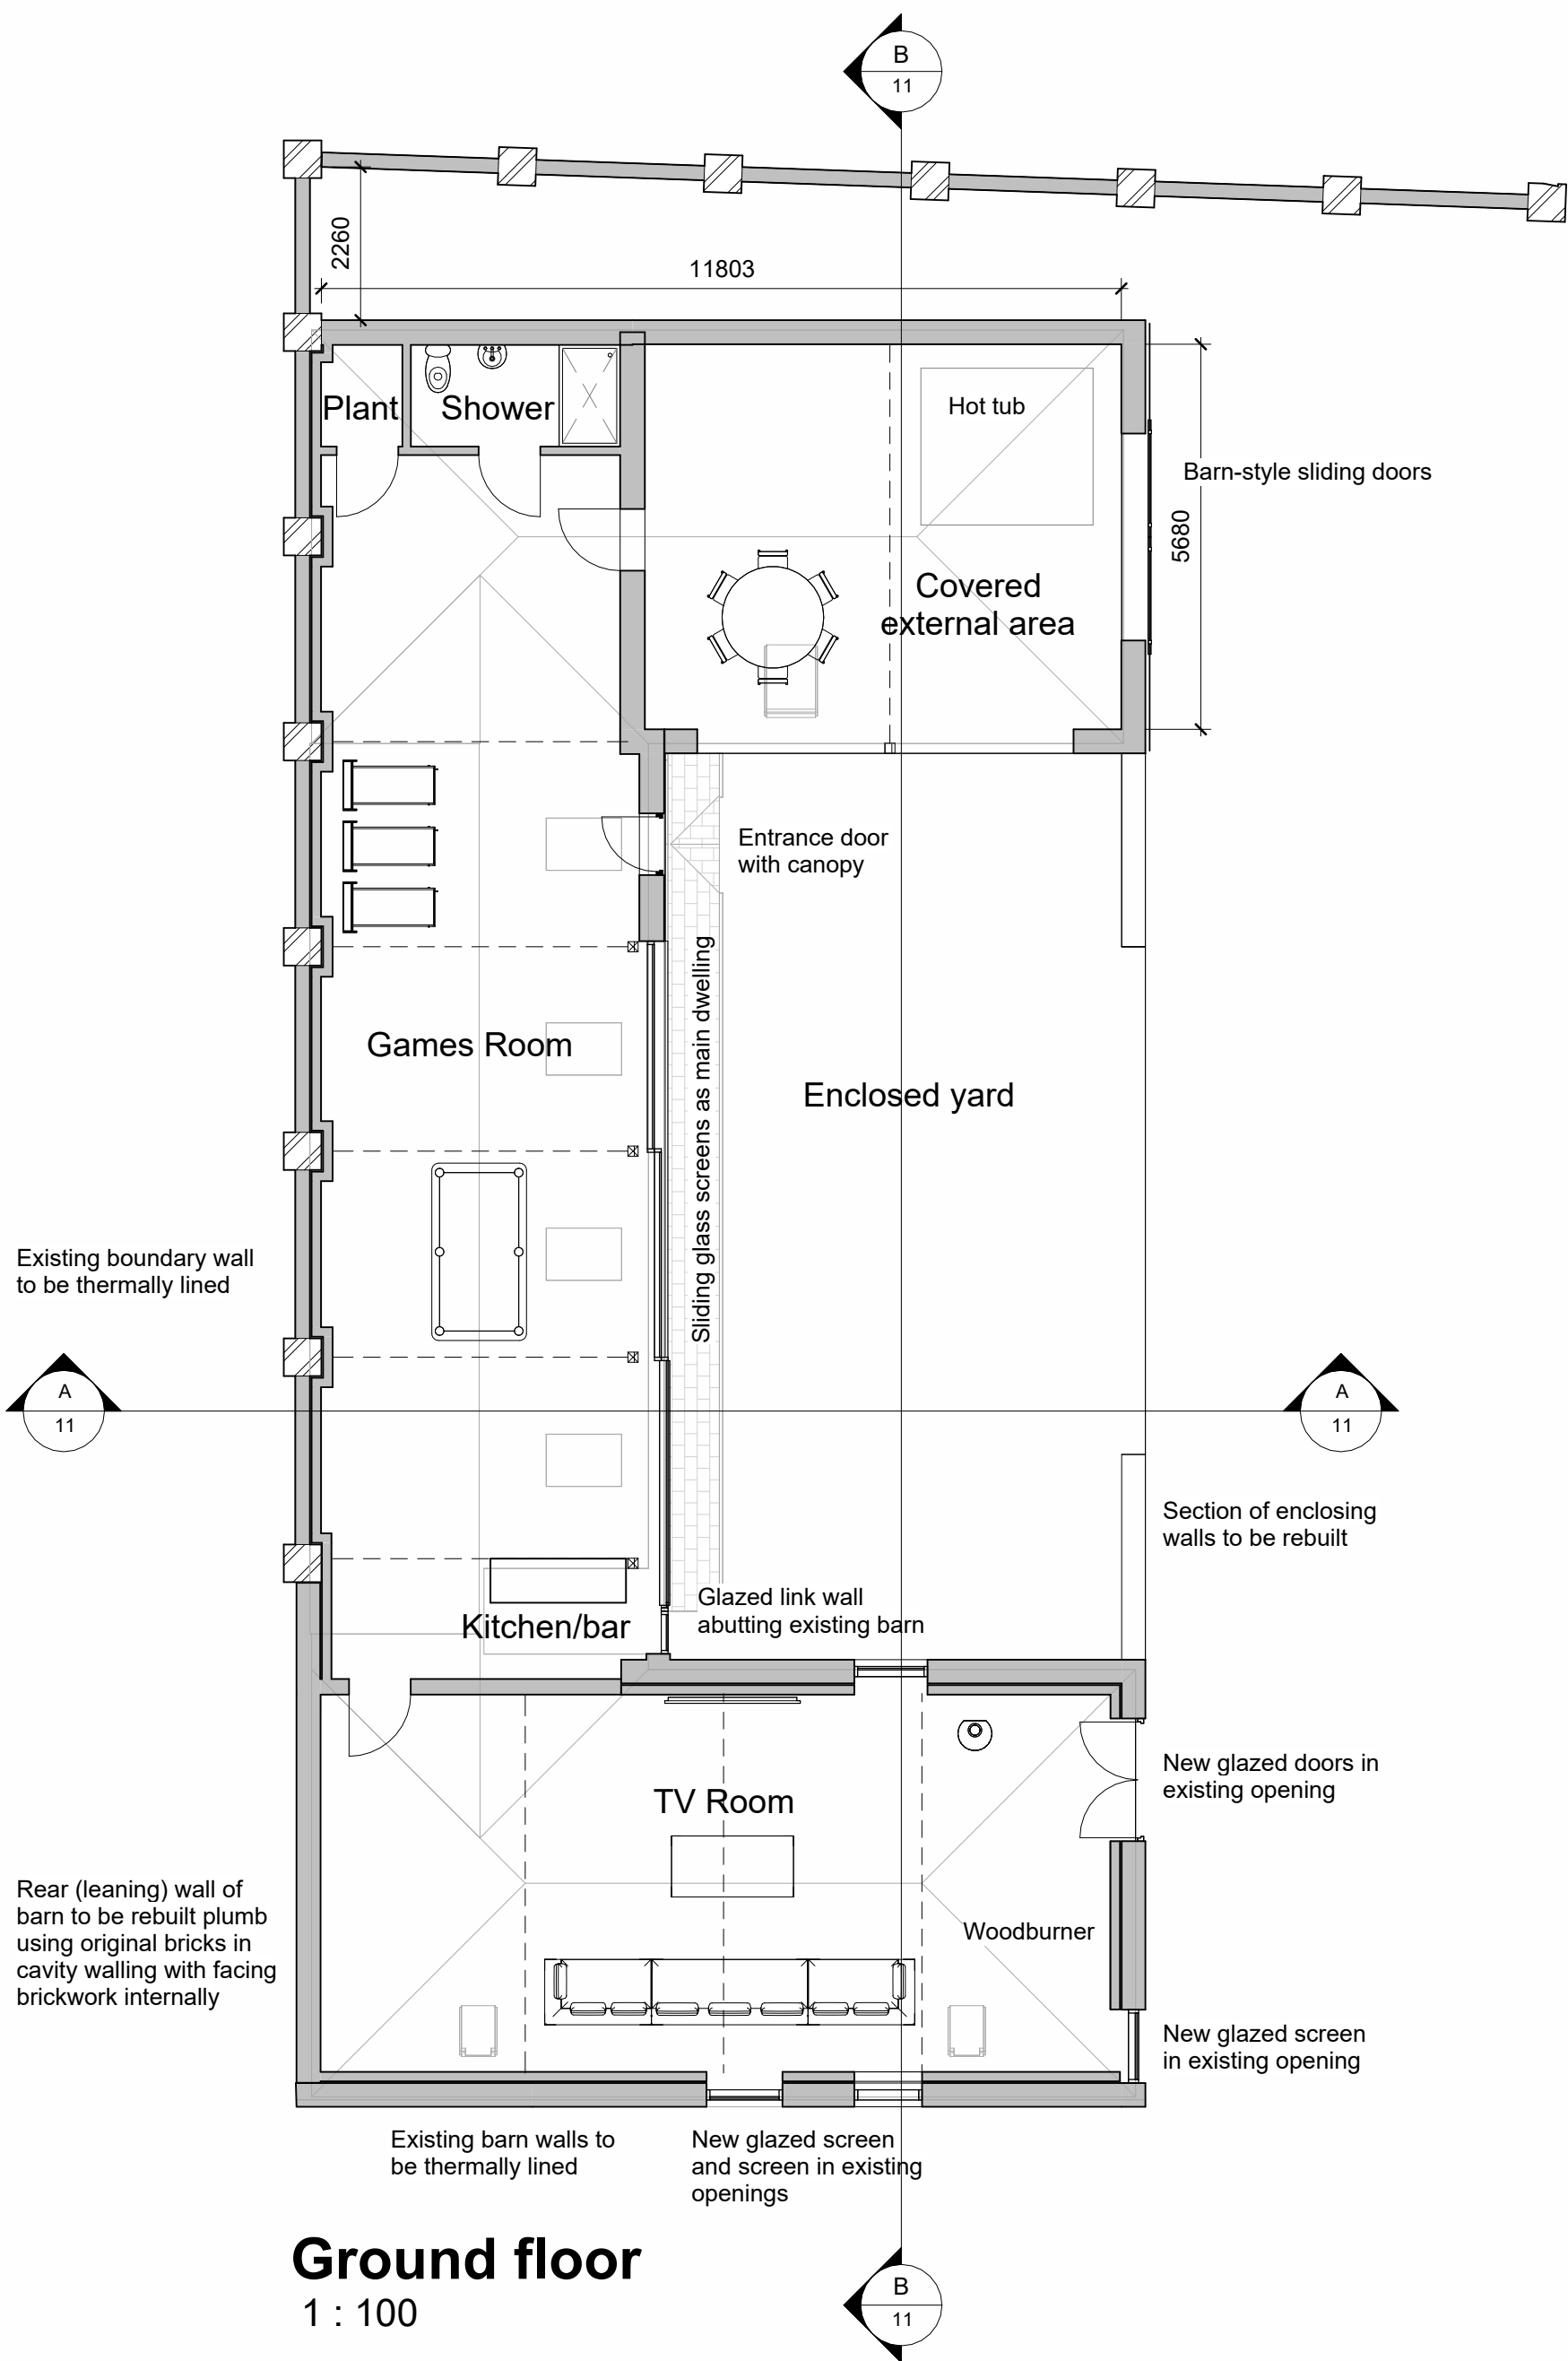


Ground floor  
1 : 100



Section A  
1 : 100

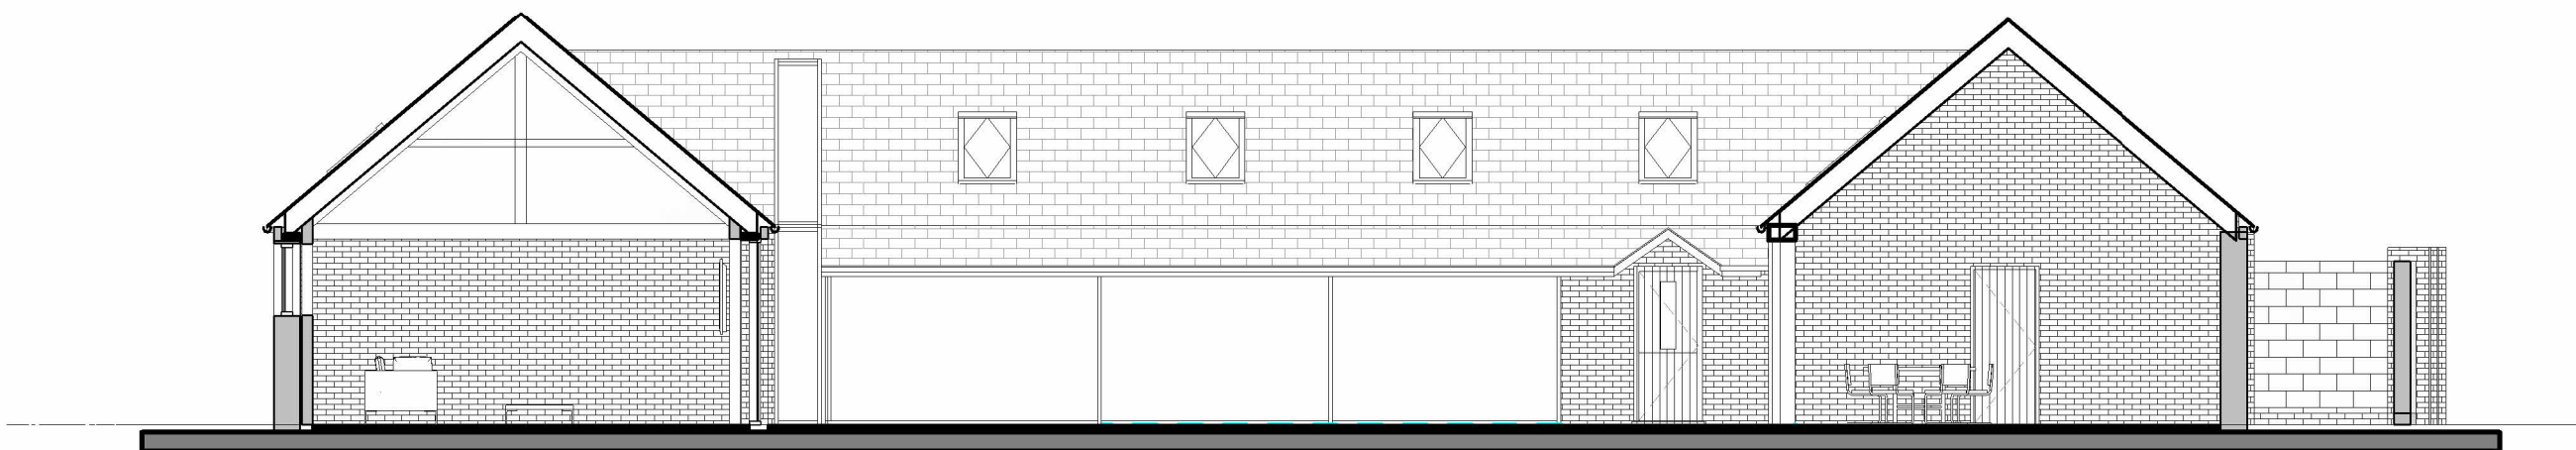

Section B  
1 : 100

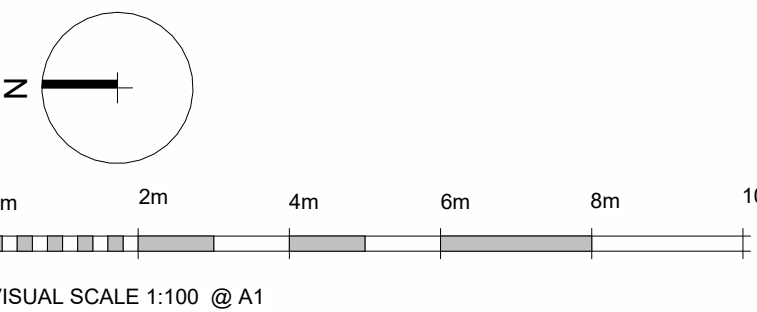

| Ref. | Date | Description | Initial |
|------|------|-------------|---------|
|------|------|-------------|---------|

Oglesby & Limb Ltd

Chartered Architect

Suite 1, Market Chambers  
12 Market Place, Spalding, Lincs  
PE11 1SL

Tel: 01775 761196

e-mail: design@o-l-ltd.co.uk

O&L

Client:  
**Mr Graham Bowater**

Project:  
**Proposed Refurbishment and  
Extension of barn at Broadgate  
Barns, 694 Broadgate, Weston,  
Spalding, PE12 6JA**

Drawing Title:

**Plans, sections and elevations  
as proposed**

**Planning and LBC Application Issue**

|           |          |             |               |
|-----------|----------|-------------|---------------|
| Date:     | Nov 2023 | Scale:      | as shown @ A1 |
| Drawn by: | AP       | Checked by: | AJO           |

|                   |           |
|-------------------|-----------|
| Drawing Number:   | Rev:      |
| <b>A1656 - 11</b> | <b>P1</b> |