




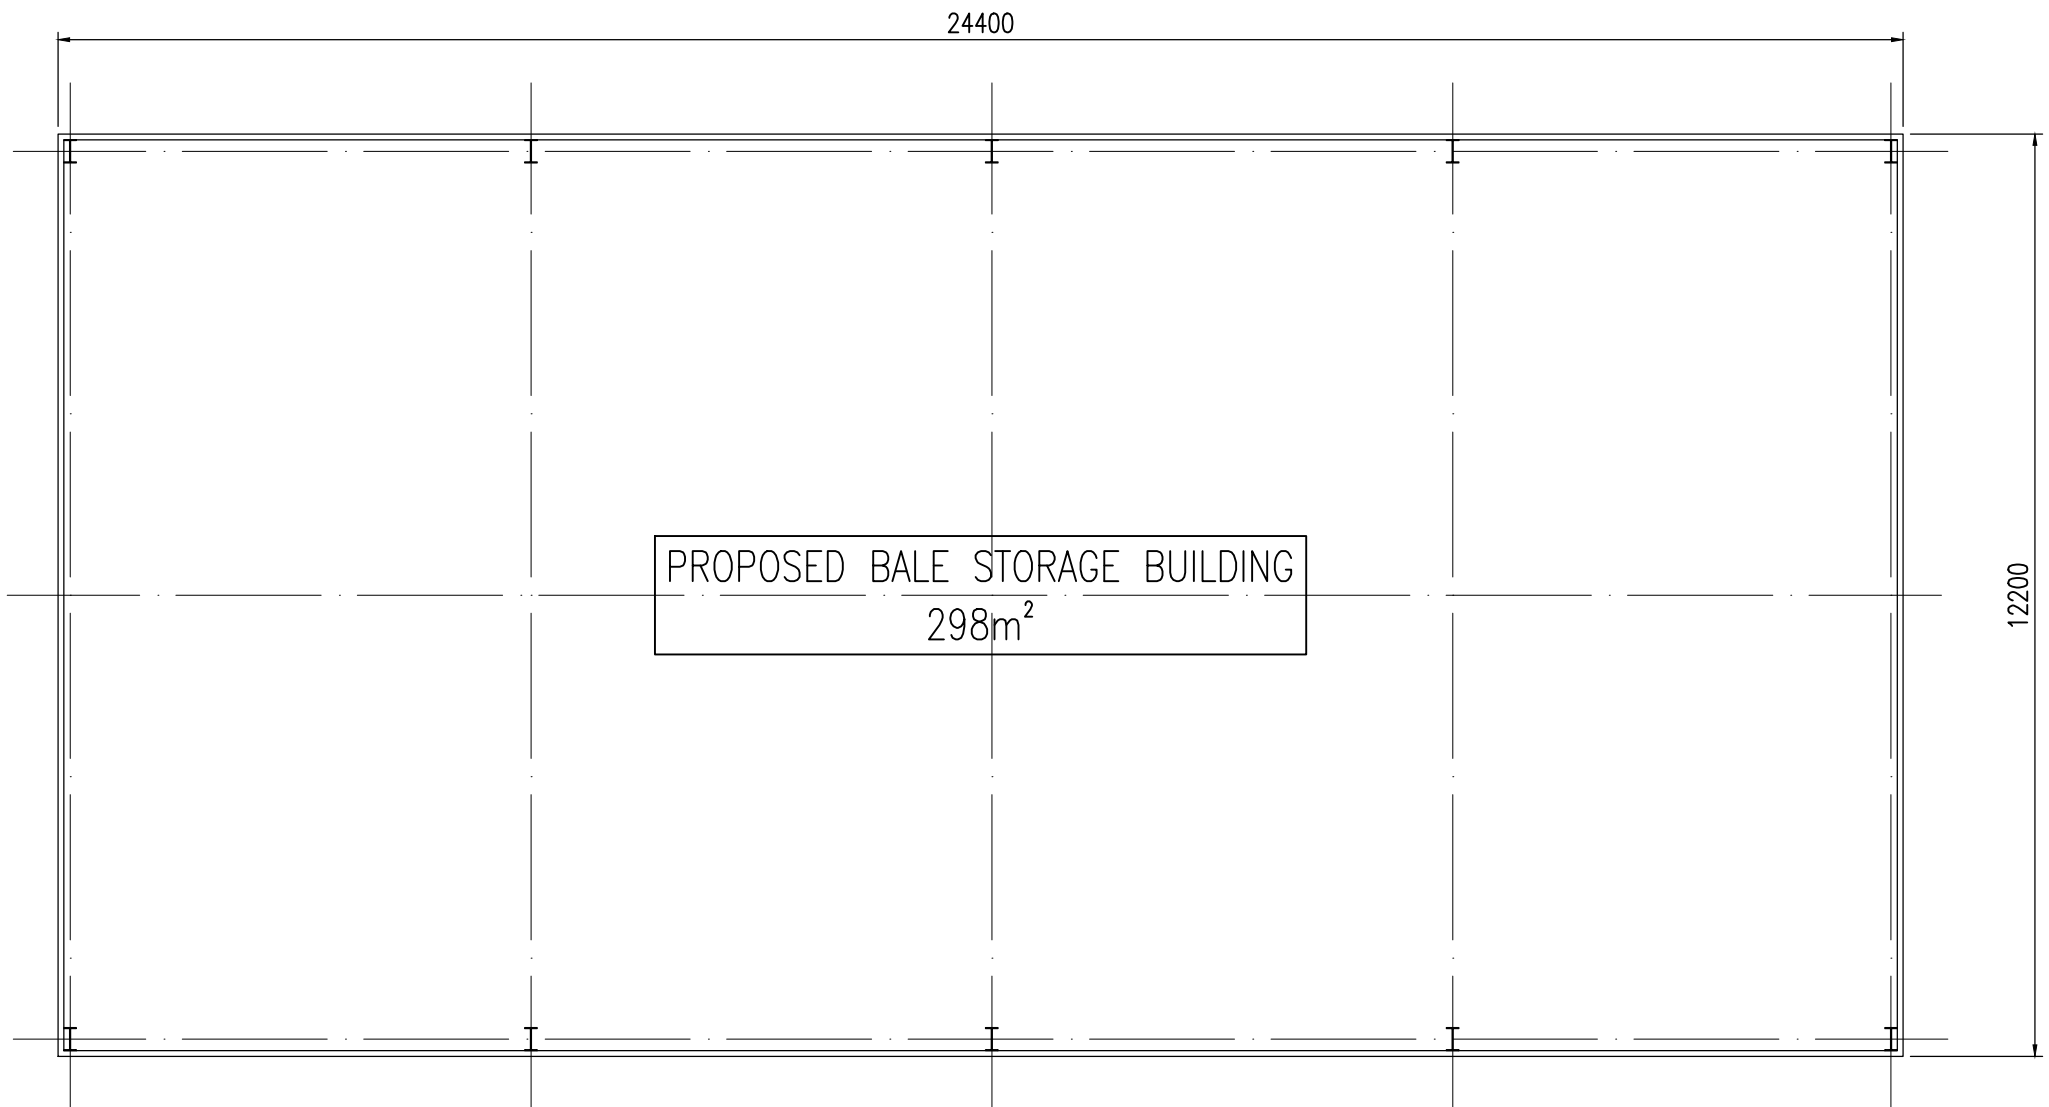


PROPOSED ARRANGEMENT – STORAGE BUILDING
SCALE 1:100

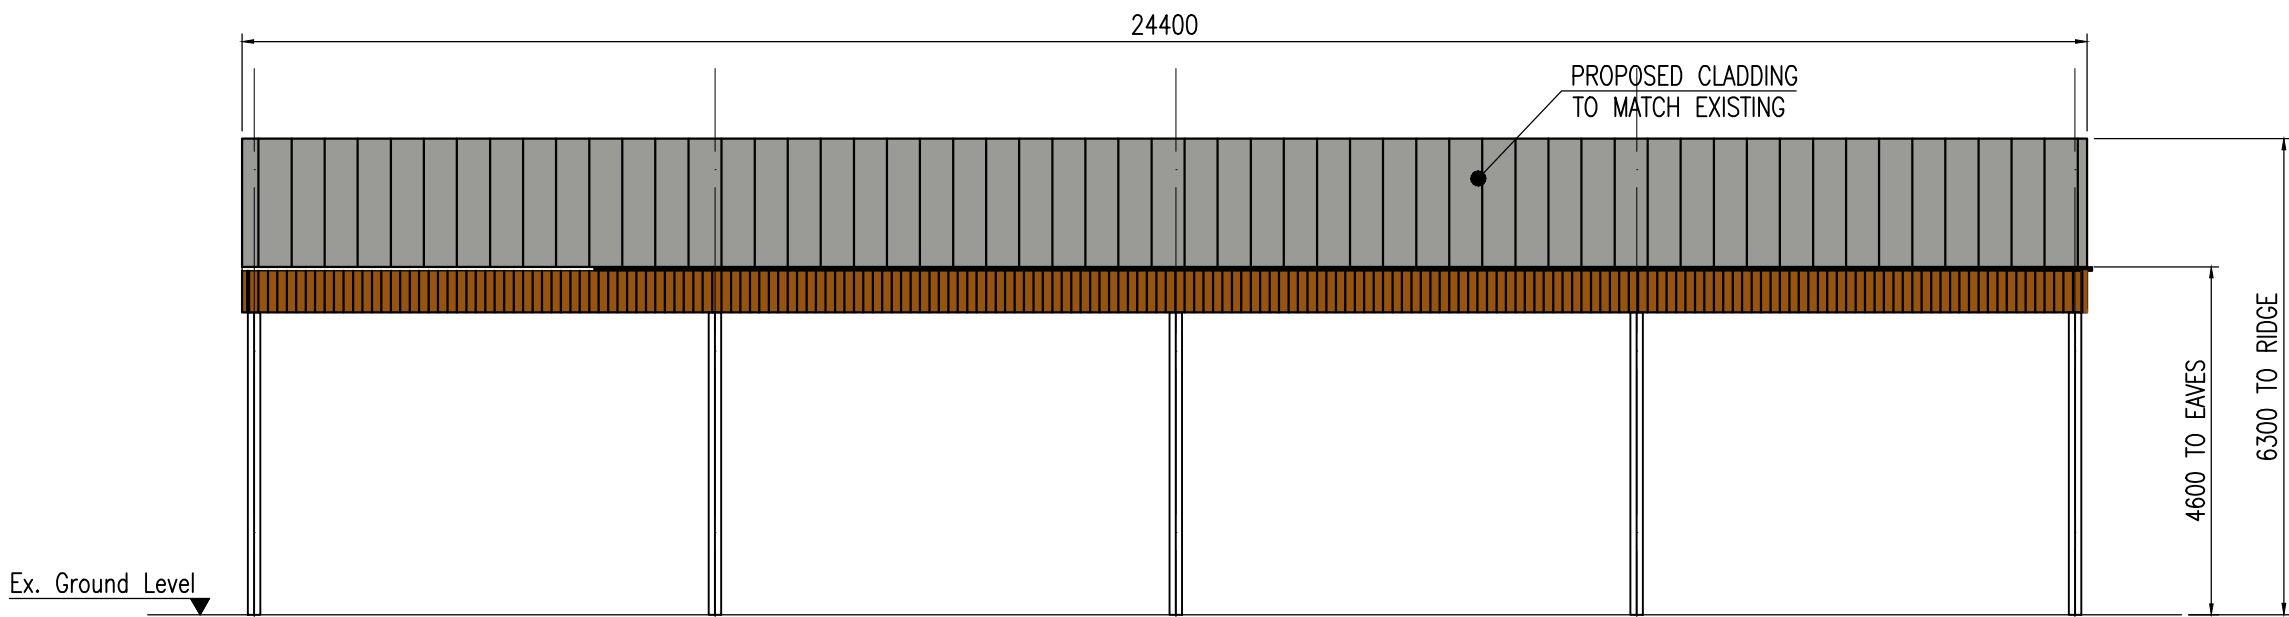

PROPOSED FRONT ELEVATION [SOUTH–WEST]
SCALE 1:100

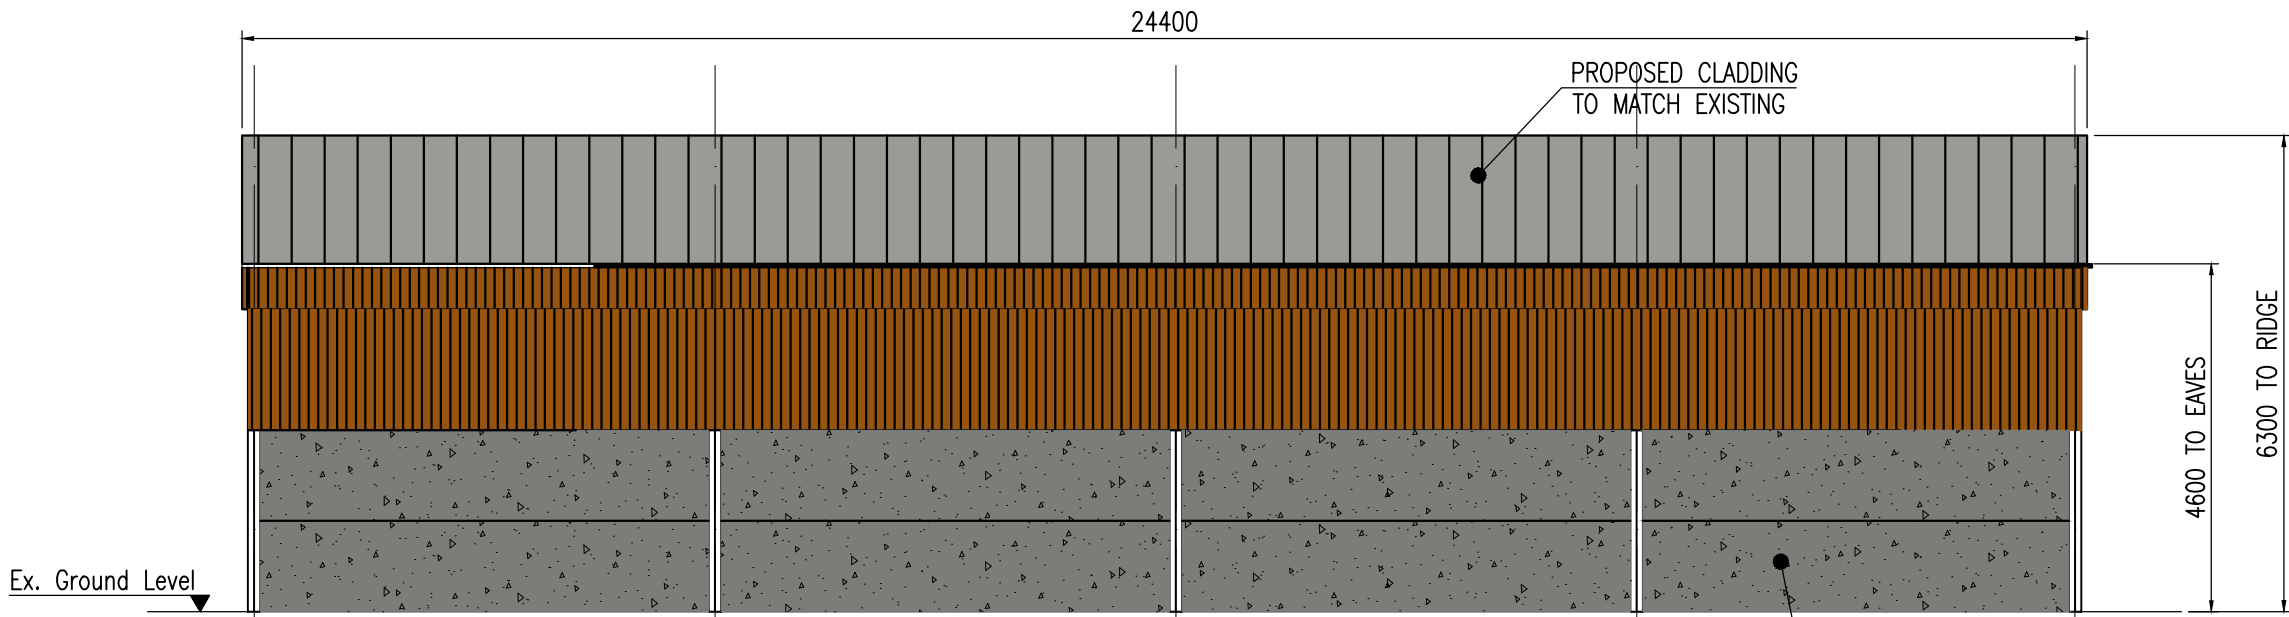


PROPOSED REAR ELEVATION [NORTH–EAST]
SCALE 1:100

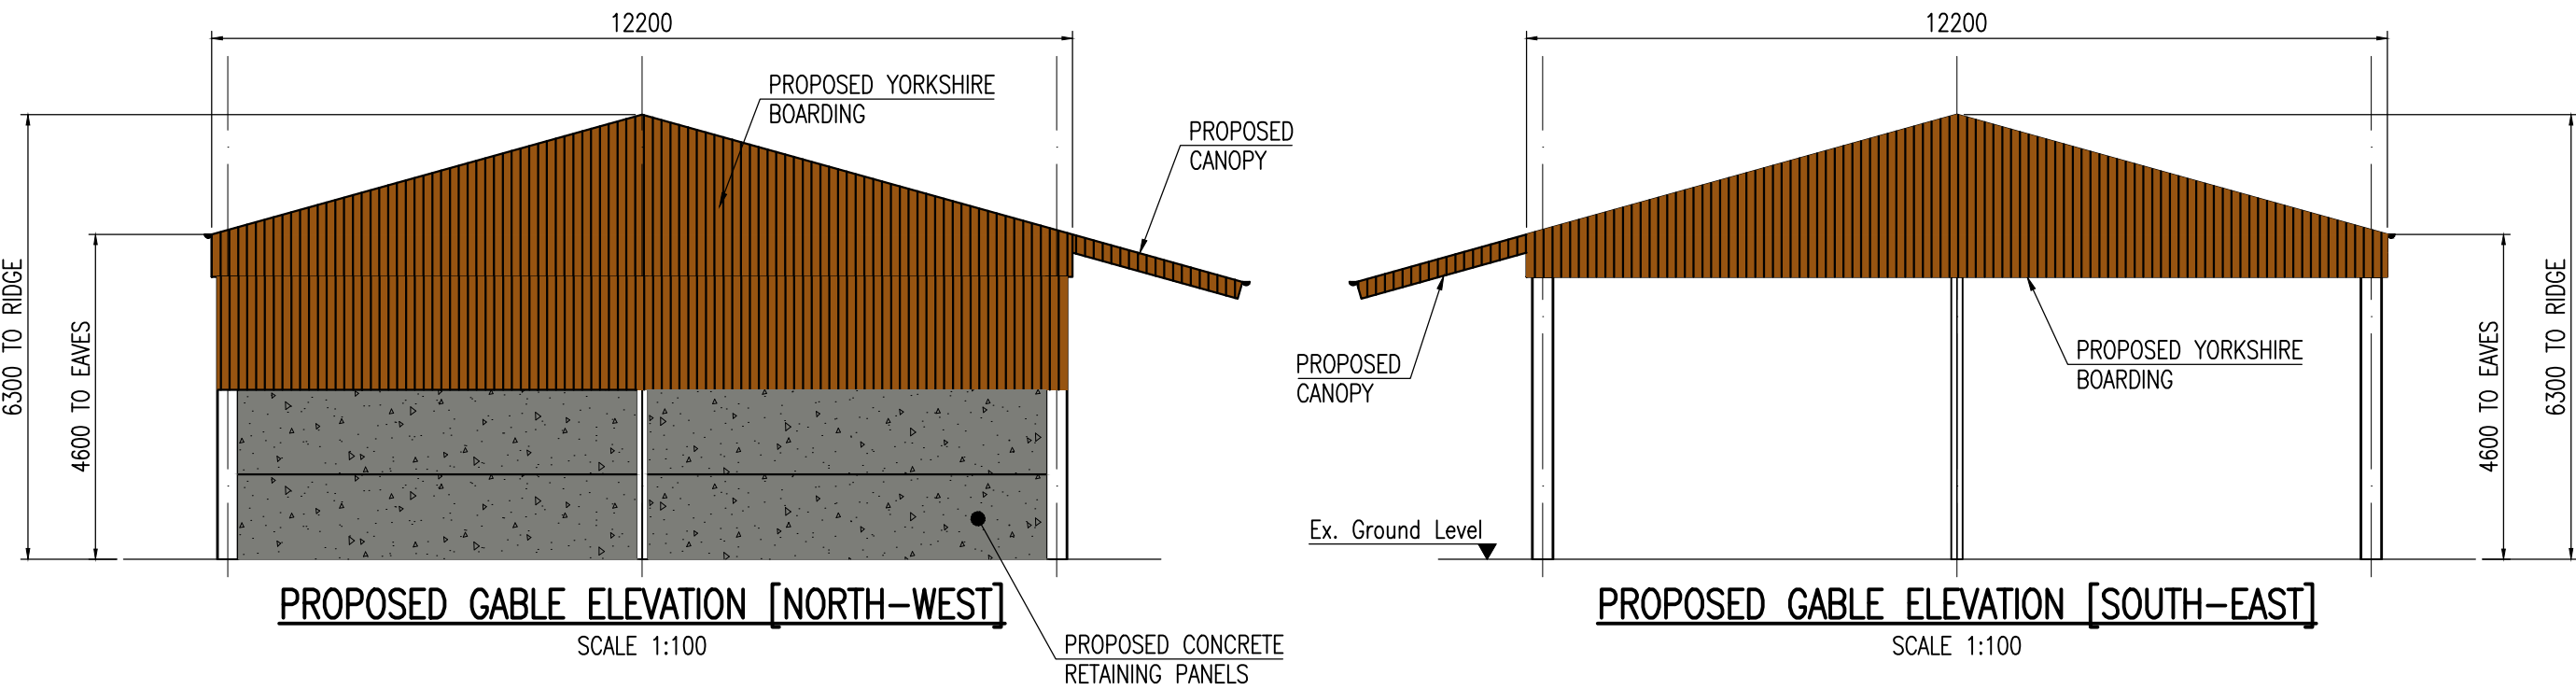

PROPOSED GABLE ELEVATION [NORTH–WEST]
SCALE 1:100

PROPOSED GABLE ELEVATION [SOUTH–EAST]
SCALE 1:100

SCALE BAR 1:100

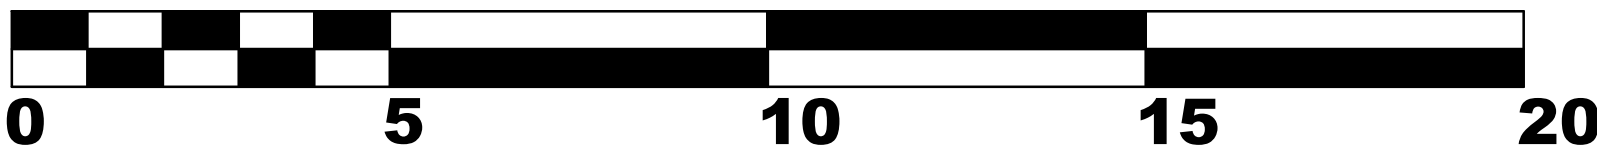

Rev	Date	Remarks
FOR PRIOR NOTIFICATAION		
Project		
Proposed Agricultural Store Building, Wimberley Hall, Stonegate, Weston, PE12 6HR For Mr J Bustance		
Title		
Proposed Store Building		
Floor Plans & Elevations		
Date	Aug. 24	Scale
1:100	@A1	
Drawn	JL	Checked
JB		
Design	-	File Name
BUST-03		
DRG No. BUST-03		Rev
		-