

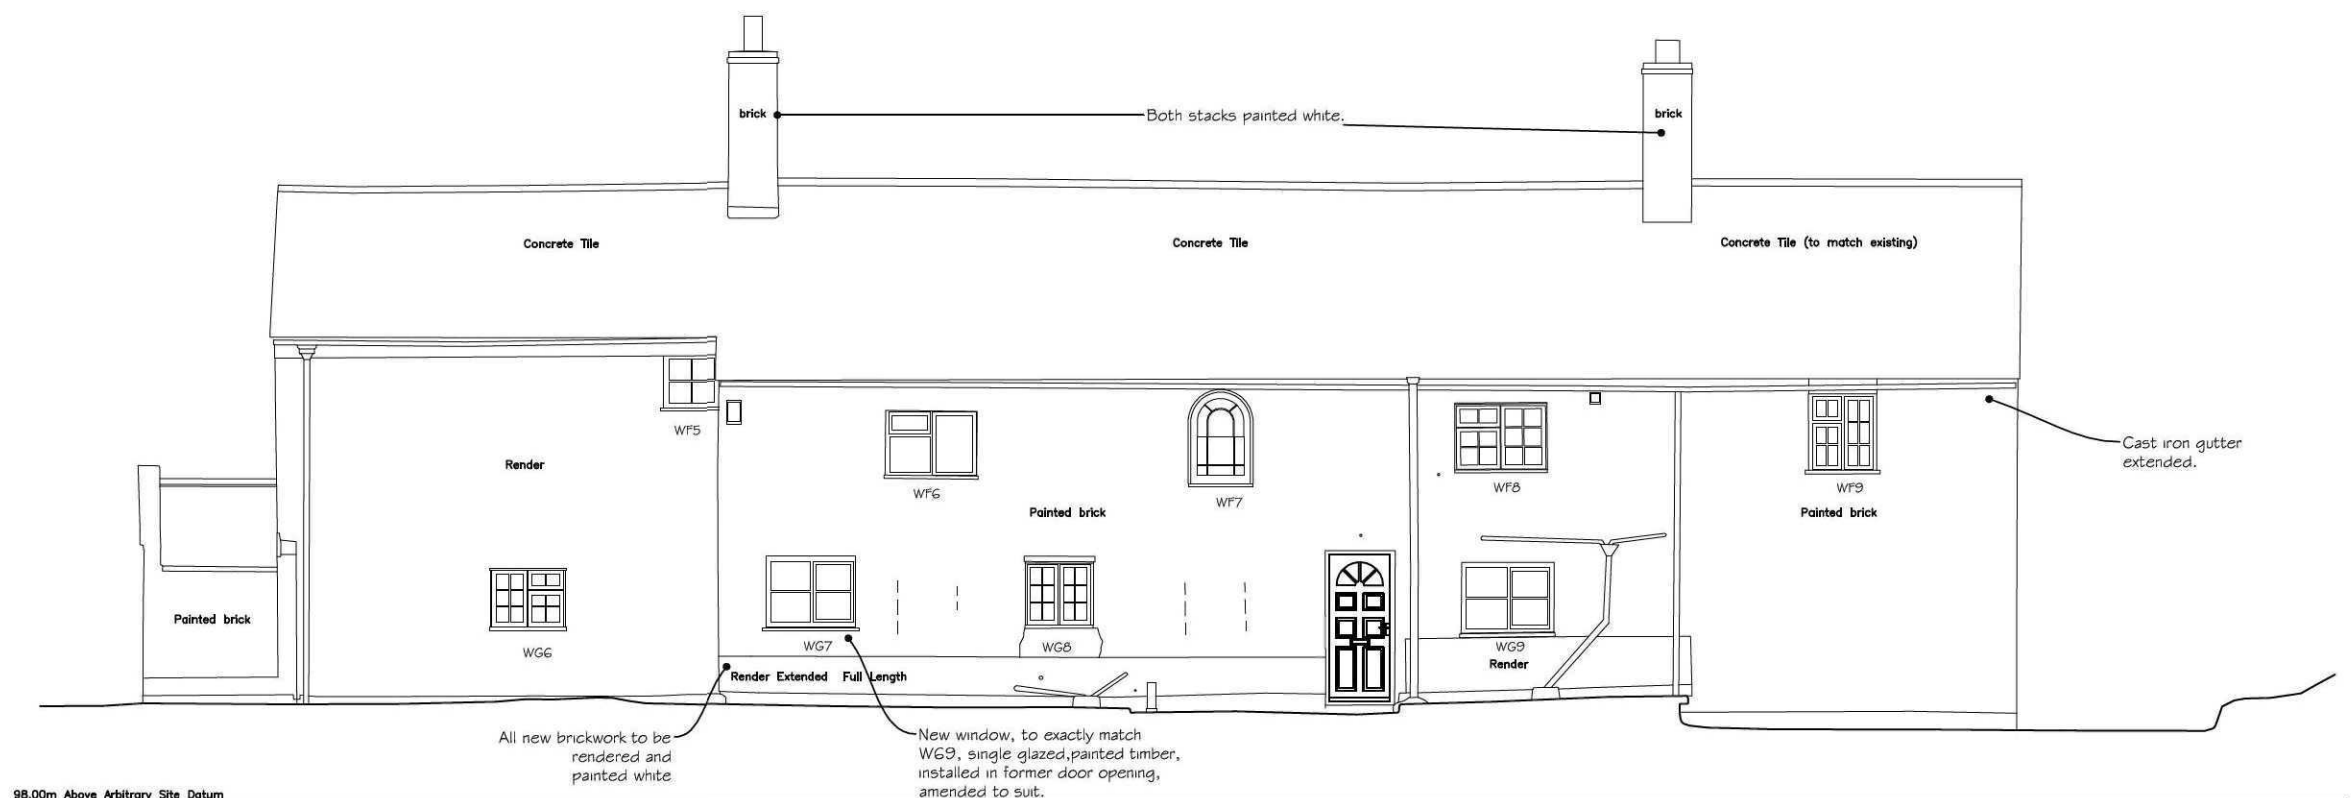


NOTES :
All dimensions must be checked on site and any discrepancies reported to architect.
Do not scale from this drawing. If in doubt ask.

 

NORTH ELEVATION

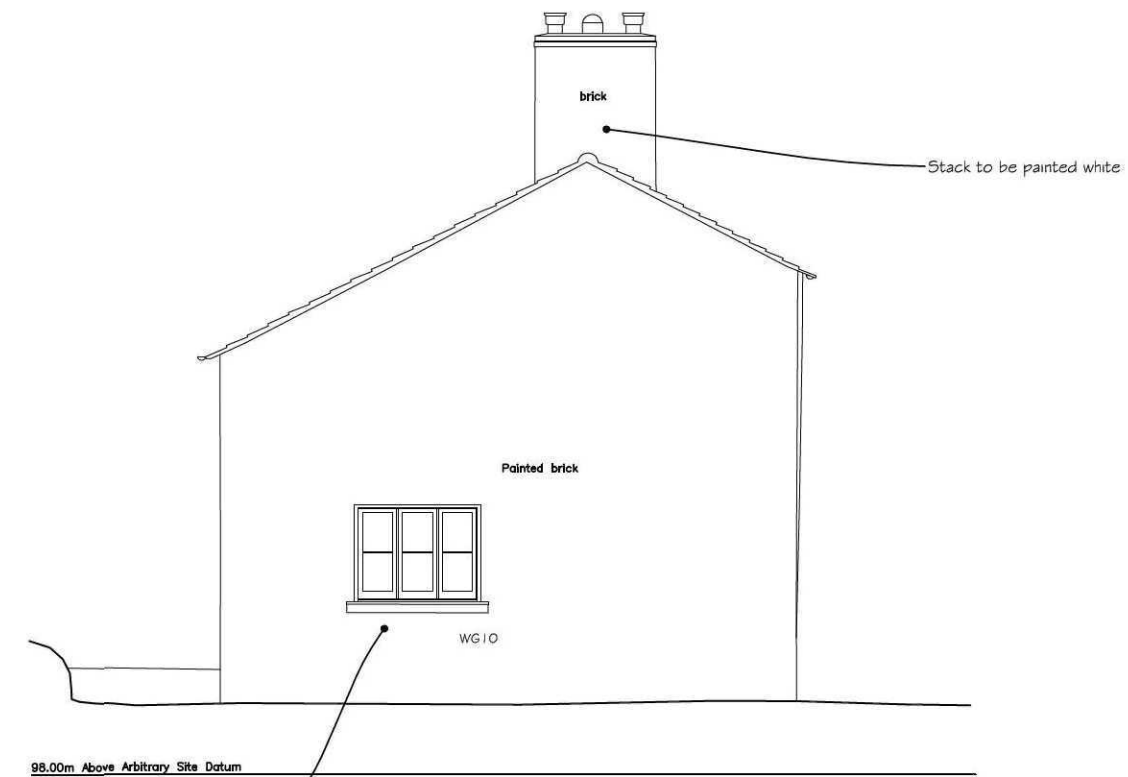

WEST ELEVATION

B	Feb. 2015	WG7 amended
A	Jan. 2015	WG10 amended
	Date	Revisions

© Copyright
Anderson and Glenn
Architectural and
Landscape Consultancy
Yew Tree Nurseries
Frampton West
BOSTON PE20 1RQ
Tel : 01205 724047
Fax : 01205 723792
www.andersonandglenn.com

Client **George Hay & Sons Ltd.**

Job Title
Wragg House
Weston Marsh

Drawing Title
Proposed
Rear & Side
Elevations

Scale **1:50 @ A1, 1:100 @ A3**
Date **Nov 2014** Drawn by **MEA**

Drg. No. **A-238-54** Rev. **B**