



NOTES :
All dimensions must be checked on site and any discrepancies reported to architect.
Do not scale from this drawing. If in doubt ask.

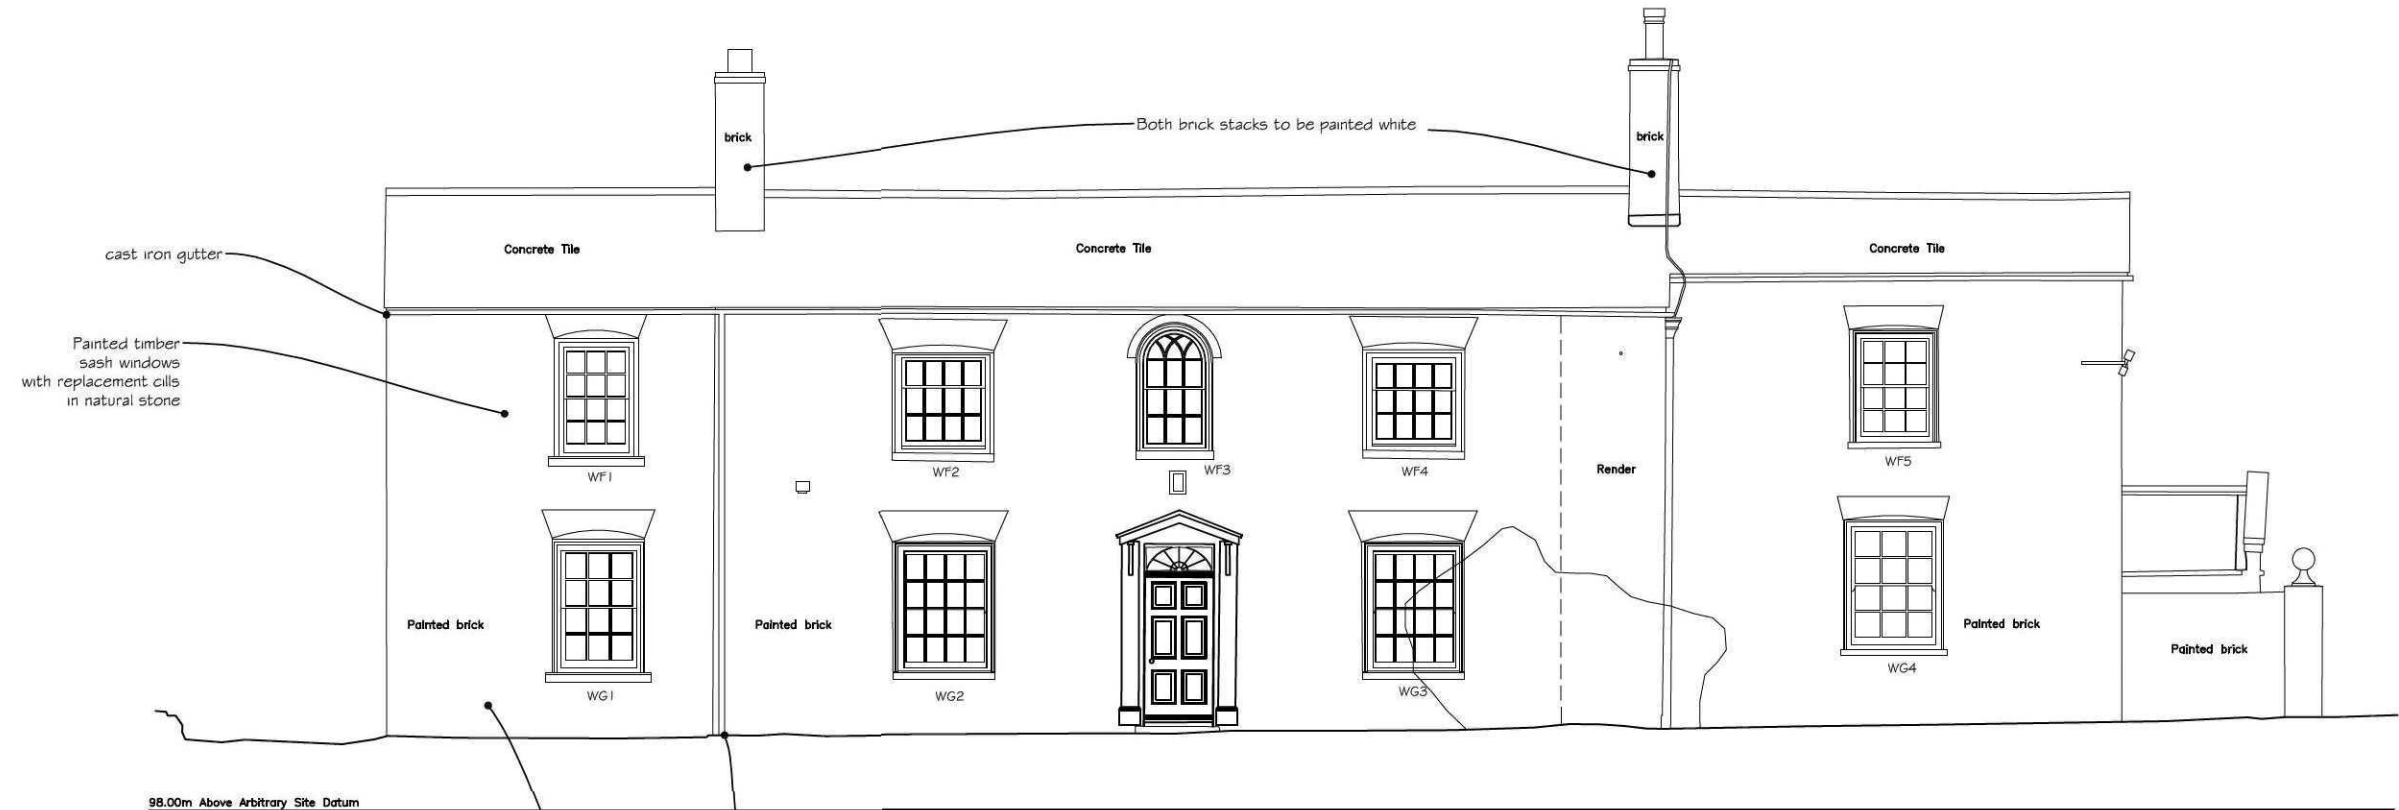

SOUTH ELEVATION

 

EAST ELEVATION

A	29-01-15	New cast iron downpipe
	Date	Revisions

© Copyright
Anderson and Glenn
Architectural and
Landscape Consultancy
Yew Tree Nurseries
Frampton West
BOSTON PE20 1RQ
Tel : 01205 724047
Fax : 01205 723792
www.andersonandglenn.com

Client **George Hay & Sons Ltd.**

Job Title
Wragg House
Weston Marsh

Drawing Title
Proposed
Front & Side Elevations

Scale
1:50 @ A1, 1:100 @ A3

Date **Nov 2014** Drawn by **MEA**

Drg. No. **A-238-53** Rev.