

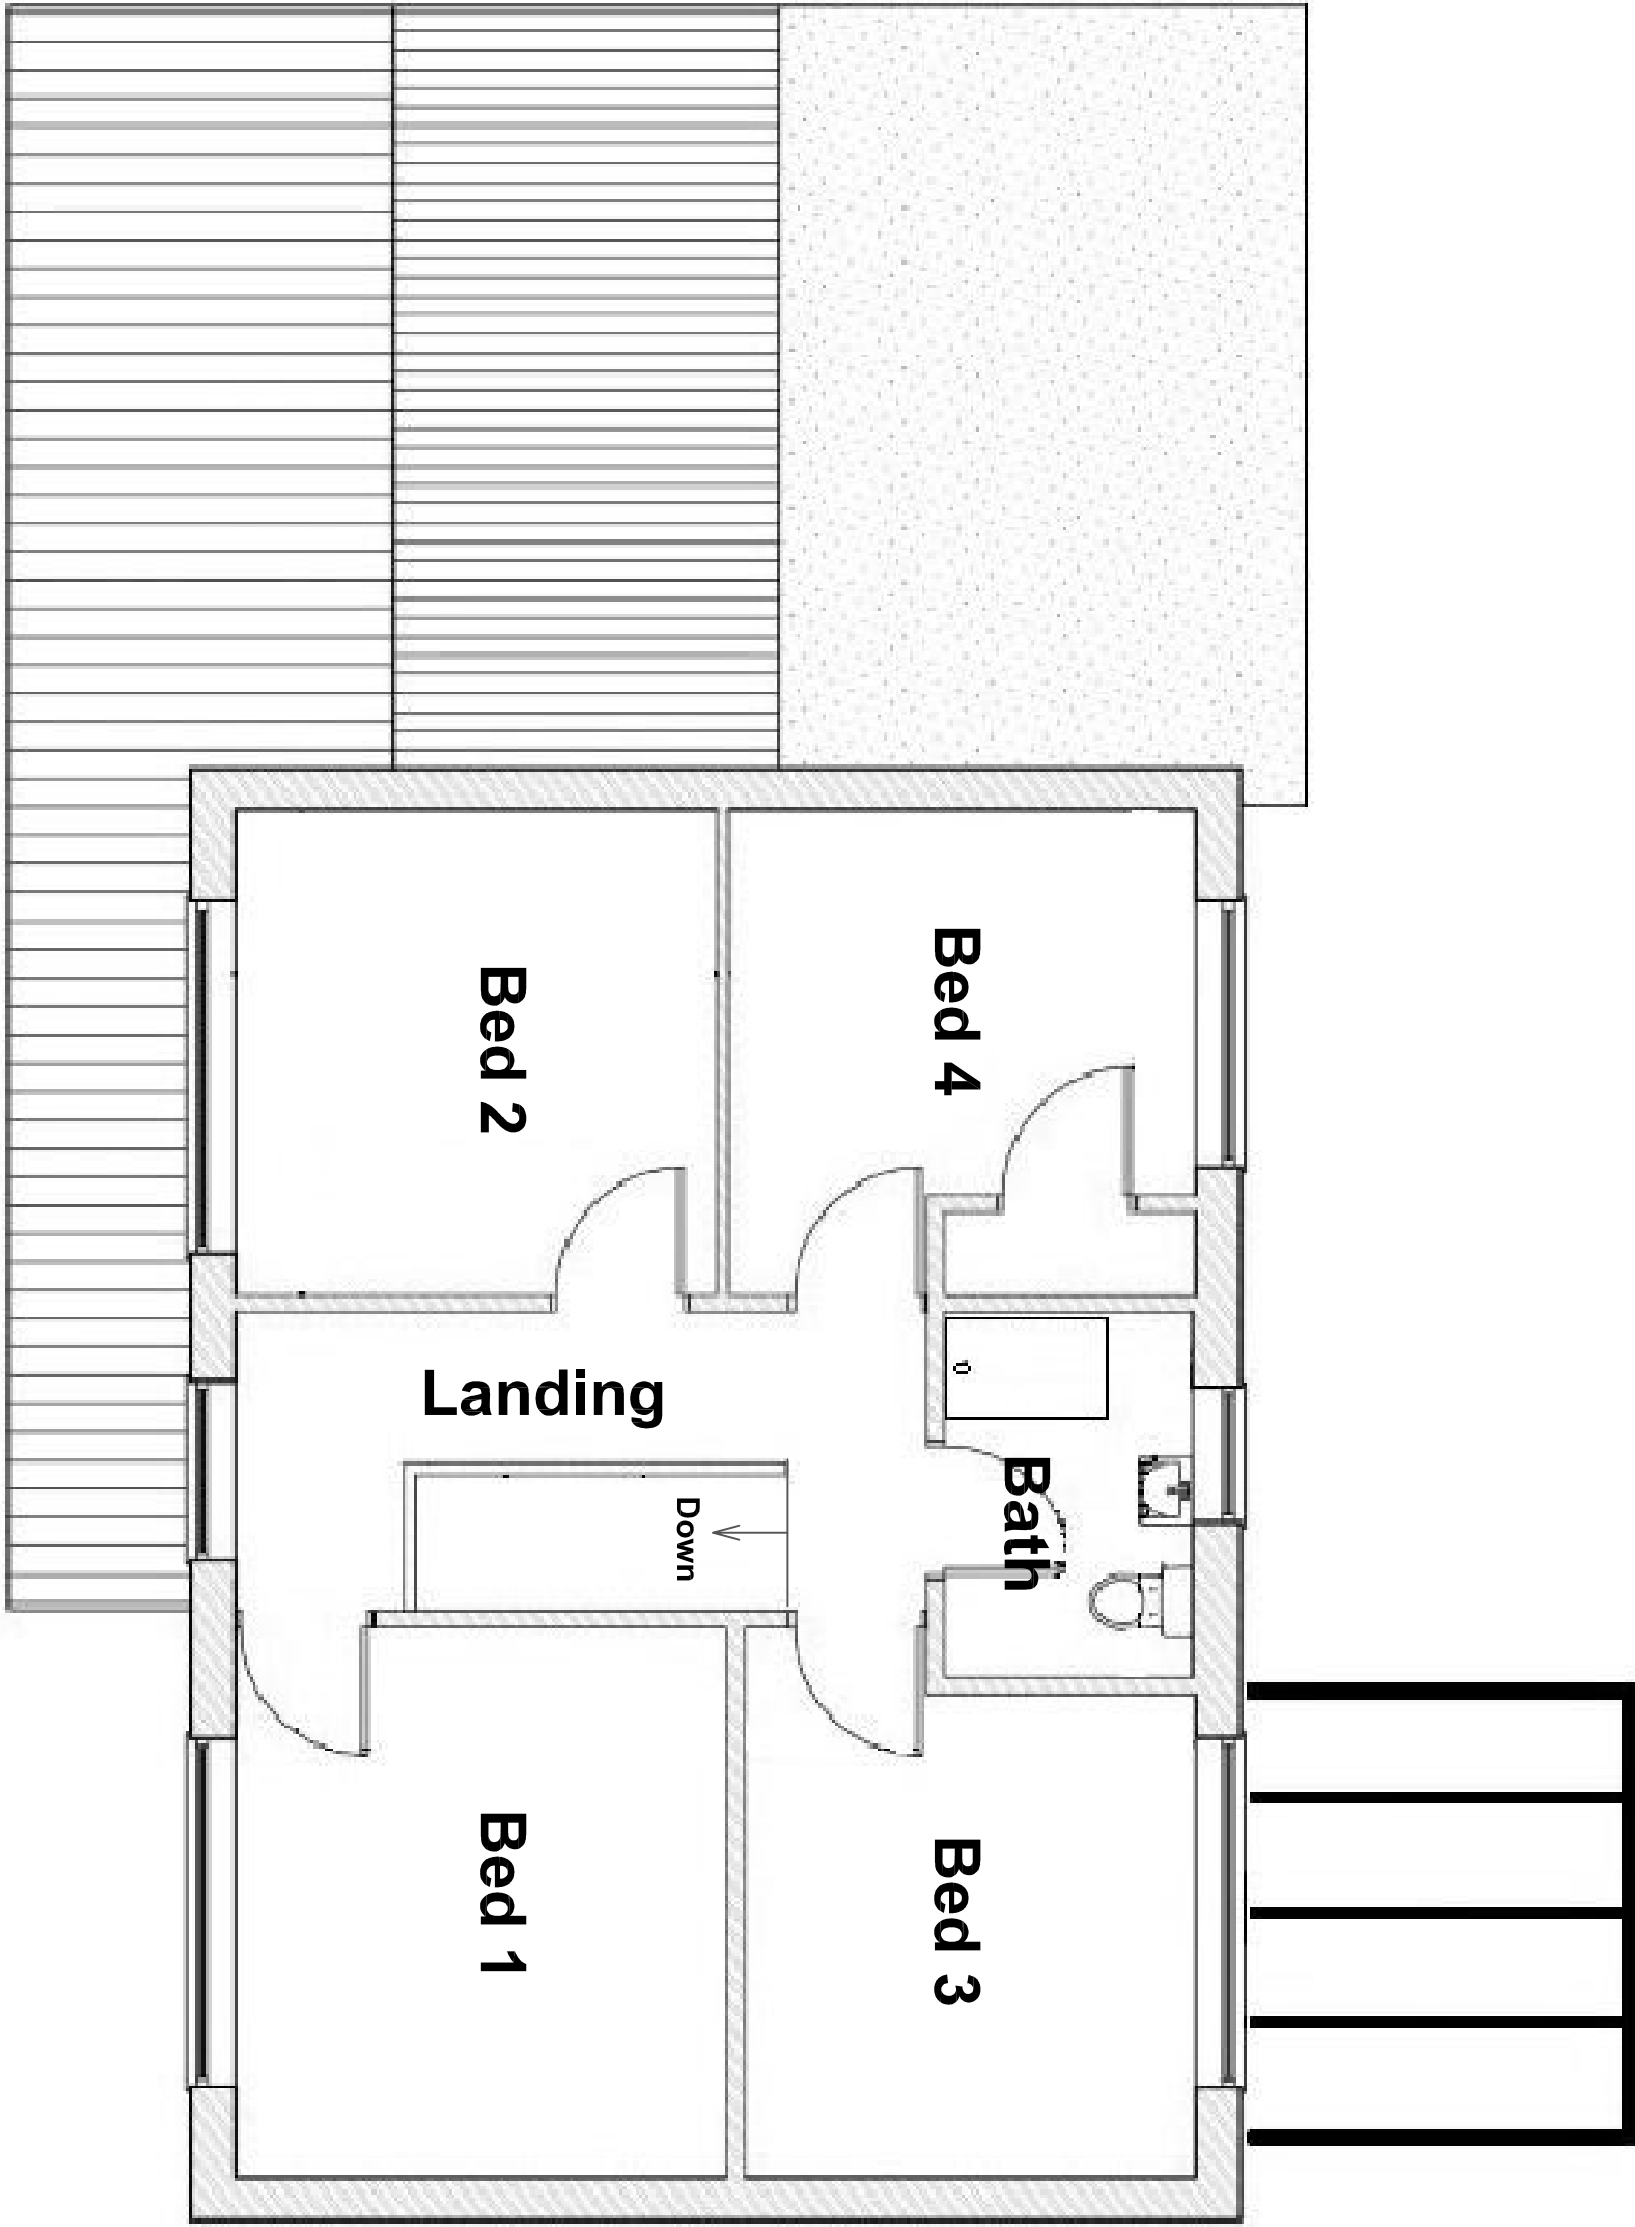


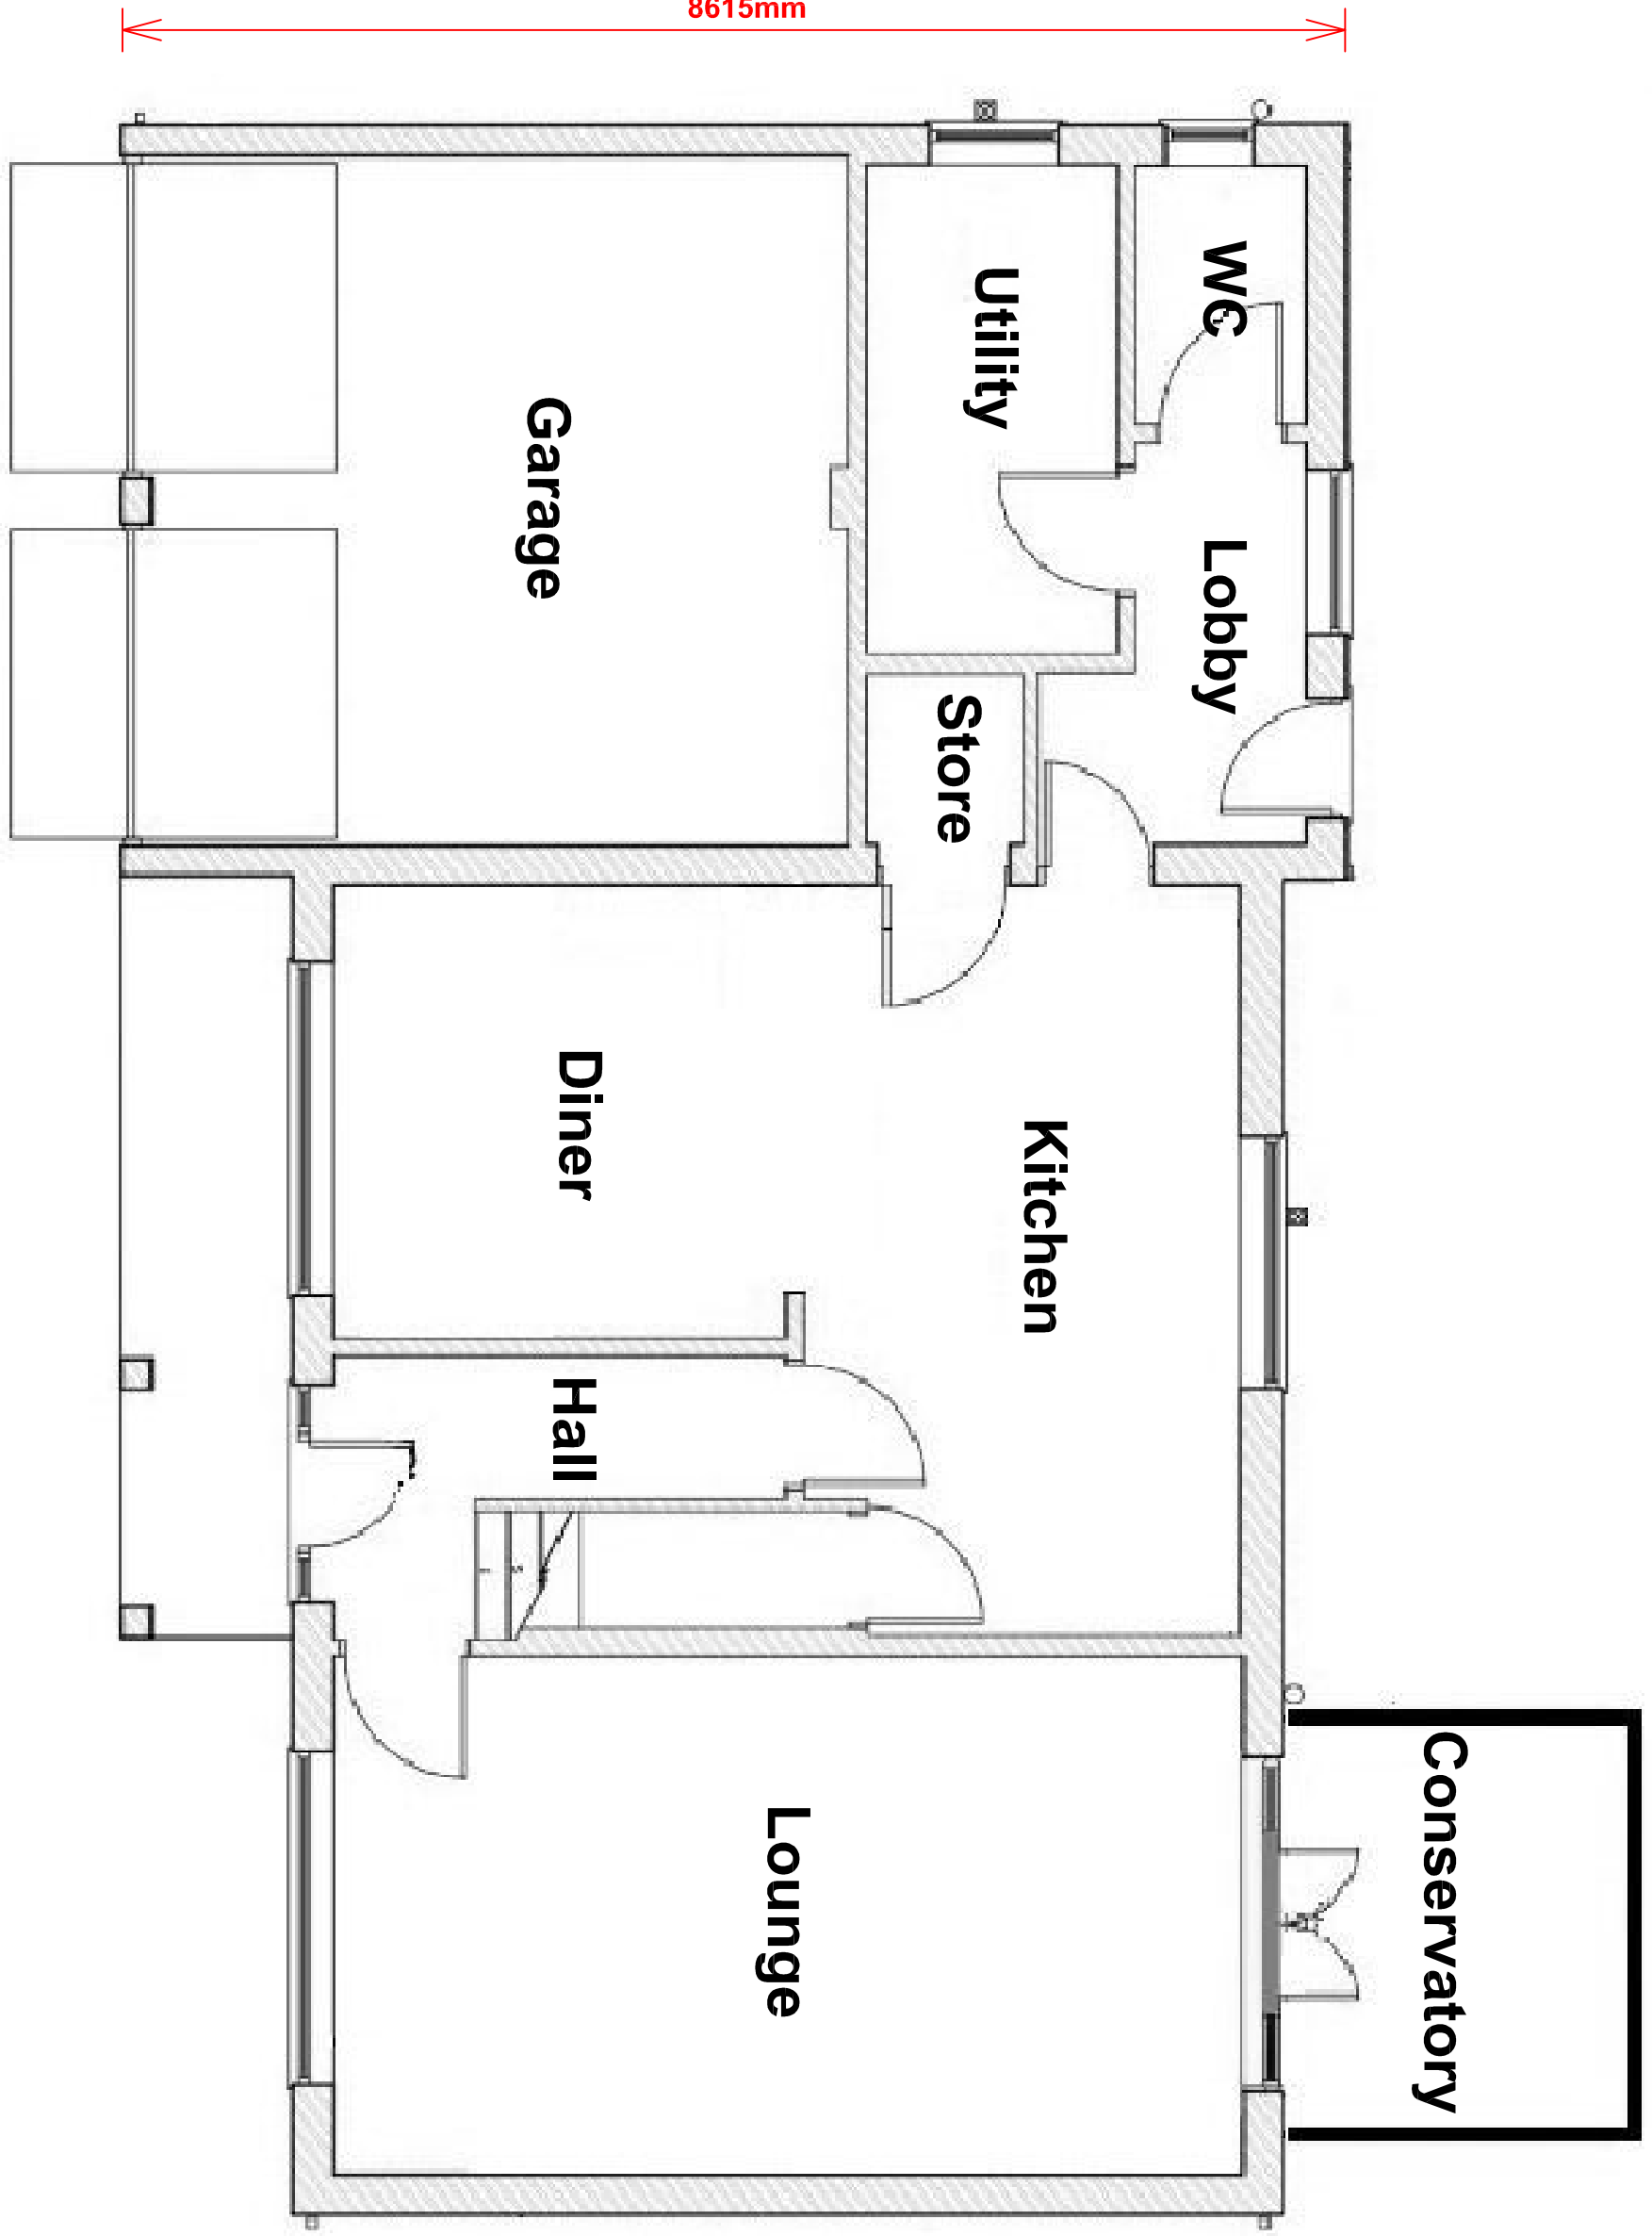

GROUND FLOOR PLAN

FIRST FLOOR PLAN

EXISTING GROUND & FIRST FLOOR PLANS

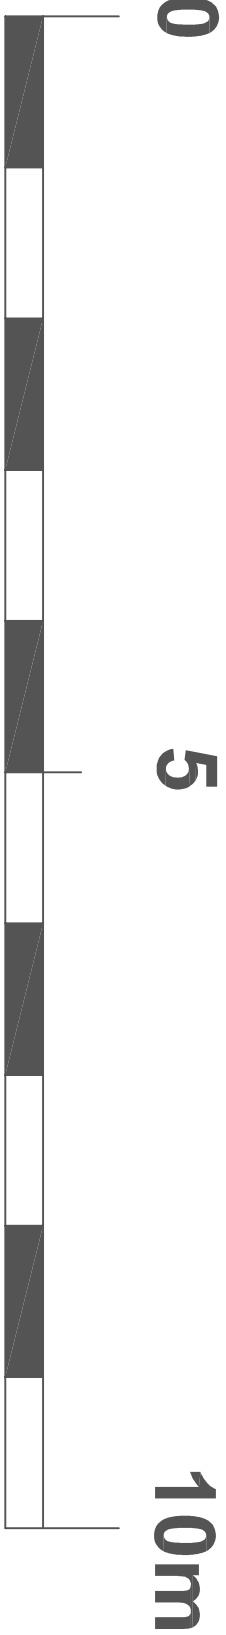

SCALE BAR

Note
This drawing has been prepared from drawings provided by Client, hence we cannot guarantee it is correct in every respect.

Rev.	Date	By	Description
REVISIONS			



CONSULTING CIVIL AND STRUCTURAL ENGINEERS

The Brunel Centre, 75 Garsgate Road, Long Sutton, Spalding PE12 9BU
Tel: 01480 811186 Fax: 01480 811186
e-mail: info@nja-group.co.uk website: www.nja-group.co.uk
also at Unit 9 Beaucroft Farm, Marston Moreynne, Bedford MK43 0QE

Client **Mr & Mrs G. Little**

Project **Proposed First Floor Extension
1 Armstrongs Close
Weston
Spalding PE12 6UG**

Drawing Title **Planning Application Drawing 2**

Scale	1 : 50 @ A1	Job No.	20 / 56
Date	November 2020	Drawing No.	02
Drawn	NJ	Revision	-

© Neil Johnson Associates. This drawing must not be reproduced in whole or in part without prior written permission.
DO NOT SCALE. All dimensions must be verified on site.