




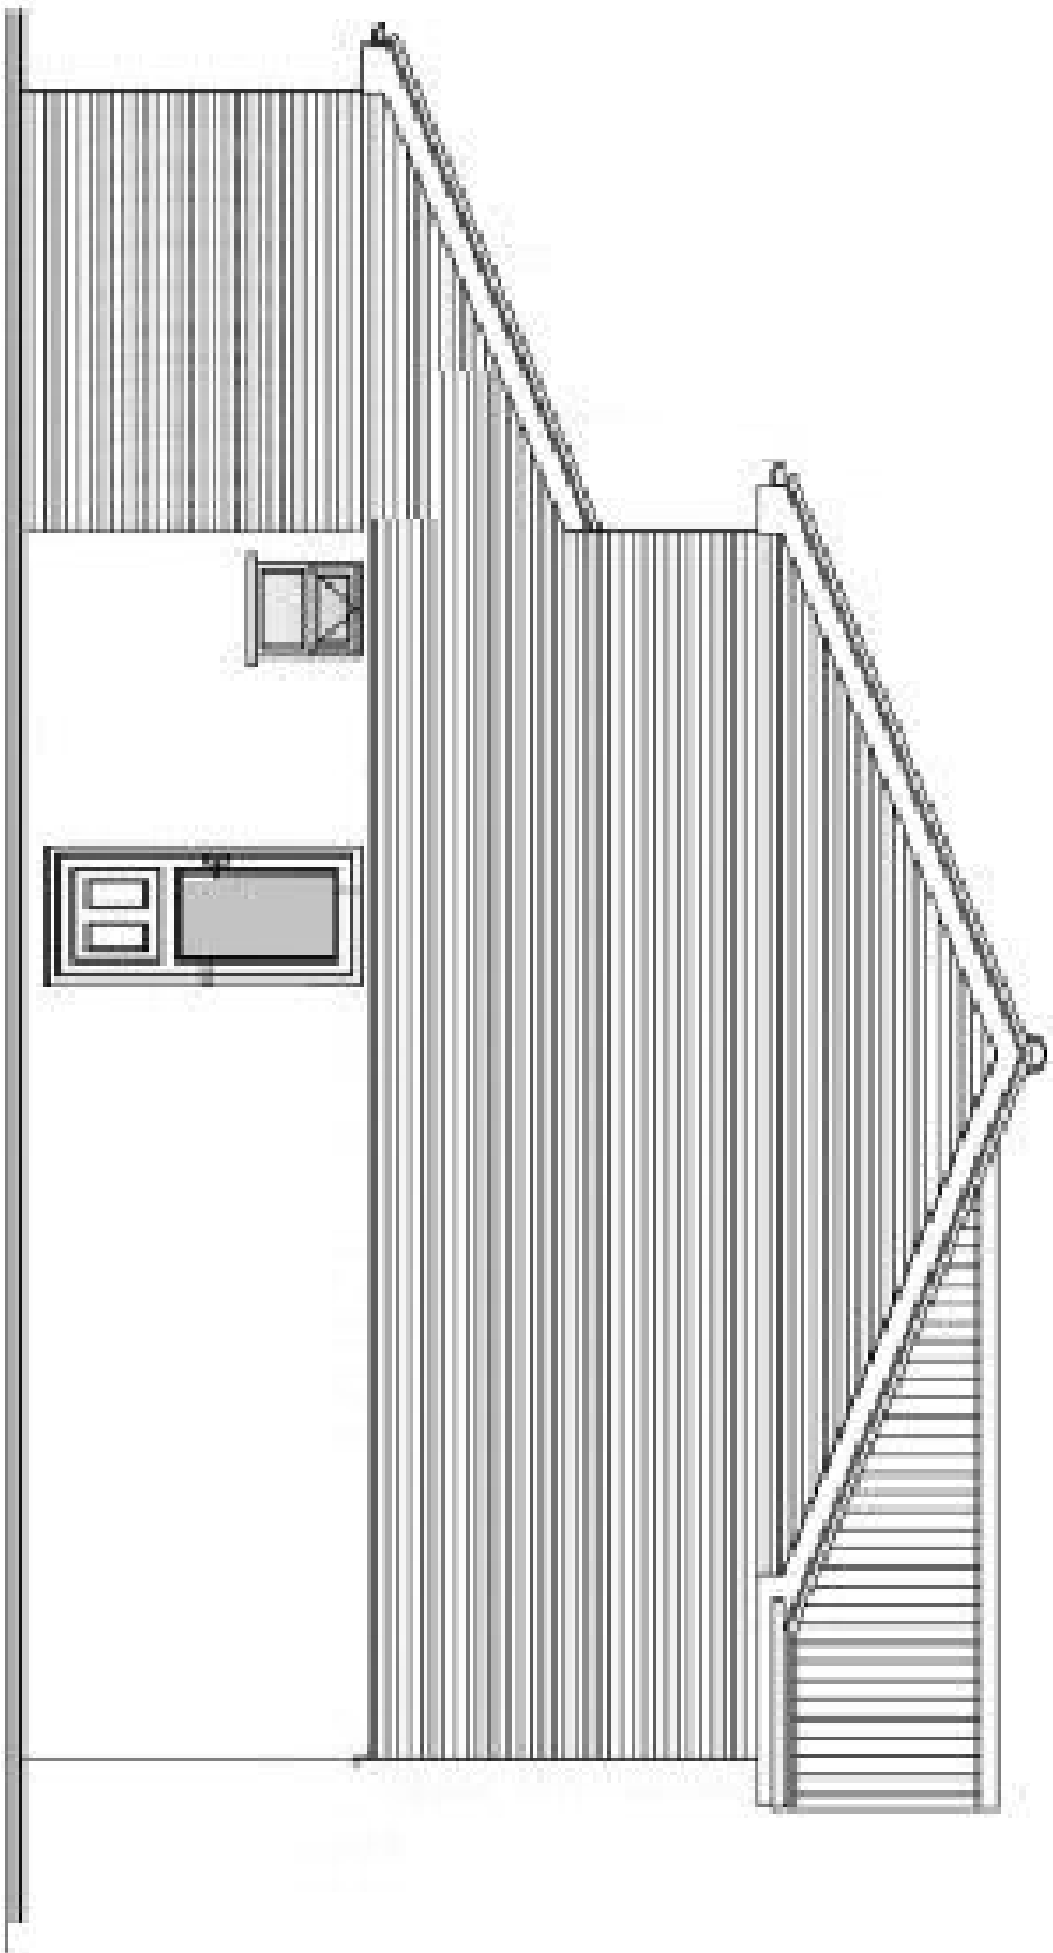


SIDE ELEVATION
(Southeast)

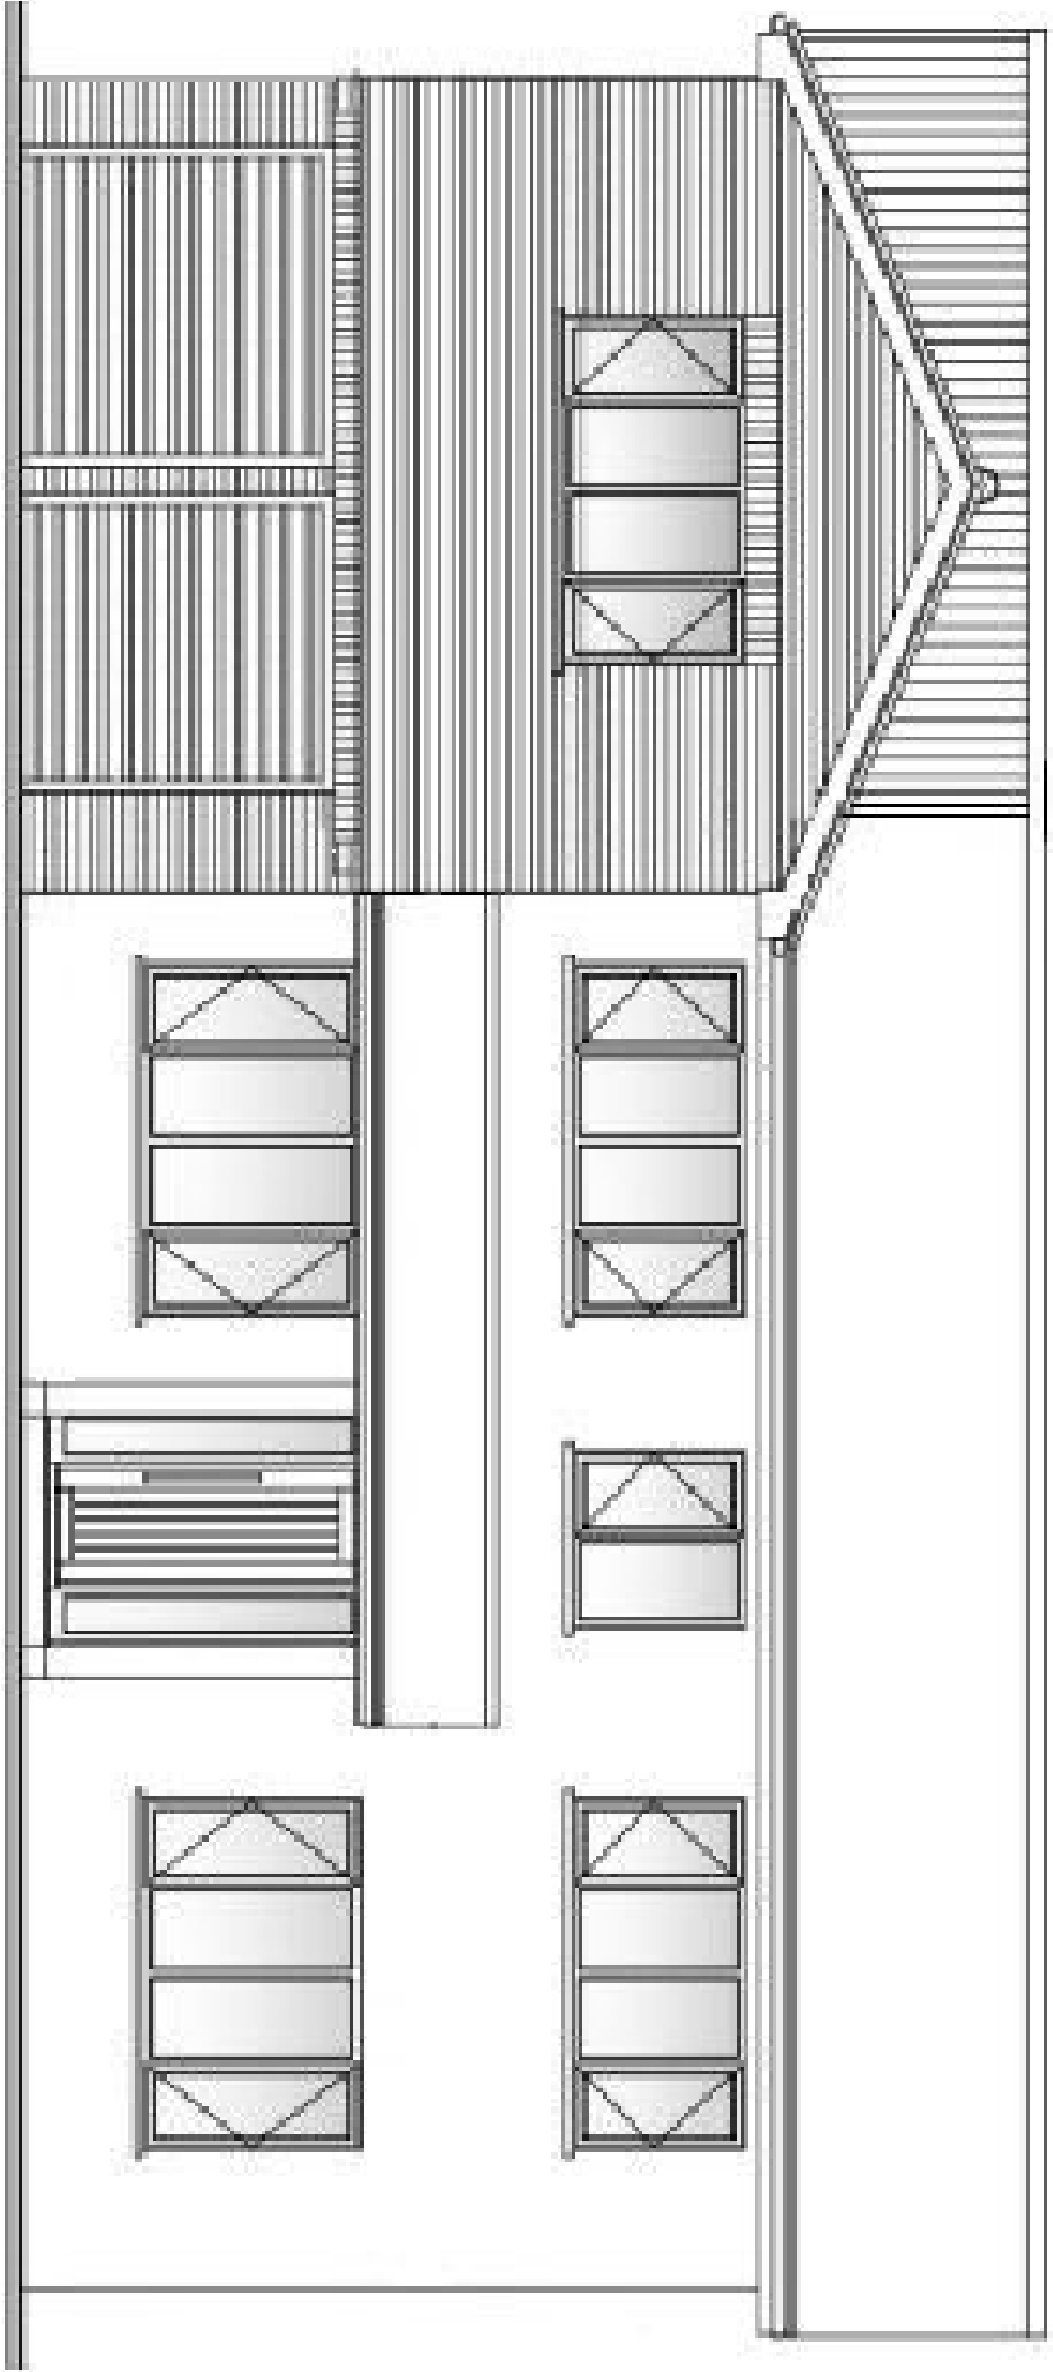

FRONT ELEVATION
(Northeast)

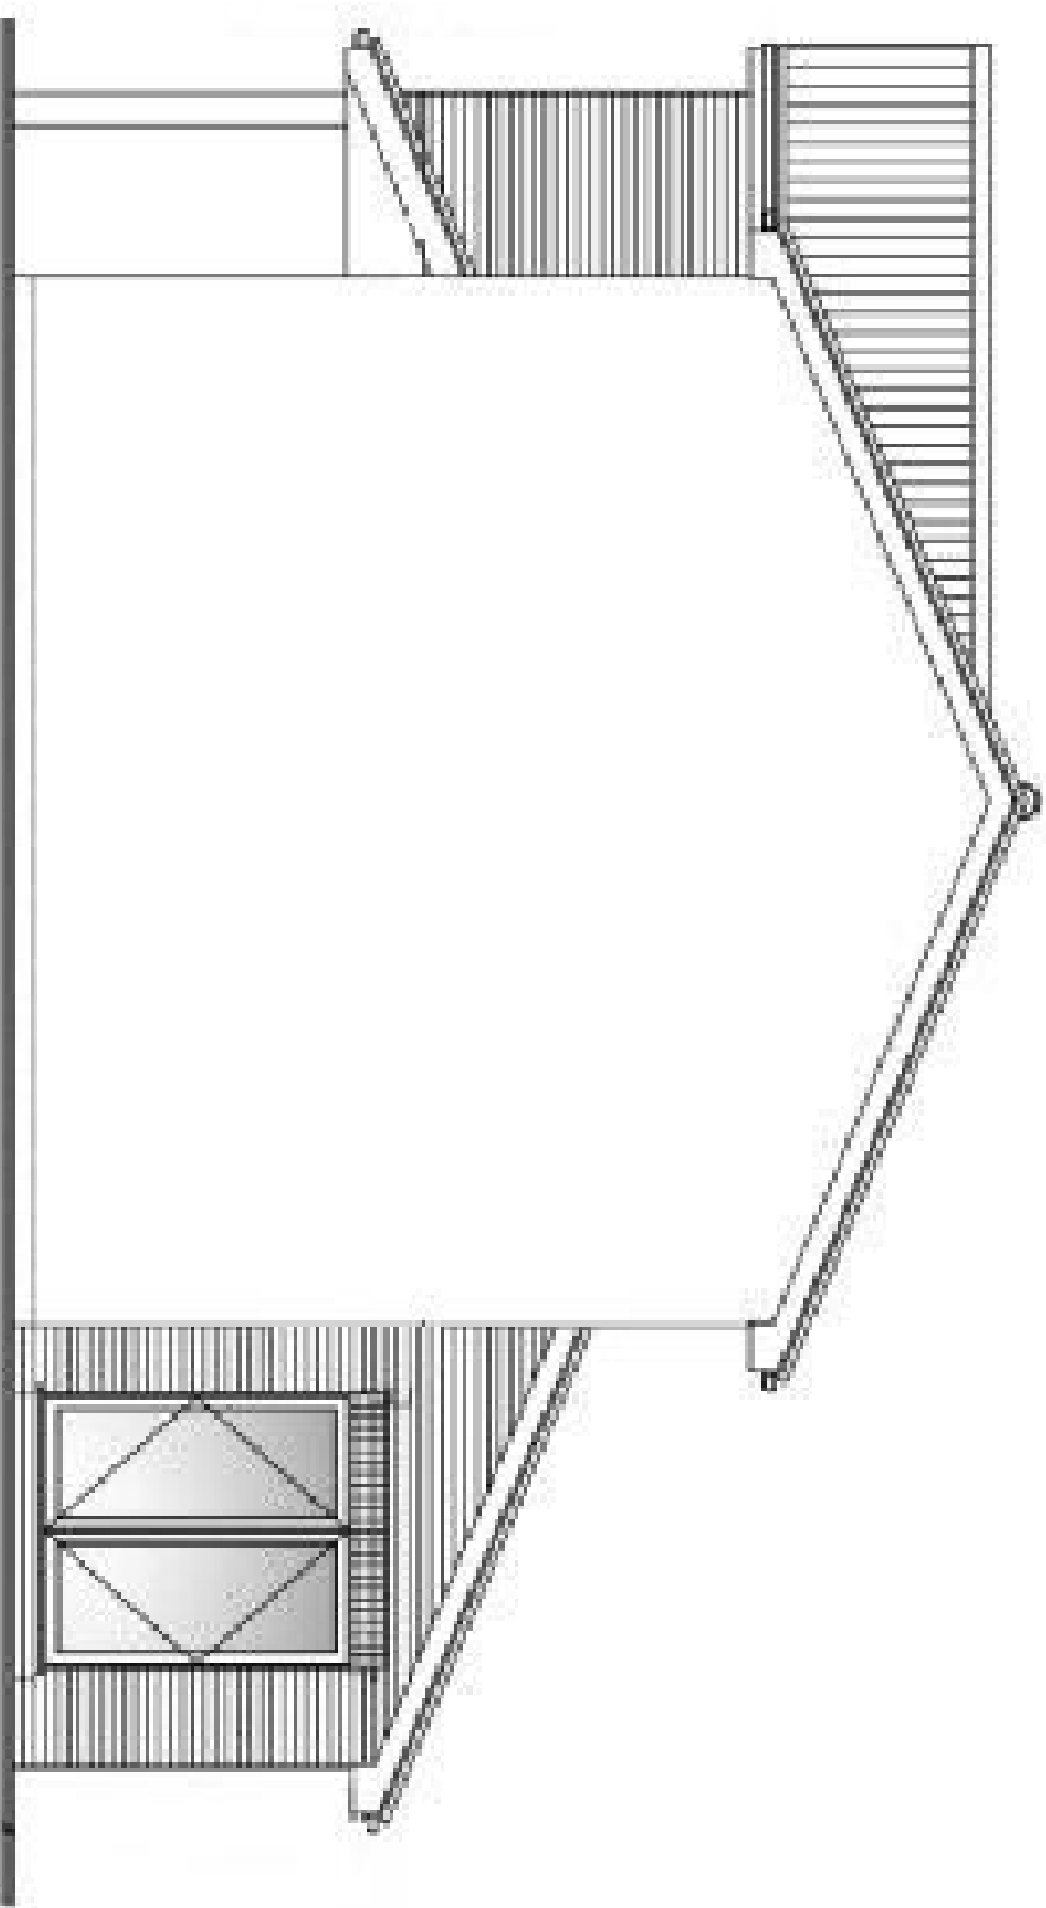

SIDE ELEVATION (conservatory omitted)
(Northwest)

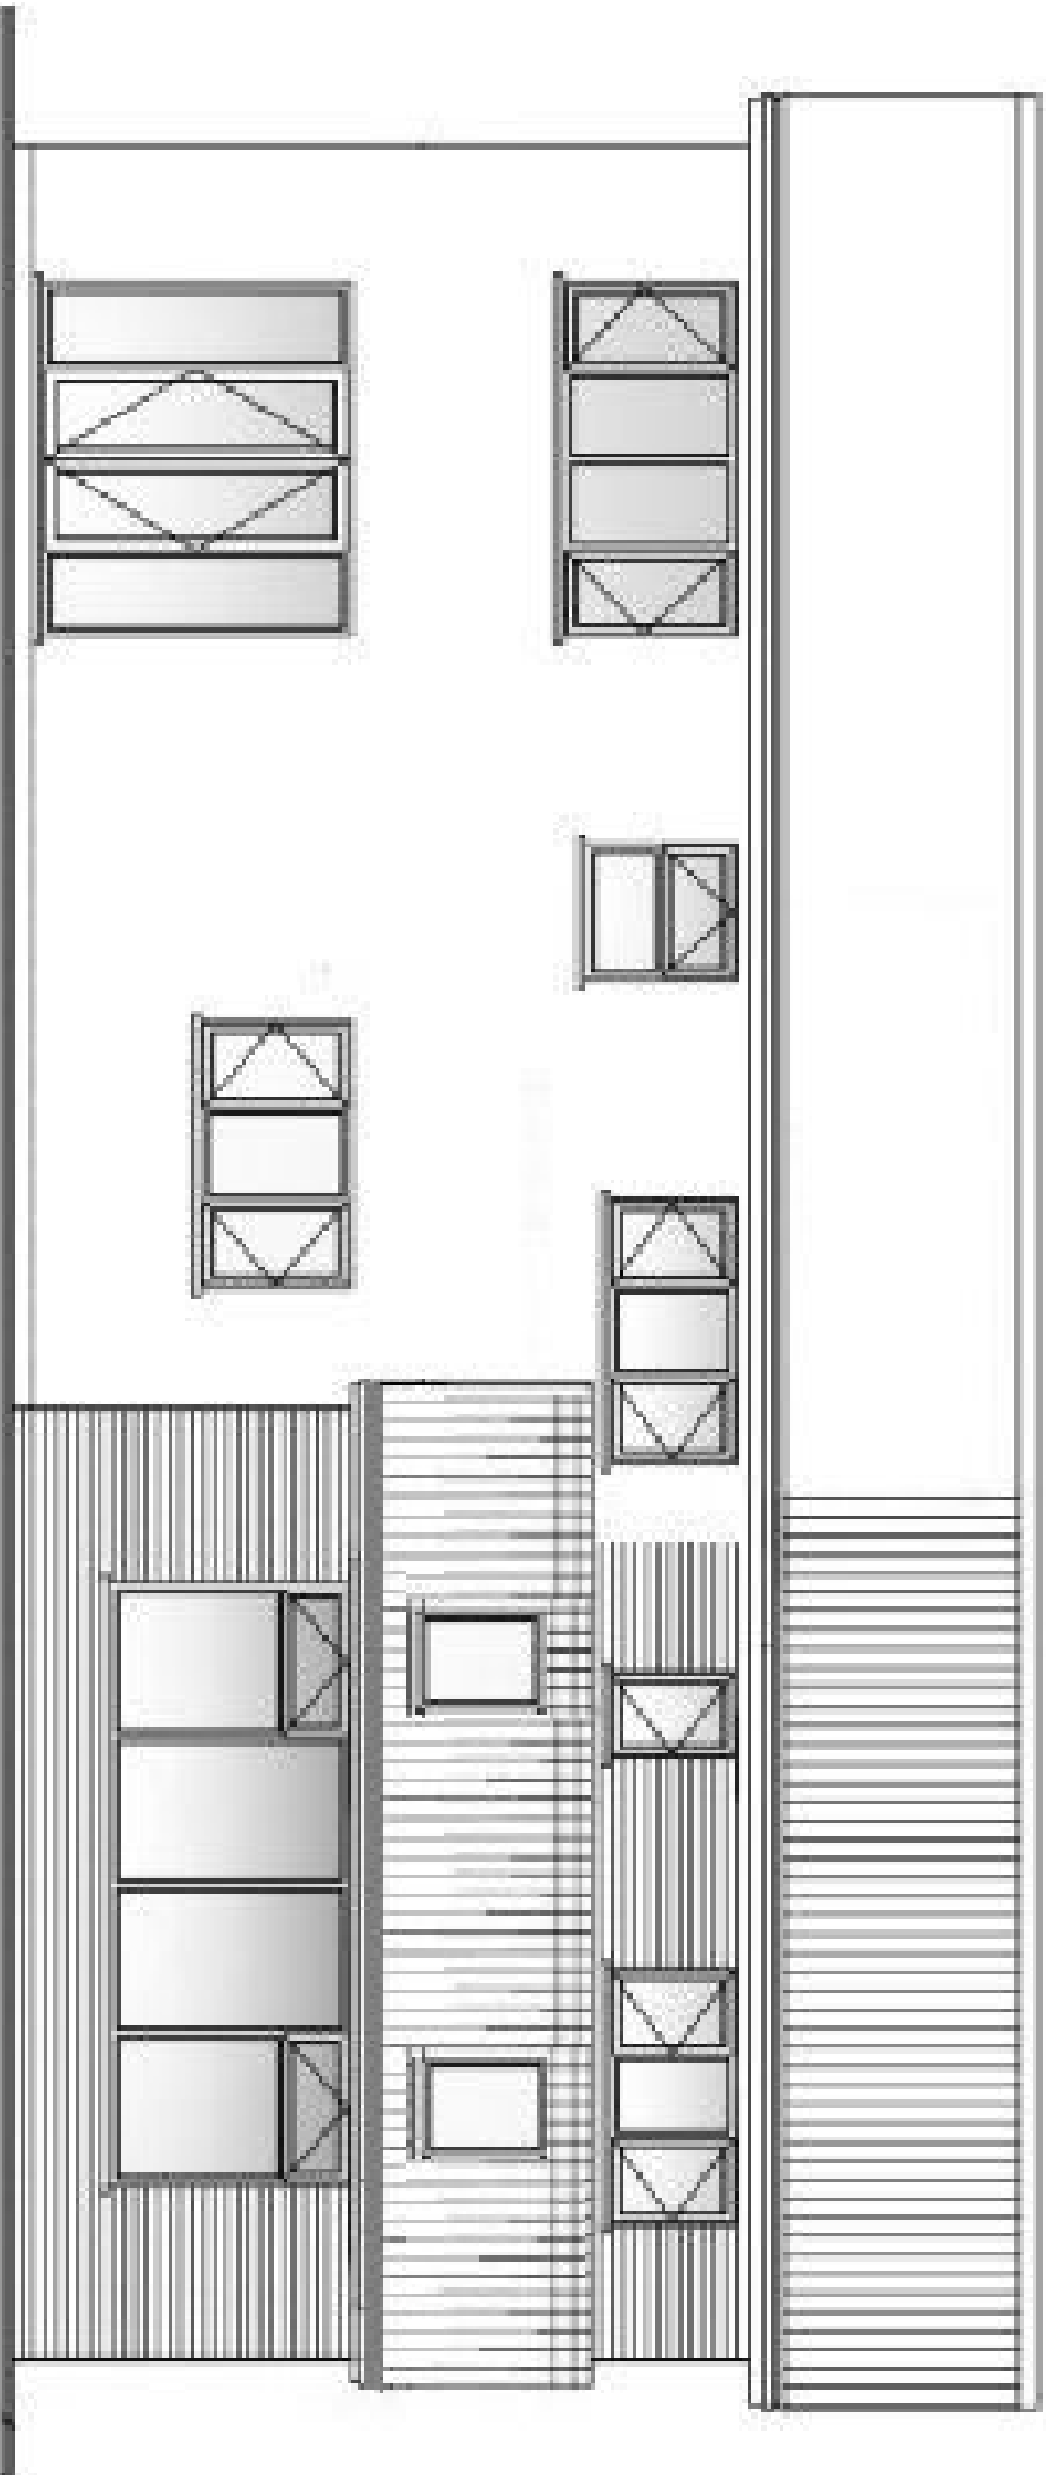


REAR ELEVATION (conservatory omitted)
(Southwest)

Proposed Finishes (all to match existing)	
Roofs	Brown concrete interlocking tiles
Rooflights	2No. Velux to monopitch roof over single storey extension
Walls	Red Brick
External Doors	White UPVC
Windows	White UPVC
Fascias / Soffits	White UPVC
Rainwater Goods	White UPVC

Note
This drawing has been prepared from drawings provided by Client, hence we cannot guarantee it is correct in every respect.

Rev.	Date	By	Description
REVISIONS			

 Neil Johnson Associates CONSULTING CIVIL AND STRUCTURAL ENGINEERS The Brunel Centre, 75 Garsgate Road, Long Sutton, Spalding PE12 9BU Tel: 01480 811186 Fax: 01480 811186 e-mail: info@njagroup.co.uk website: www.njagroup.co.uk also at Unit 9 Bannock Farm, Marston Moreynne, Bedford MK43 0QE			
Client	Mr & Mrs G. Little		
Project	Proposed First Floor Extension 1 Armstrongs Close Weston Spalding PE12 6UG		
Drawing Title	Planning Application Drawing 3		
Scale	1 : 50 @ A1	Job No.	20 / 56
Date	November 2020	Drawing No.	03
Drawn	NJ	Revision	-
© Neil Johnson Associates. This drawing must not be reproduced in whole or in part without prior written permission. DO NOT SCALE. All dimensions must be verified on site.			

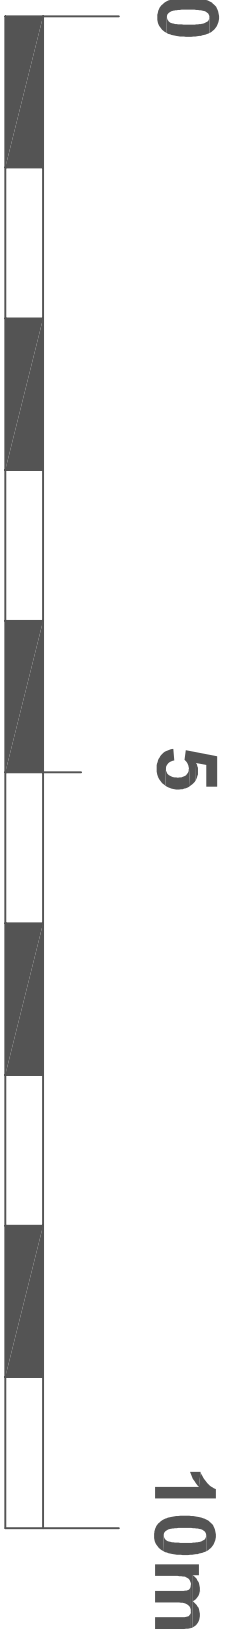

SCALE BAR

PROPOSED ELEVATIONS