




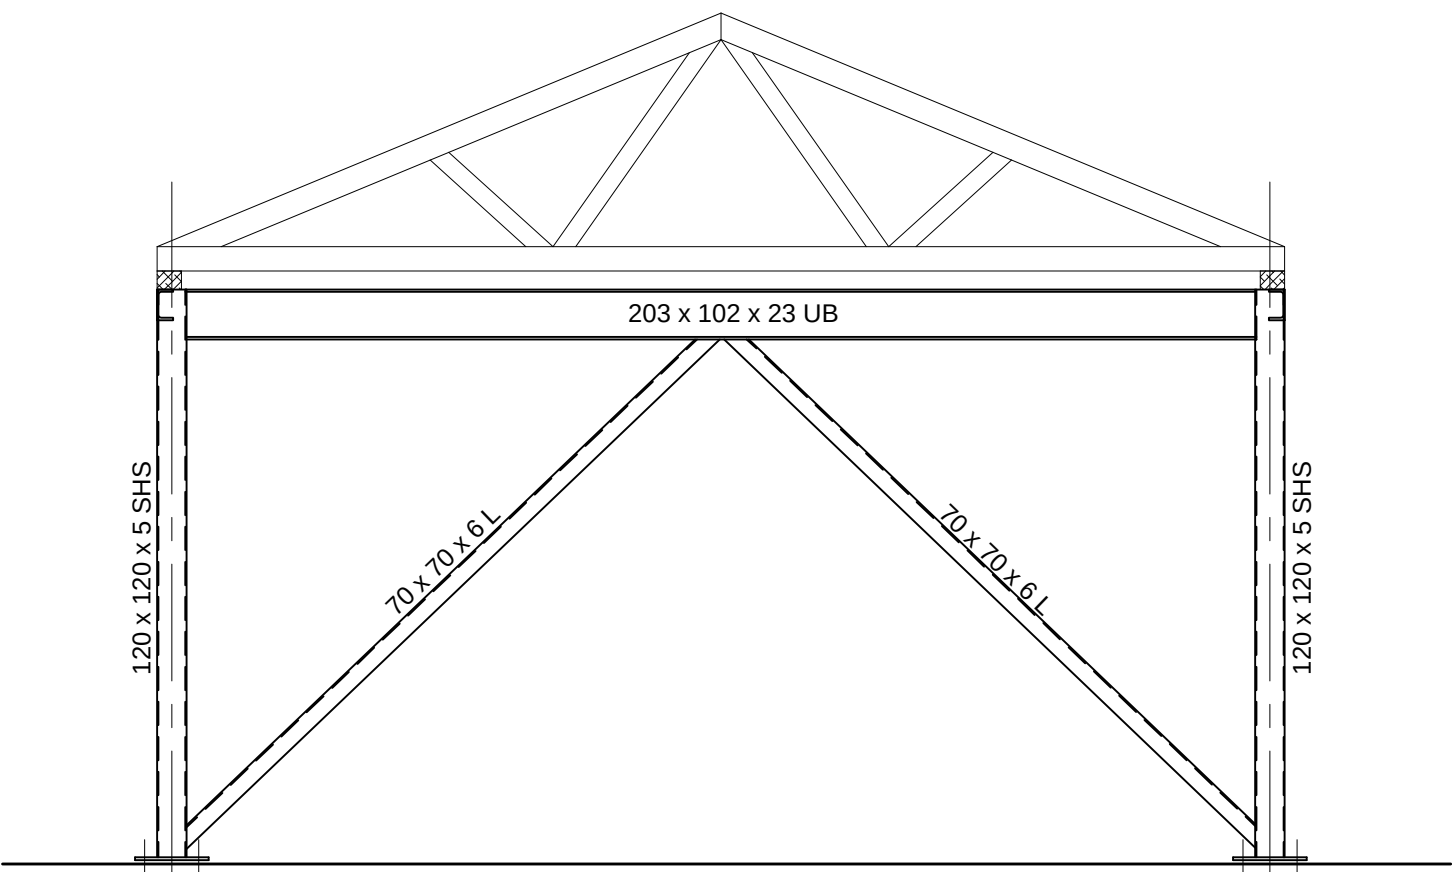



REAR ELEVATION

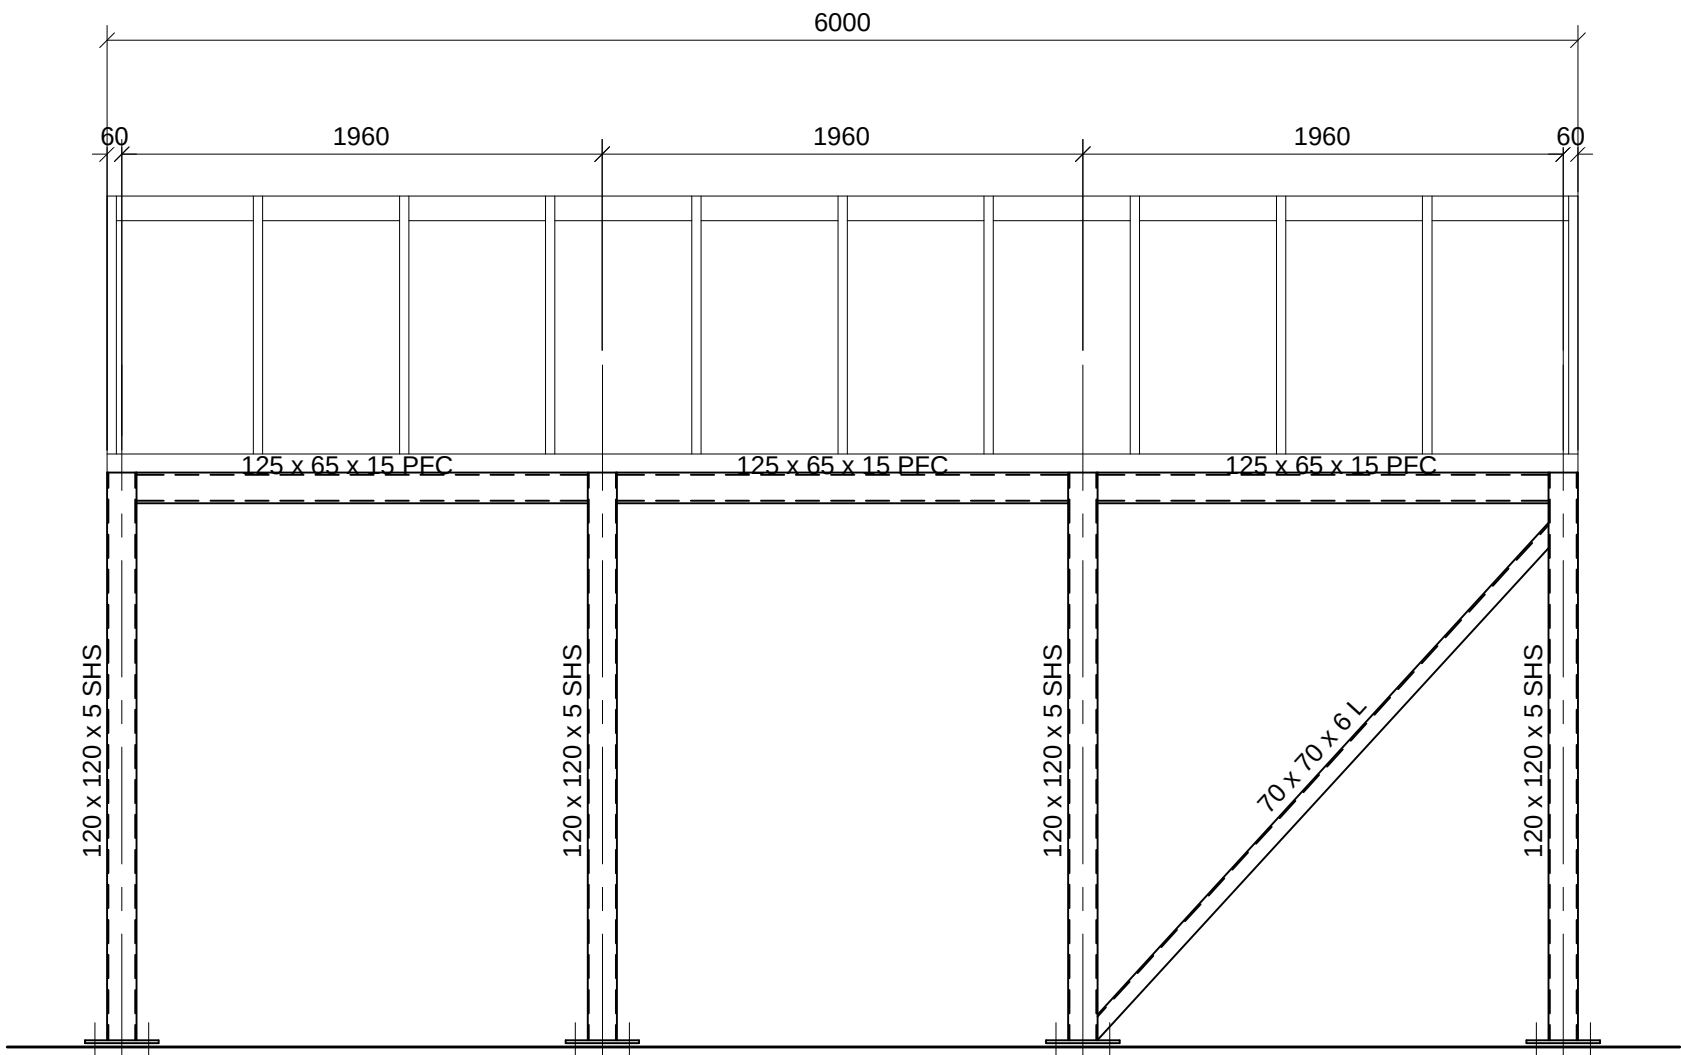


SIDE ELEVATION

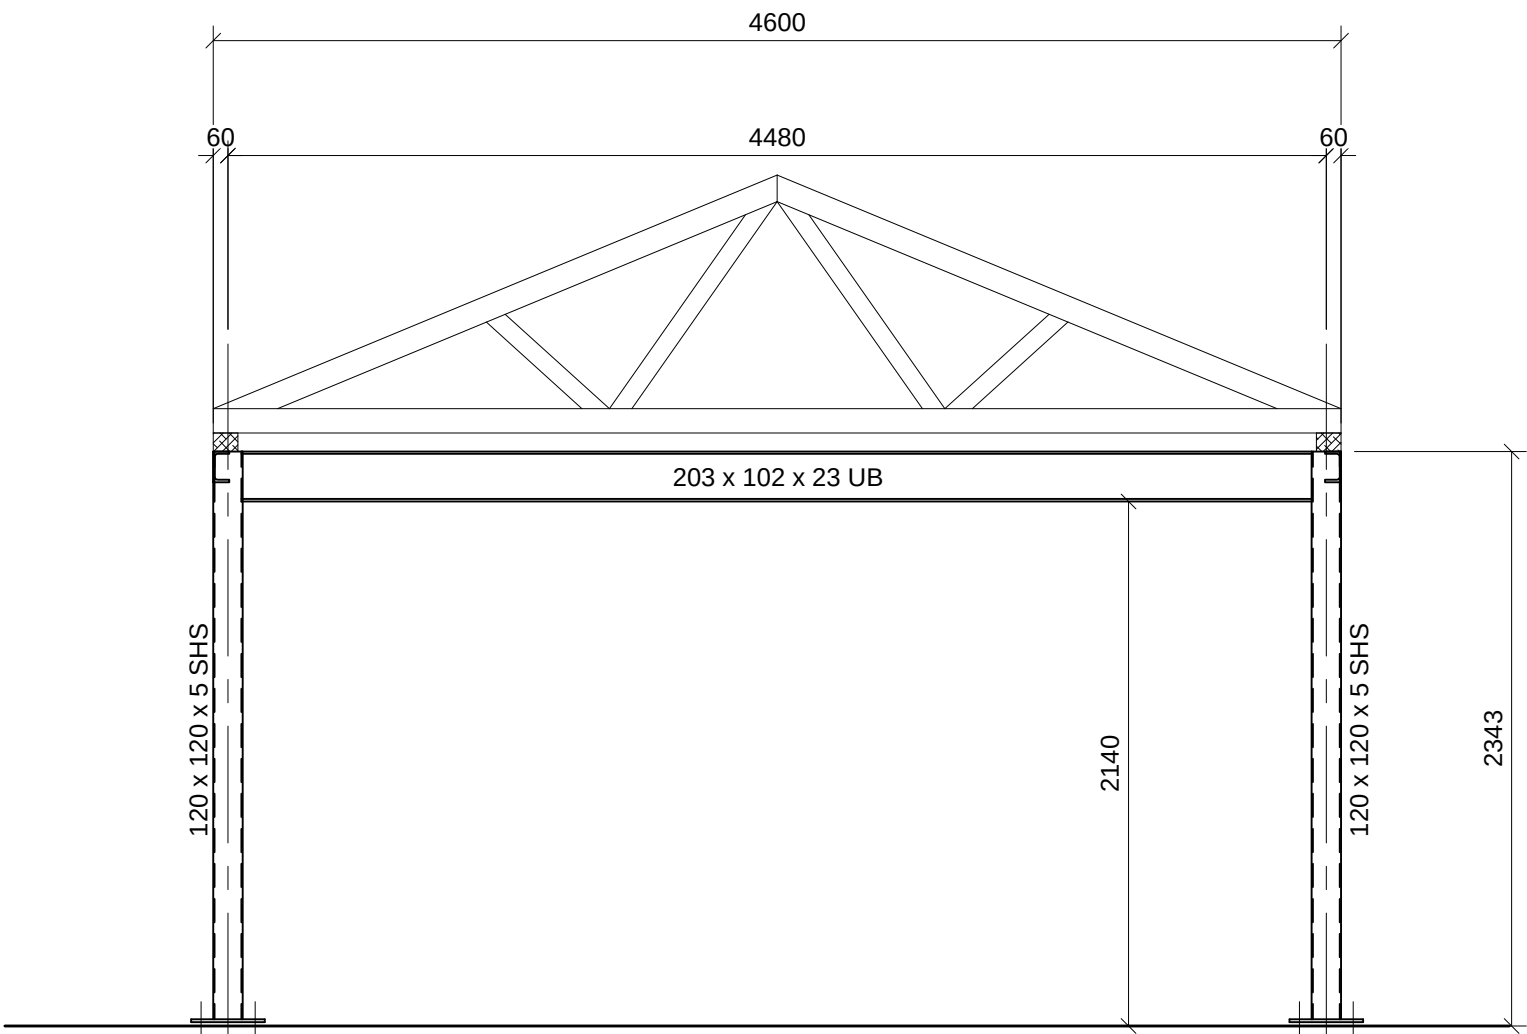

FRONT ELEVATION

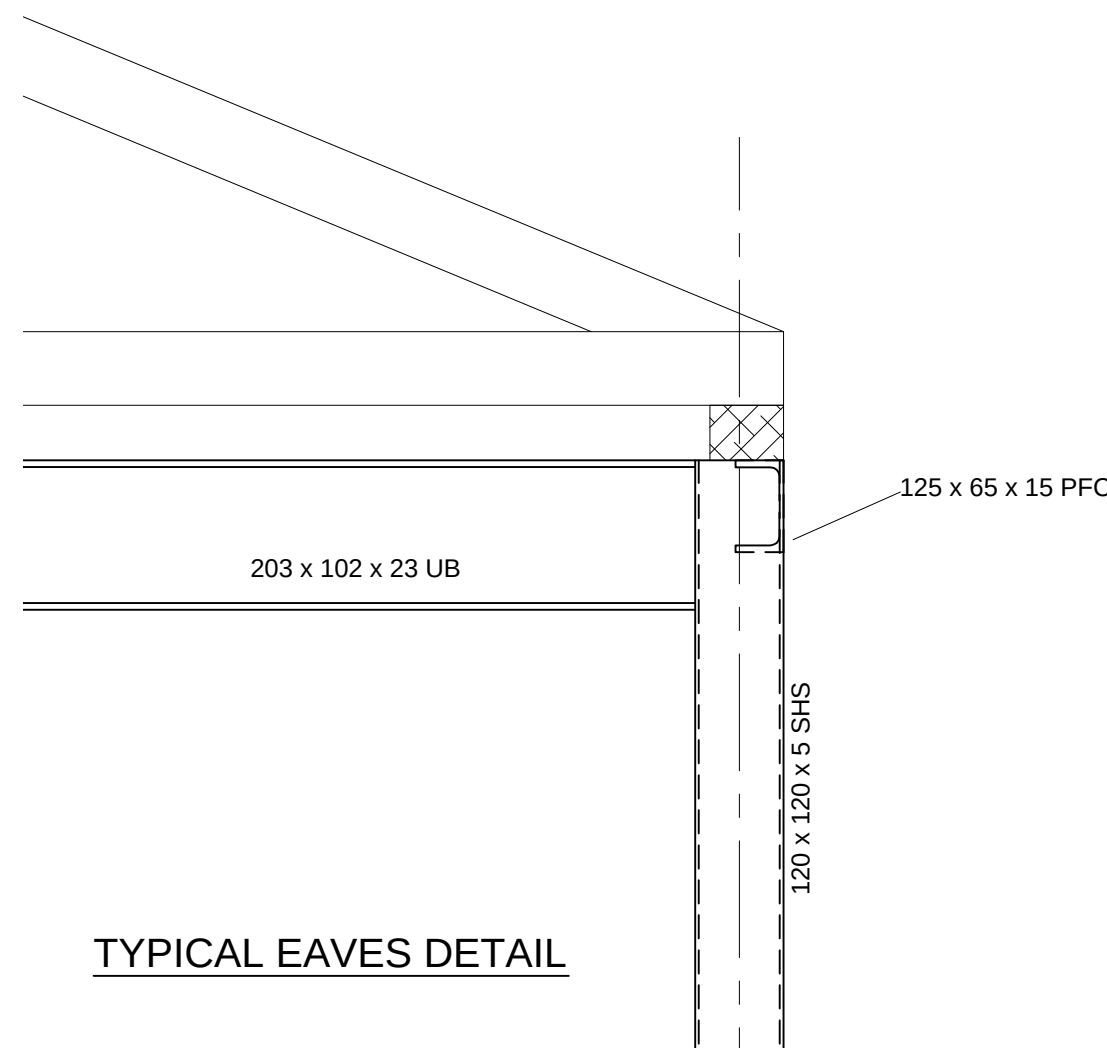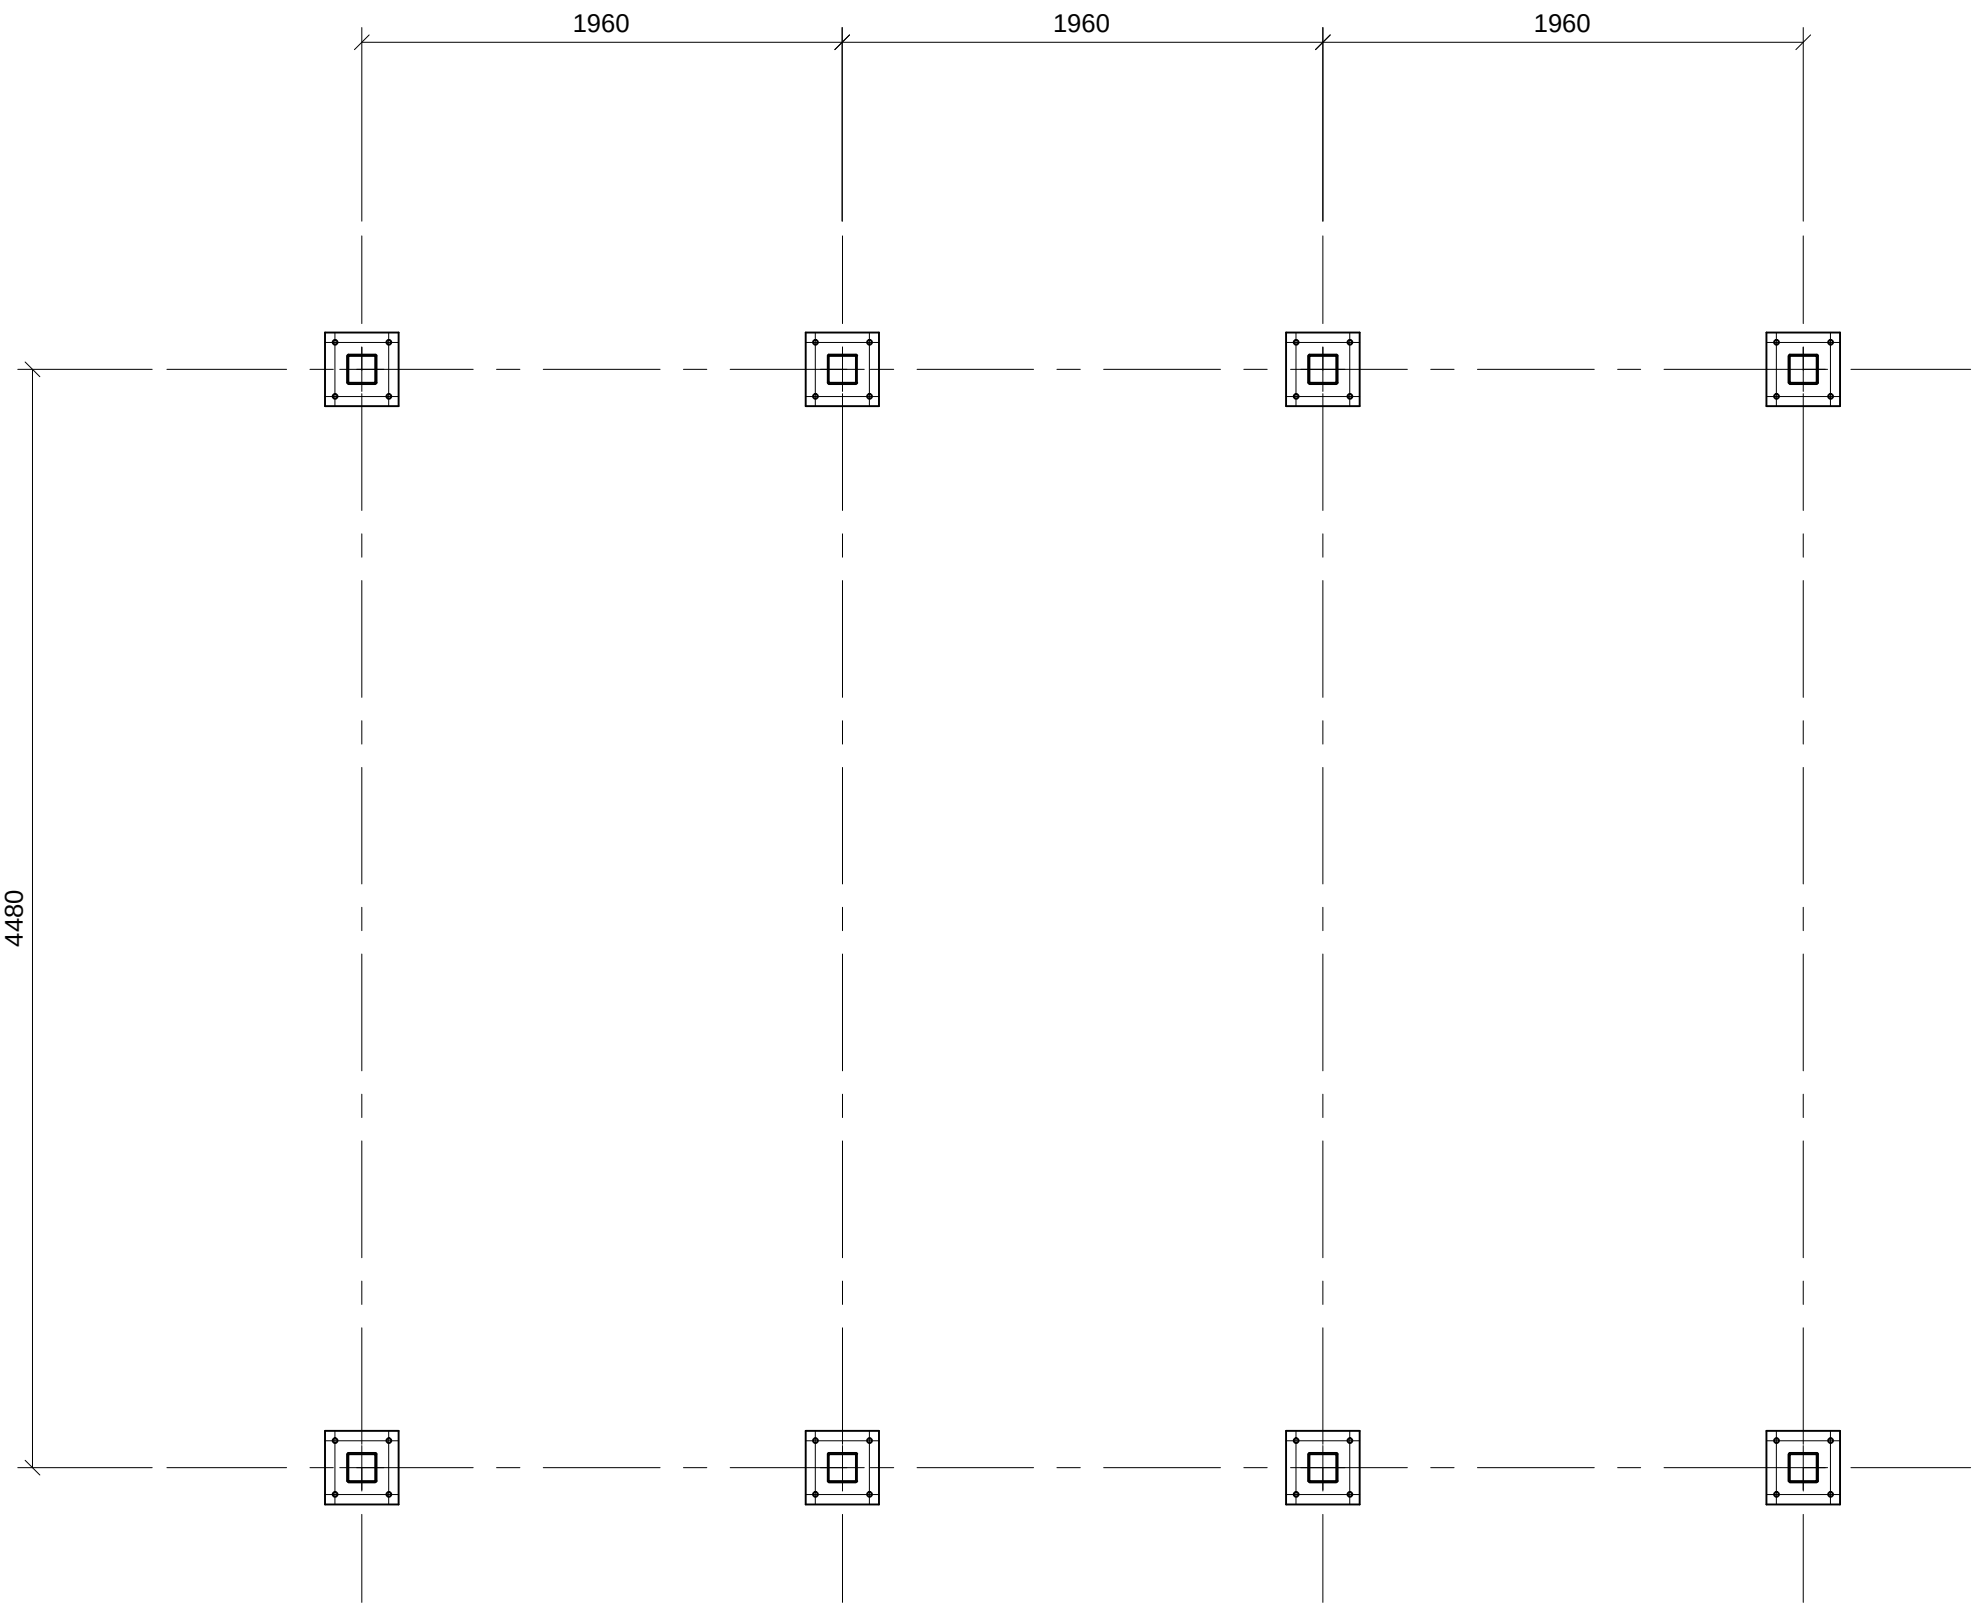

TYPICAL EAVES DETAIL

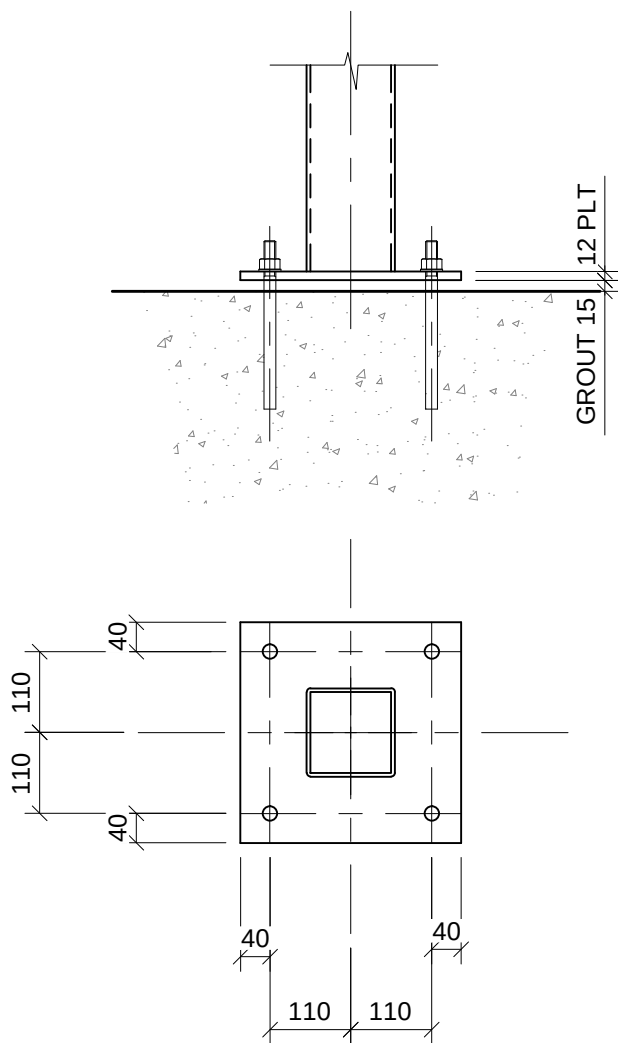

TYPICAL BASE DETAIL

NOTES:

HOLES BOLTS CSK N/S CSK F/S

A1 DRAWING - DO NOT SCALE - IF IN DOUBT ASK

REV	DESCRIPTION	DATE

STRUCTURAL STEELWORK LTD.

THORNLEIGH TRADING ESTATE
DUDLEY
WEST MIDLANDS
DY2 8UB
TEL 01384 258400
FAX 01384 296700
WWW.SSTEELWORK.CO.UK
ENQUIRIES@SSTEELWORK.CO.UK

PROJECT	
SITE	
CLIENT	
DRAWN	
SCALE	1:30
DATE	
CONTRACT No.	SS
DRAWING No.	GA-01B