



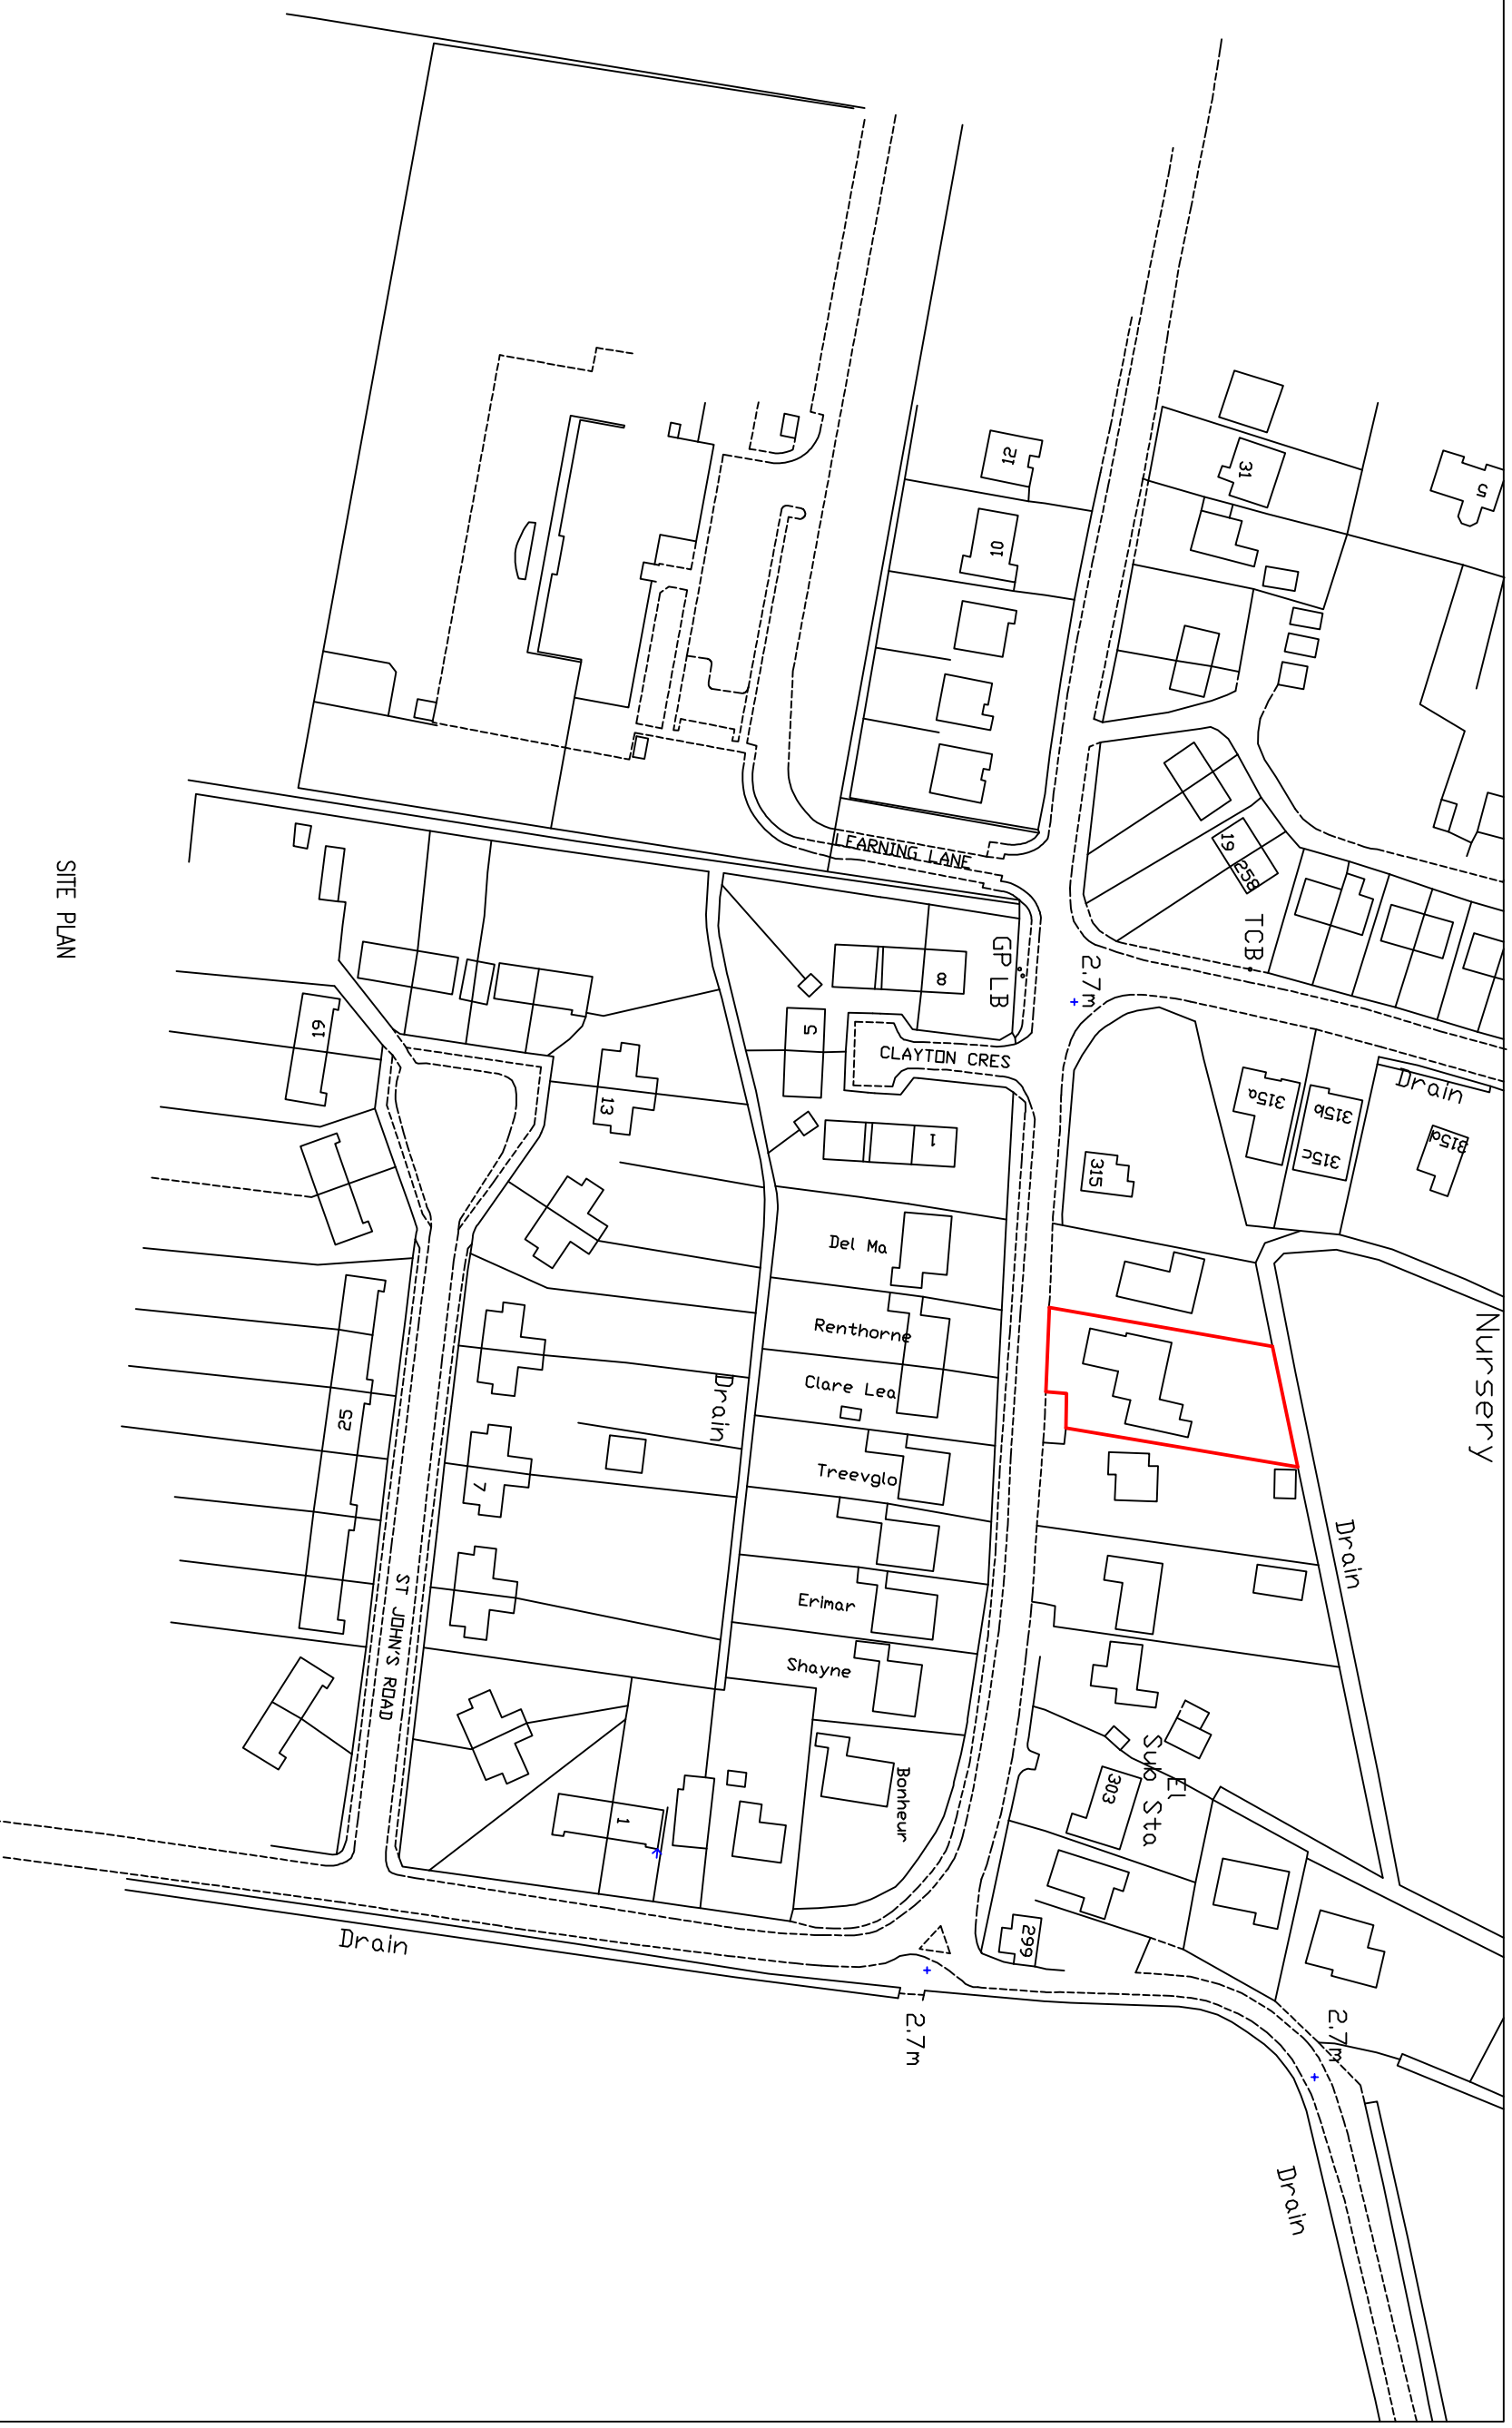

SITE PLAN

WESTON DESIGN Ltd
2 Austendyke Road,
Weston Hills,
Spalding,
Lincs,
PE12 6BX.
01775 724171
07841718457

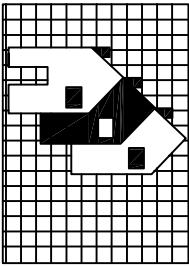

MR & MRS FLETCHER
311 BROADGATE
WESTON HILLS
SPALDING, LINCS

PROPOSED CAR PORT

DRAWING:
SITE PLAN

DECEMBER 2014

SCALE 1:1250 JC

Ref:	Revision:
------	-----------

Revision:

Date:

07841718457

TOTAL 1.1200 0
