



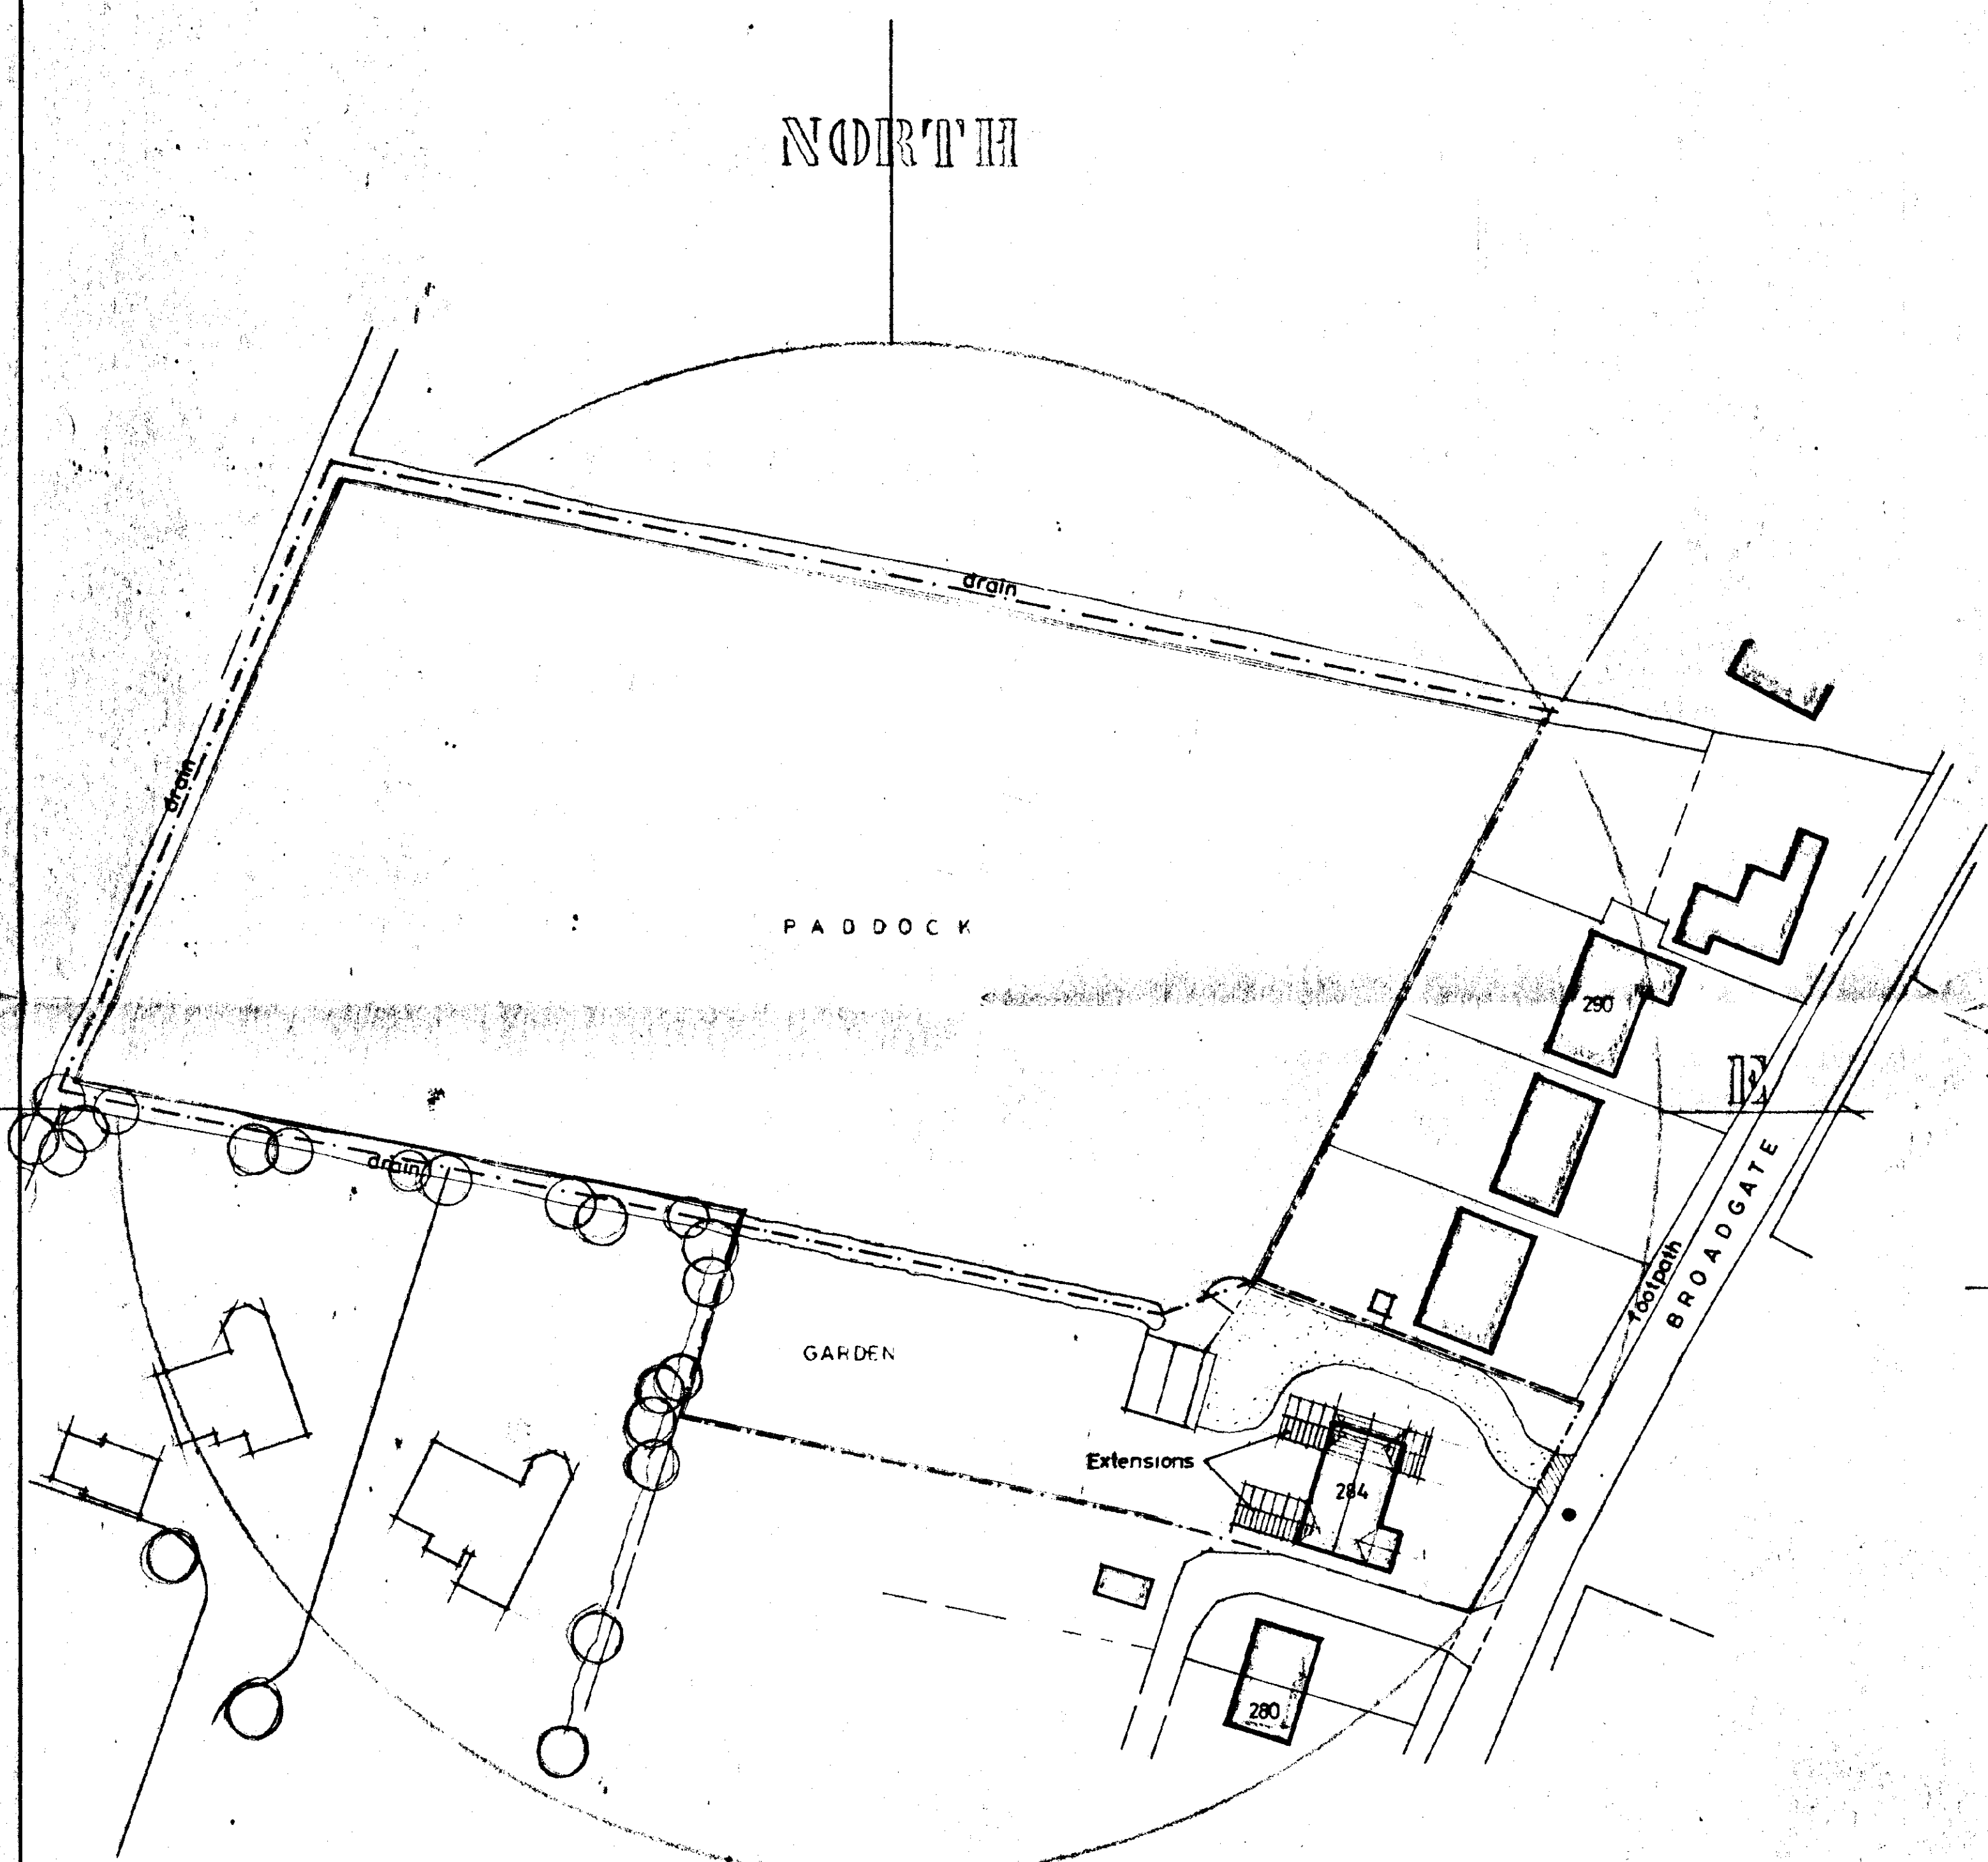

SITE PLAN
1 : 500

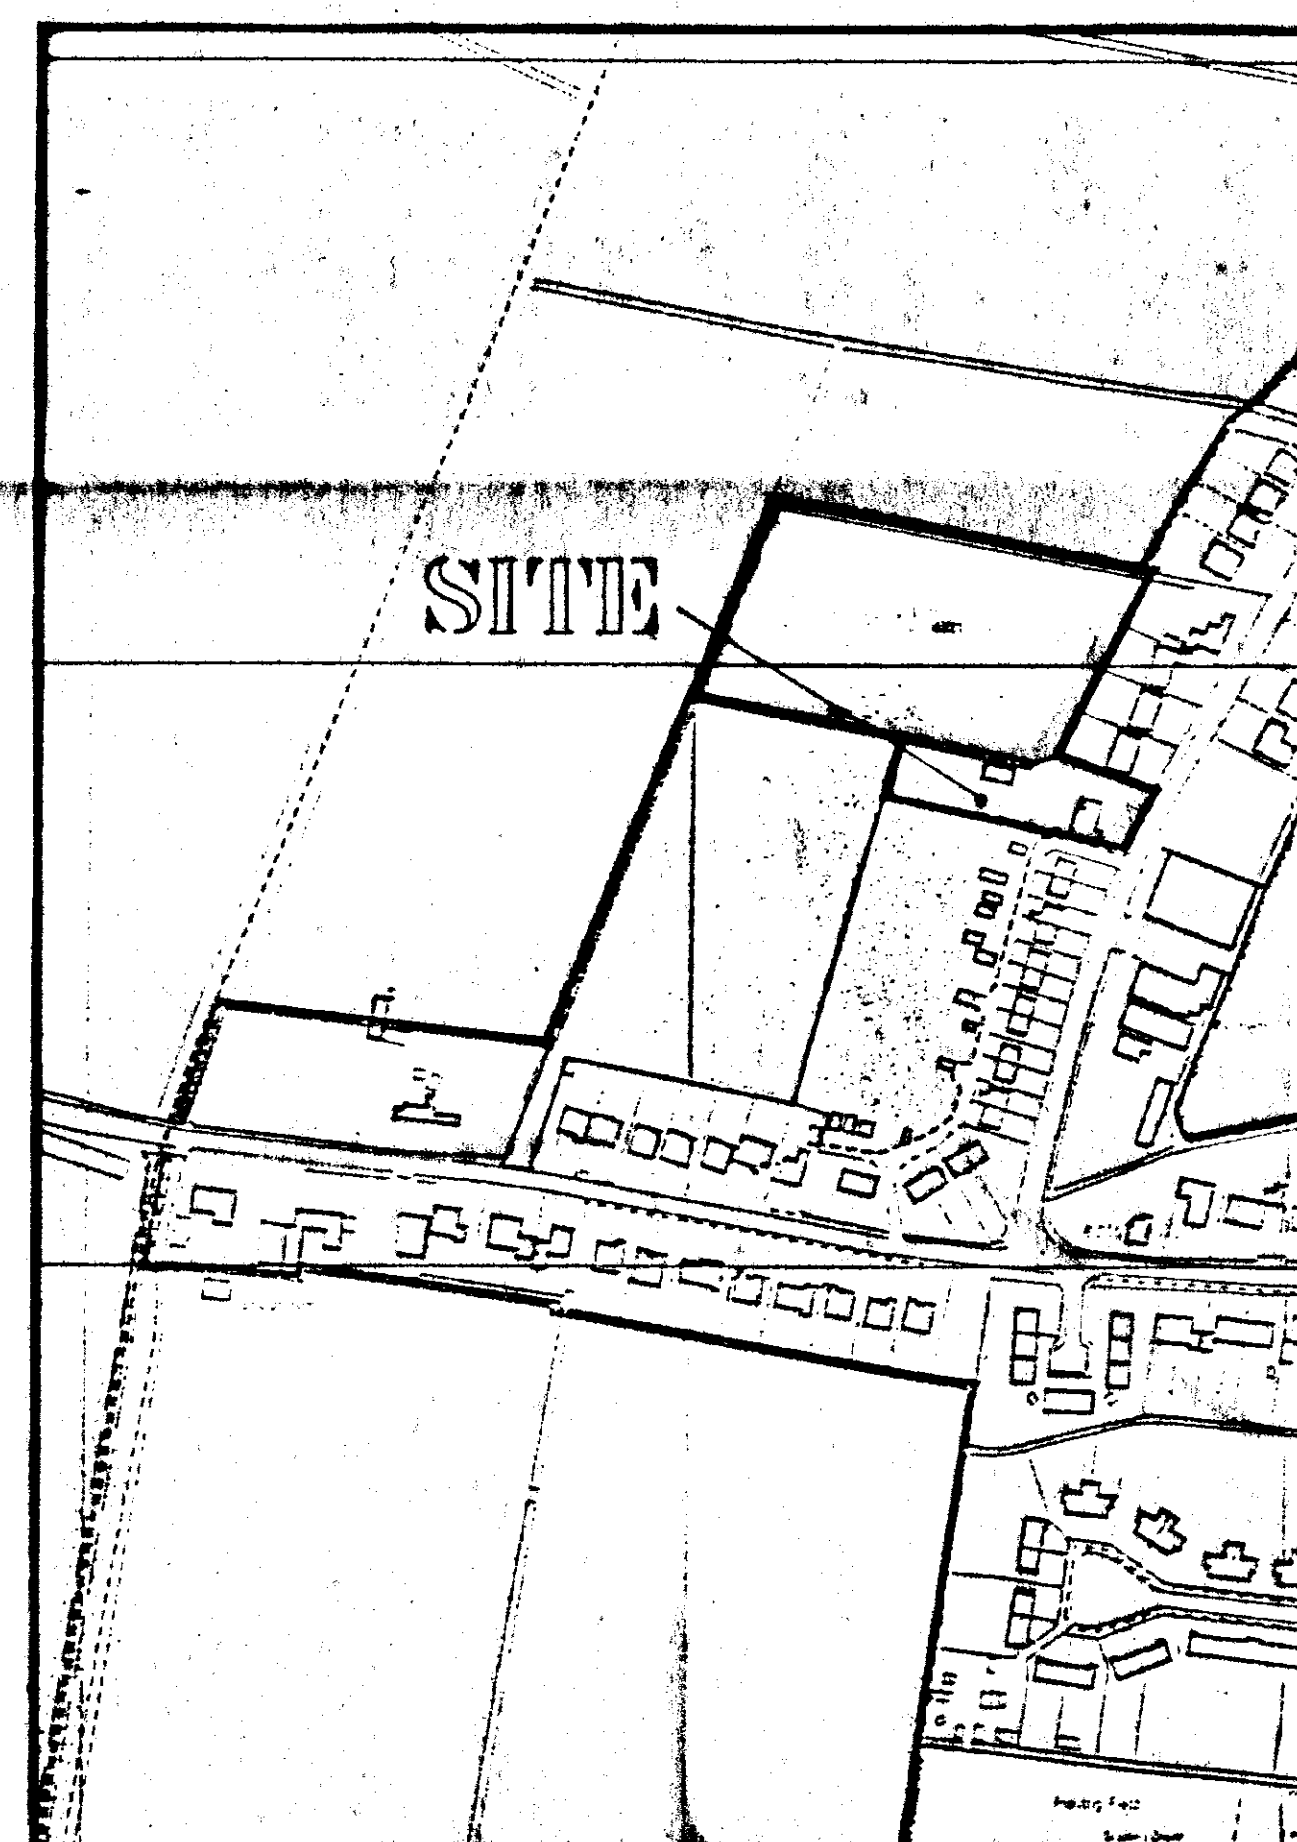

LOCATION PLAN
1 : 2500

DO NOT SCALE FROM THIS DRAWING
This drawing is copyright and may not be altered, traced, photographed or used for any purpose other than that for which it is issued.
The General Contractor is to check all dimensions on site and report discrepancies to the Architect.
All details shown on this drawing including foundations are based upon typical site conditions related to the area. No responsibility can be accepted for abnormal conditions which may be discovered during construction unless reported to the Architect so that design amendments may be considered. Site soil surveys are recommended in respect of foundations to establish specific site conditions before foundation work is undertaken.

DETERMINED PLAN

G. R. MERCHANT
I. ENG AMICE, FIWO,
ARCHITECTURAL, STRUCTURAL
& LAND DRAINAGE CONSULTANT
TEL: HOLBEACH (01406) 490800

PROJECT:

284 BROADGATE
WESTON HILLS

CLIENT:

MR & MRS G. CONGREVE

SCALES:

AS INDICATED

DATE:





MARCH 2001

SOUTH HOLLAND DC
HOUSING & PLANNING
31 AUG 2001
Ref: 105101

G. R. MERCHANT

DRAWING No. 210/01/02

REVISIONS:

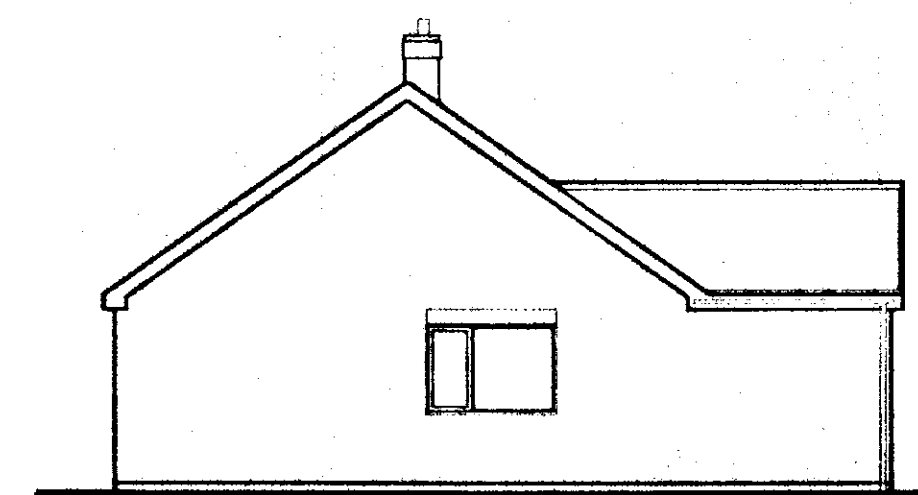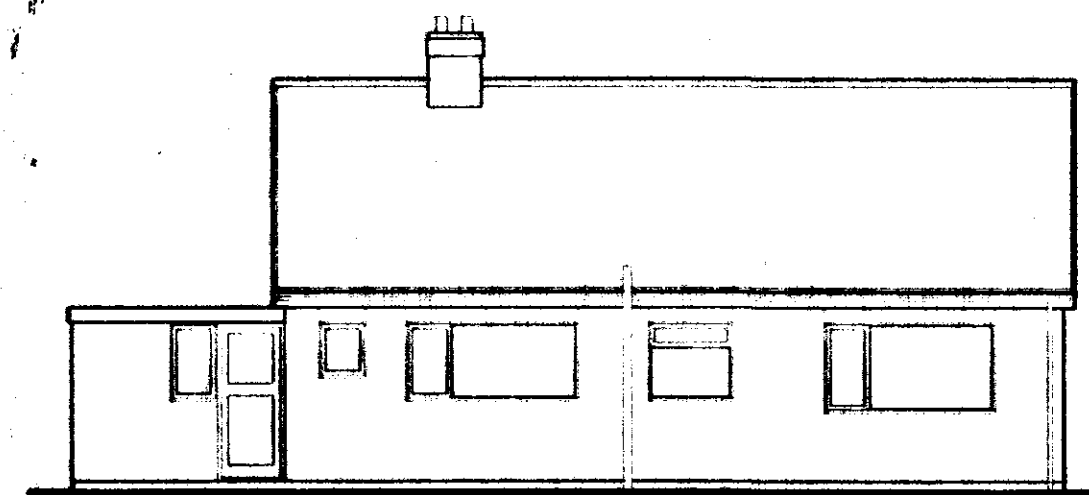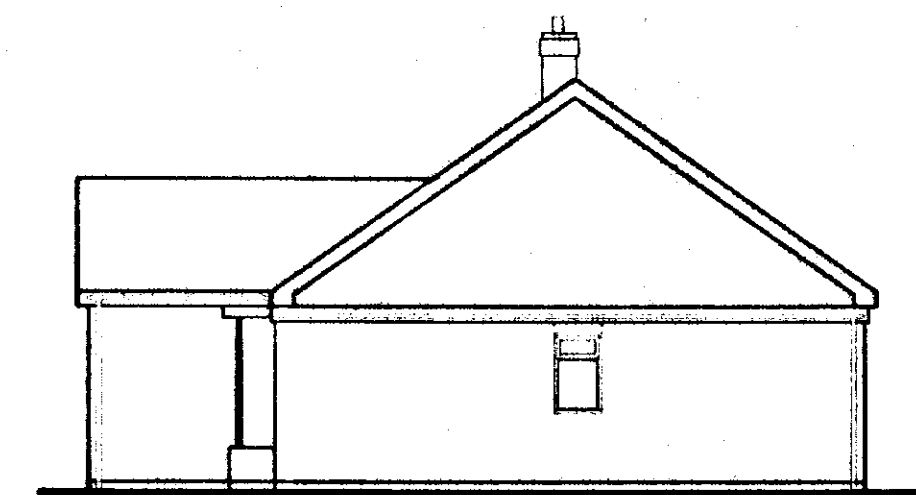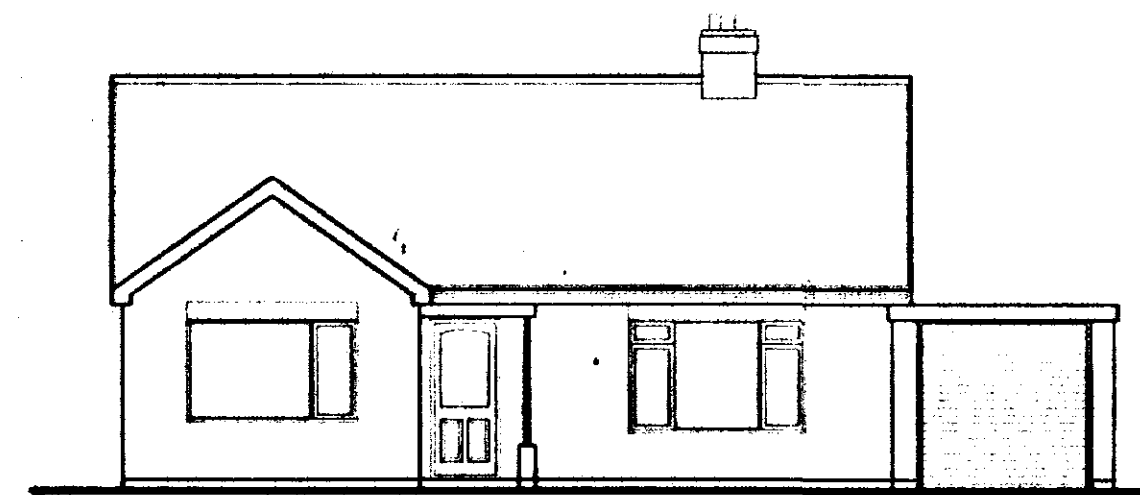


LIMITATIONS:
This drawing is limited in the amount of information contained and does not purport to contain a full specification of the works. It is solely for the purpose of obtaining Planning / Building Regulation approval.
The drawings must not be used as a contract document alone.
All dimensions shall be taken from site from actual work.
Under no circumstances shall measurements be scaled from this drawing for construction or ordering purposes.
All open dimensions shall be checked by the Builder / Contractor and will be his responsibility from commencement of site works.
The works will not be supervised or inspected on site by G.R. Merchant, or any representative thereof. It is the client or their appointed agents responsibility to control workmanship, substitution of materials, adherence to specification, variation to contract etc.

COPYRIGHT RESERVED.
Copies of this drawing must be made only with the
written permission of G. R. Merchant.

STANDARDS.
All materials to be new unless otherwise stated and all components and materials etc. to be used fitted and installed etc. in strict accordance with manufacturers instruction and relevant Code of Practice.
Materials shall conform to appropriate British Standard Specification or BBA Certificate or European Code equivalent.

HEALTH & SAFETY.
The Employer / Client shall ensure that the selected contractor is conversant with and adopts all measures necessary to achieve compliance with Health & Safety legislation for Building Sites and Work Places.
The Employer / Client is advised that should the works need to comply with the Construction Design and Management Regulations an independent Planning Supervisor will be required.

SCOPE OF THE WORKS.
The works shall comprise of all that is shown on the drawings and details. Work that may not be specifically shown but may be reasonably inferred as necessary to carry out the works shall be deemed to be included.

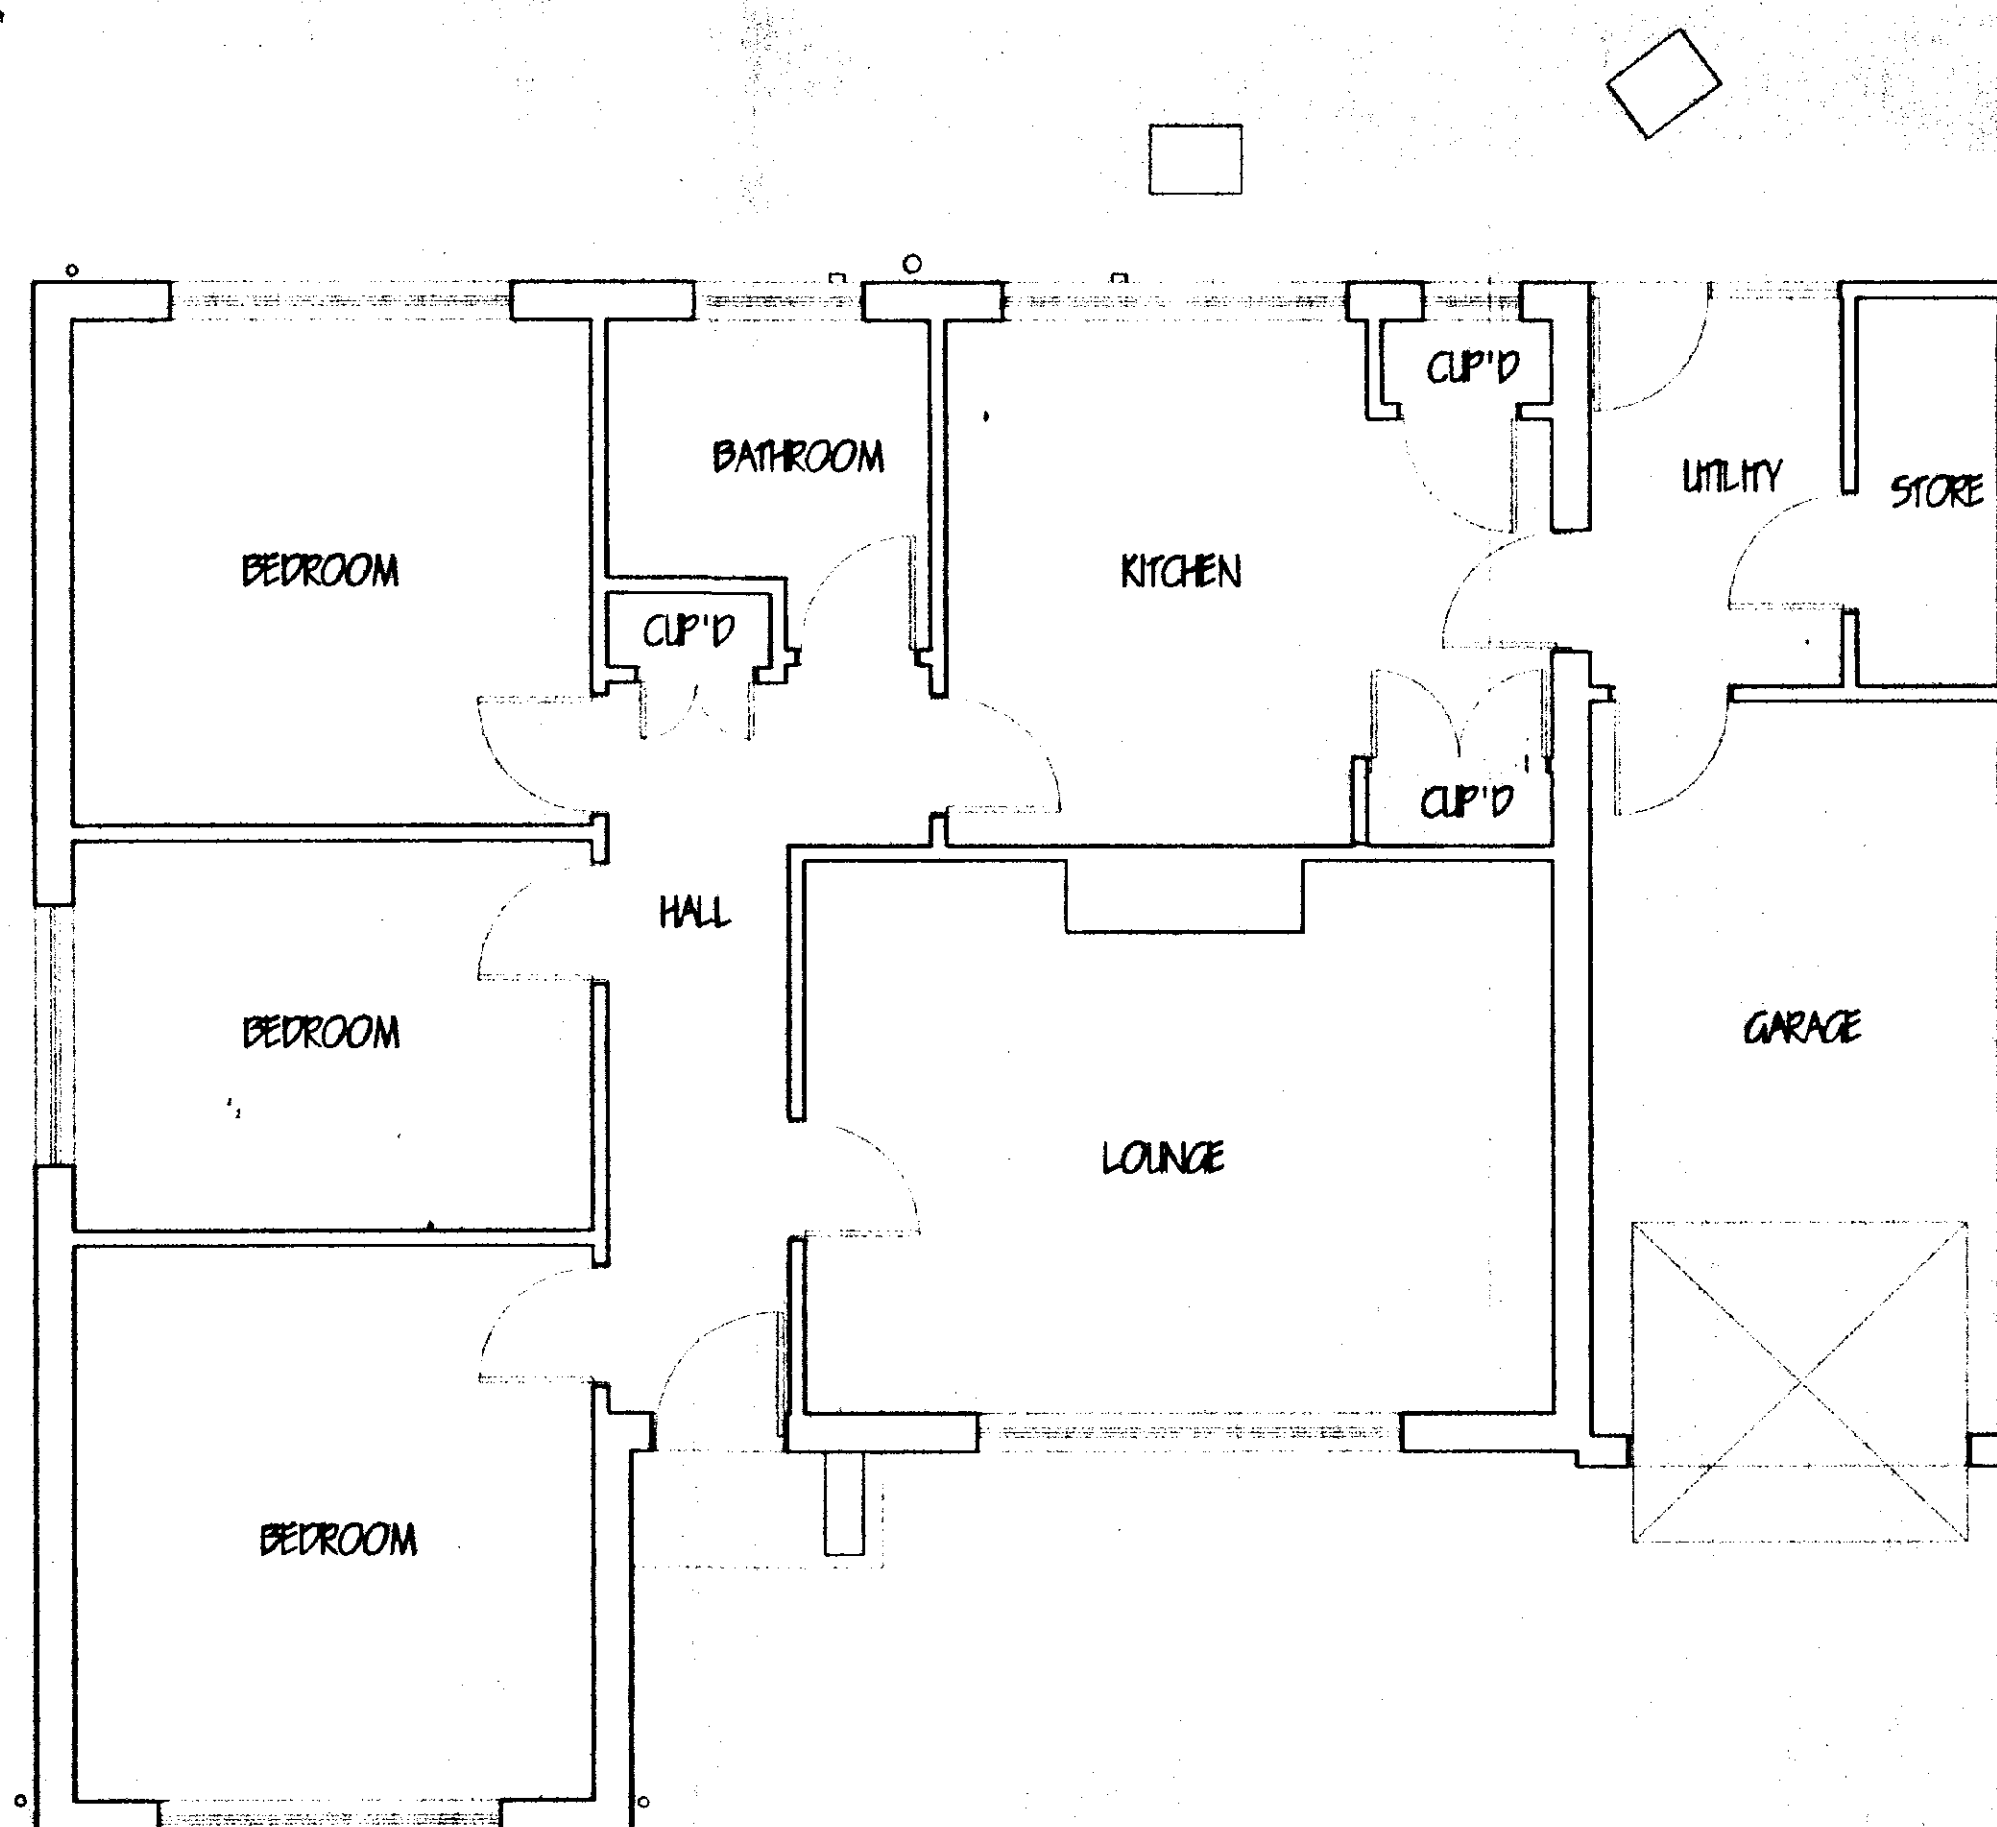

PLAN

[illegible]

G. R. MERCHANT
LENG AMICE FIWO

**ARCHITECTURAL, STRUCTURAL
AND LAND DRAINAGE
CONSULTANTS**

Unit 4, Wrights Mews
12A Park Road, Holbeach,
Spalding, Lincs. PE12 7ZE
Tel: 01406 450000
Fax: 01406 425745

**-Mess G. R. Merchant & Merchant, FD.
Co. UK**

EXTENSION & ALTERATIONS
284 BROADGATE
WESTON HILLS
SPALDING LINES

ent

MR & MRS G CONGREVE

PLANS & ELEVATIONS

b Ref	Drawing No
210-01	03

Date	Drawn
MAY 2001	ARM


1/50 1/100

DO NOT SCALE FROM THIS DRAWING
This drawing is copyright and may not be altered, traced, photographed or used for any other purpose other than that for which it is issued.
The General Contractor is to check all dimensions on site and report any discrepancies to the Architect.
While shown on this drawing including foundations are based upon typical site conditions within the area. No responsibility can be accepted for abnormal conditions which may be discovered during construction unless reported to the Architect so that design amendments may be submitted. This soil survey is not intended to be used as a basis to establish specific site requirements, however, foundations may be redesigned.

**DETERMINED
PLAN**

**SOUTH HOLLAND DC
HOUSING & PLANNING**
31 AUG 2001
Ref: 1051/91

EXISTING

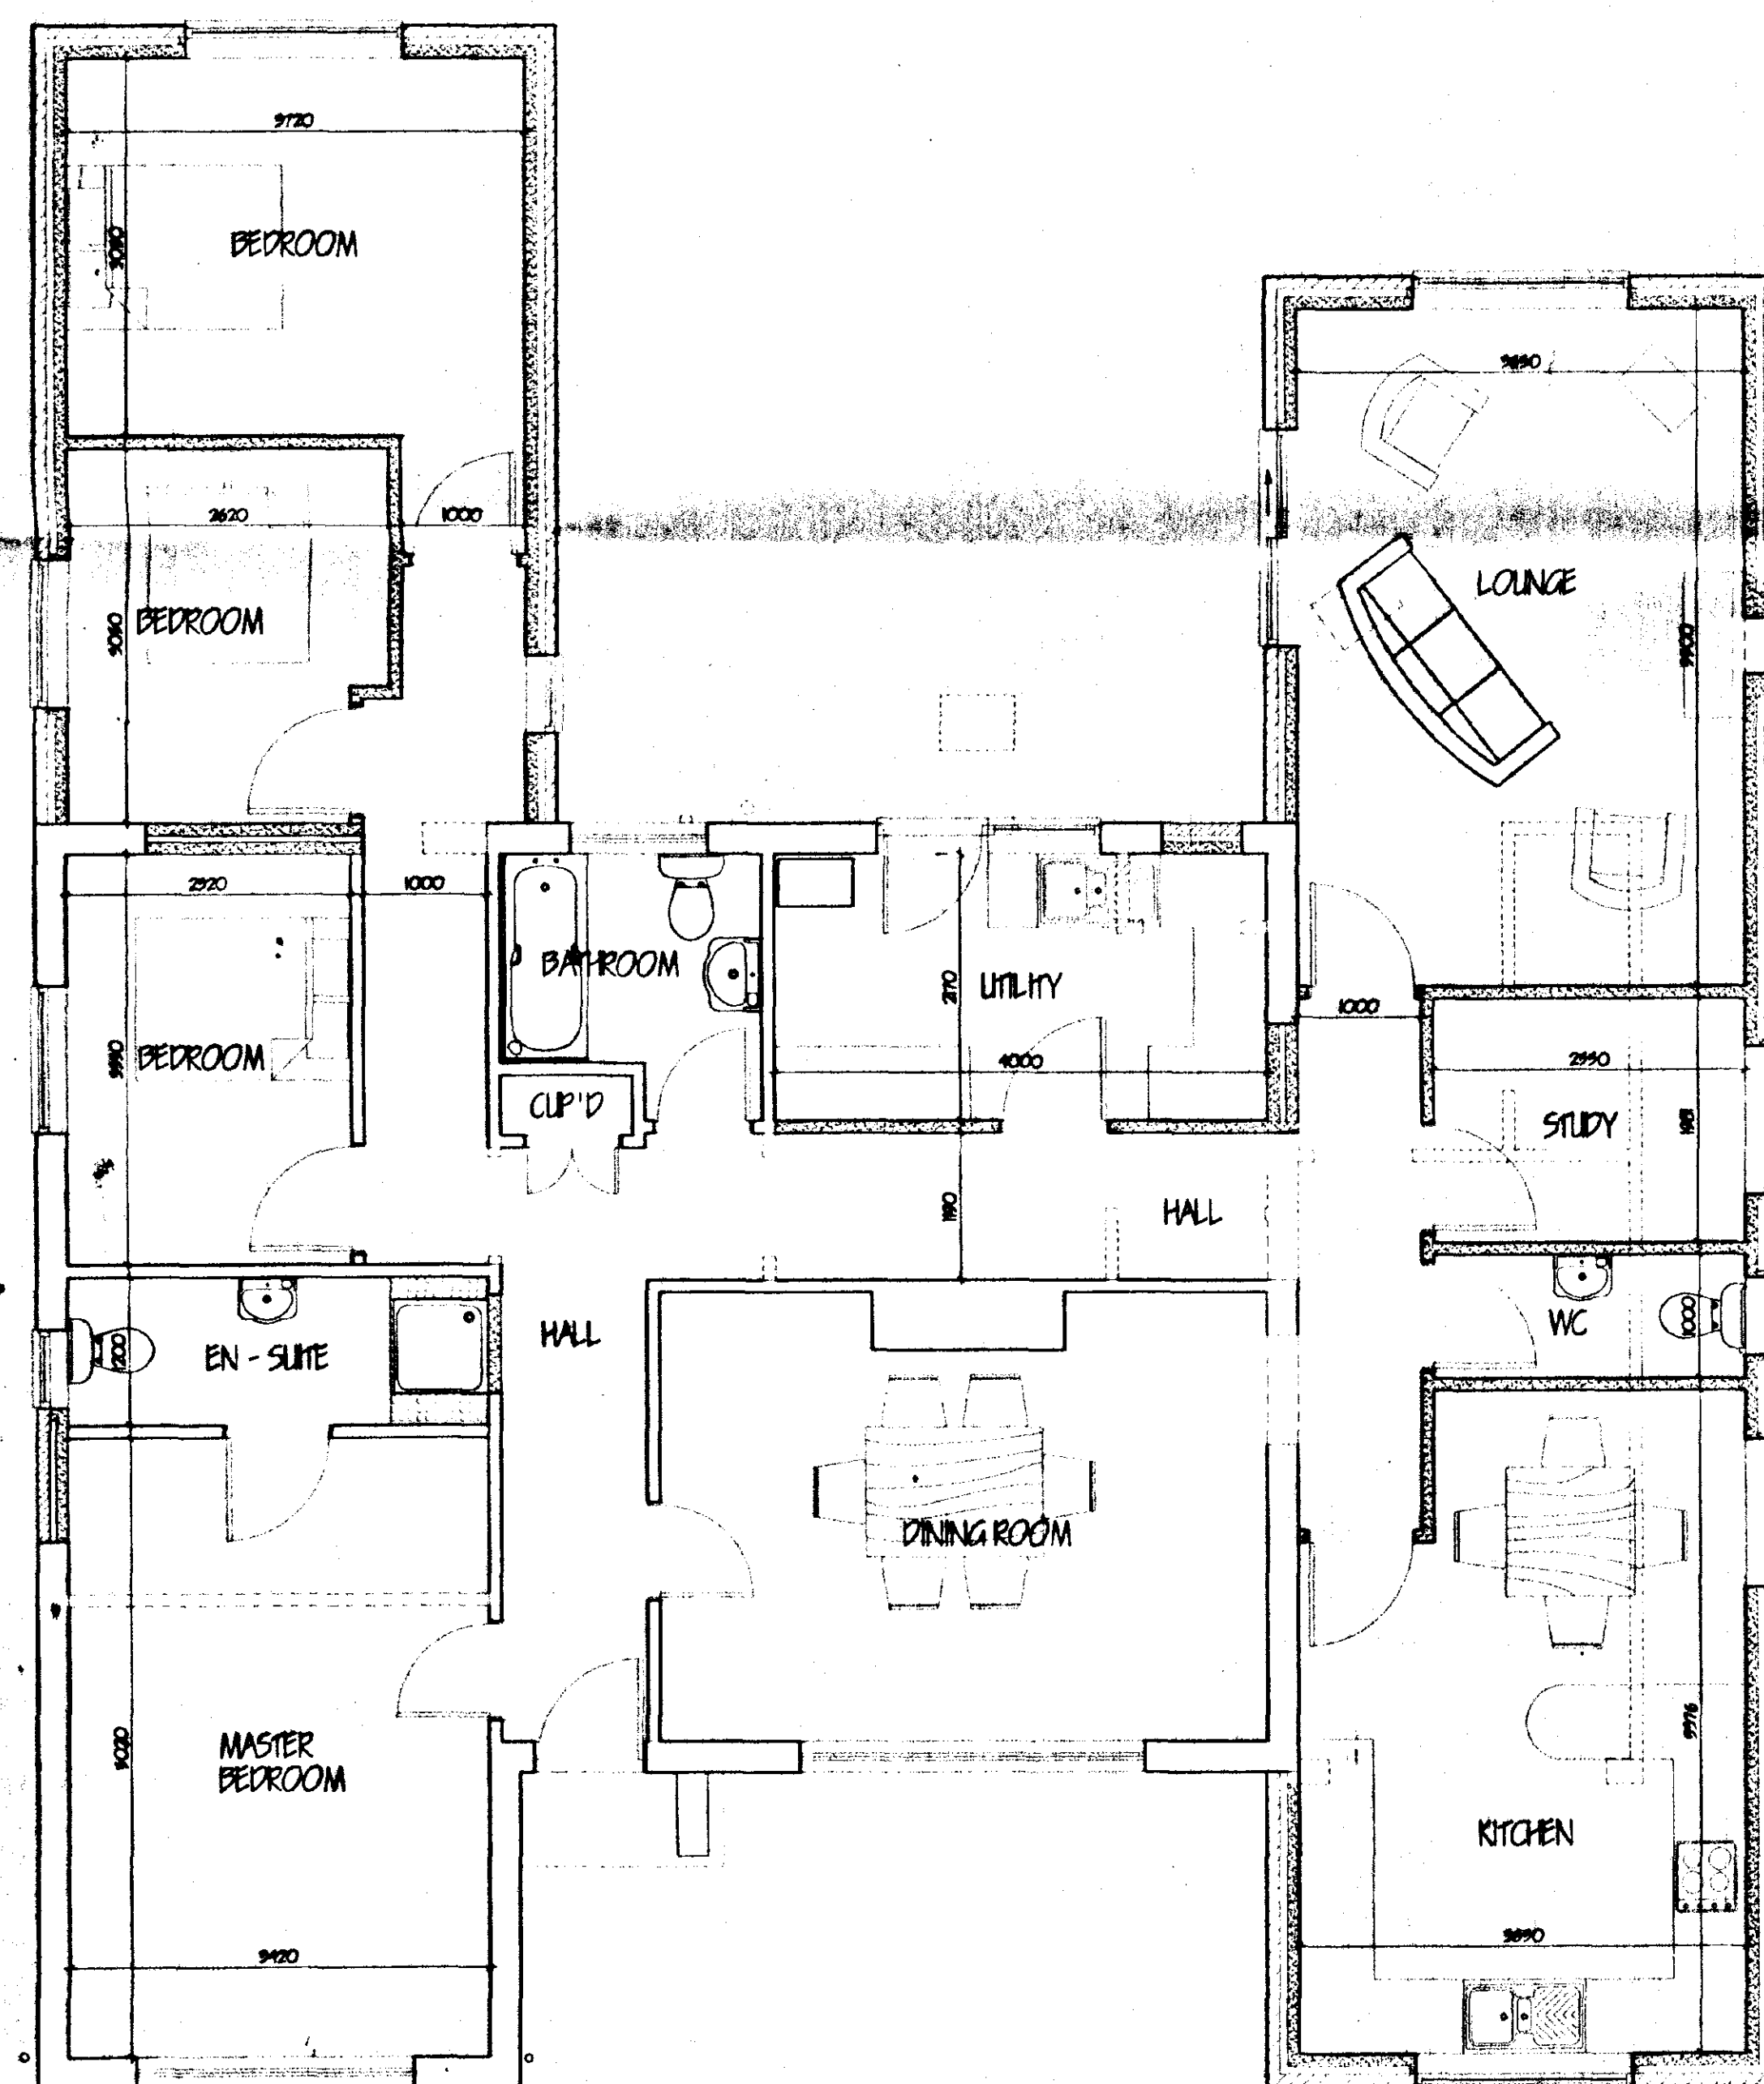

GROUND FLOOR PLAN

**DETERMINED
PLAN**

**SOUTH HOLLAND DC
HOUSING & PLANNING
31 AUG 2007**

Ref: 105161

PROPOSED

LIMITATIONS.
This drawing is limited in the amount of information contained and does not purport to contain a full specification of the works. It is solely for the purpose of obtaining Planning / Building Regulation approval. The drawing must not be used as a contract document.

All dimensions shall be taken from site from actual work. Under no circumstances shall measurements be scaled from the drawing for construction or ordering purposes. All open dimensions shall be checked by the Builder / Contractor and will be his responsibility from commencement of site work.

The works will not be approved or inspected on site by G.R. Merchant, or any representative thereof. It is the client or their appointed agents responsibility to control workmanship, substitution of materials, adherence to specification, variation to contract etc.


COPYRIGHT RESERVED.
Copies of this drawing must be made only with the written permission of G. R. Merchant.

STANDARDS.
All materials to be new unless otherwise stated and all components and materials etc. to be used fitted and installed etc. in strict accordance with manufacturers instruction and relevant Code of Practice. Materials shall conform to appropriate British Standard Specification or DIN Certificate or European Code equivalent.


HEALTH & SAFETY.
The Employer / Client shall ensure that the selected contractor to construct with and adopts all measures necessary to achieve compliance with Health & Safety legislation for Building Sites and Work Places. The Employer / Client to advise that should the works need to comply with the Construction Design and Management Regulations an independent Planning Supervisor will be required.

SCOPE OF THE WORKS.
The works shall comprise of all that is shown on the drawing and details. Work that may not be specifically shown but may be reasonably inferred as necessary to carry out the works shall be deemed to be included.


G. R. MERCHANT LENG AMICE FIWO ARCHITECTURAL, STRUCTURAL AND LAND DRAINAGE CONSULTANTS Unit 4, Wrights House 12A Park Road, Holbeach, Spalding, Lincs. PE12 7EE Tel: 01406 480800 Fax: 01406 488744 E-Mail: G. R. Merchant @ Merchant. PE. Co. UK	
Project: EXTENSION & ALTERATIONS 284 BROADGATE WESTON HILLS SPALDING Lincs	
Client: MR & MRS G. CONGREVE	
Drawing: FLOOR PLAN	
Job Ref: 210-01	Drawing No: 05
Date: MAY 2001	Drawn: GRM
Scale: 1/50 1/100	
DO NOT SCALE FROM THIS DRAWING This drawing is copyright and may not be altered, copied, photographed or used for any other purpose without the prior written consent of the Architect. The Architect is to be held responsible for the accuracy of the information contained in this drawing. No liability shall be accepted by the Architect for any loss or damage of any kind arising from the use of this drawing for any purpose other than that for which it was prepared. The Architect is to be held responsible for the accuracy of the information contained in this drawing.	

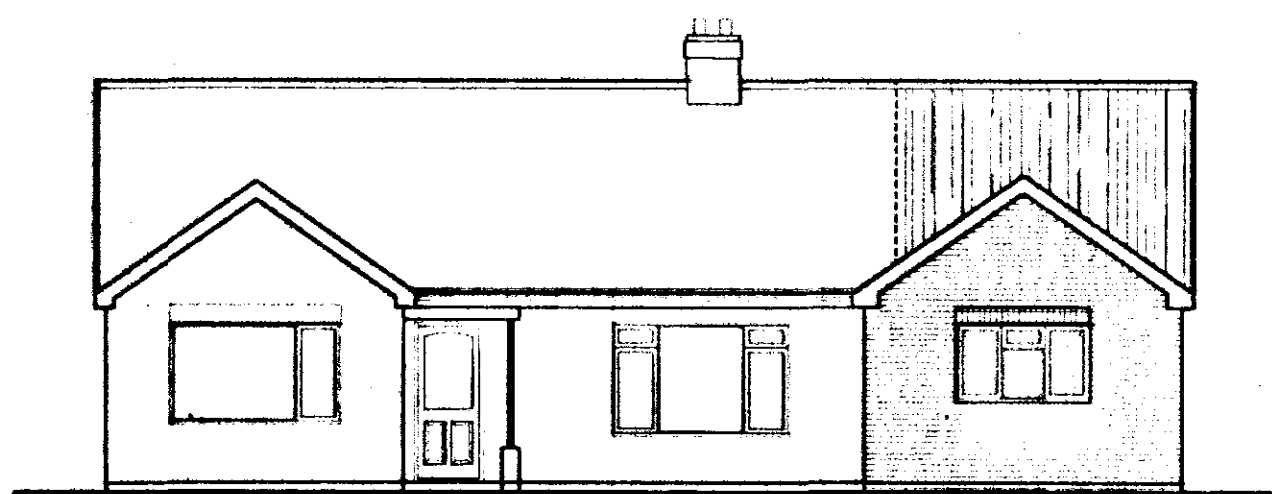


FRONT ELEVATION

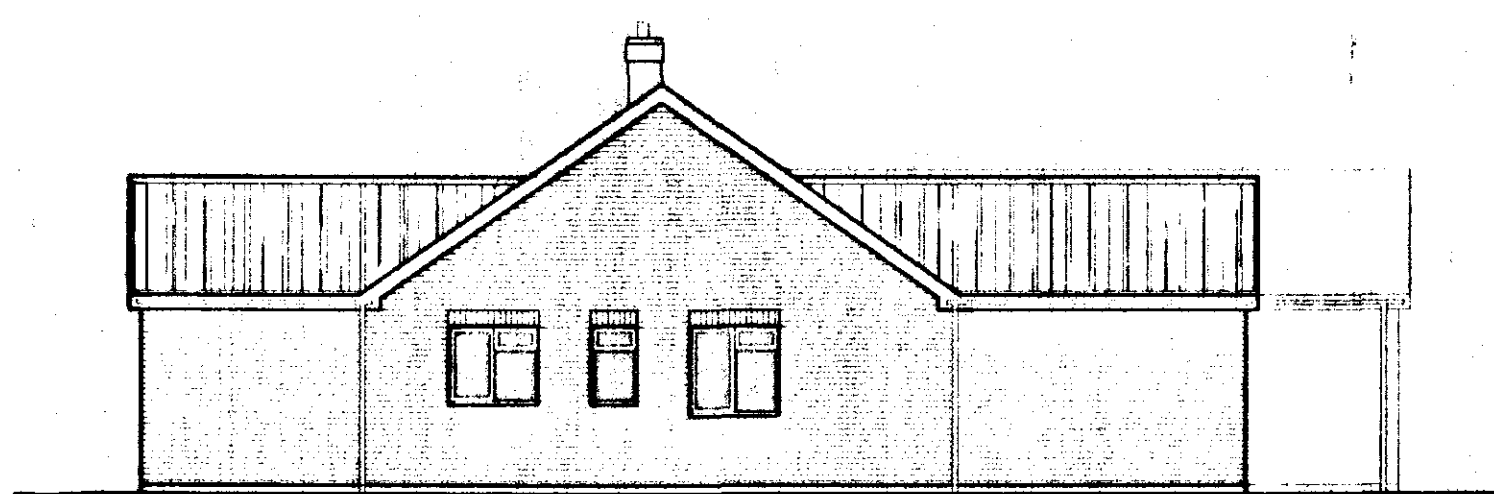

SIDE ELEVATION

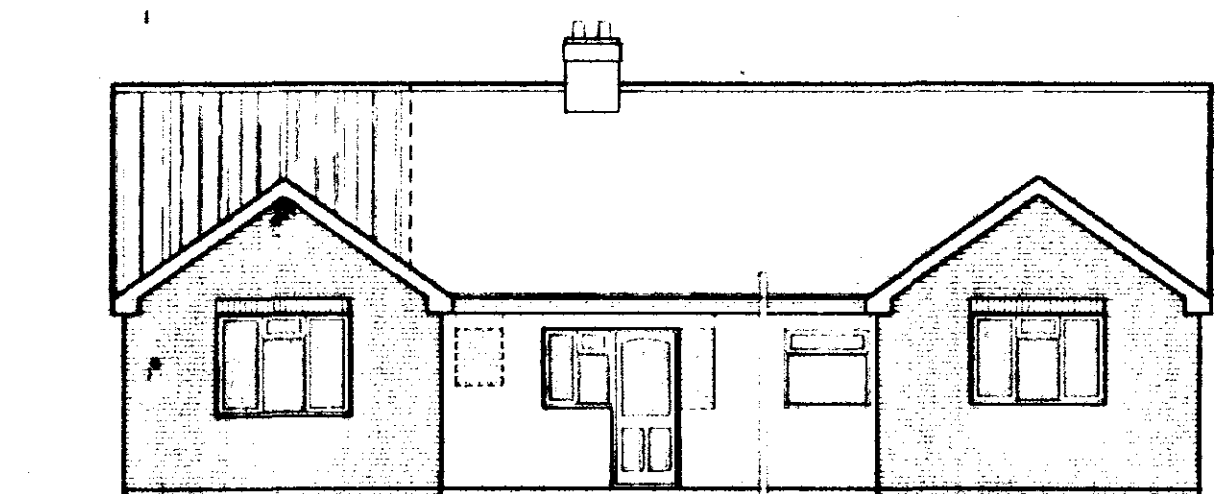

REAR ELEVATION

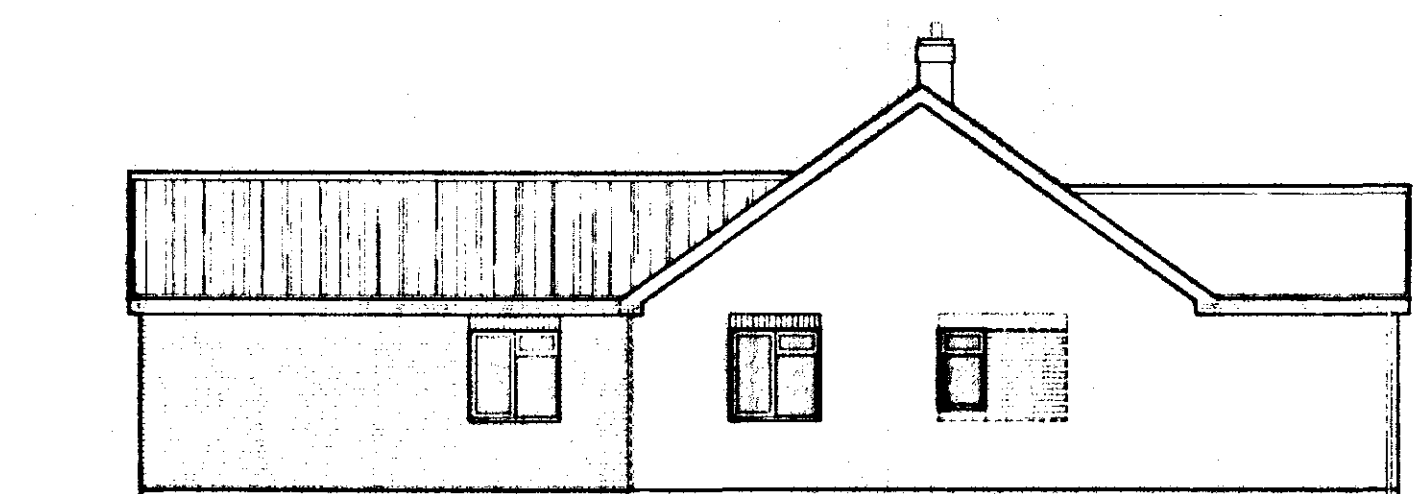

SIDE ELEVATION

LIMITATIONS.
This drawing is limited in the amount of information contained and does not purport to contain a full specification of the works. It is solely for the purpose of obtaining Planning / Building Regulation approval. The drawing must not be used as a contract document alone.
All dimensions shall be taken from site from actual work. Under no circumstances shall measurements be scaled from this drawing for construction or ordering purposes. All given dimensions shall be checked by the Builder / Contractor and will be his responsibility from commencement of site work.
The works will not be supervised or inspected on site by G.R. Merchant or any representative thereof. It is the client or their appointed agents responsibility to control workmanship, substitution of materials, adherence to specification, variations to contract etc.

COPYRIGHT RESERVED.
Copies of this drawing must be made only with the written permission of G. R. Merchant.

NOTES.
All materials to be new unless otherwise stated and all components and materials etc. to be used fitted and installed etc. in strict accordance with manufacturers instruction and relevant Code of Practice.
Materials shall conform to appropriate British Standard Specification or BBA Certificate or European Code equivalent.

HEALTH & SAFETY.
The Employer / Client shall ensure that the selected contractor is conversant with and adopts all measures necessary to achieve compliance with Health & Safety legislation for Building Sites and Work Places.
The Employer / Client is advised that should the works need to comply with the Construction Design and Management Regulations an independent Planning Supervisor will be required.

SCOPE OF THE WORKS.
The works shall comprise of all that is shown on the drawing and details. Work that may not be specifically shown but may be reasonably inferred as necessary to carry out the works shall be deemed to be included.

ref revision date

G. R. MERCHANT
LENG AMICE FIWO
ARCHITECTURAL, STRUCTURAL
AND LAND DRAINAGE
CONSULTANTS
Unit 4, Wrights House
12A Park Road, Hottesch,
Spalding, Lincs. PE12 7EX
Tel: 01408 480800
Fax: 01408 480744
E-Mail: G. R. Merchant @ Merchant. PB.
Co. UK

Project
EXTENSION & ALTERATIONS
284 BROADGATE
WESTON HILLS
SPALDING Lincs

Client
MR & MRS G CONGREVE

Drawing
ELEVATIONS

Job Ref
210-01

Date
MAY 2001

Scale
1/100

DO NOT SCALE FROM THIS DRAWING
This drawing is copyright and may not be copied, printed, photographed or used for any other purpose other than that for which it is issued.
The General Contractor is to check all dimensions on site and report any discrepancies to the architect.
All details shown on this drawing including dimensions are based upon typical site conditions existing in the area. No responsibility can be accepted for abnormal conditions which may be discovered during construction unless reported to the architect so that design amendments may be considered. Site and surveys are recommended in respect of foundations to establish specific site conditions before foundation work is undertaken.

**DETERMINED
PLAN**

**SOUTH HOLLAND DC
HOUSING & PLANNING
31 AUG 2001
Ref: 1051/01**

PROPOSED