


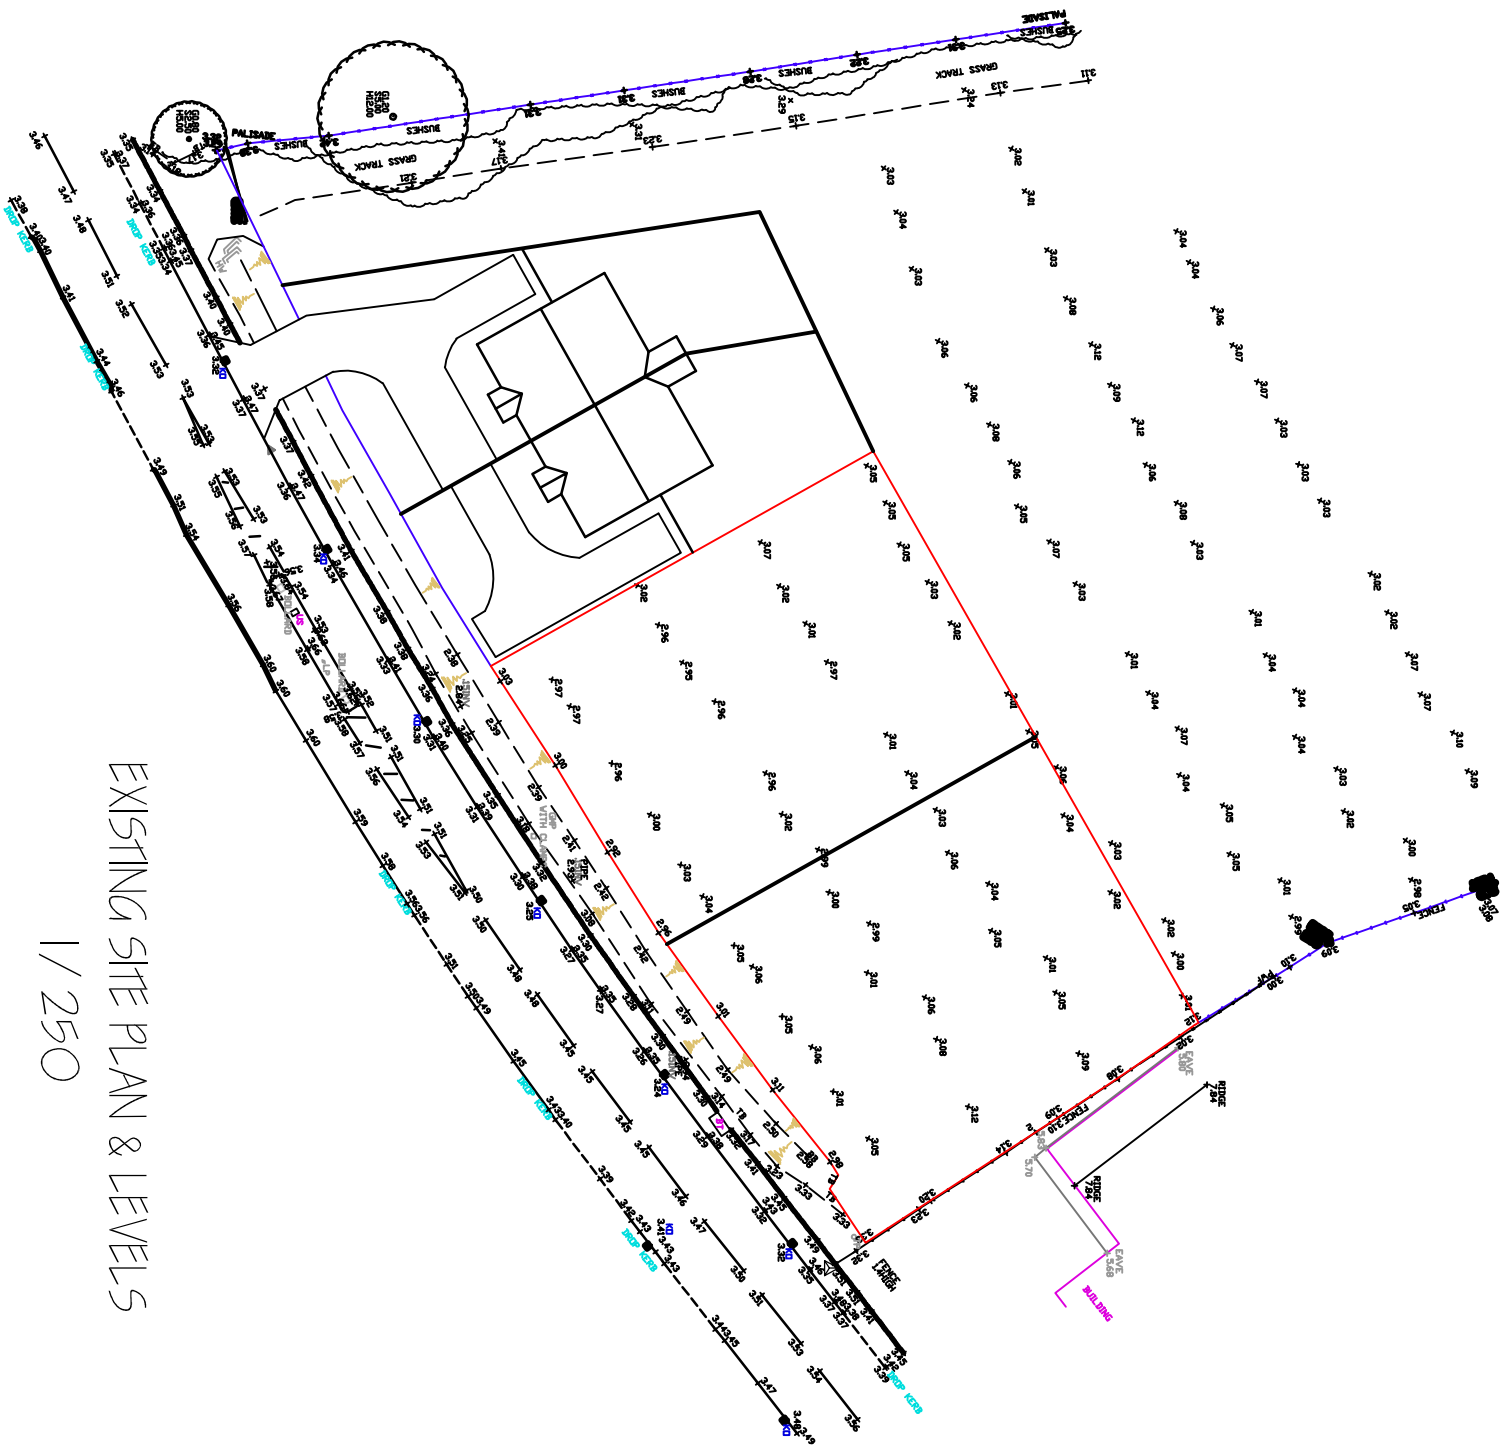

EXISTING SITE PLAN & LEVELS
1/250


NOTE :-
NEW ACCESS & DRAIN CROSSING TO BE IN ACCORDANCE
WITH LCC HIGHWAYS SPECIFICATION & REQUIREMENTS.



PROPOSED SITE PLAN & LEVELS
1/250

NOTE :-
FINISHED FLOOR LEVELS TO BE AT 3.55m

NOTE :-
ALL LEVELS RELATE TO METRES
ABOVE O.D. NEWLIN

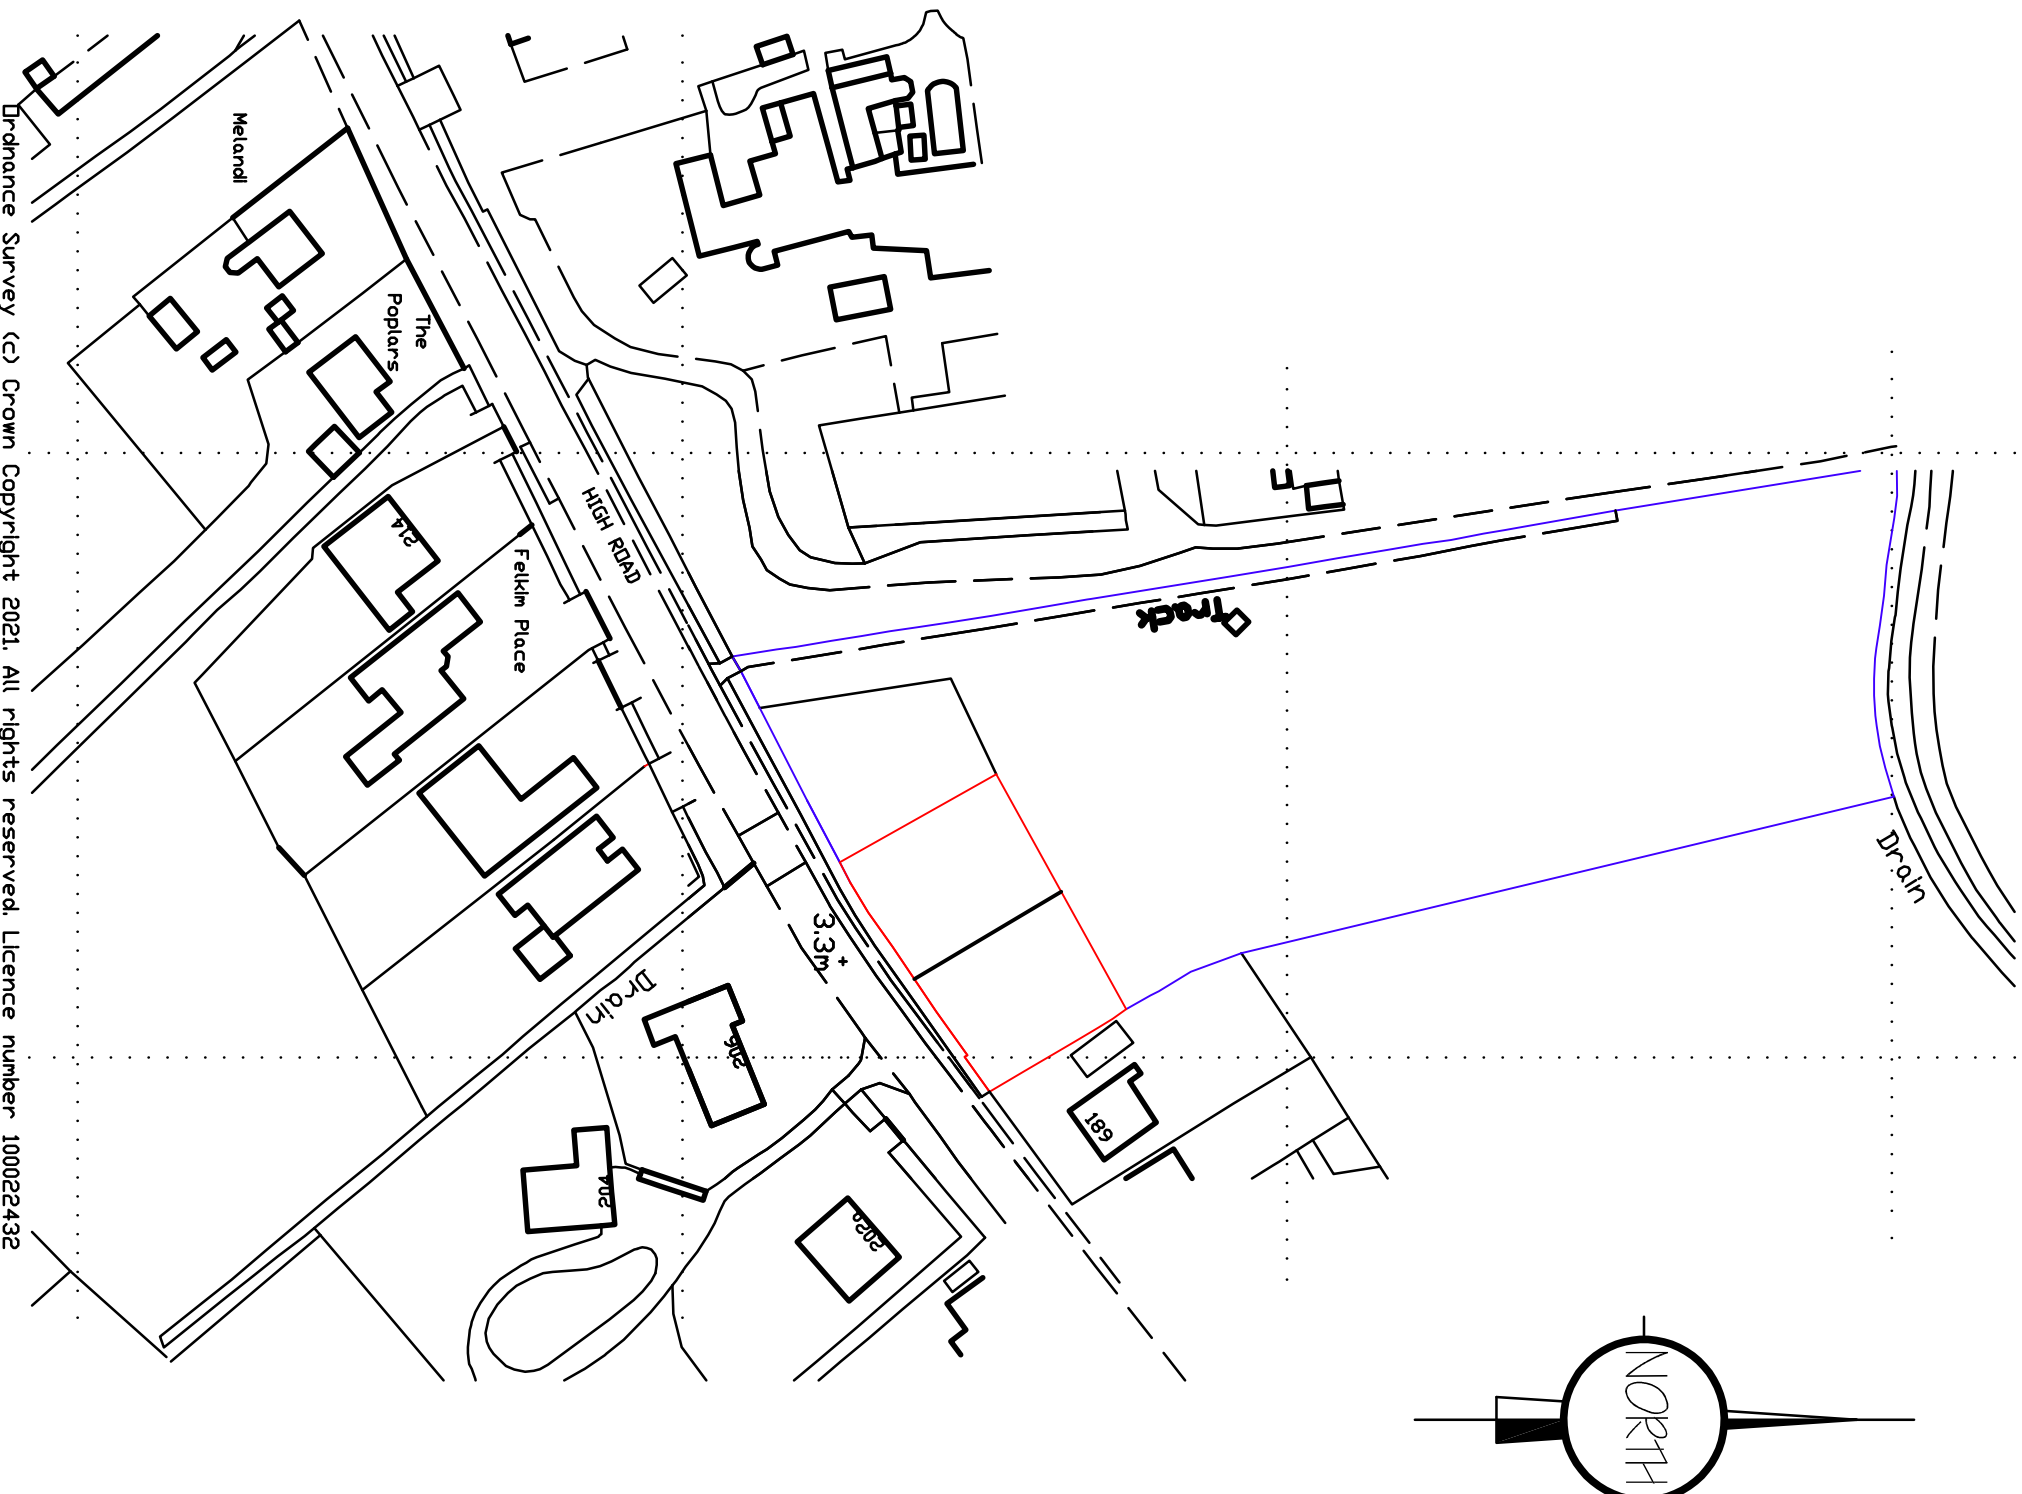

LOCATION PLAN
1/1250

Project		Client		Drawing		Date		Scale	
RESIDENTIAL DEVELOPMENT OFF HARBOUR WESTON SPAINING LINES FE12 6LL		WESTON CONSOLIDATED COMPANY		SITE & LOCATION PLANS		NOVEMBER 2023		(AS SHOWN)	
Job Ref.		Drawing No.		Date		Drawn		Scale	
4226-29		01.		NOVEMBER 2023		S.D.		(AS SHOWN)	
DO NOT SCALE FROM THIS DRAWING									
G. R. MERCHANT LTD. ARCHITECTURAL CONSULTANTS 2 Wrights House 12A The Quadrant Spalding, Lincs. PE11 7ZE Tel: 01406 430800 E-Mail: offices@grmerchantltd.com Website: www.grmerchantltd.com									
Project									
Client									
Drawing									
Date									
Scale									
Job Ref.									
Drawing No.									
Date									
Drawn									
Scale									
DO NOT SCALE FROM THIS DRAWING									
G. R. MERCHANT LTD. ARCHITECTURAL CONSULTANTS 2 Wrights House 12A The Quadrant Spalding, Lincs. PE11 7ZE Tel: 01406 430800 E-Mail: offices@grmerchantltd.com Website: www.grmerchantltd.com									