




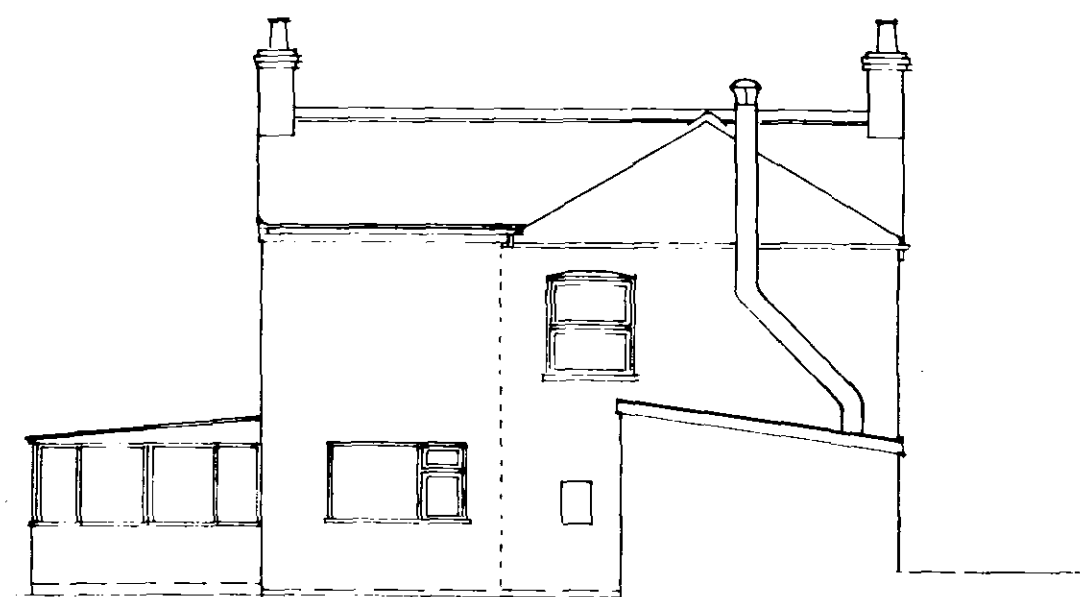

REAR ELEVATION

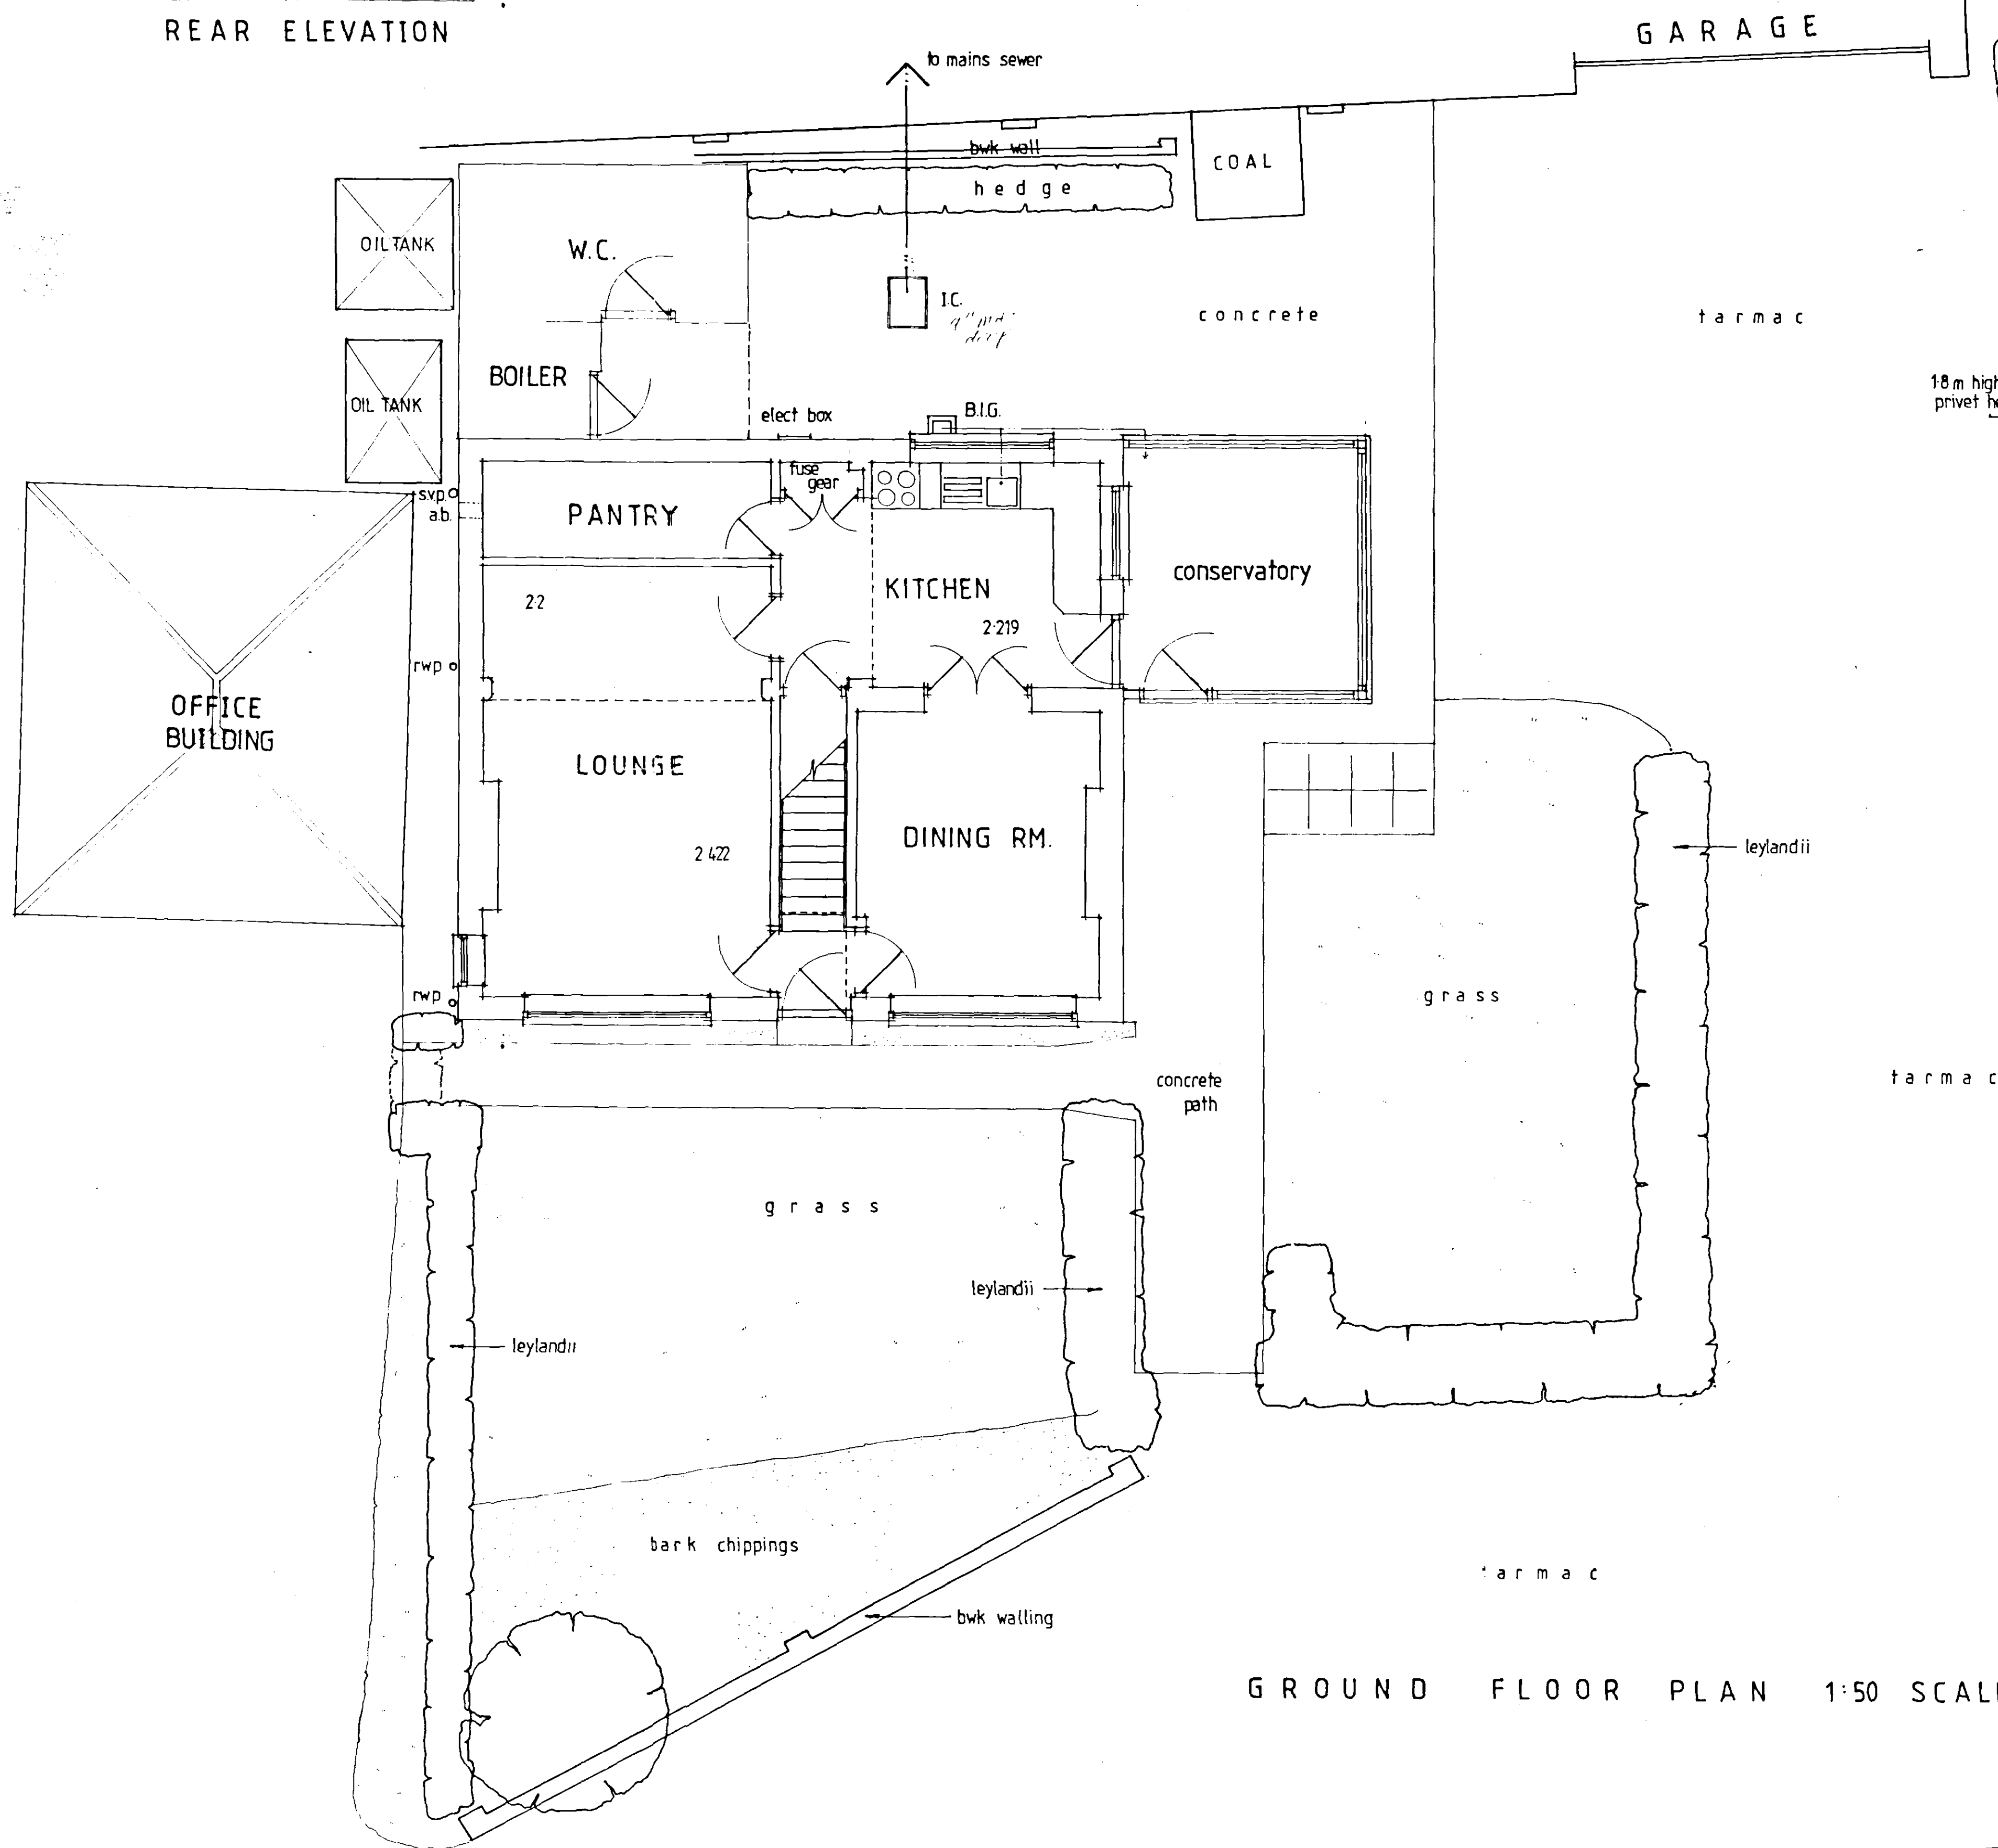


GROUND FLOOR PLAN 1:50 SCALE

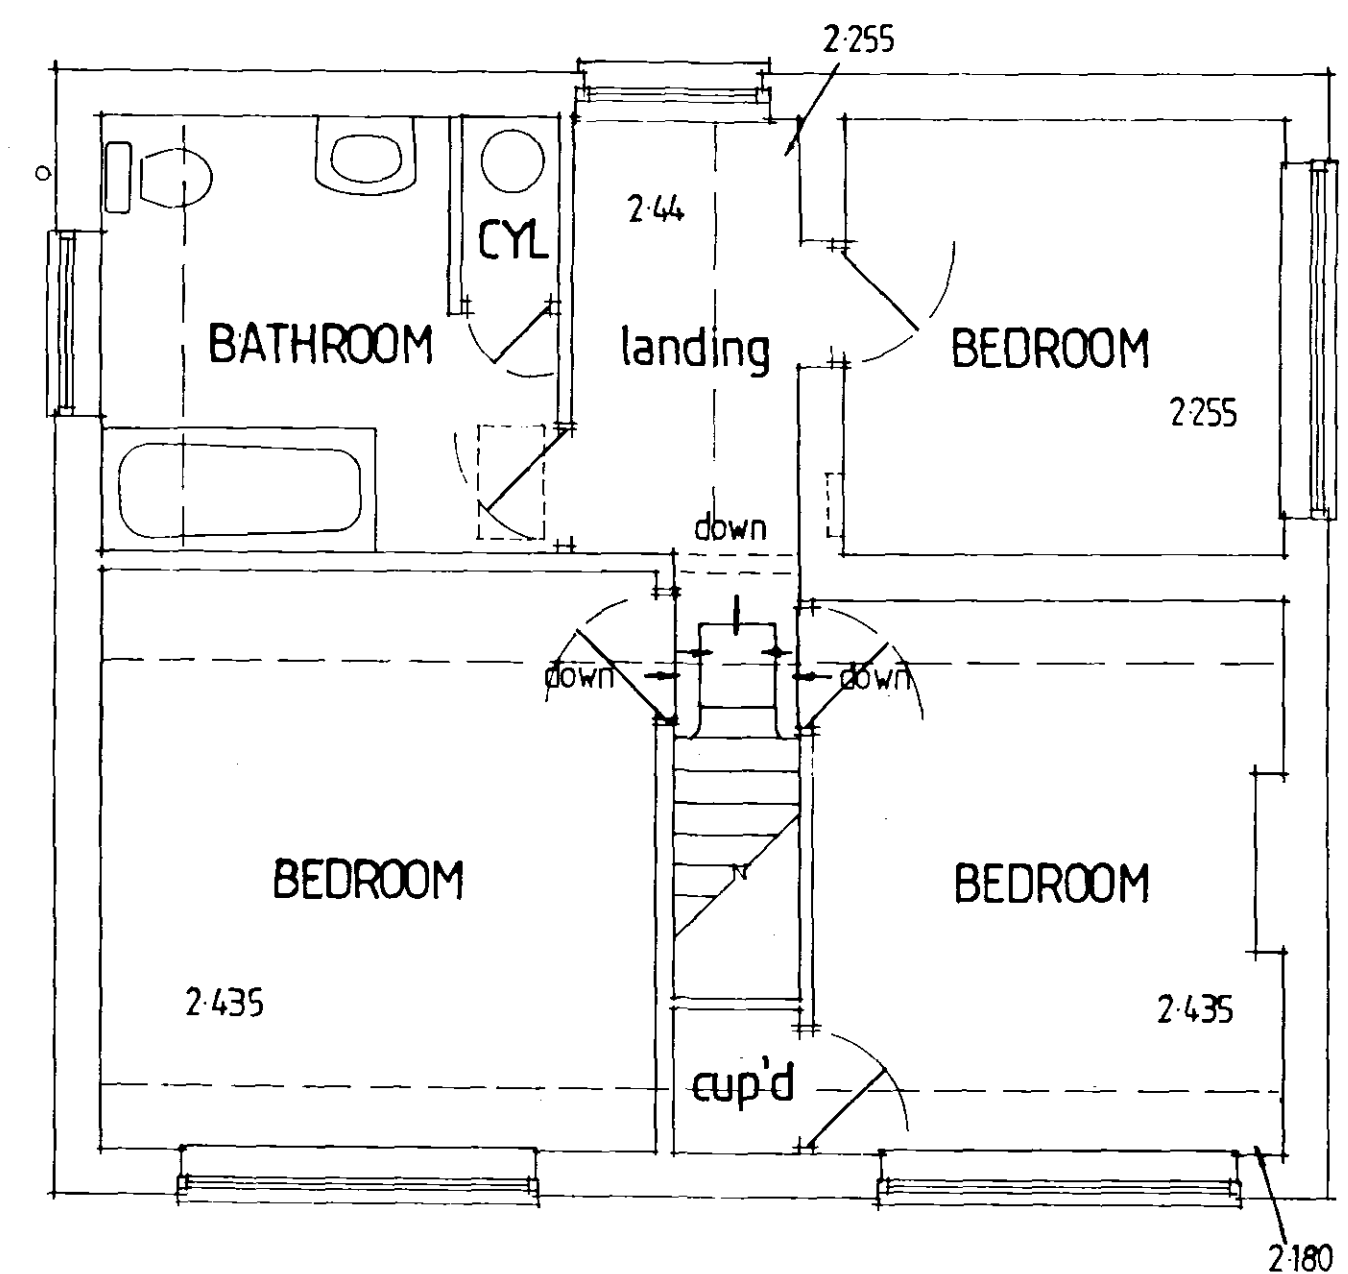

FIRST FLOOR PLAN



FRONT ELEVATION

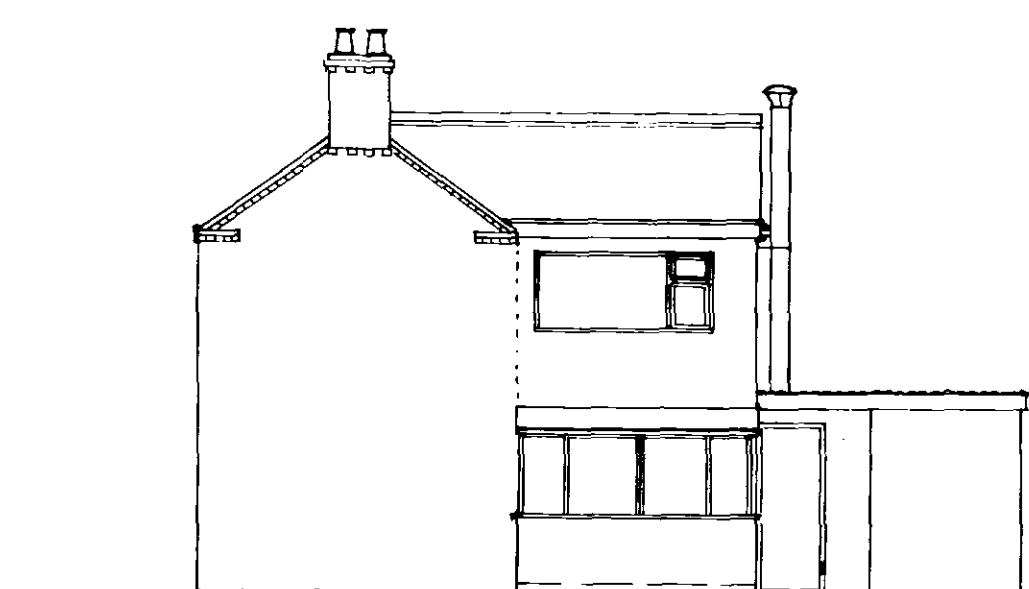

SIDE ELEVATION

EXISTING COTTAGE
bvk walling

SHDC
PLANNING & DEVELOPMENT
03 SEP 2003
Ref. 1082/03

DETERMINED
PLAN

PODDINGTONS

Architectural Design Consultants

Rabbit Hollow, Church Lane, North Rauceby,
Sleaford, Lincs. NG34 8QU
Tel. (01529) 488033 Fax. (01529) 488044

Project:
EXTENSION AND WORKS TO
THE HOLLIES 30 AUSTENDYKE RD
WESTON HILLS SPALDING Lincs

FOR MR D HANSON

Drawing:
PLAN AS EXISTING

Scale:
1:50, 1:100

Drawing No.
3140-1

Drawn:
Date: MAY 2003

Rev.

--	--	--	--	--