


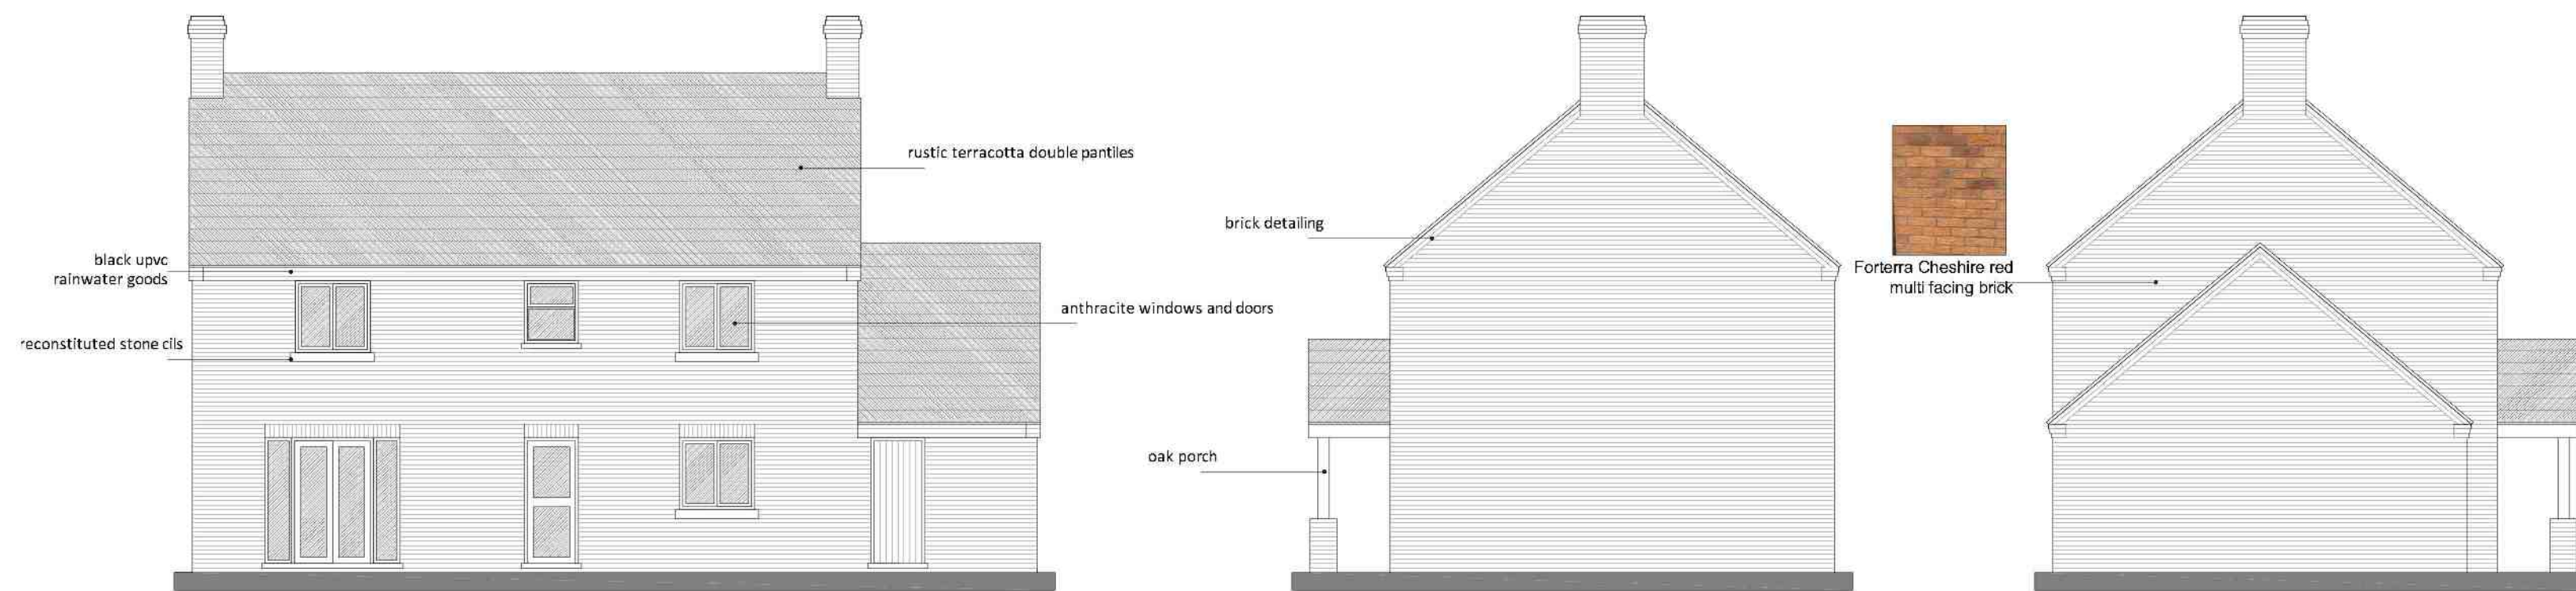


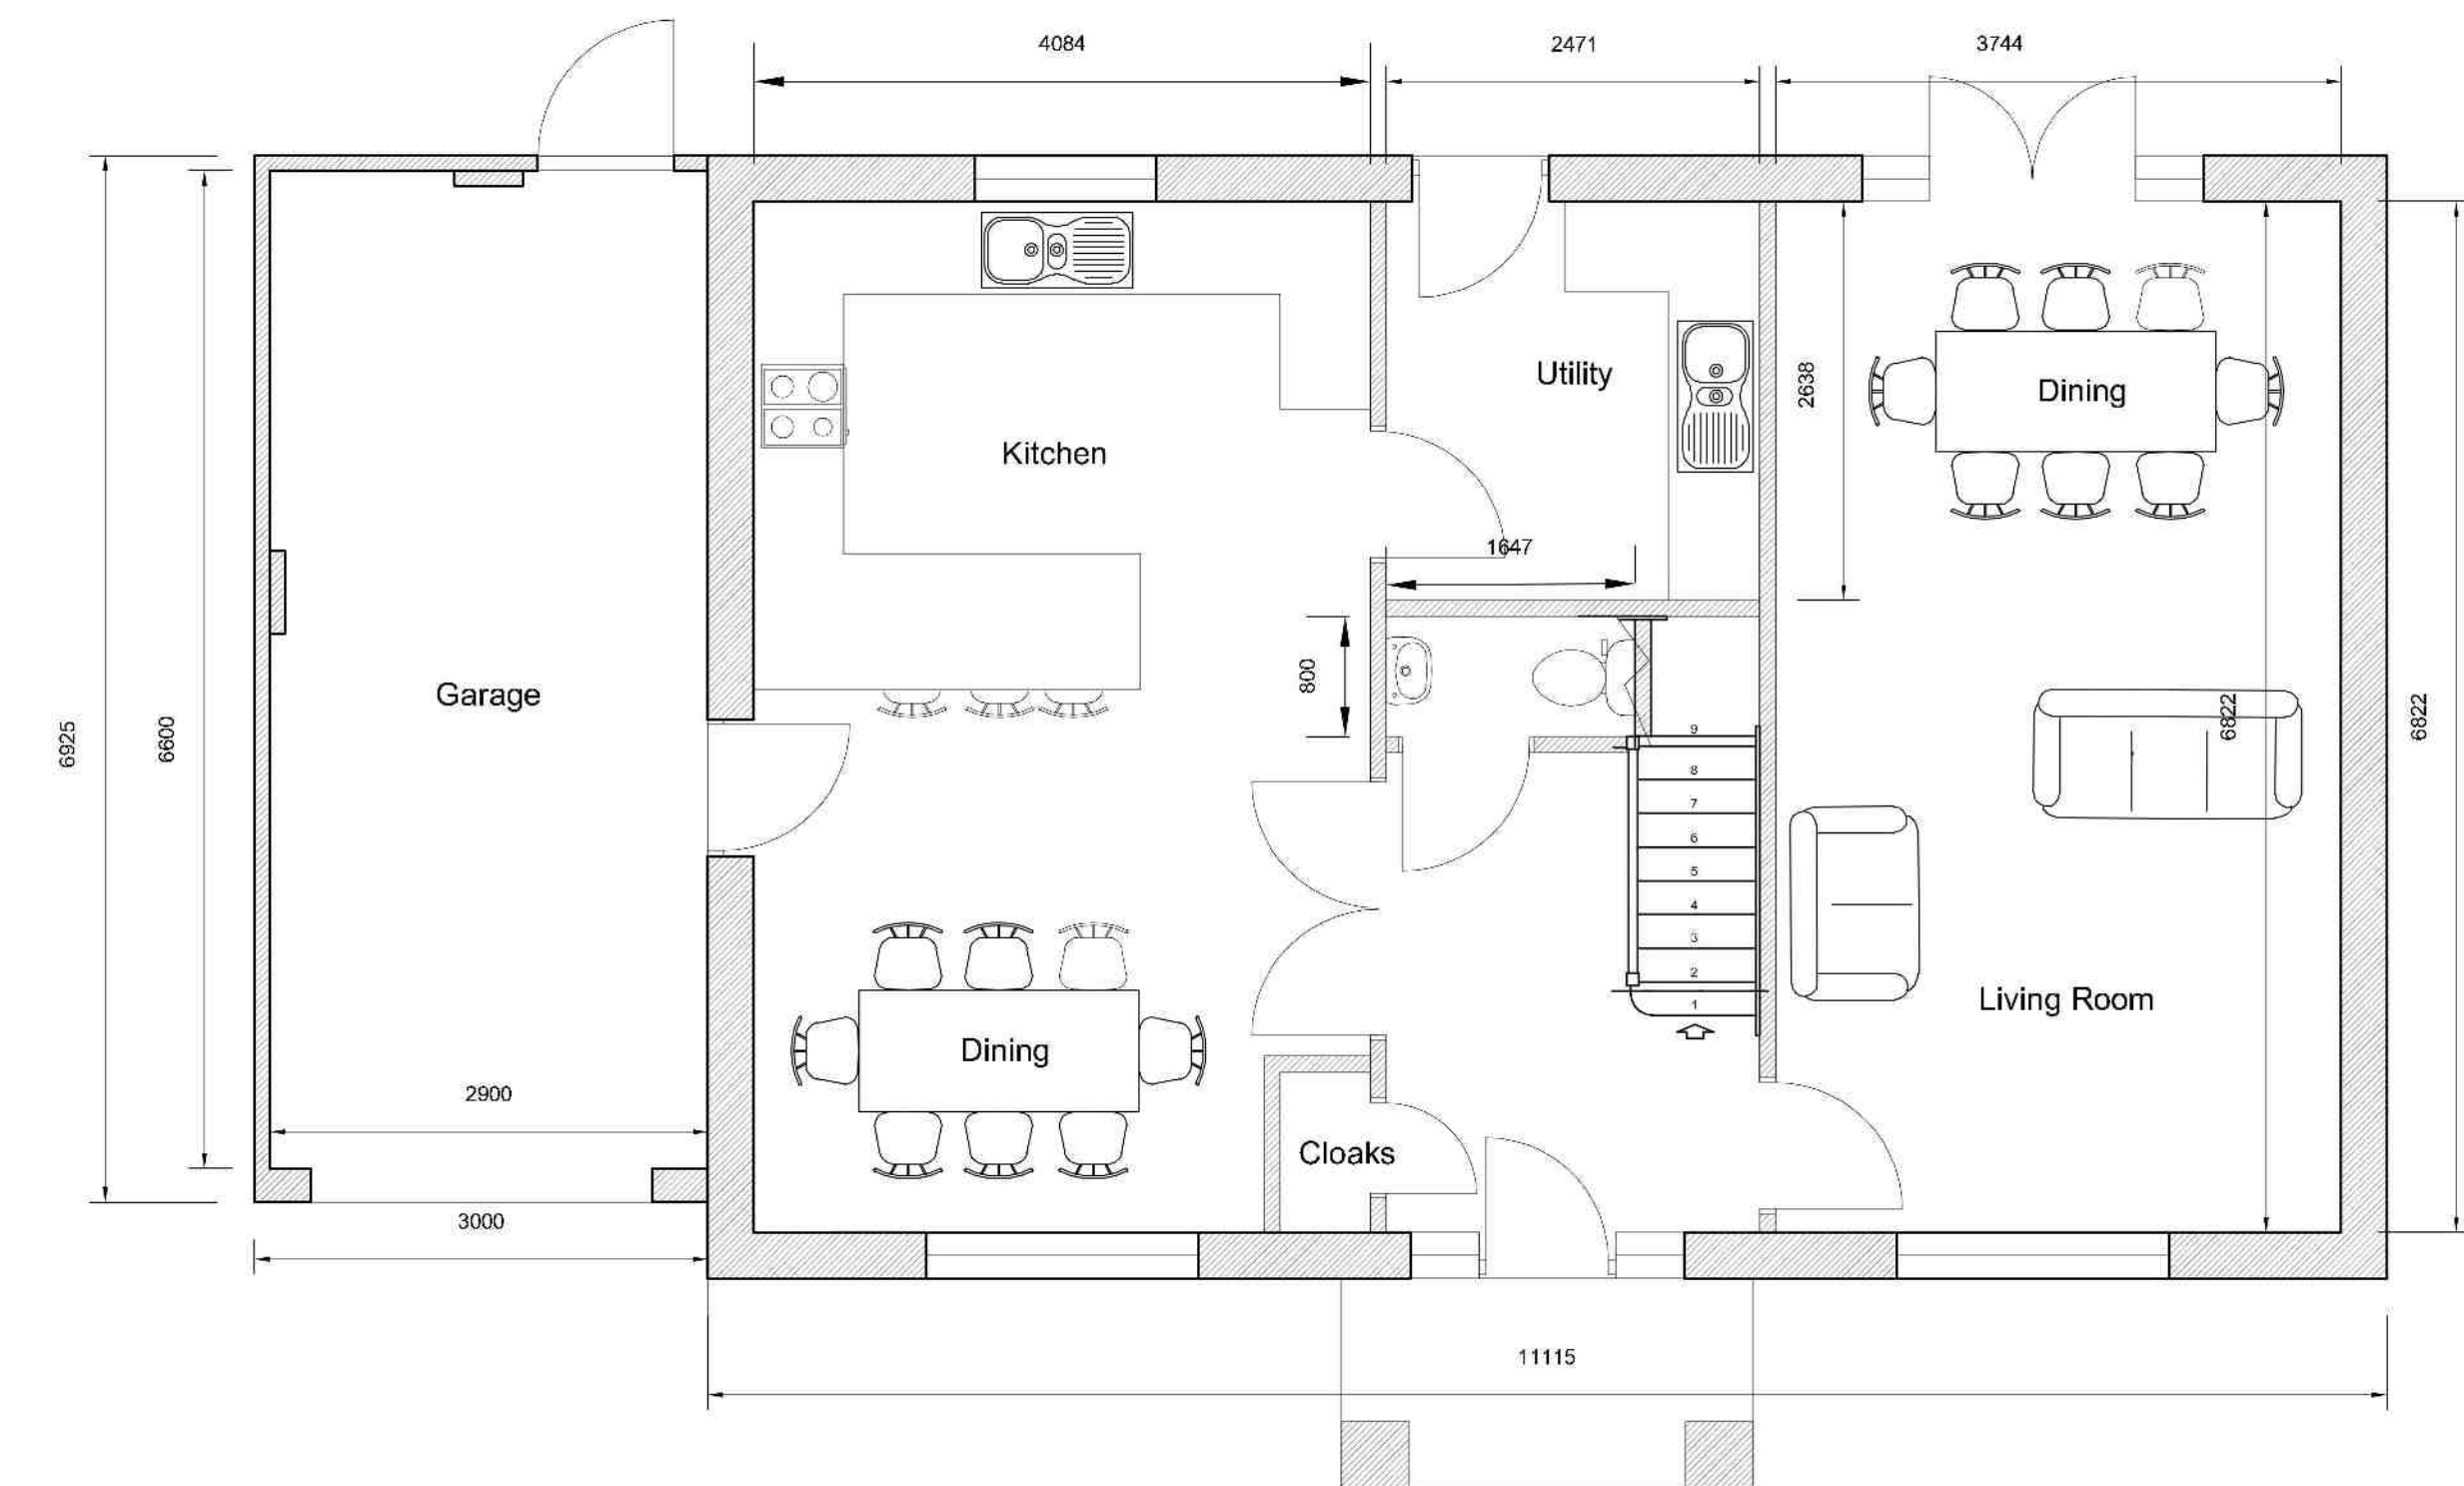


PROPOSED ELEVATIONS

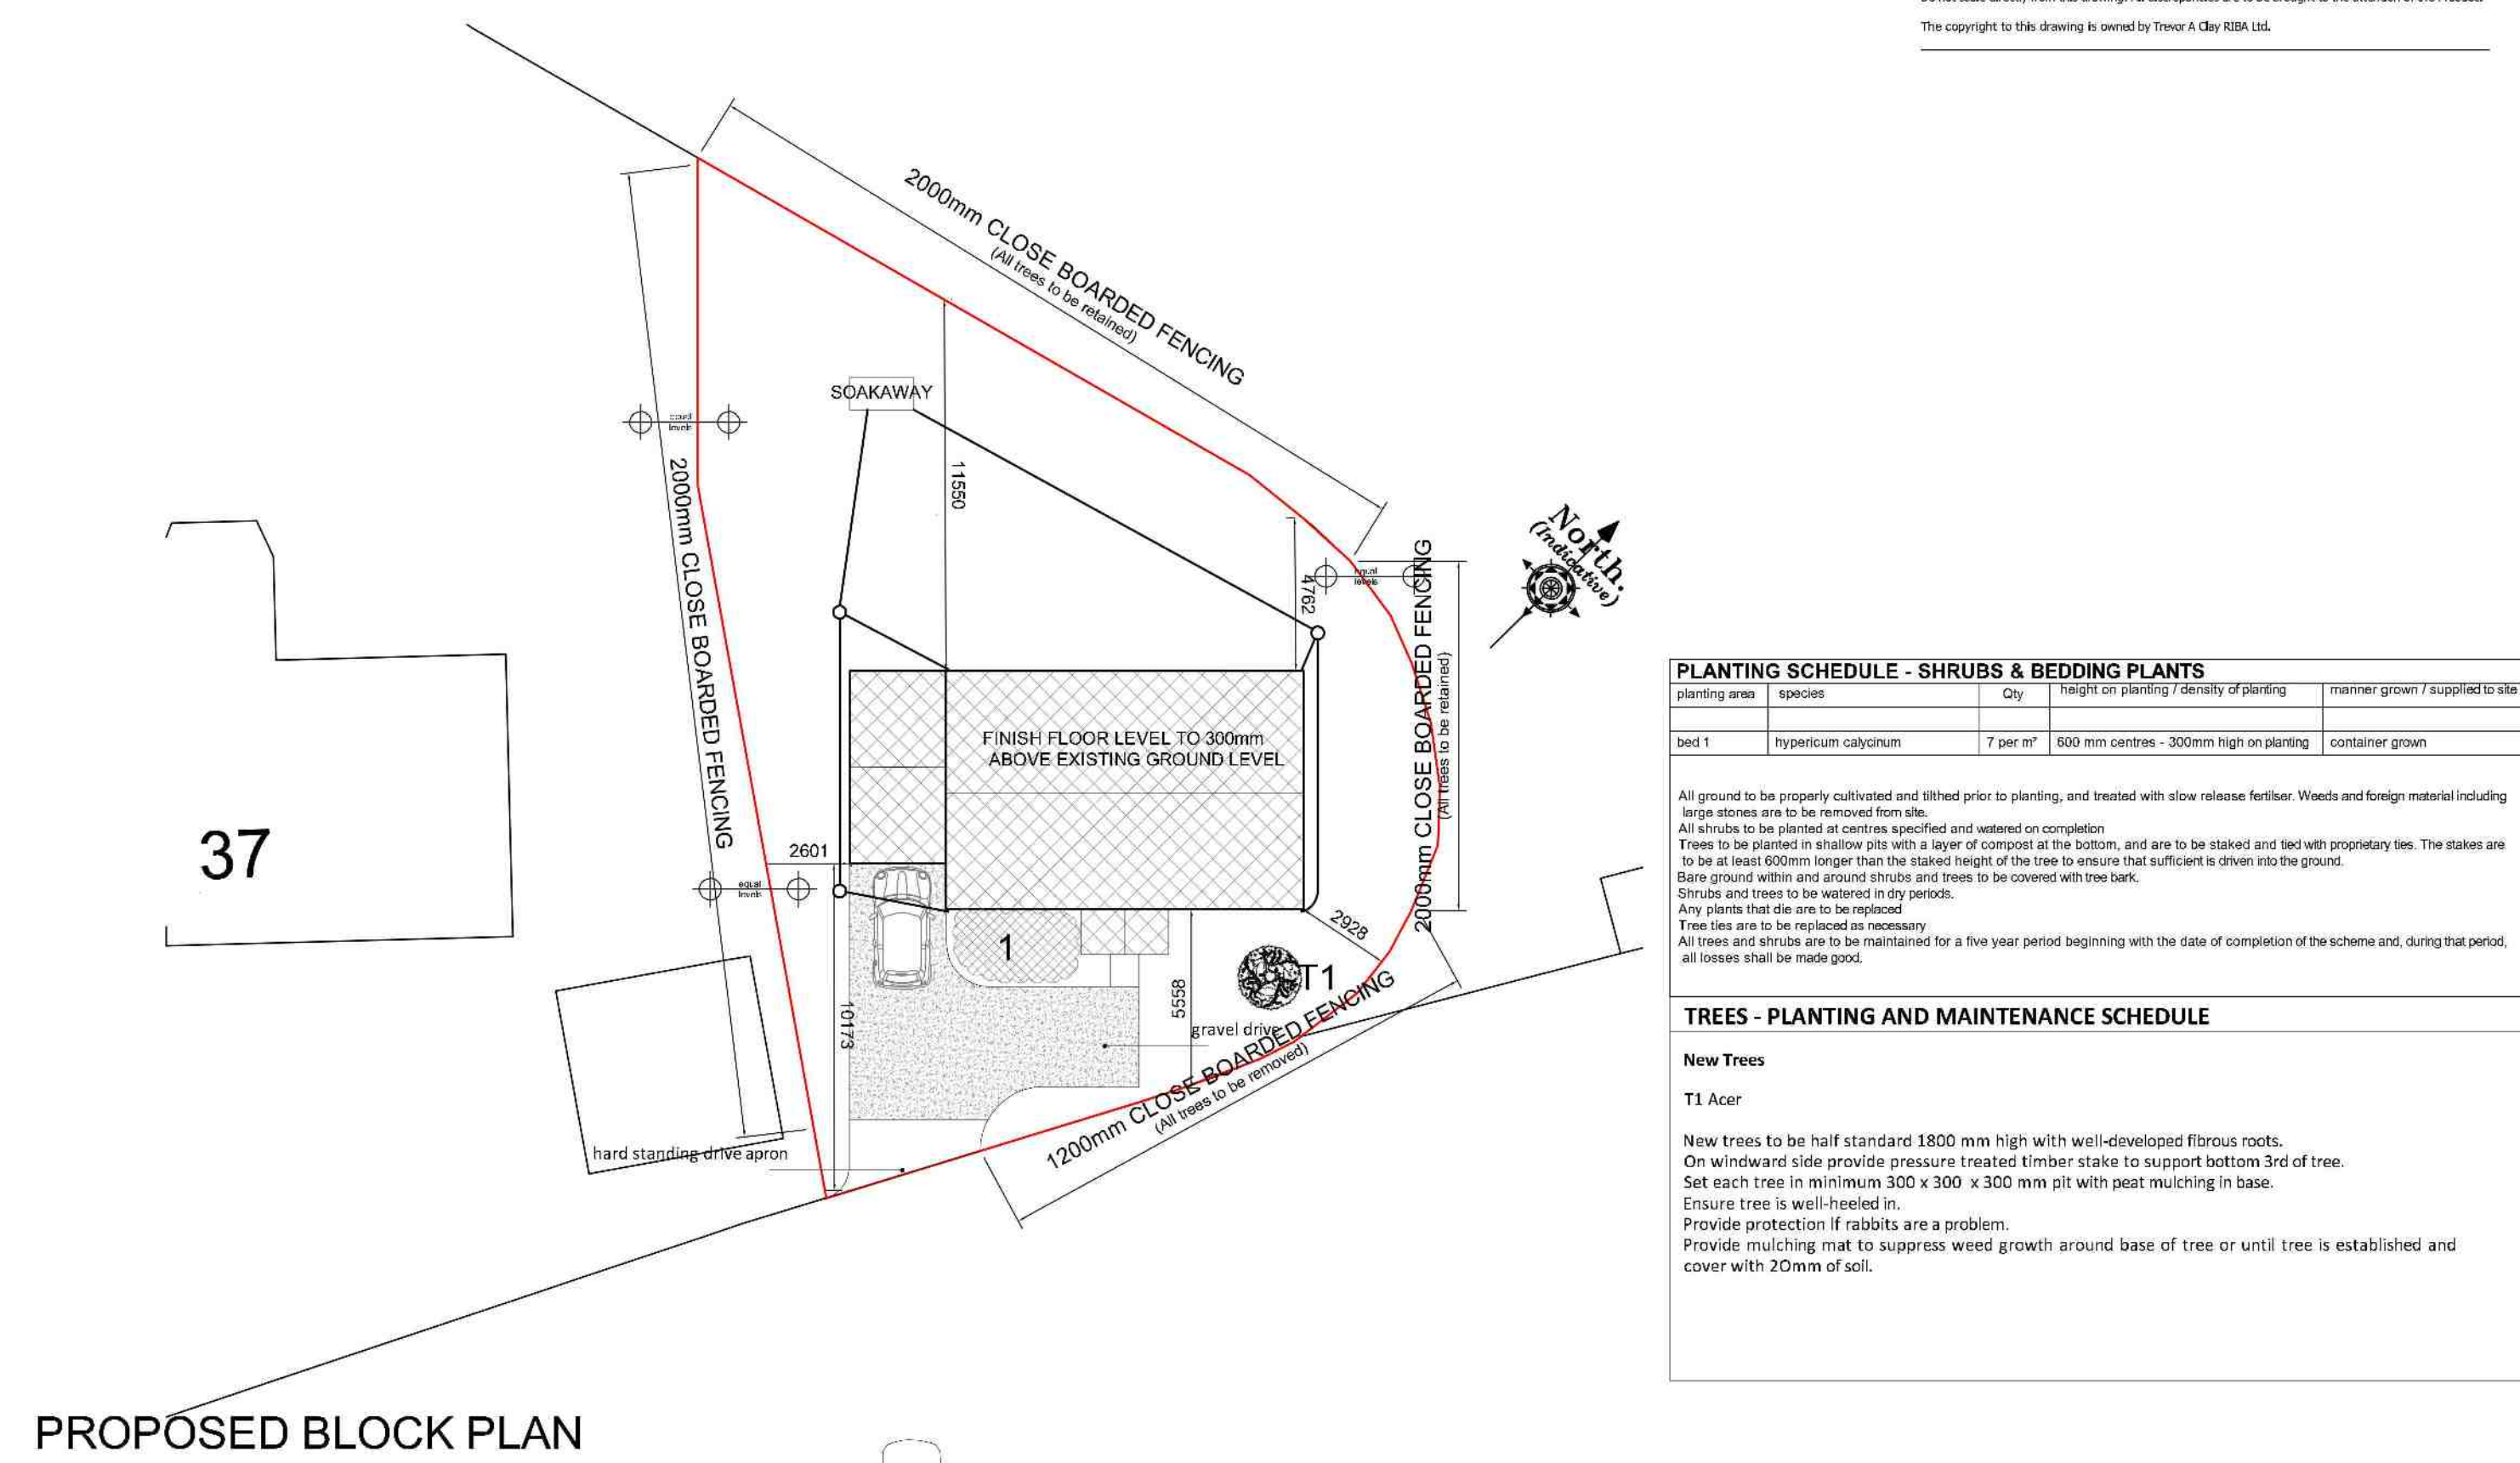

PROPOSED GROUND FLOOR PLAN

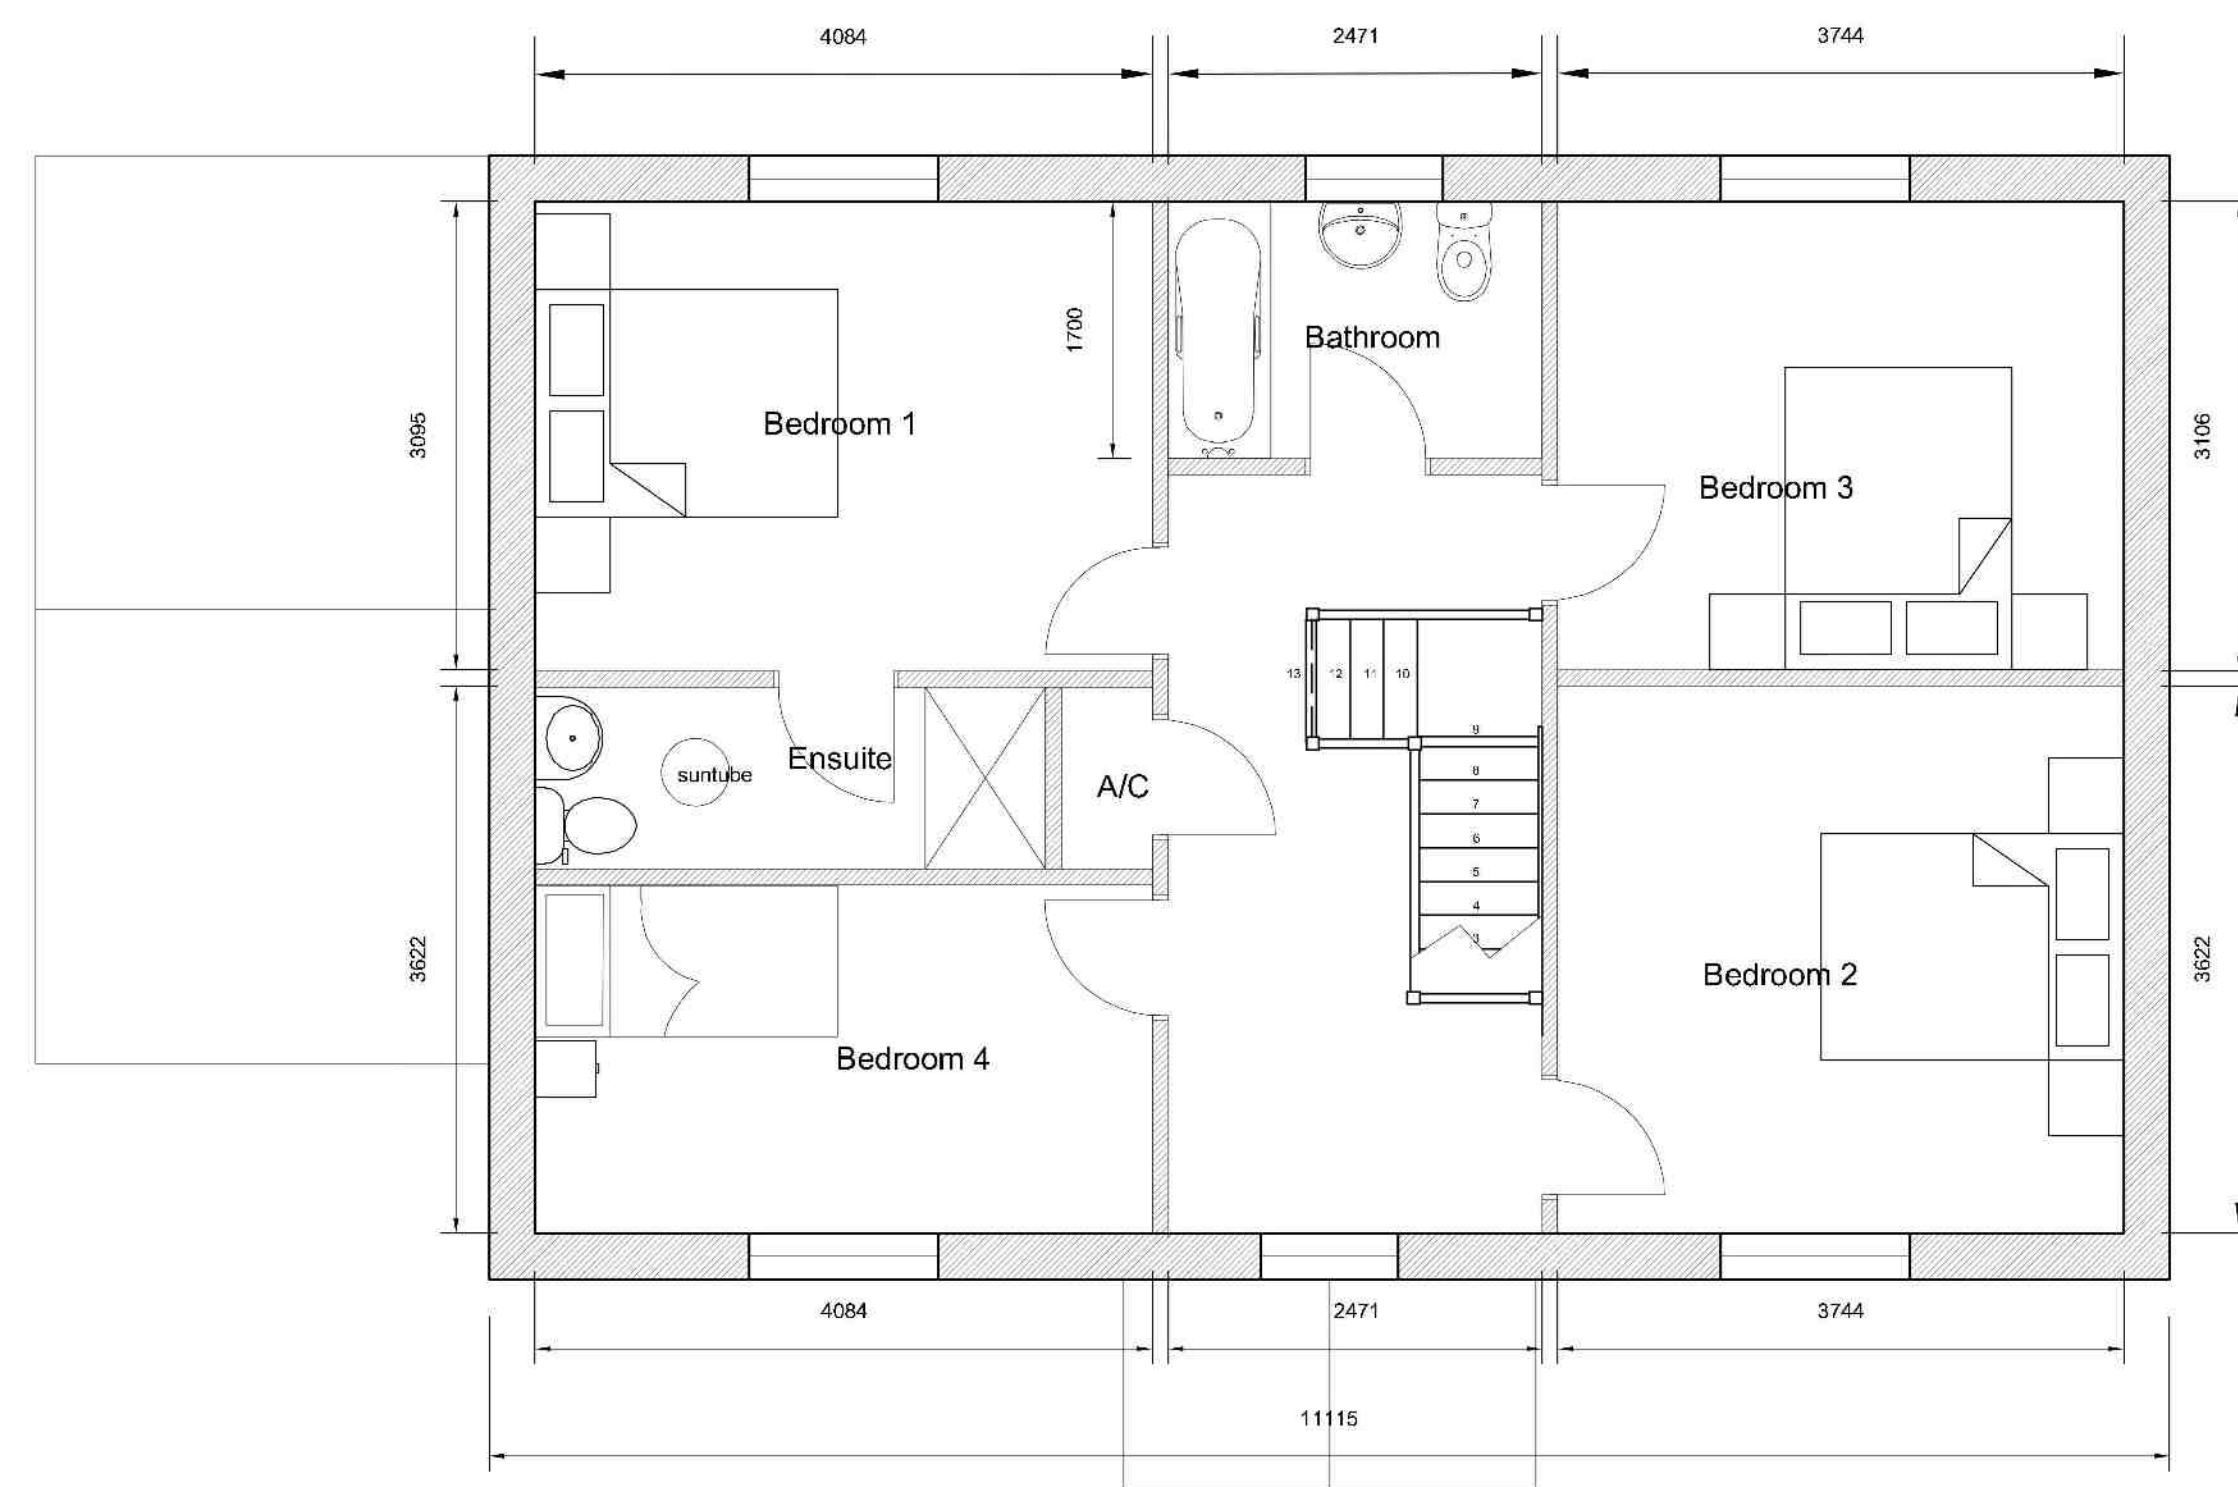

PROPOSED FIRST FLOOR PLAN

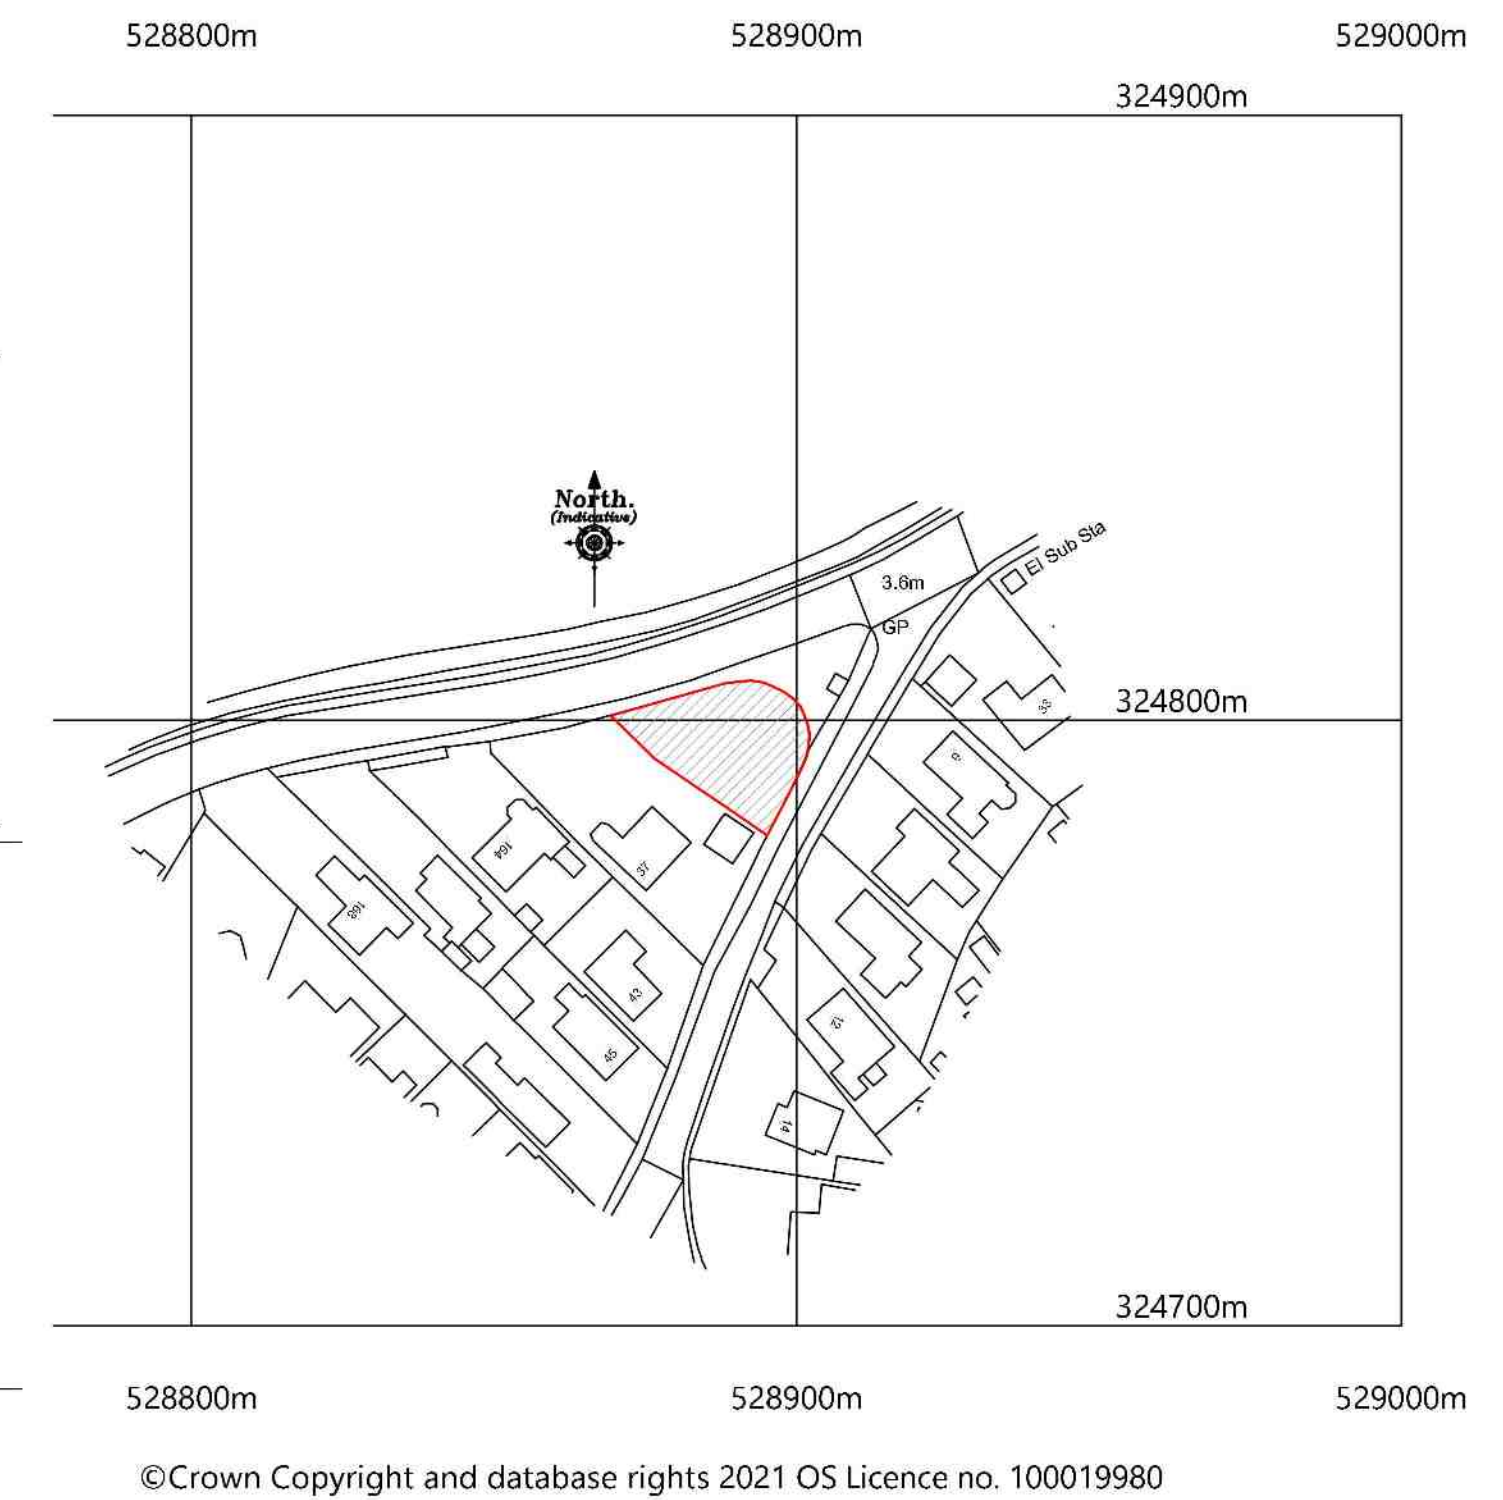

C	18/11/2021	AWM	Amendment to Brick Type	
B	03/08/21	AWM	Amendment to size of garage	
A	16/07/21	AWM	Amendment to brick type and boundary treatment	
Revision	Date	Drawn	Description	
Client	Mark Gray			
Project	Plot Adj. to 37 Broadgate Weston			
Drawing	Planning			
Scale	1:50, 1:100 1:200, 1:1250 @ A1	Drawn	AWM	Checked TAC Date 29/06/2021
Trevor A Clay RIBA Ltd, 14 Old Fendike Road, Weston Hills, Spalding, Lincs. PE162DD 01406 380027		07778 597975 trevor@tacarchitects.co.uk		 Drawing No. 21/591/PA/002C www.tacarchitects.co.uk