



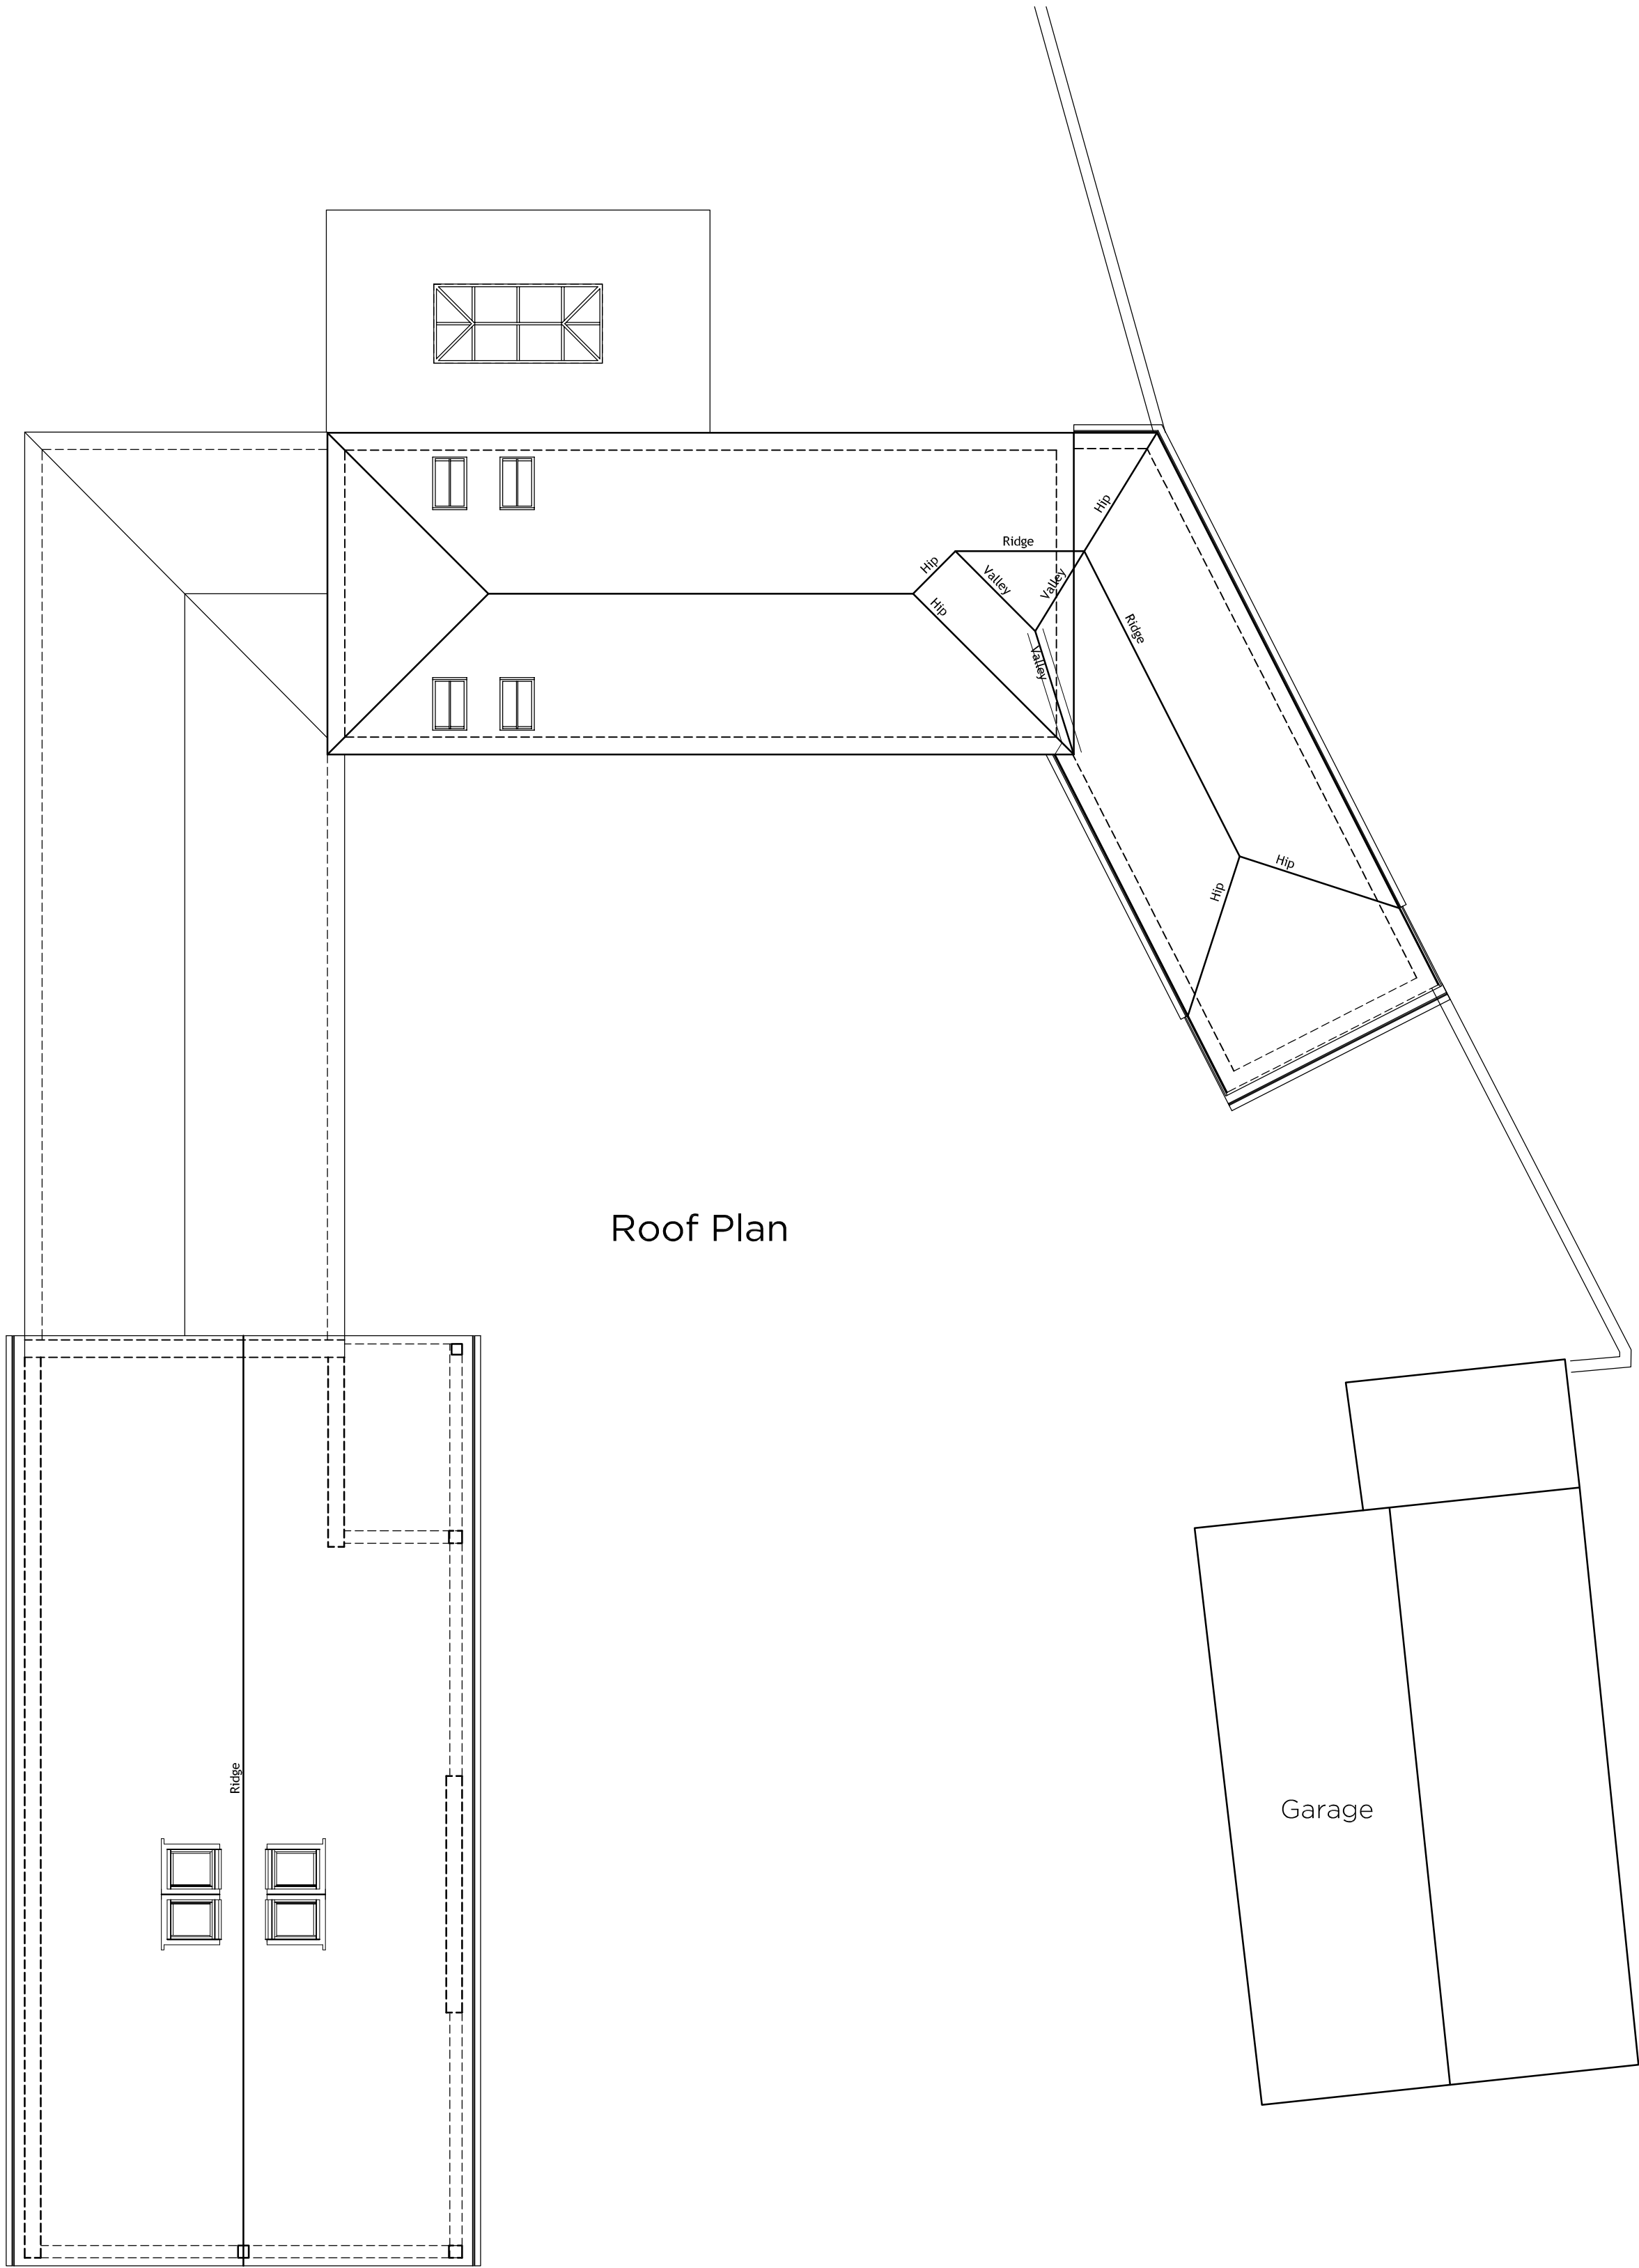

Roof Plan

 

22 SHORE VIEW, PETERBOROUGH CAMBRIDGESHIRE, PE7 8FS E.info@seven22.co.uk - T.07799 585277		
PROJECT PROPOSED EXTENSION OPEN FIELDS BARN DELGATE BANK, WESTON HILLS SPALDING LINCOLNSHIRE PE12 6DW		
CLIENT Mr & Mrs RAWLING		
TITLE PROPOSED ROOF PLAN		
DRAWING No. 040 P02		
SCALE 1:100 @ A1 - 1:200 @ A3	DATE SEPT 2021	REV