



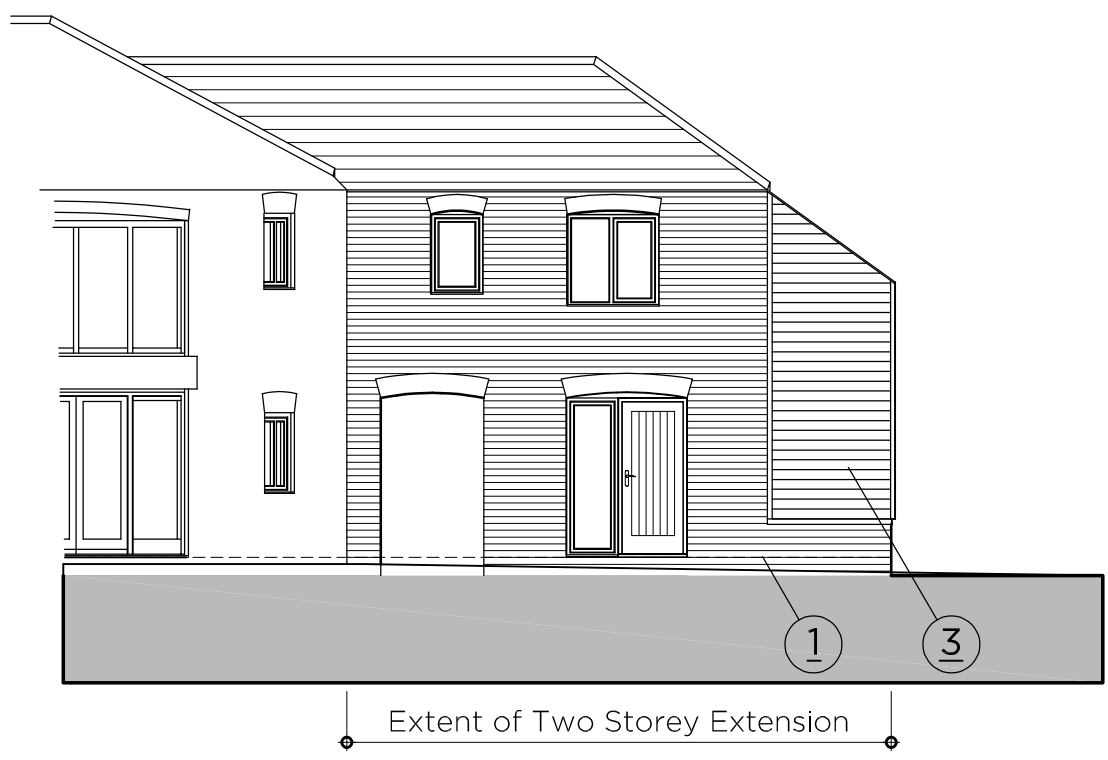

West Elevation (Front)



North West Elevation (Internal Courtyard)

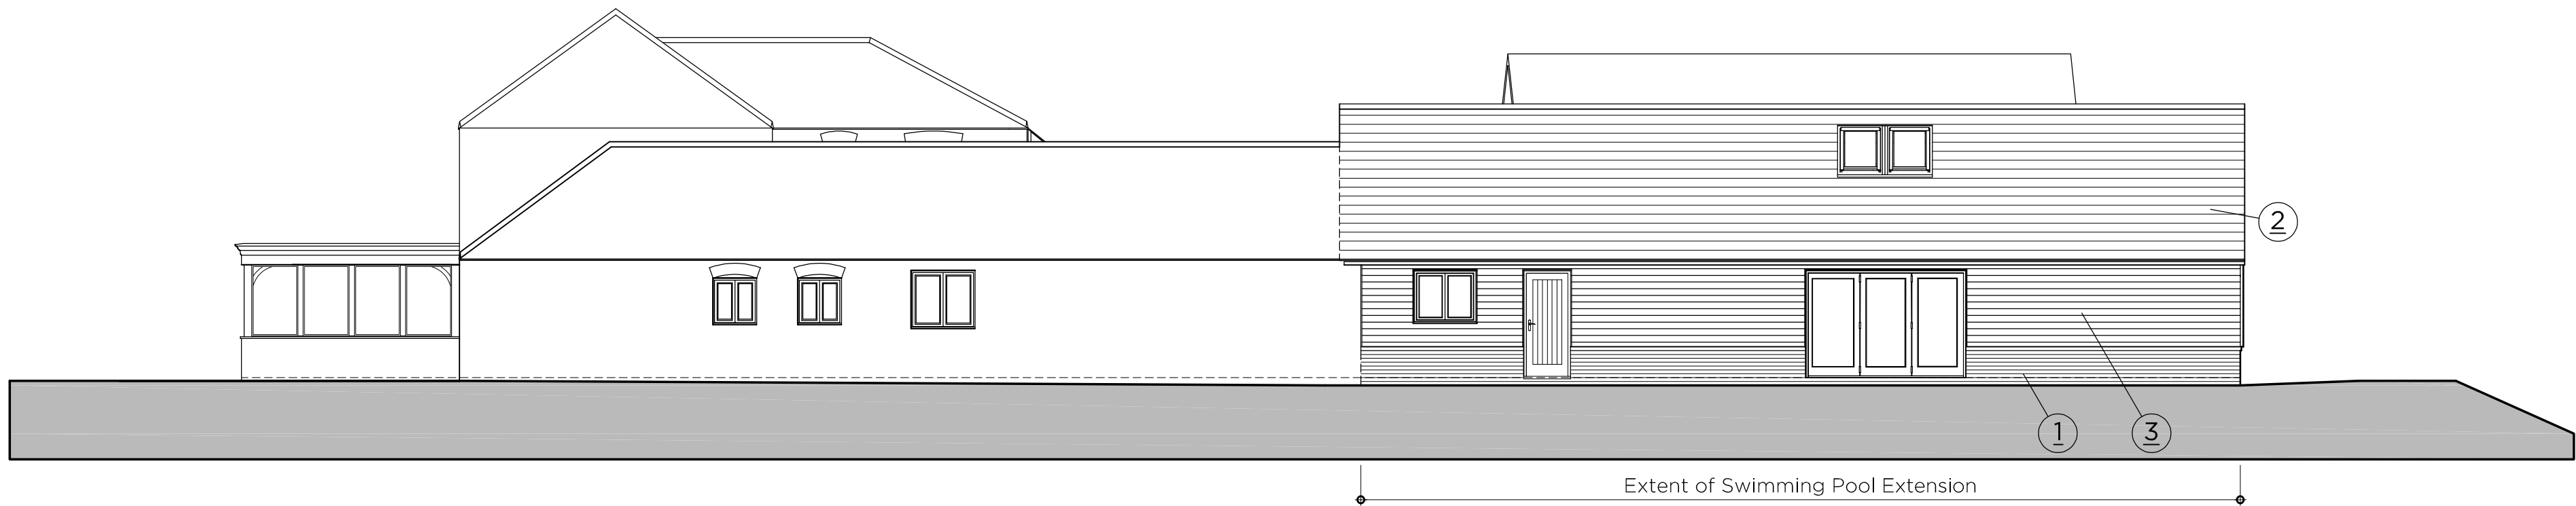

North Elevation (Side)



East Elevation (Rear)




South Elevation (Side/Courtyard)

MATERIALS

- ① Facing brickwork, to match existing
- ② Slate roof tiles to match existing
- ③ Timber weatherboard stained black to match existing
- ④ Oak framed/clad gable end screen

Windows/Doors:
Timber, colour to match existing style as indicated on drawings. Aluminium bi-fold doors, colour to match existing

Other:
Oak posts & beams where required
Black upvc rainwater goods
Aluminium rooflights, colour; grey

 

22 SHORE VIEW, PETERBOROUGH CAMBRIDGESHIRE, PE7 8FS E:info@seven22.co.uk - T.07799 585277		
PROJECT PROPOSED EXTENSION OPEN FIELDS BARN DELGATE BANK, WESTON HILLS SPALDING LINCOLNSHIRE PE12 6DW		
CLIENT Mr & Mrs RAWLING		
TITLE PROPOSED ELEVATIONS		
DRAWING No. 040 P03		
SCALE 1:100 @ A1 - 1:200 @ A3	DATE OCT 2021	REV