


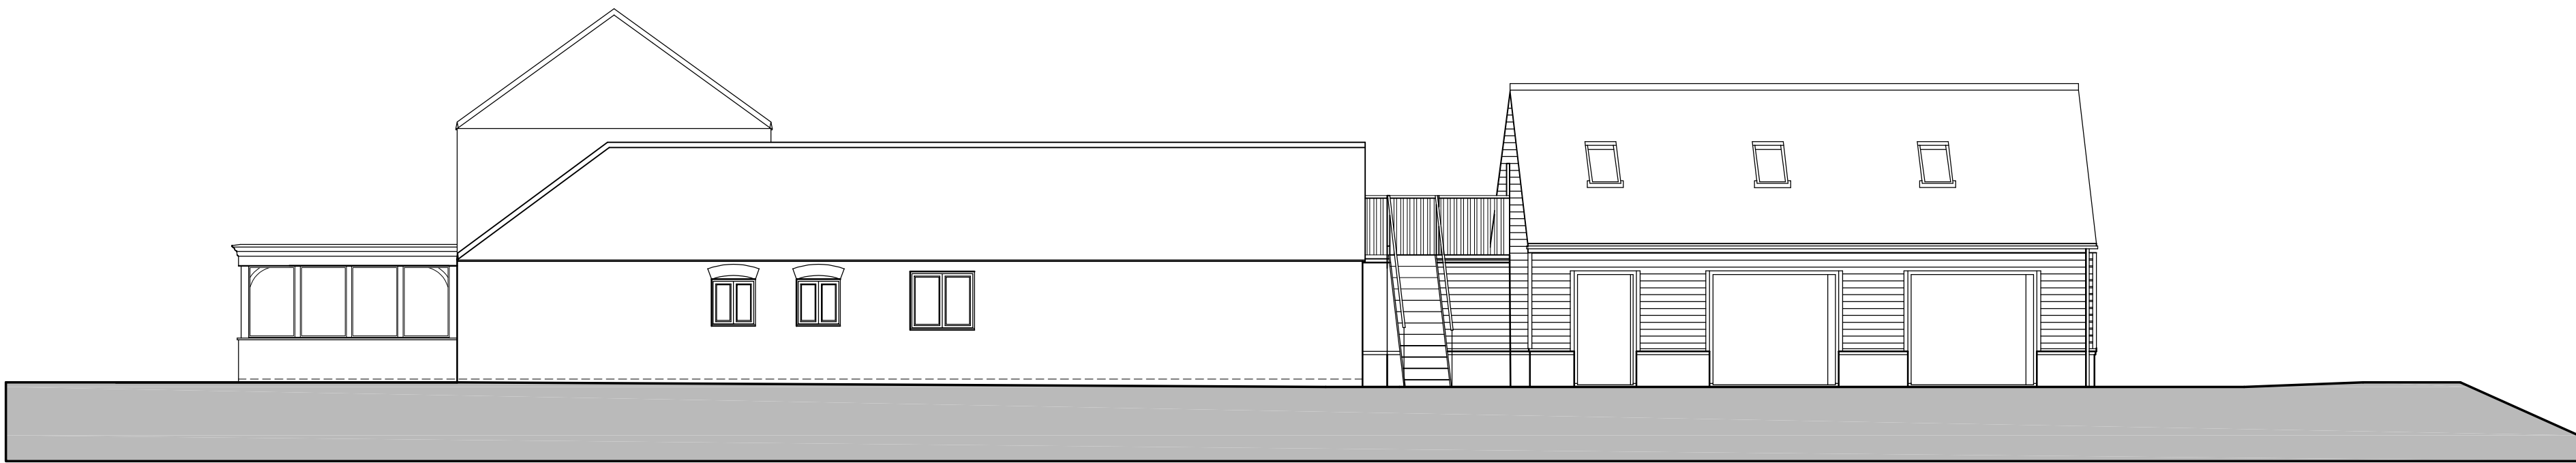


West Elevation (Front)




North Elevation (Side)



East Elevation (Rear)

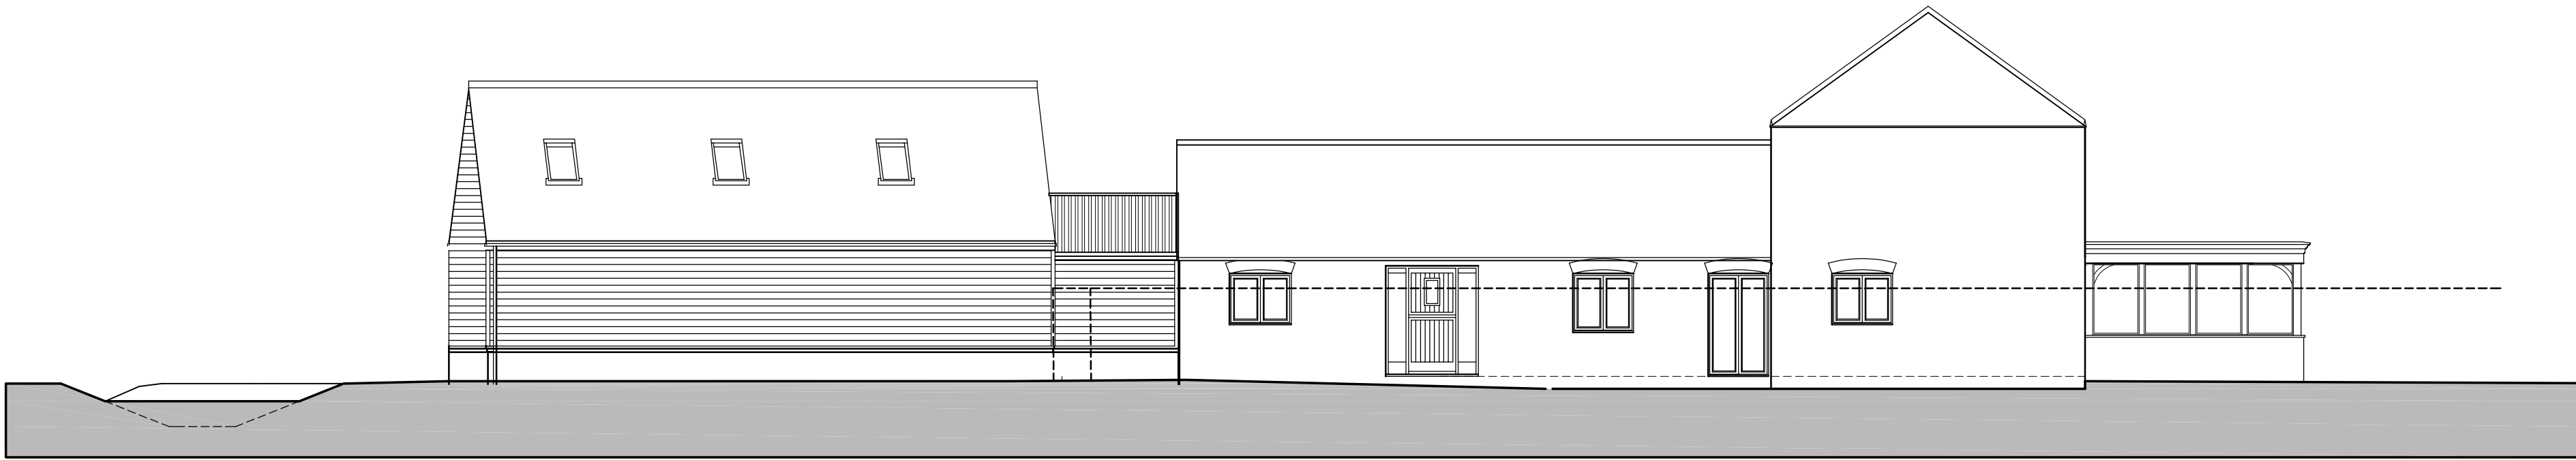

South Elevation (Side)

 

seven22
ARCHITECTURE LTD

22 SHORE VIEW, PETERBOROUGH
CAMBRIDGESHIRE, PE7 8FS
E:info@seven22.co.uk - T.07799 585277

PROJECT
PROPOSED EXTENSION
OPEN FIELDS BARN
DELGATE BANK, WESTON HILLS
SPALDING
LINCOLNSHIRE
PE12 6DW

CLIENT
Mr & Mrs RAWLING

TITLE
EXISTING ELEVATIONS

DRAWING No.
040 S04

SCALE 1:100 @ A1 - 1:200 @ A3	DATE OCT 2021	REV
----------------------------------	------------------	-----