




EXISTING GROUND FLOOR PLAN

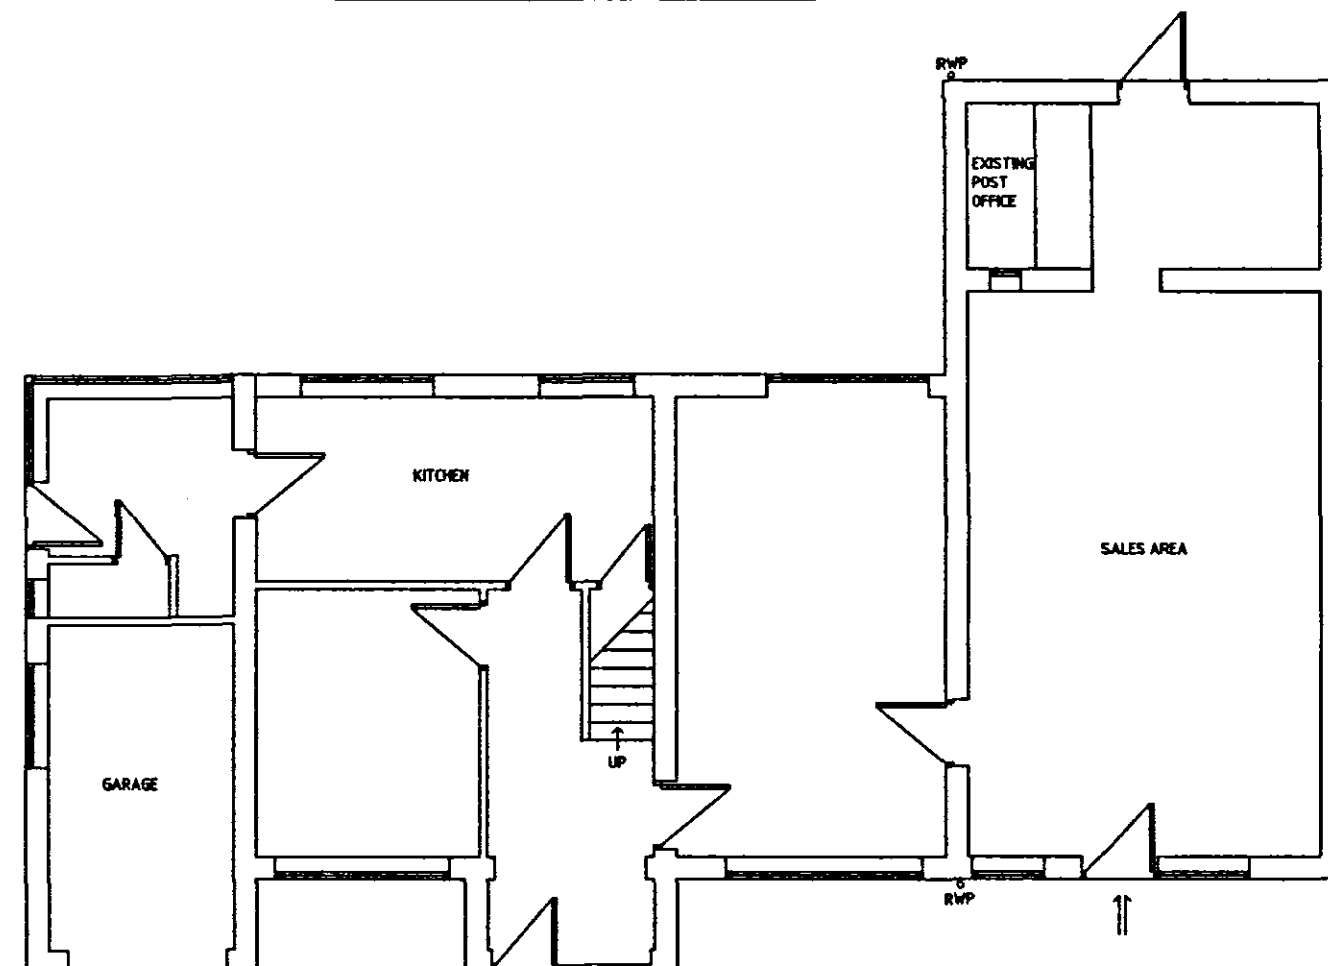


EXISTING FIRST FLOOR PLAN

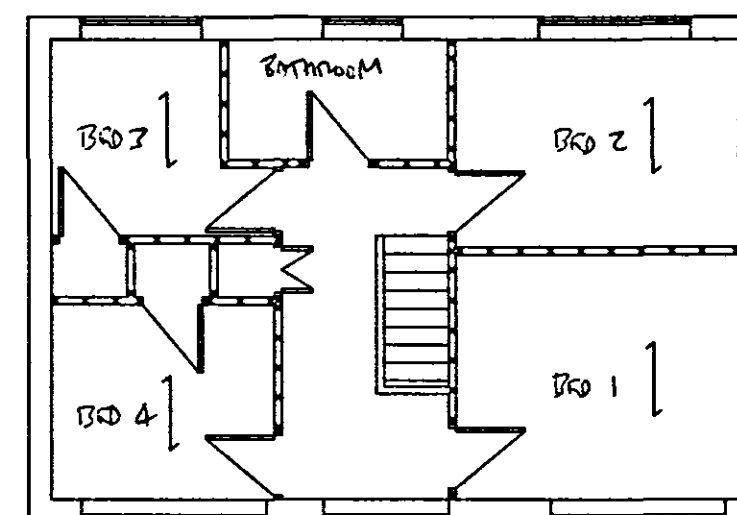

EXISTING FRONT ELEVATION

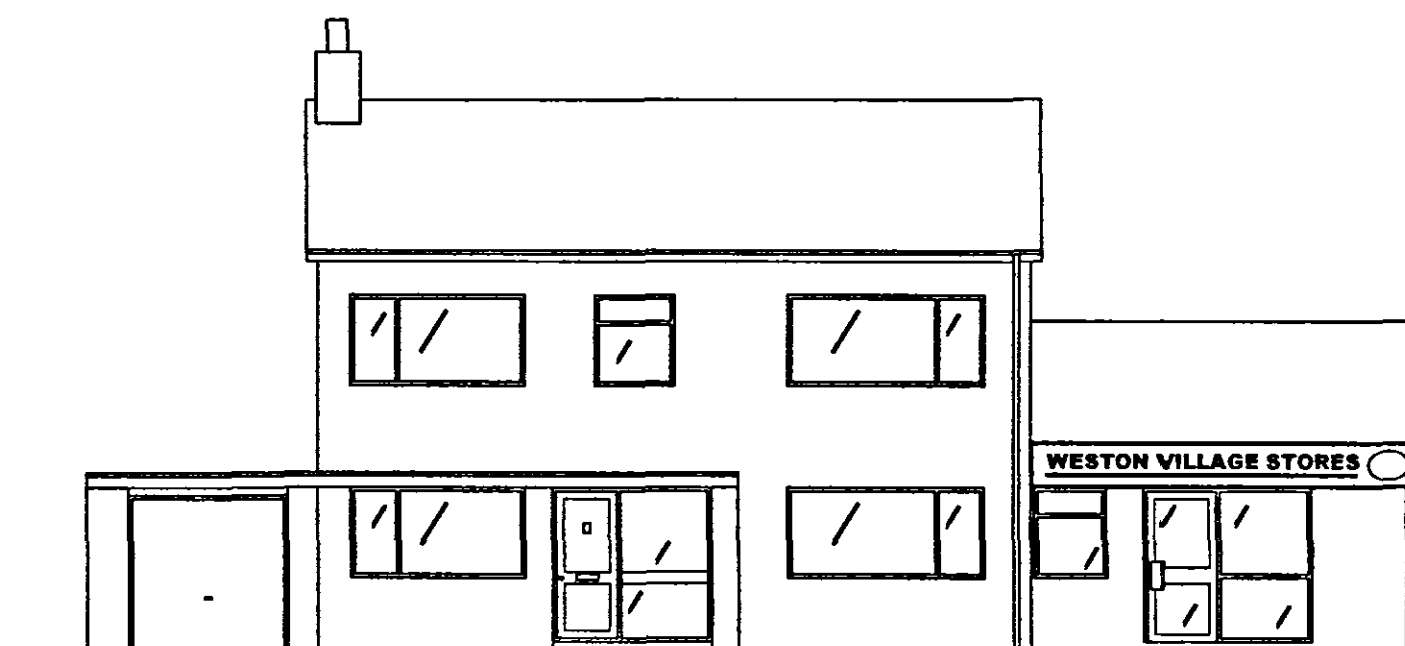

EXISTING SIDE ELEVATION

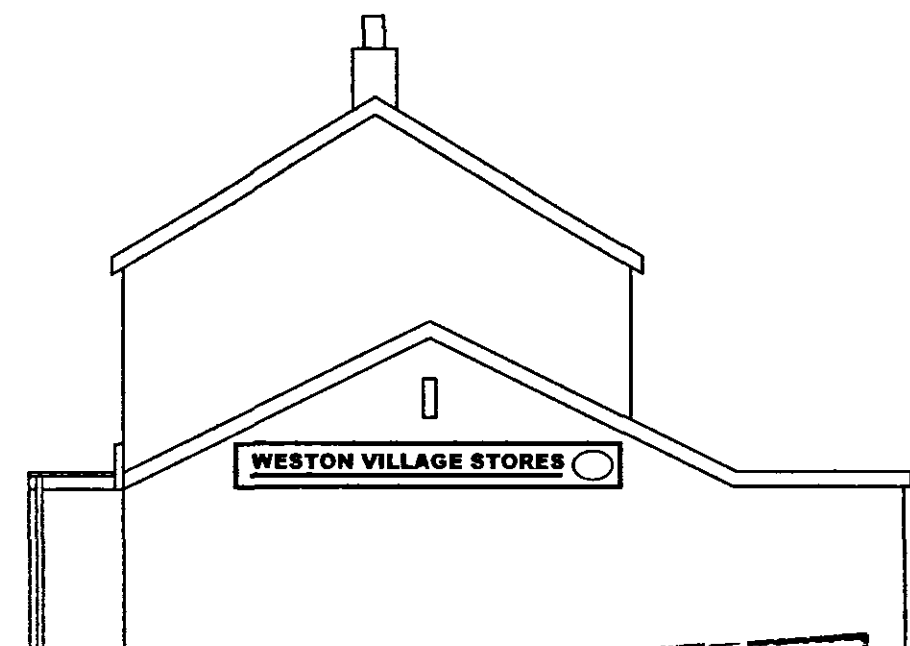

PROPOSED SHOP LAYOUT FOR
MR & MRS SMITH
1 SMALL DROVE
WESTON
SPALDING PE12 6HS
01406-370744

SCALE 1:100 10th SEPTEMBER 2003