



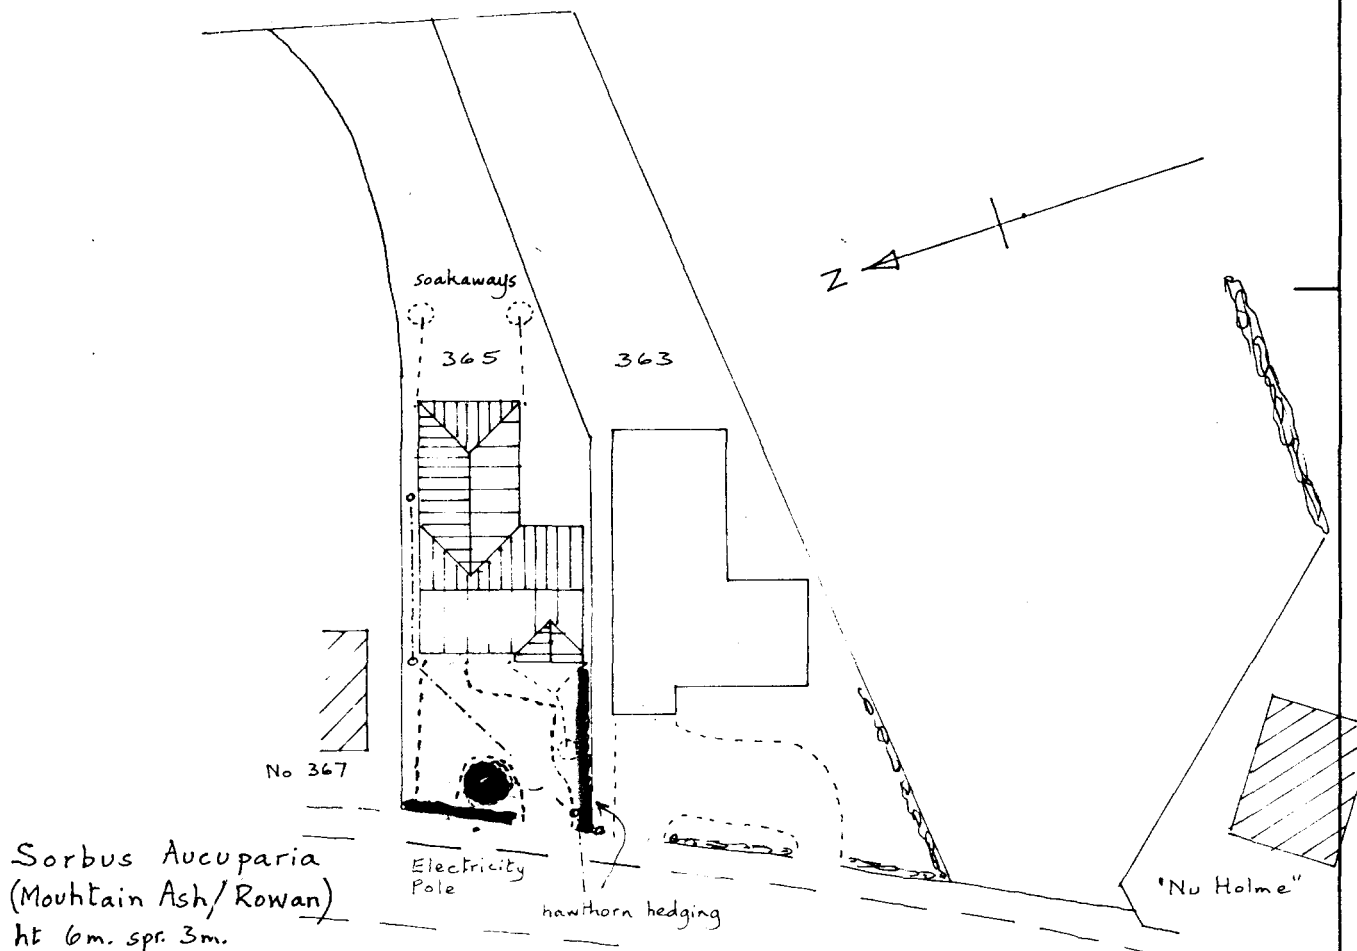

Site Layout


Scale 1:500

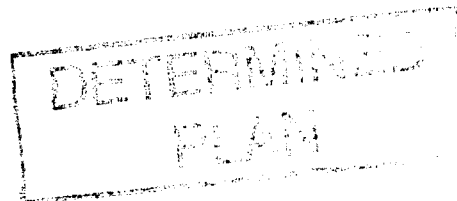

hedge:-

crataegus monogyna
(common hawthorn)

600mm apart in two rows staggered

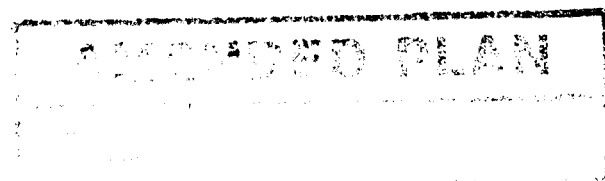

J. P. Builders, - New Bungalow
365, Broadgate,
WESTON HILLS, Spalding.

Ref: 1101/00

Written dimensions to be used
in preference to scaled, and all
measurements to be verified
by checking on site.

Scale

1:500

Local Authority Ref.

Planning
H22/1101/00


Building Regulations

Drawing No.

200925

Date

Sept. 2000

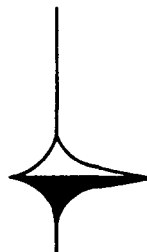


A. ROFFE


BUILDING DESIGN & PLANS

1, Green Lane,
SPALDING, Lincs. PE11 2YB


Tel: 01775-723 680 ©

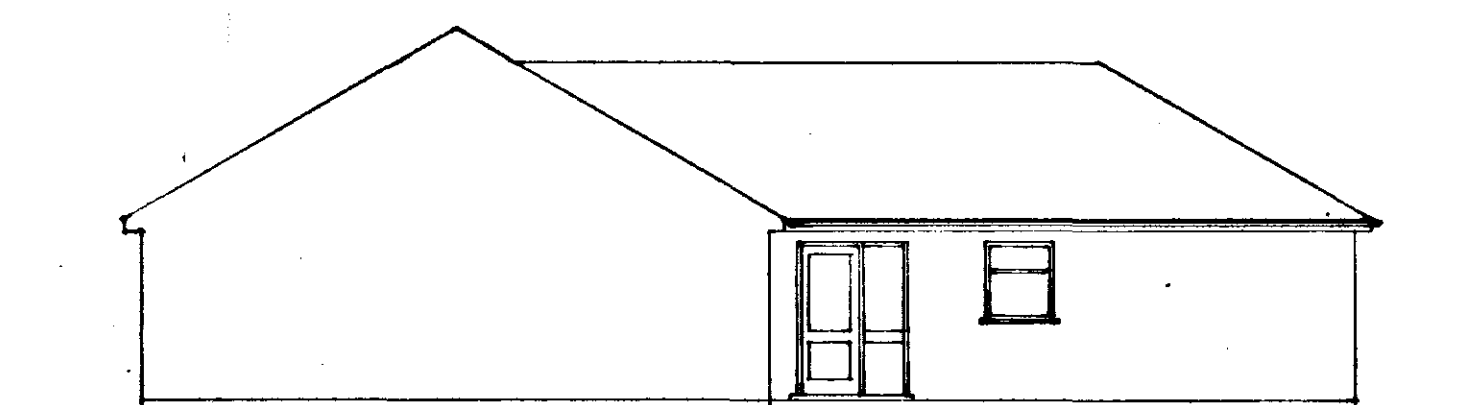


South

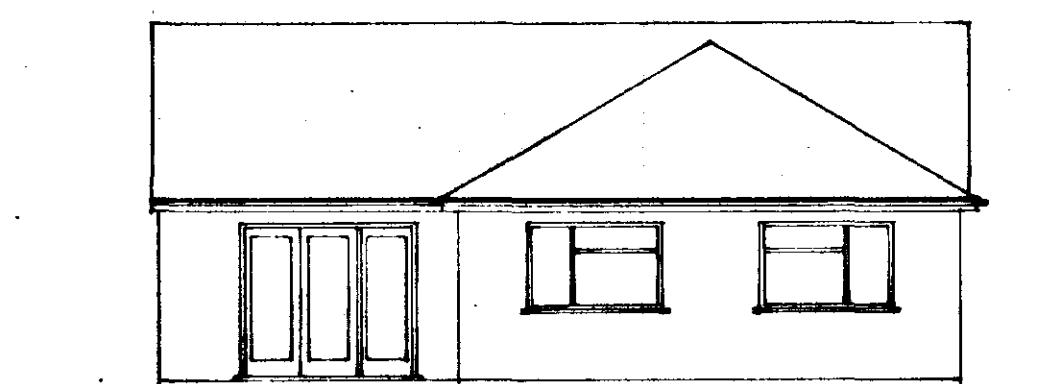


East

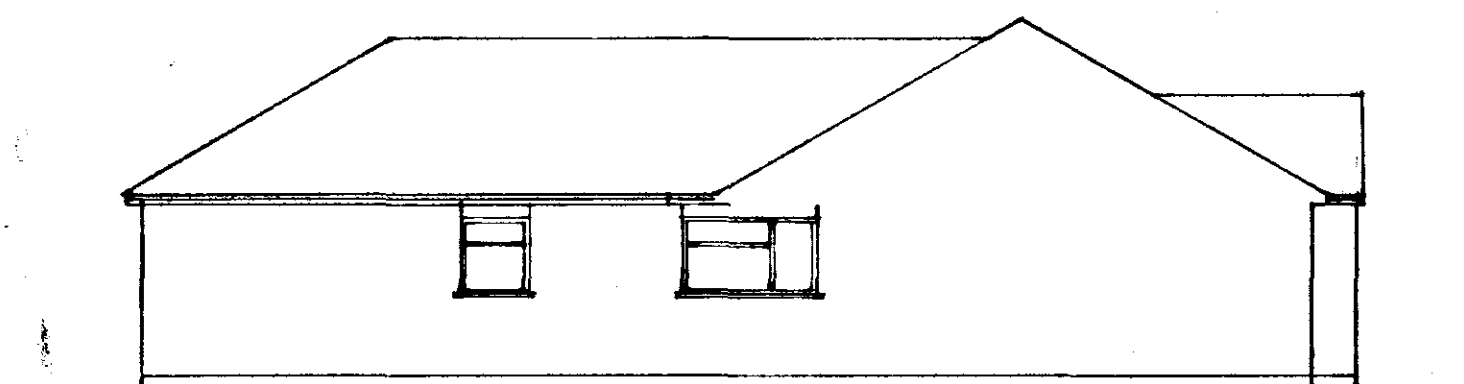




North

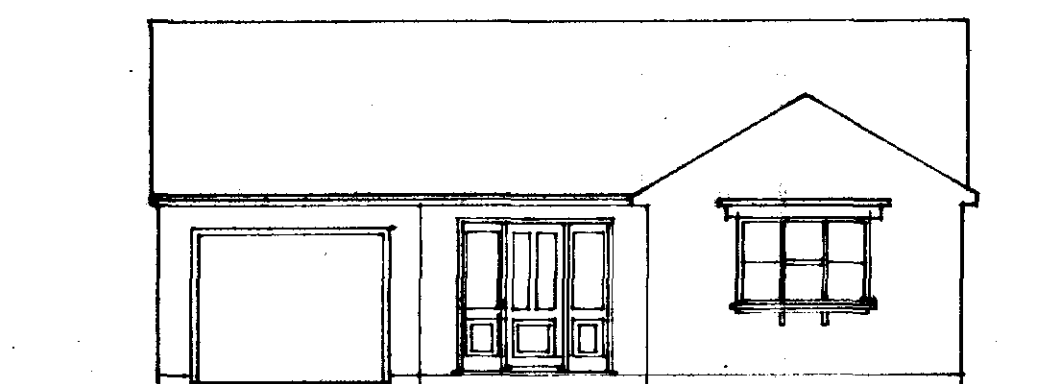


West (Front)

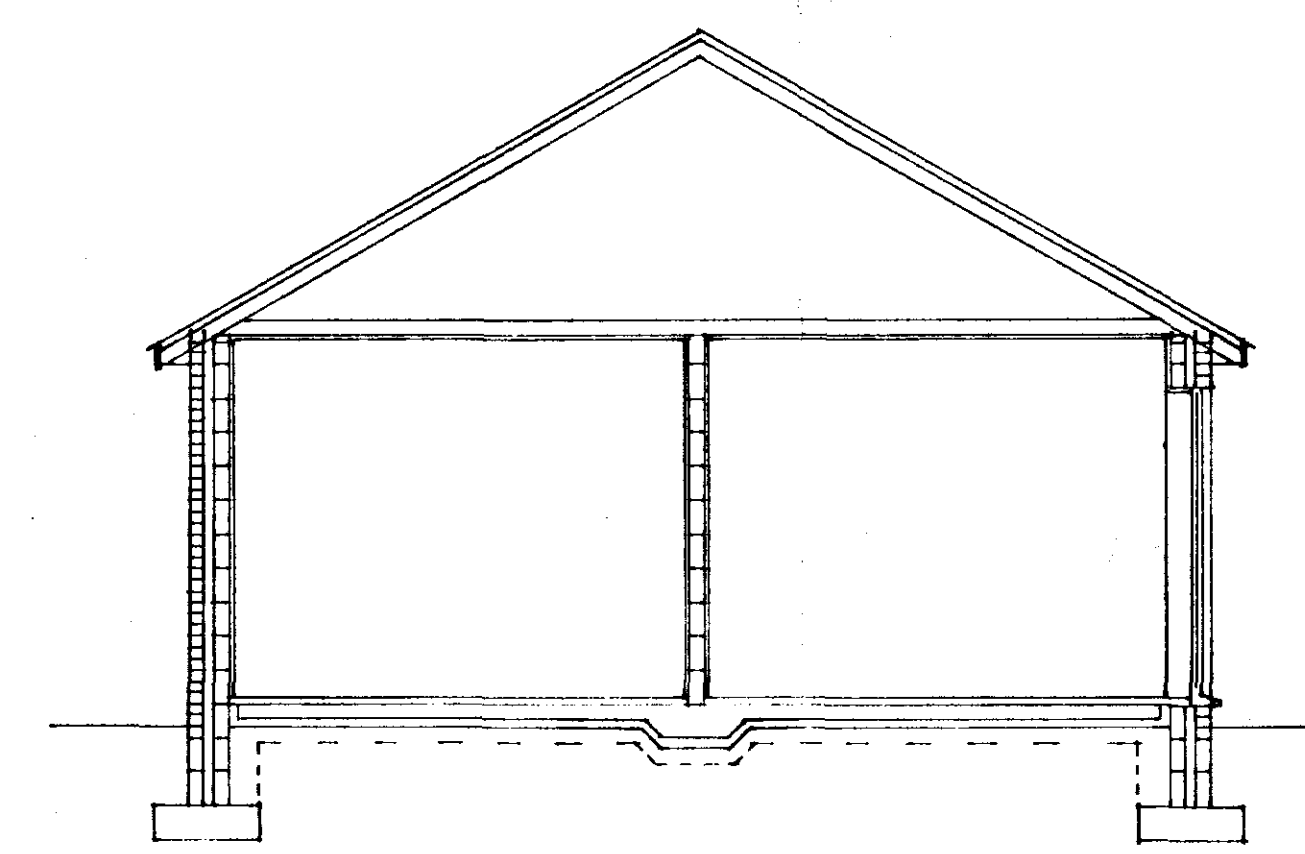

Section A-A

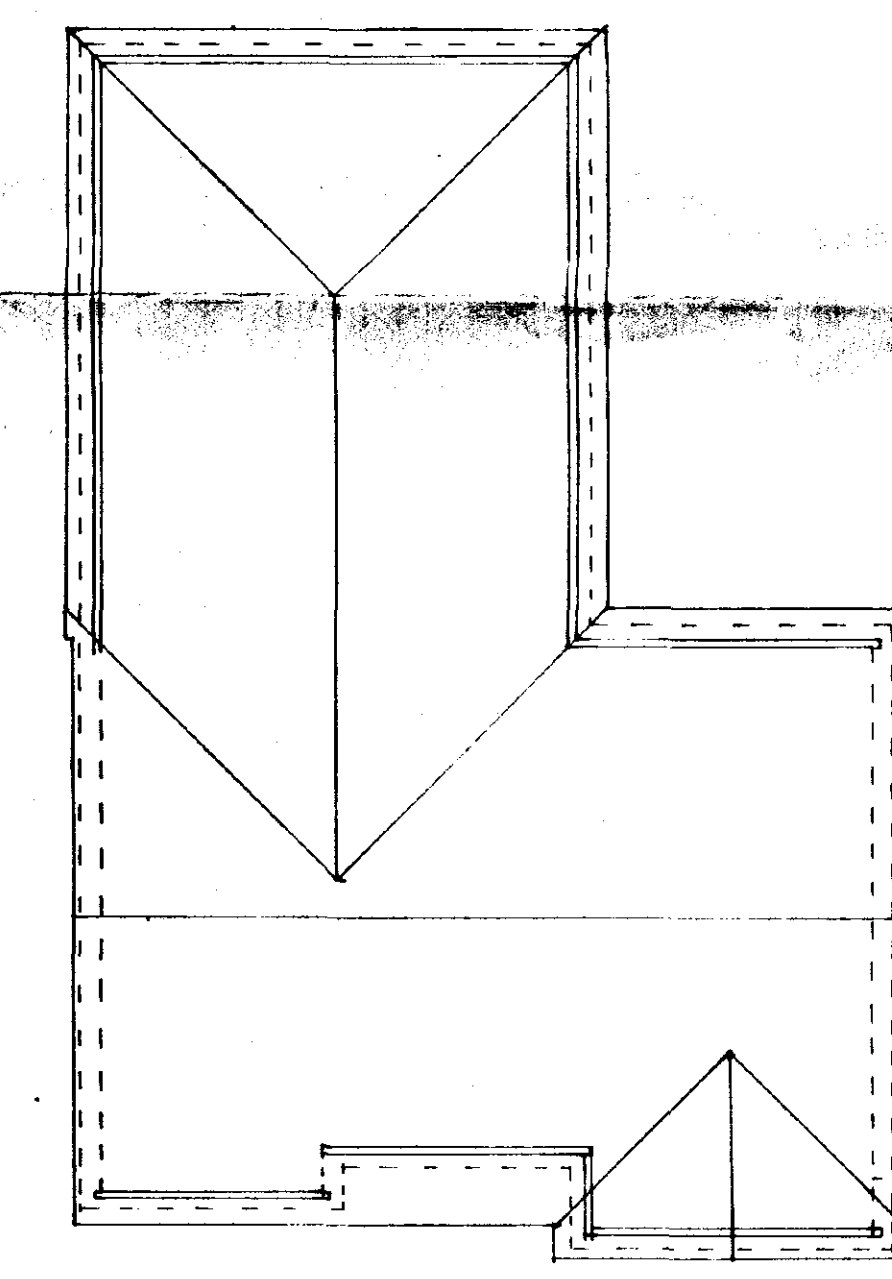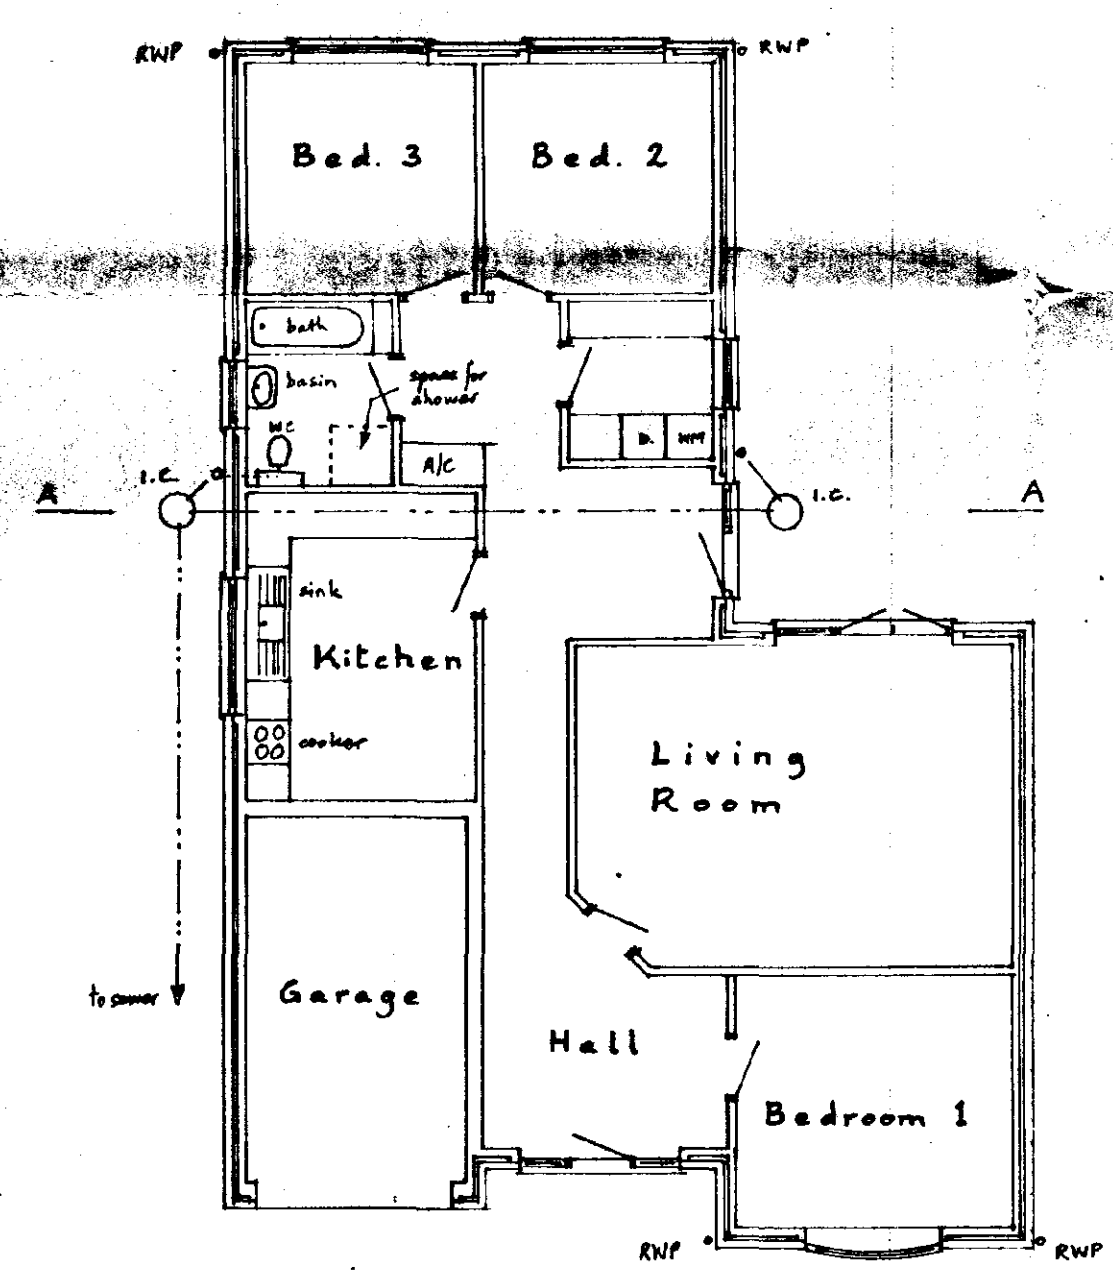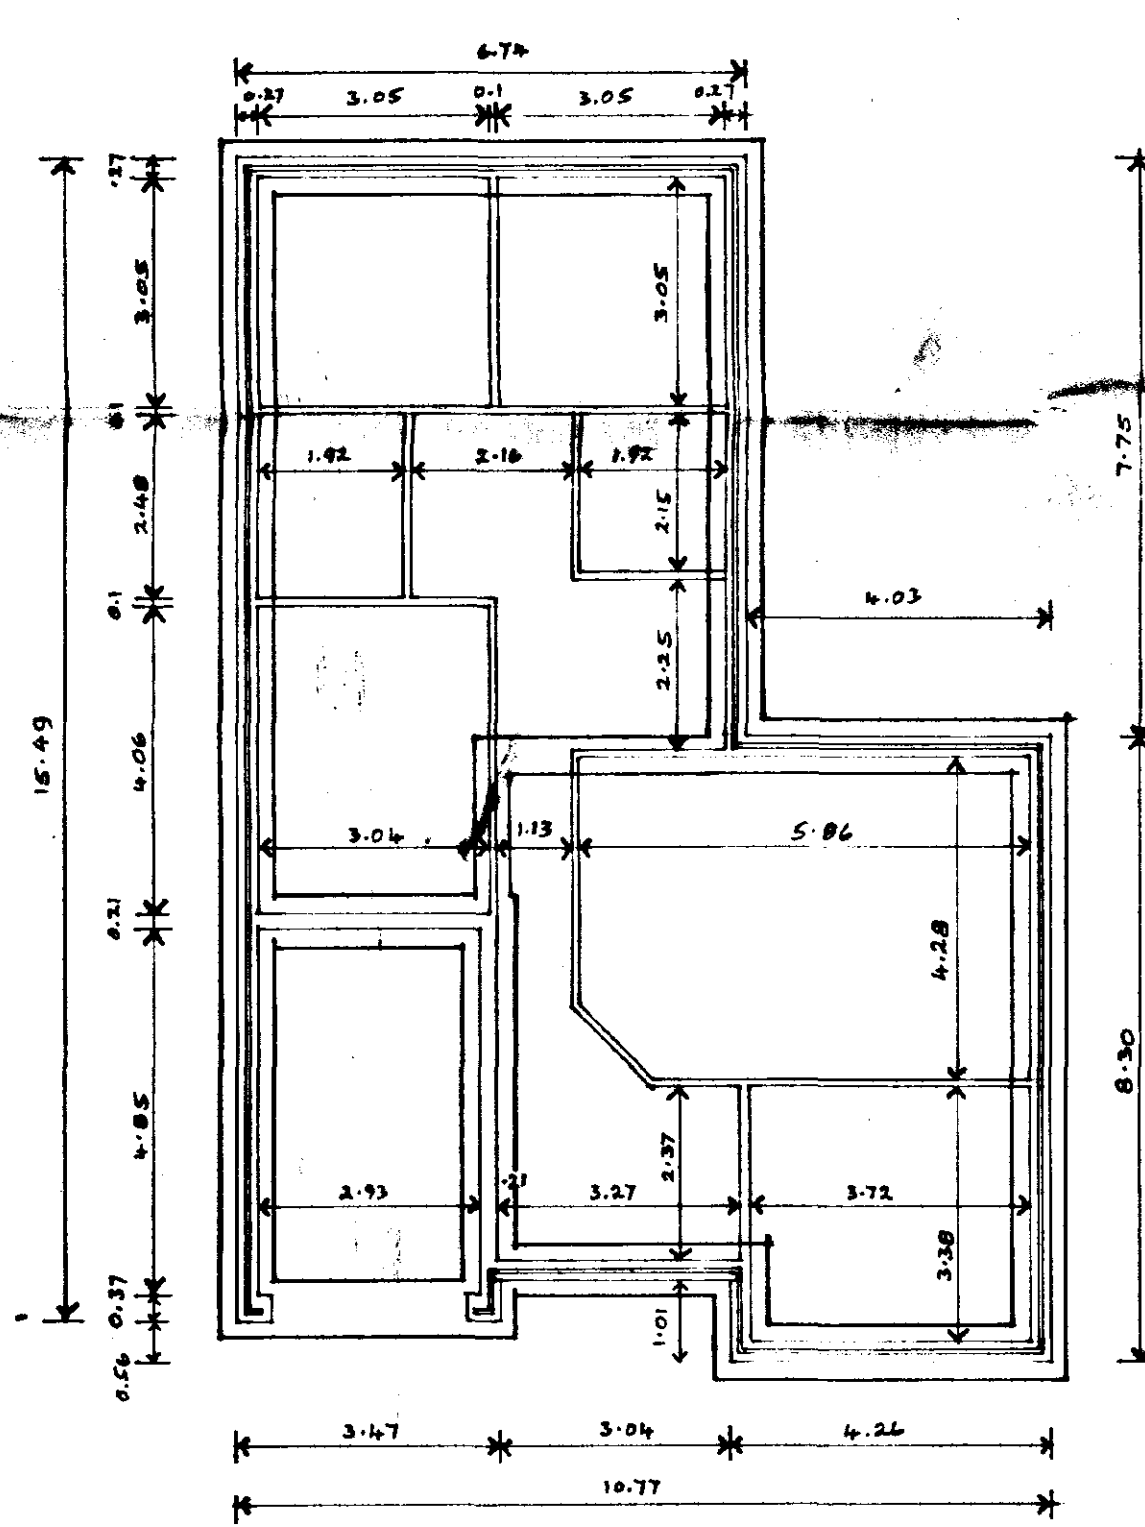


Roof Plan

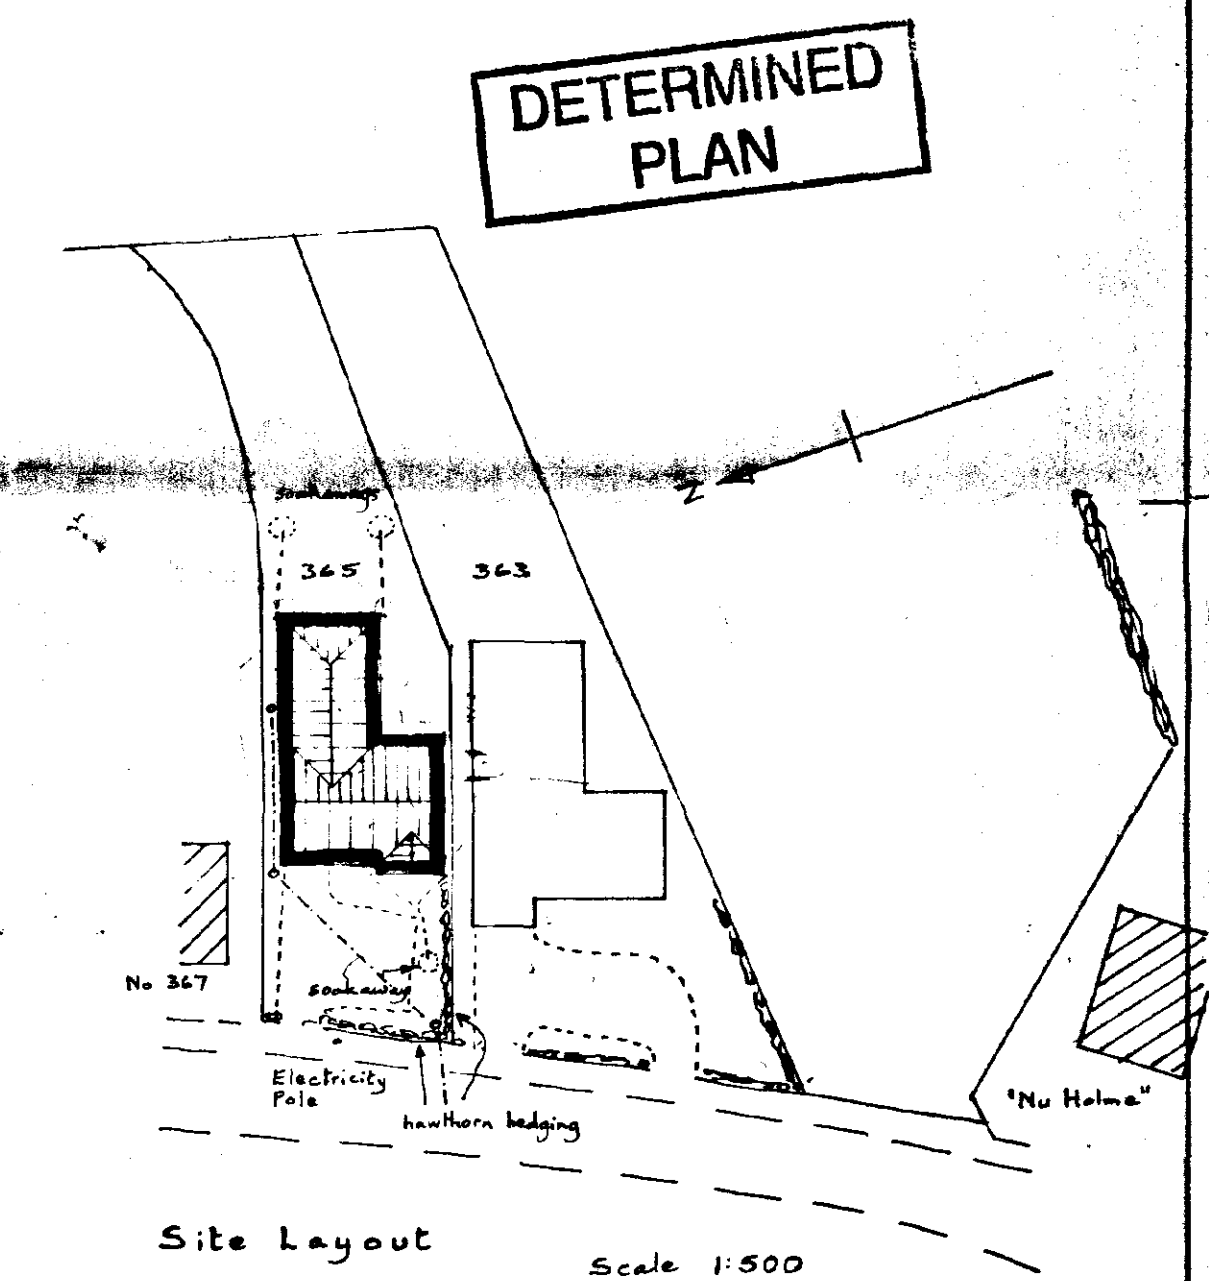

AB: Area from and
landscaping details
drawn 10/10/00
by No 200 925

SOUTH HOLLAND DC
HOUSING & PLANNING
- 7 SEP 2000
Ref: H100

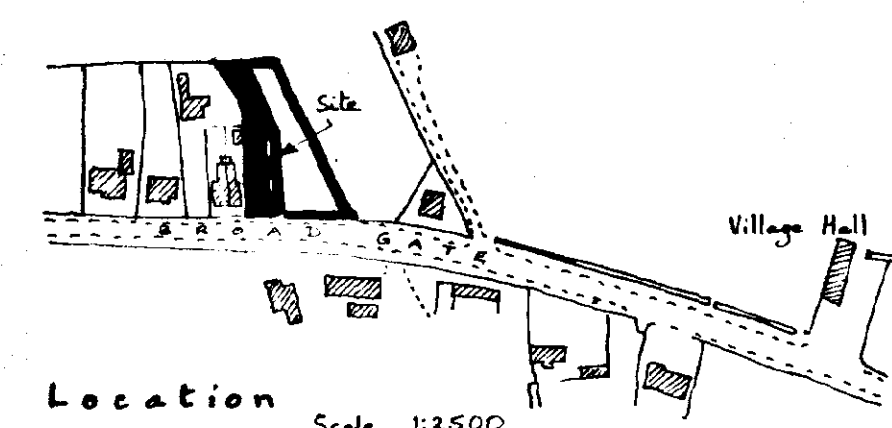

J.P. Builders, - New Bungalow
365, Broadgate,
WESTON HILLS, Spalding.

Written dimensions to be used in preference to scaled, and all measurements to be verified by checking on site.	Scale 1:100 & 1:50
Local Authority Ref. Planning	Drawing No. 200902
Building Regulations	Date Sept. 2000

DETERMINED
PLAN

A. ROFFE
BUILDING DESIGN & PLANS
1, Green Lane,
SPALDING, Lincs. PE11 2YB
Tel: 01775-723 680 ©