




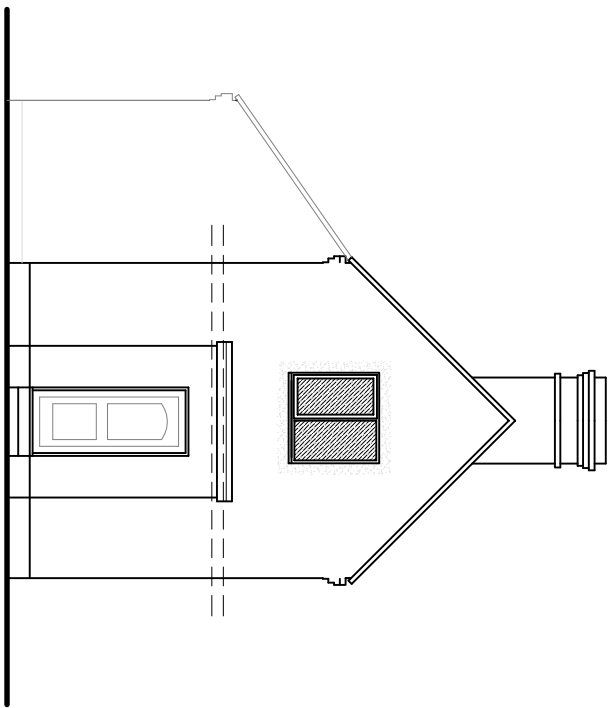


FRONT ELEVATION

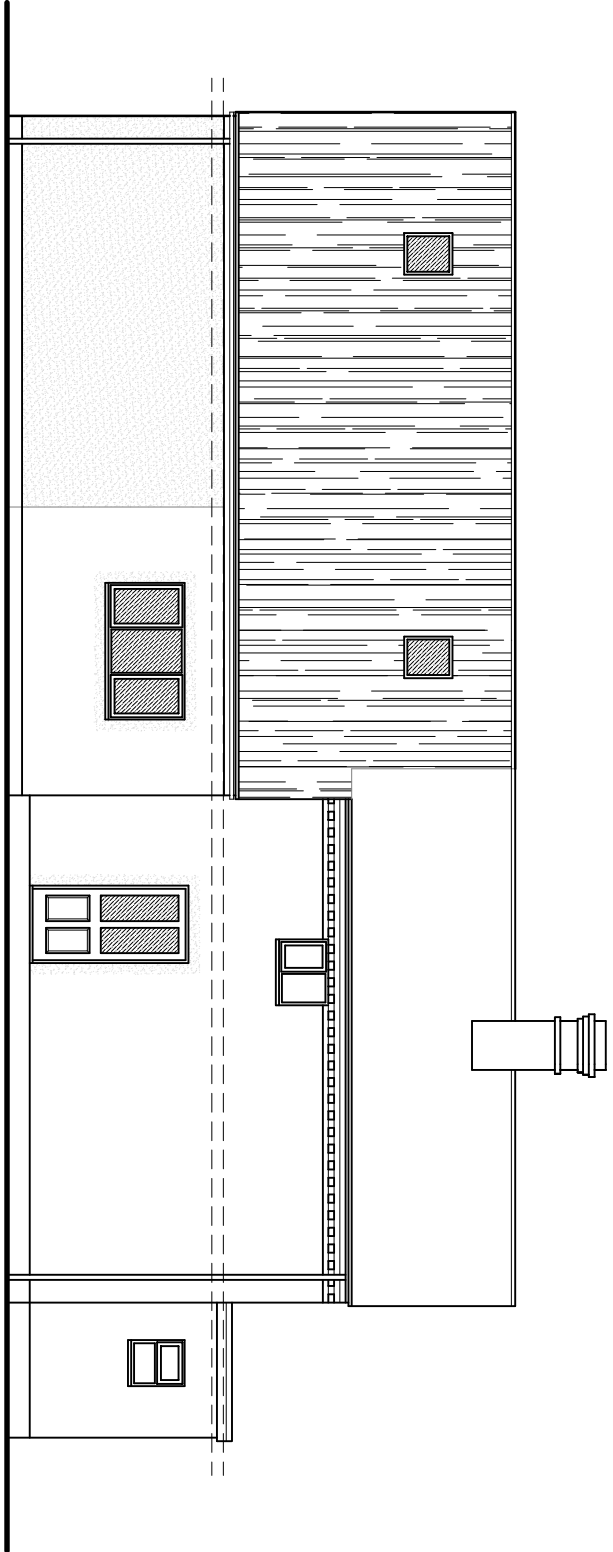


SIDE ELEVATION

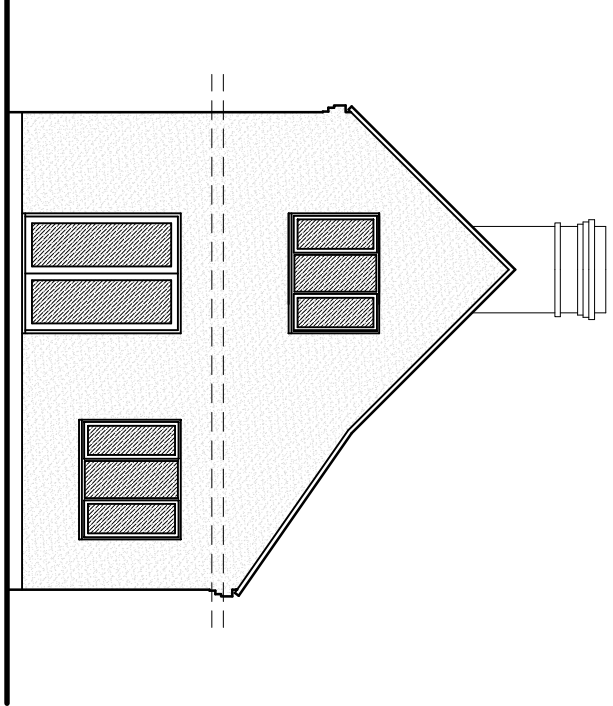


REAR ELEVATION

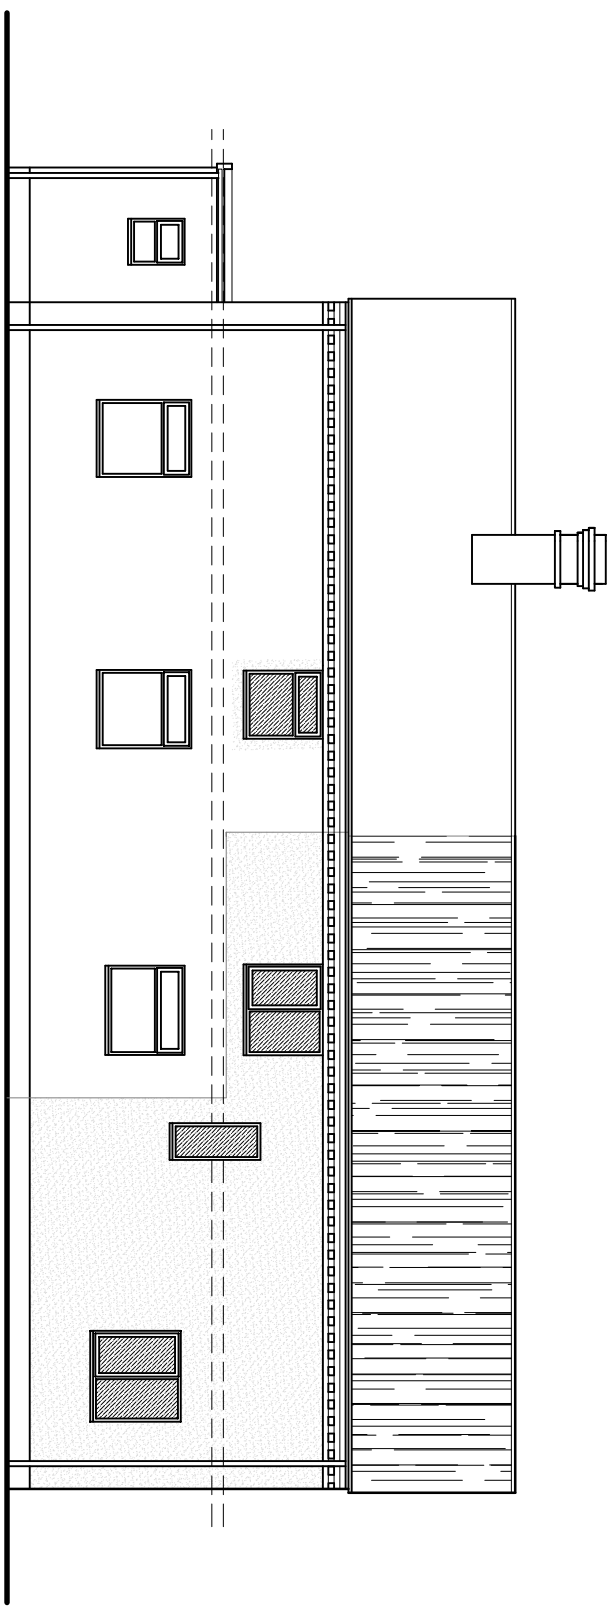


SIDE ELEVATION

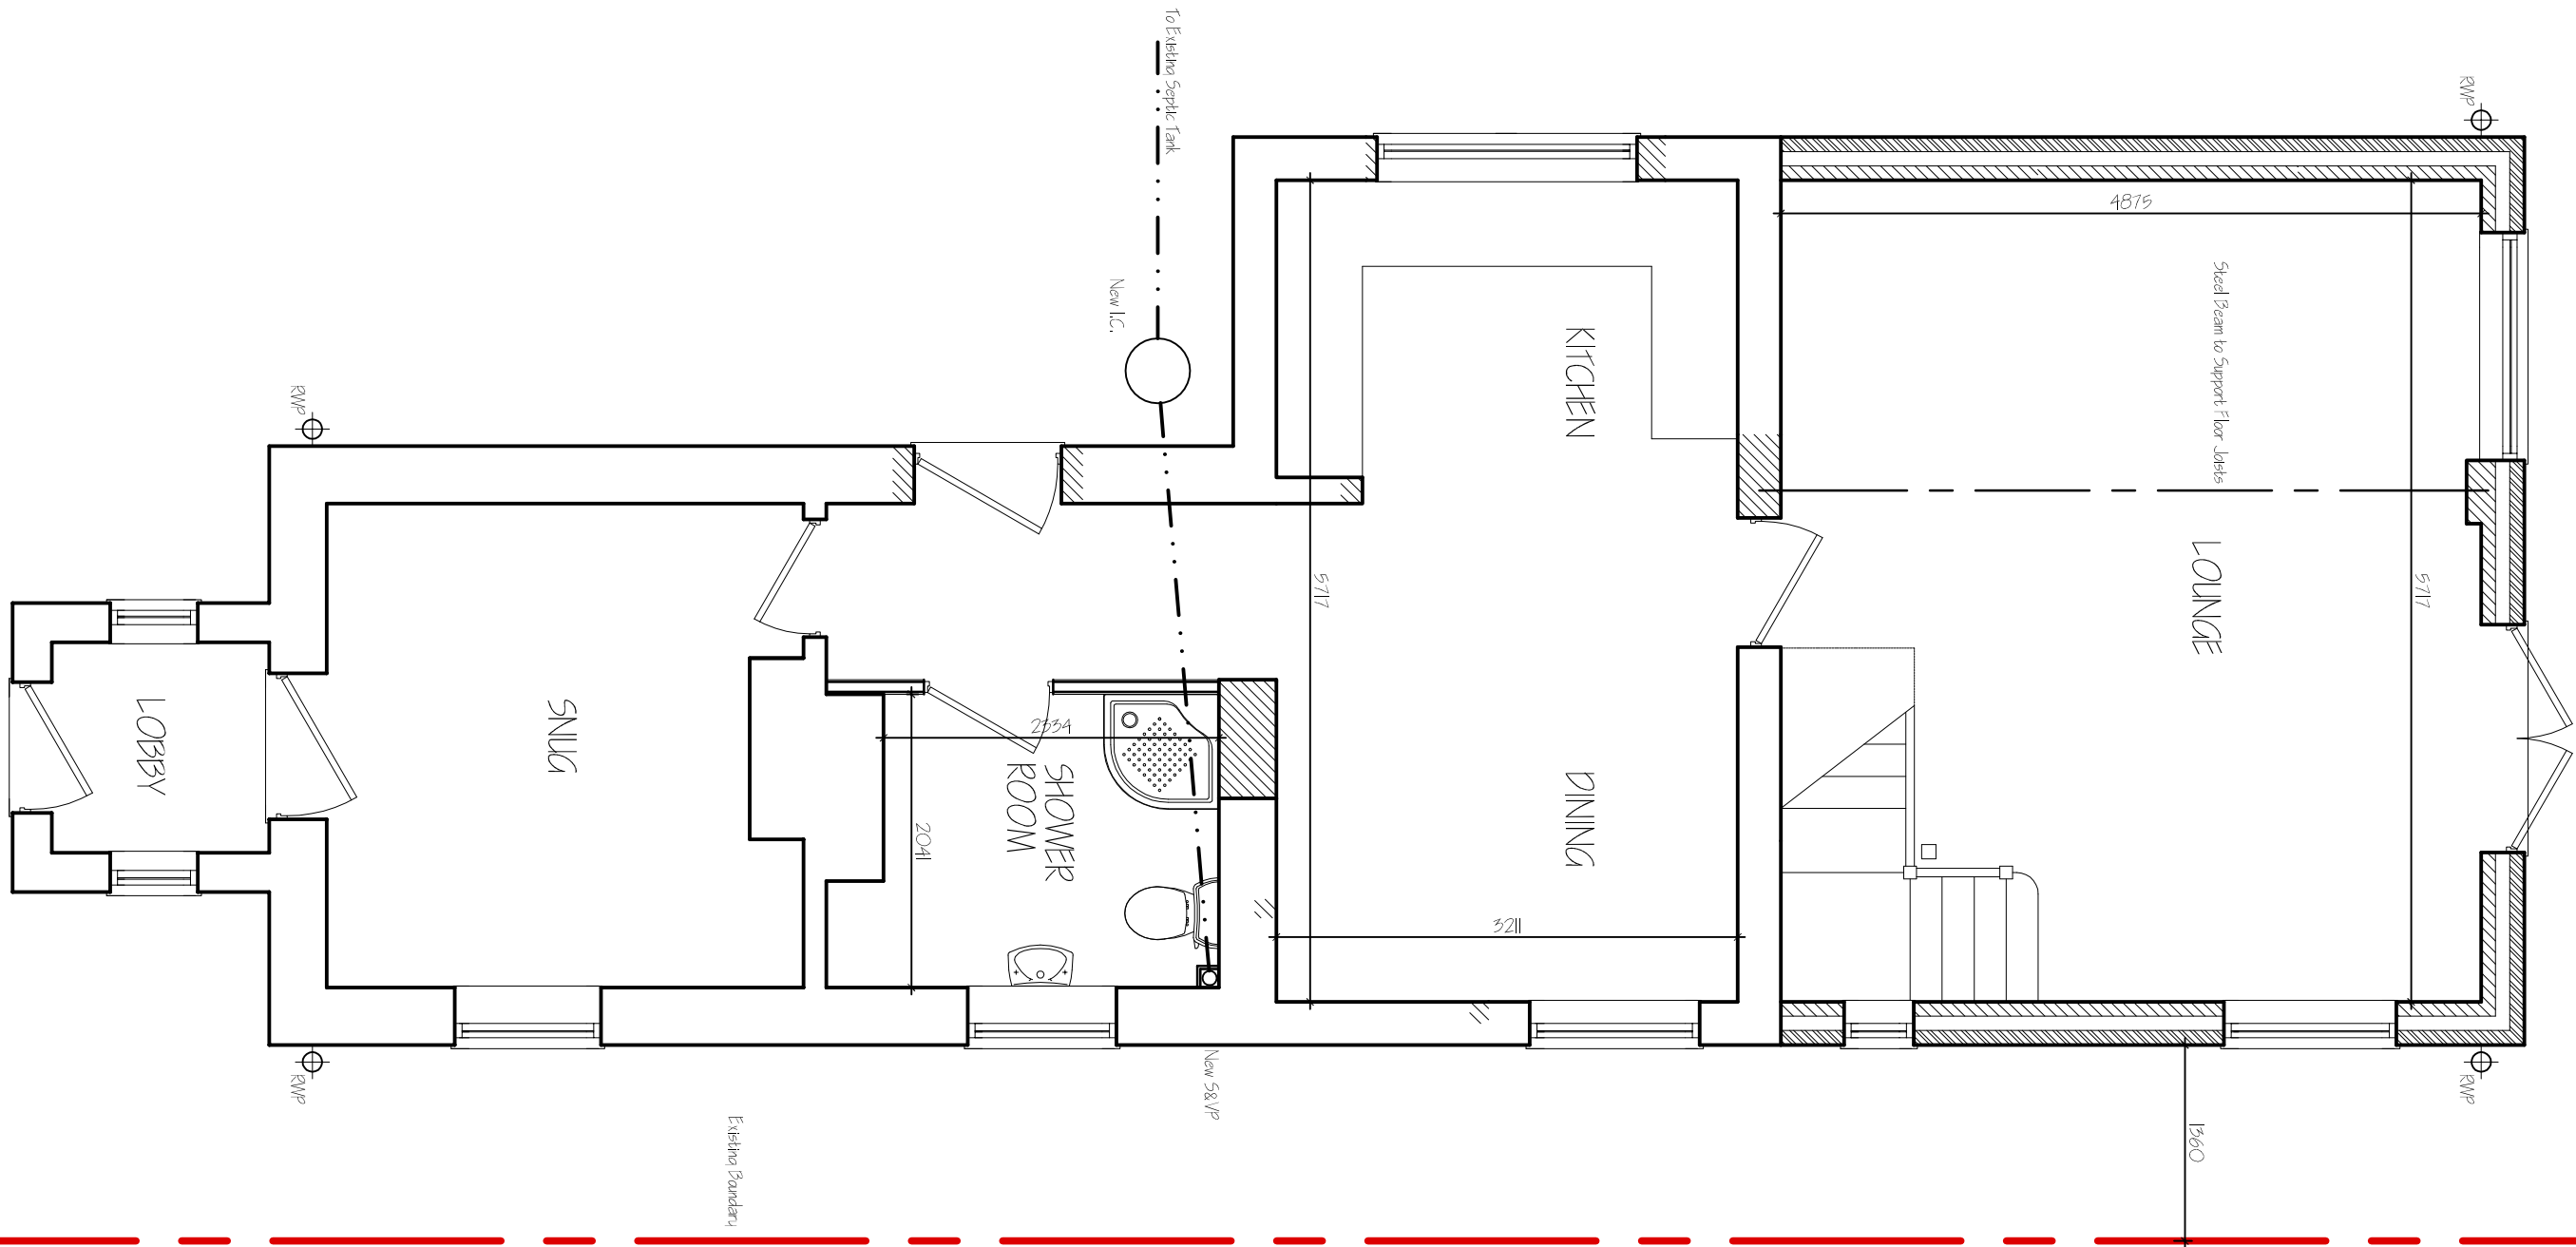

GROUND FLOOR PLAN

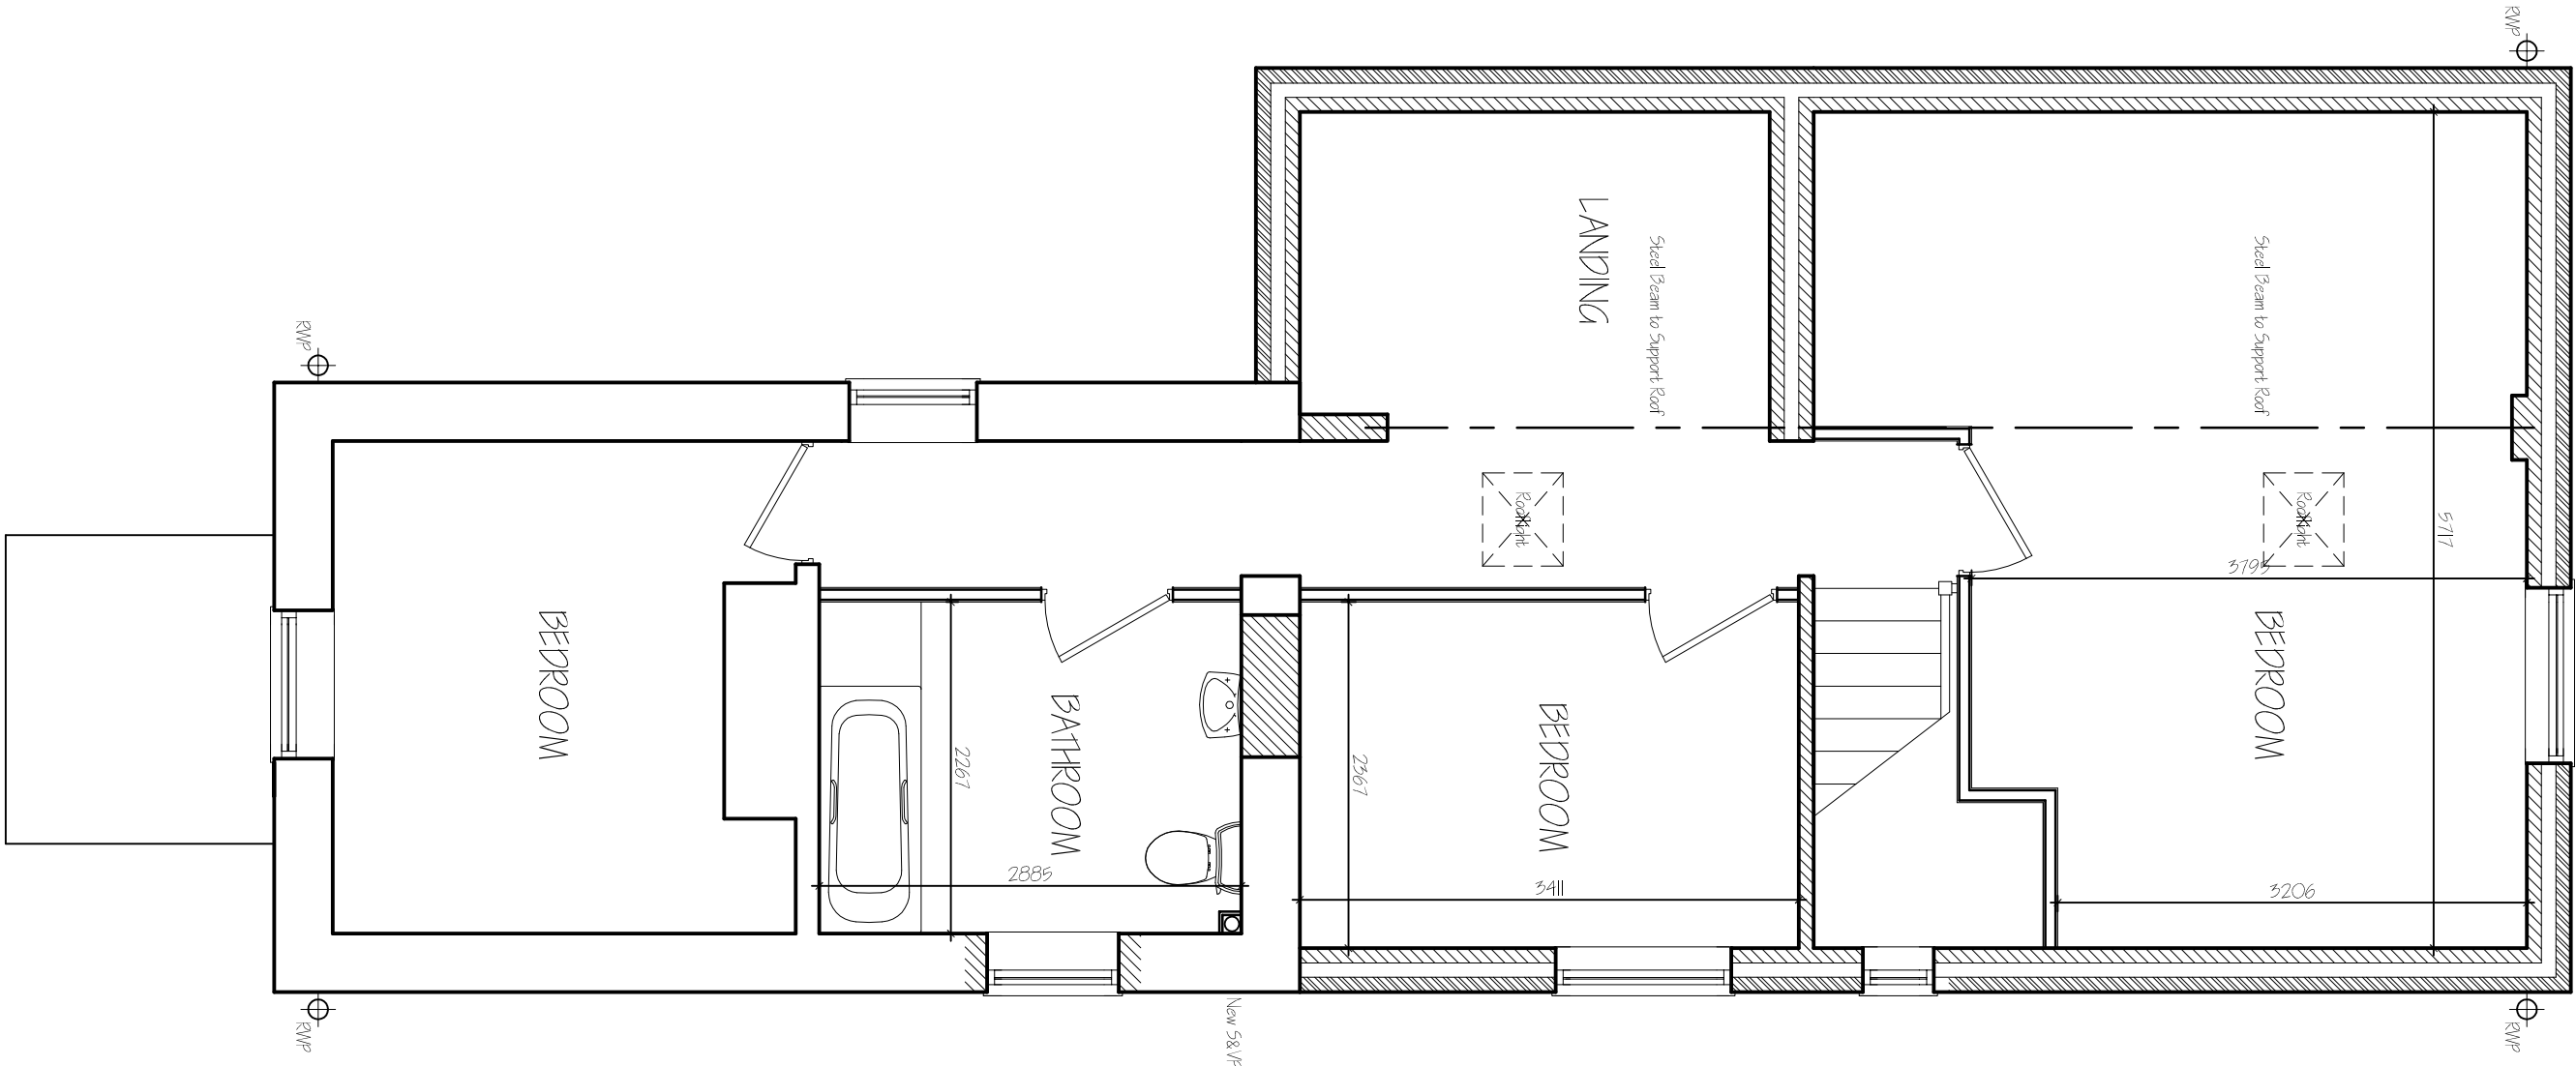

FIRST FLOOR PLAN

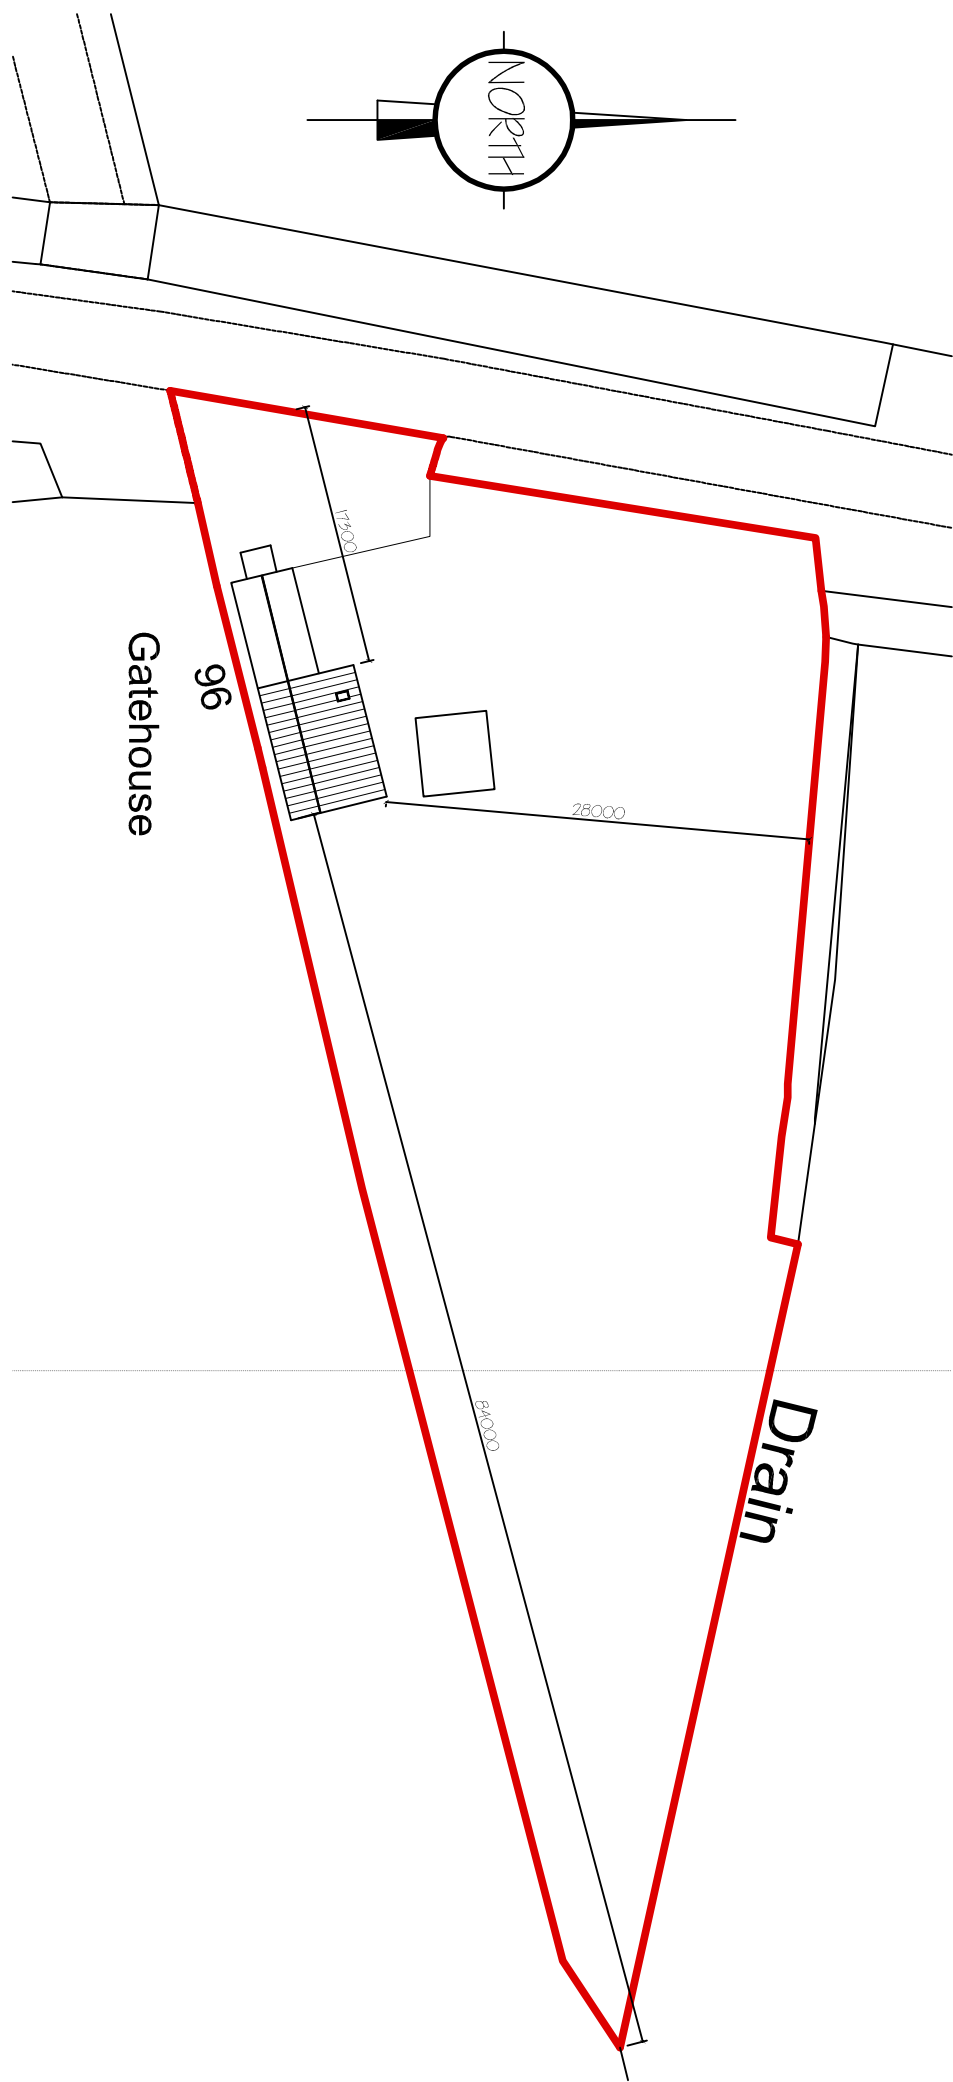

SITE PLAN 1:500

G. R. MERCHANT LTD. LENG AMICE FWFO	
ARCHITECTURAL, STRUCTURAL AND LAND DRAINAGE CONSULTANTS	
4 Wrights Mews 12A Park Road, Holbeach, Spalding, Lincs. PE12 7EE Tel: 01406 480800 Fax: 01406 480704 E-Mail: gr.merchant@btconnect.com	
Project PROPOSED ALTERATIONS & EXTENSION 96 DELACATE PARK WESLTON HILLS SPALDING, Lincs. PE12 6DW	
Client MR & MRS M ALBERTIN-ROWE	
Drawing FLOOR PLANS - PROPOSED ELEVATIONS - PROPOSED SITE PLAN	Drawing No. 02A
Job Ref. 2870-15	Date NOV 2015
Date NOV 2015	Drawn SLB
Scales 1:50 (1:100 (unless otherwise stated))	
DO NOT SCALE FROM THIS DRAWING	
This drawing is the property of G. R. Merchant Ltd. and is not to be used for any other purpose without the written consent of the firm. The firm is not responsible for any errors or omissions in this drawing or for any consequences arising therefrom. The client is responsible for the accuracy of the information provided and for the accuracy of the drawing. The client is also responsible for the accuracy of the information provided and for the accuracy of the drawing. The client is also responsible for the accuracy of the information provided and for the accuracy of the drawing.	