



Contractor to check all Dimensions on site prior to ordering materials / commencing work.Do Not Scale from this Drawing - If in doubt then please ask

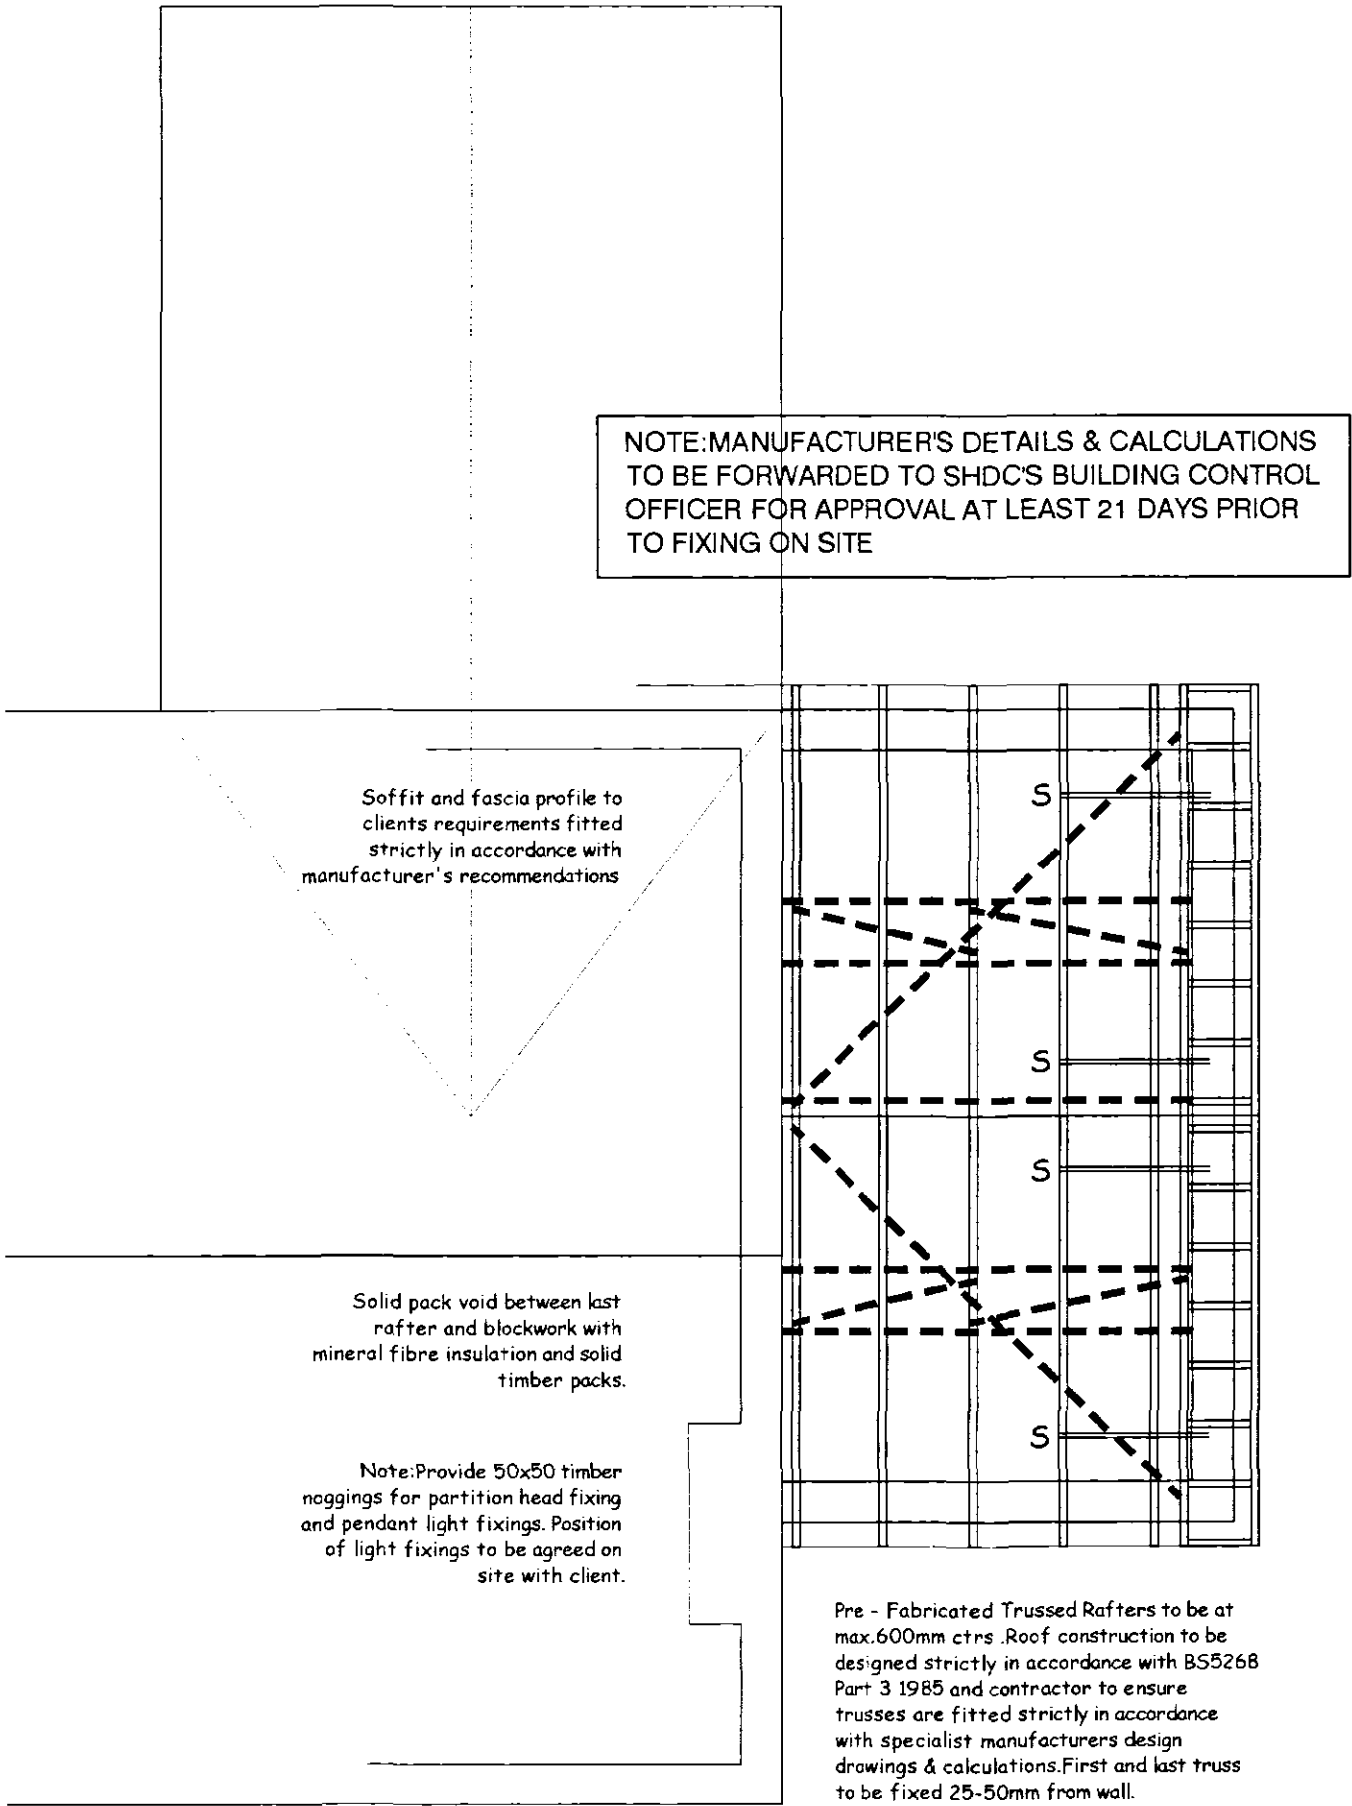

PROPOSED ROOF PLAN
Not to Scale

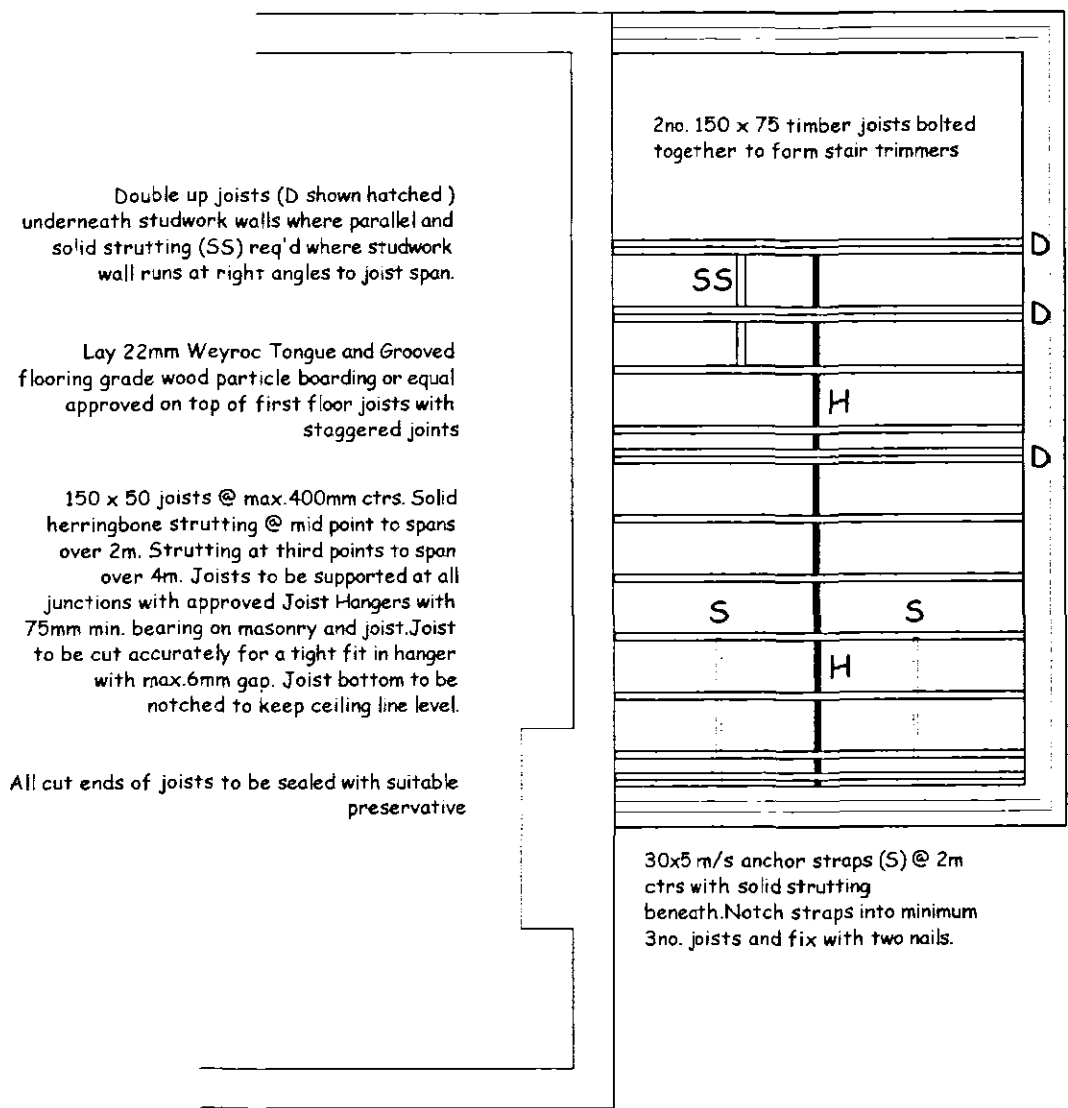


ALL TIMBER TO BE SC3 GRADE, DRY GRADED TO BS4978 AND MARKED "DRY" or "KD"


PROPOSED JOIST PLAN
Not to Scale

30x5 m/s straps (S) over 2no. trusses at max 2m ctrs to gable ends and ceiling level. At least 1no.gable strap to be within 500mm of ridge.Provide solid noggings under each strap.

Dotted line shows 25 X 100 diagonal and longitudinal wind bracing, and ceiling tie bracing to be free from all major defects and any weak points and fixed all in accordance with manufacturers details.Lap joints (if required) to be taken over 2no.trusses all in accordance with BS5268 Part 3 - 1985.Bracing to be fixed with 2no. 3.35 x 65mm galvanised round wire nails at each cross over and to firmly butt against walls.

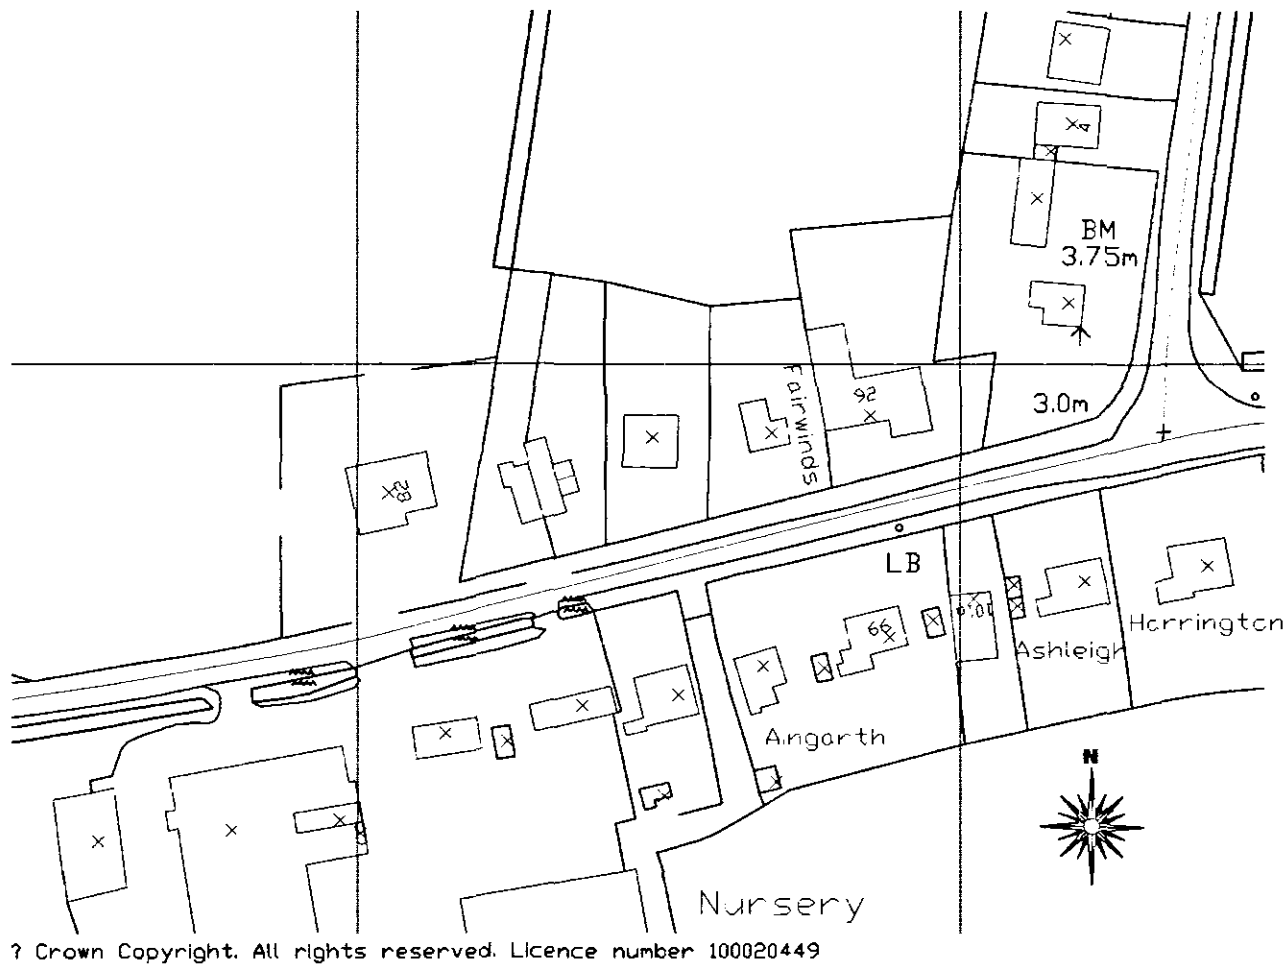

LOCATION PLAN
Scale 1:1250

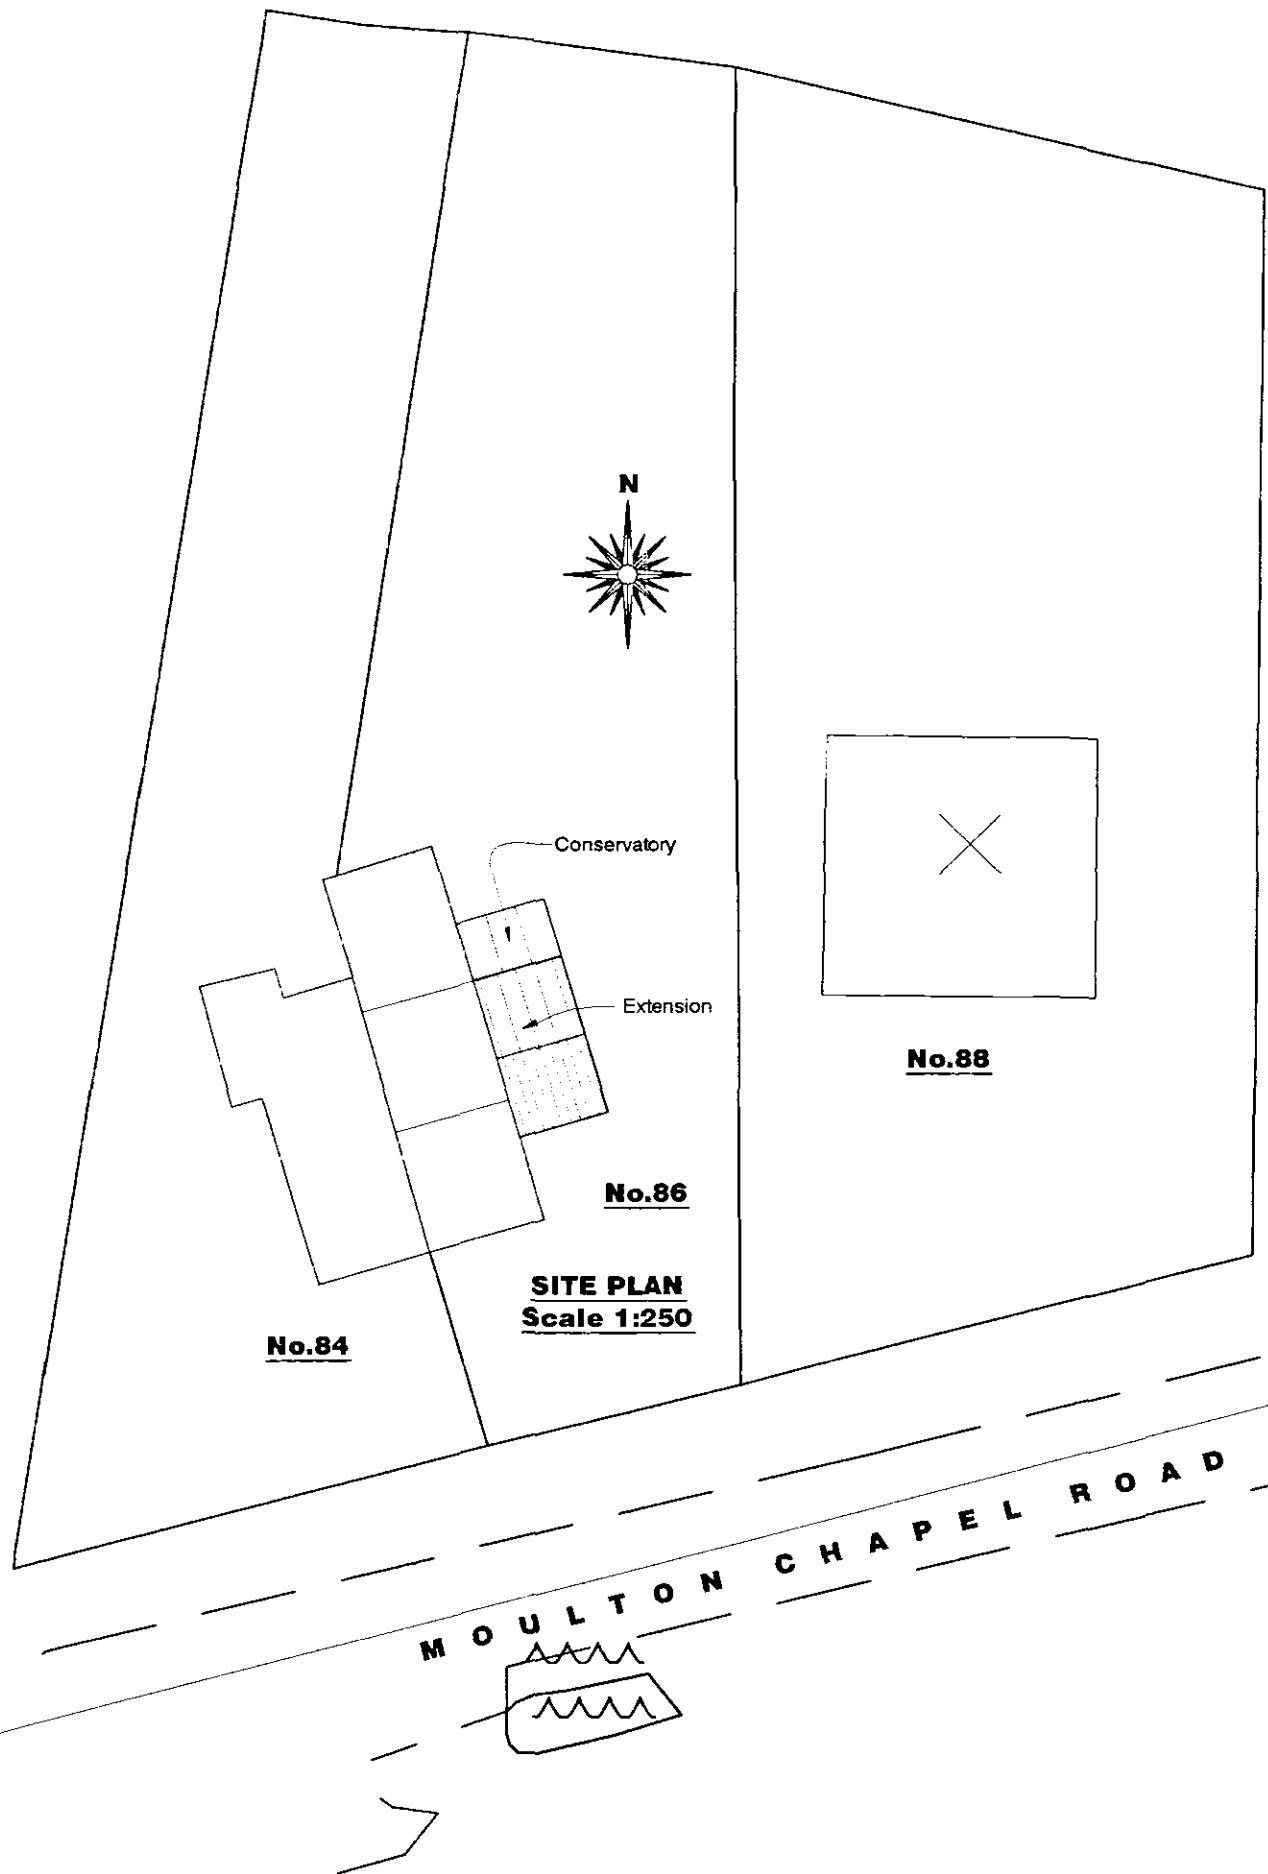

SHDC
Planning & Development
22 SEP 2004
Ref: 11S1104

Client : Mr A Hudson
86 Moulton Chapel Road
Cowbit
PE20 0XD

DETERMINED
PLAIN

Site : Proposed Two Storey Side Extension & Rear Conservatory

remway design
3,Rembrandt Way
Spalding
Lincs
PE11 3HX
Tel: 07815 112 058
Fax: 01775 766 921
e-mail: jason@remwaydesign.co.uk

Date : aug04 Scale : 1:50 / 1:75 / 1:100

Drawing No:
rem 921 - 02

PLEASE NOTE:
Due to areas of the structure being covered, unexposed or otherwise inaccessible the notes / specifications of existing materials are subject to confirmation of site when it is feasible to expose the relevant areas of construction.