




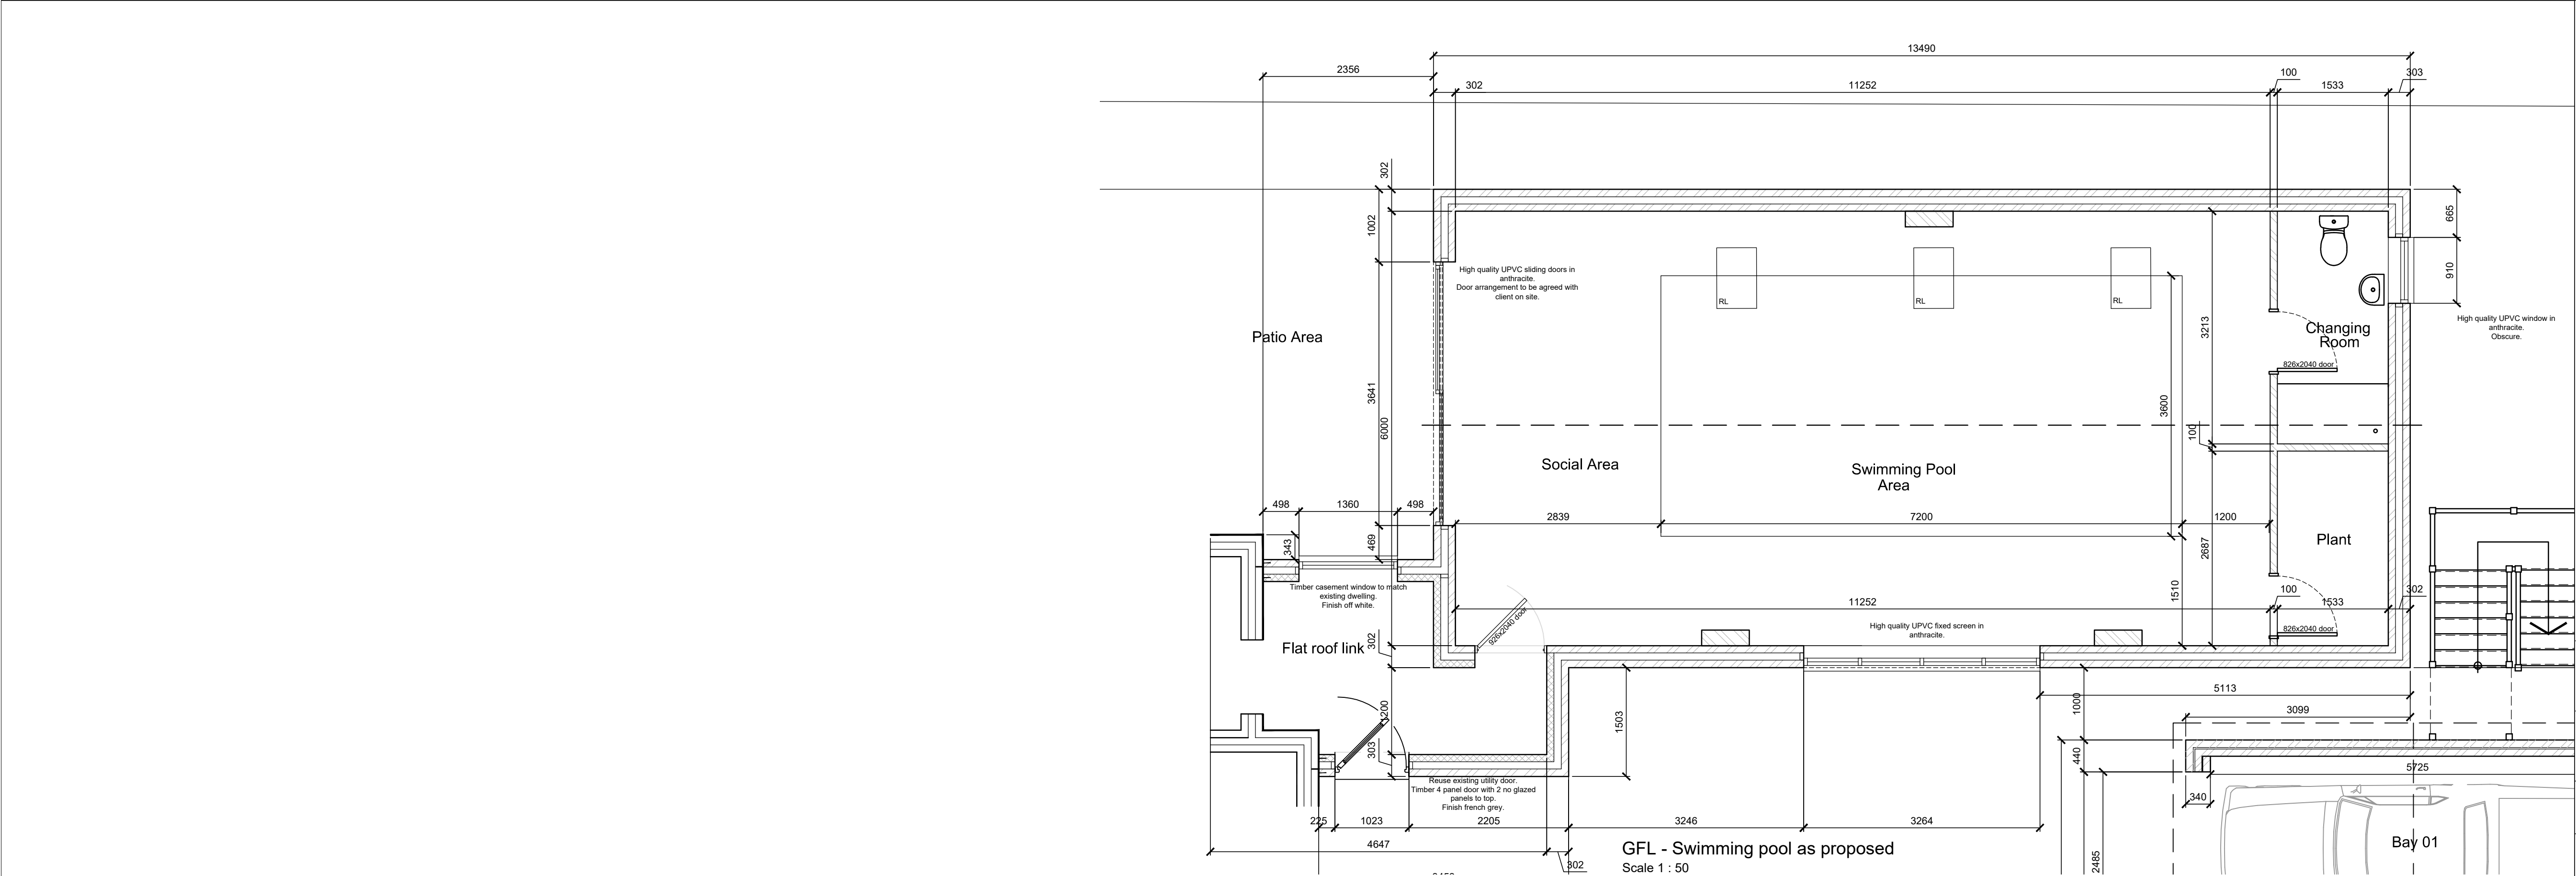

GFL - Swimming pool as proposed
Scale 1 : 50

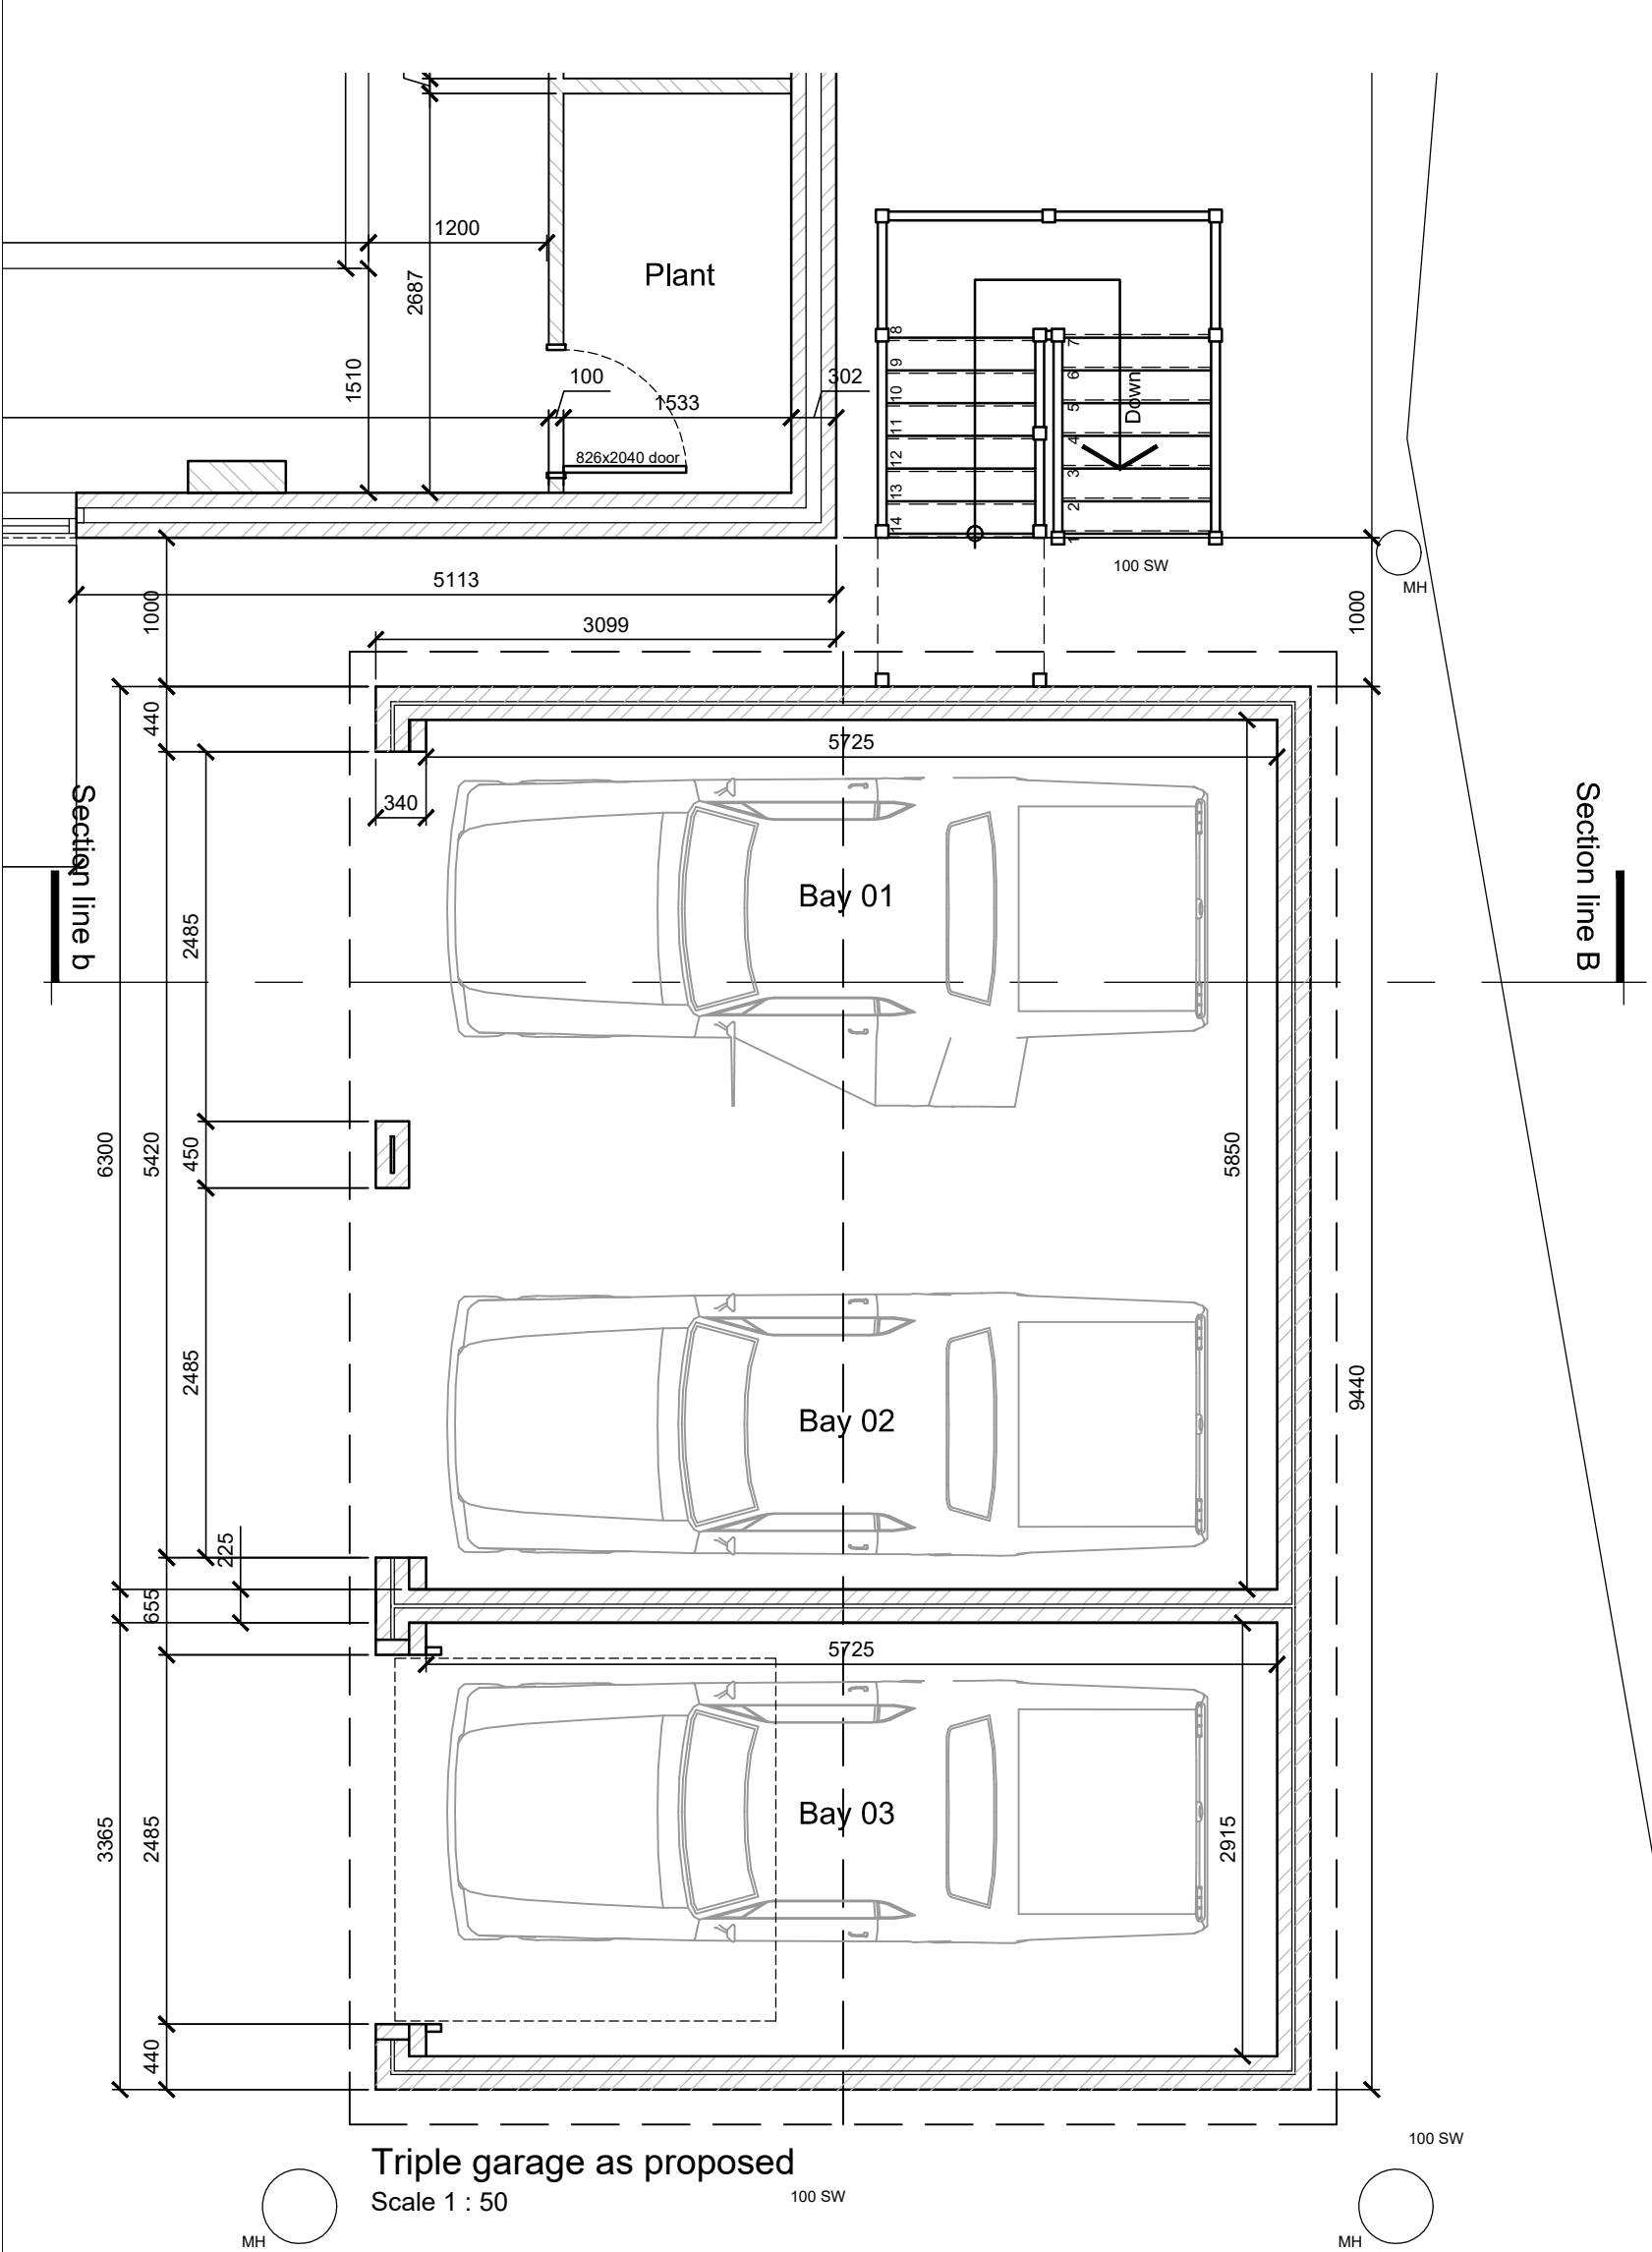

Triple garage as proposed
Scale 1 : 50

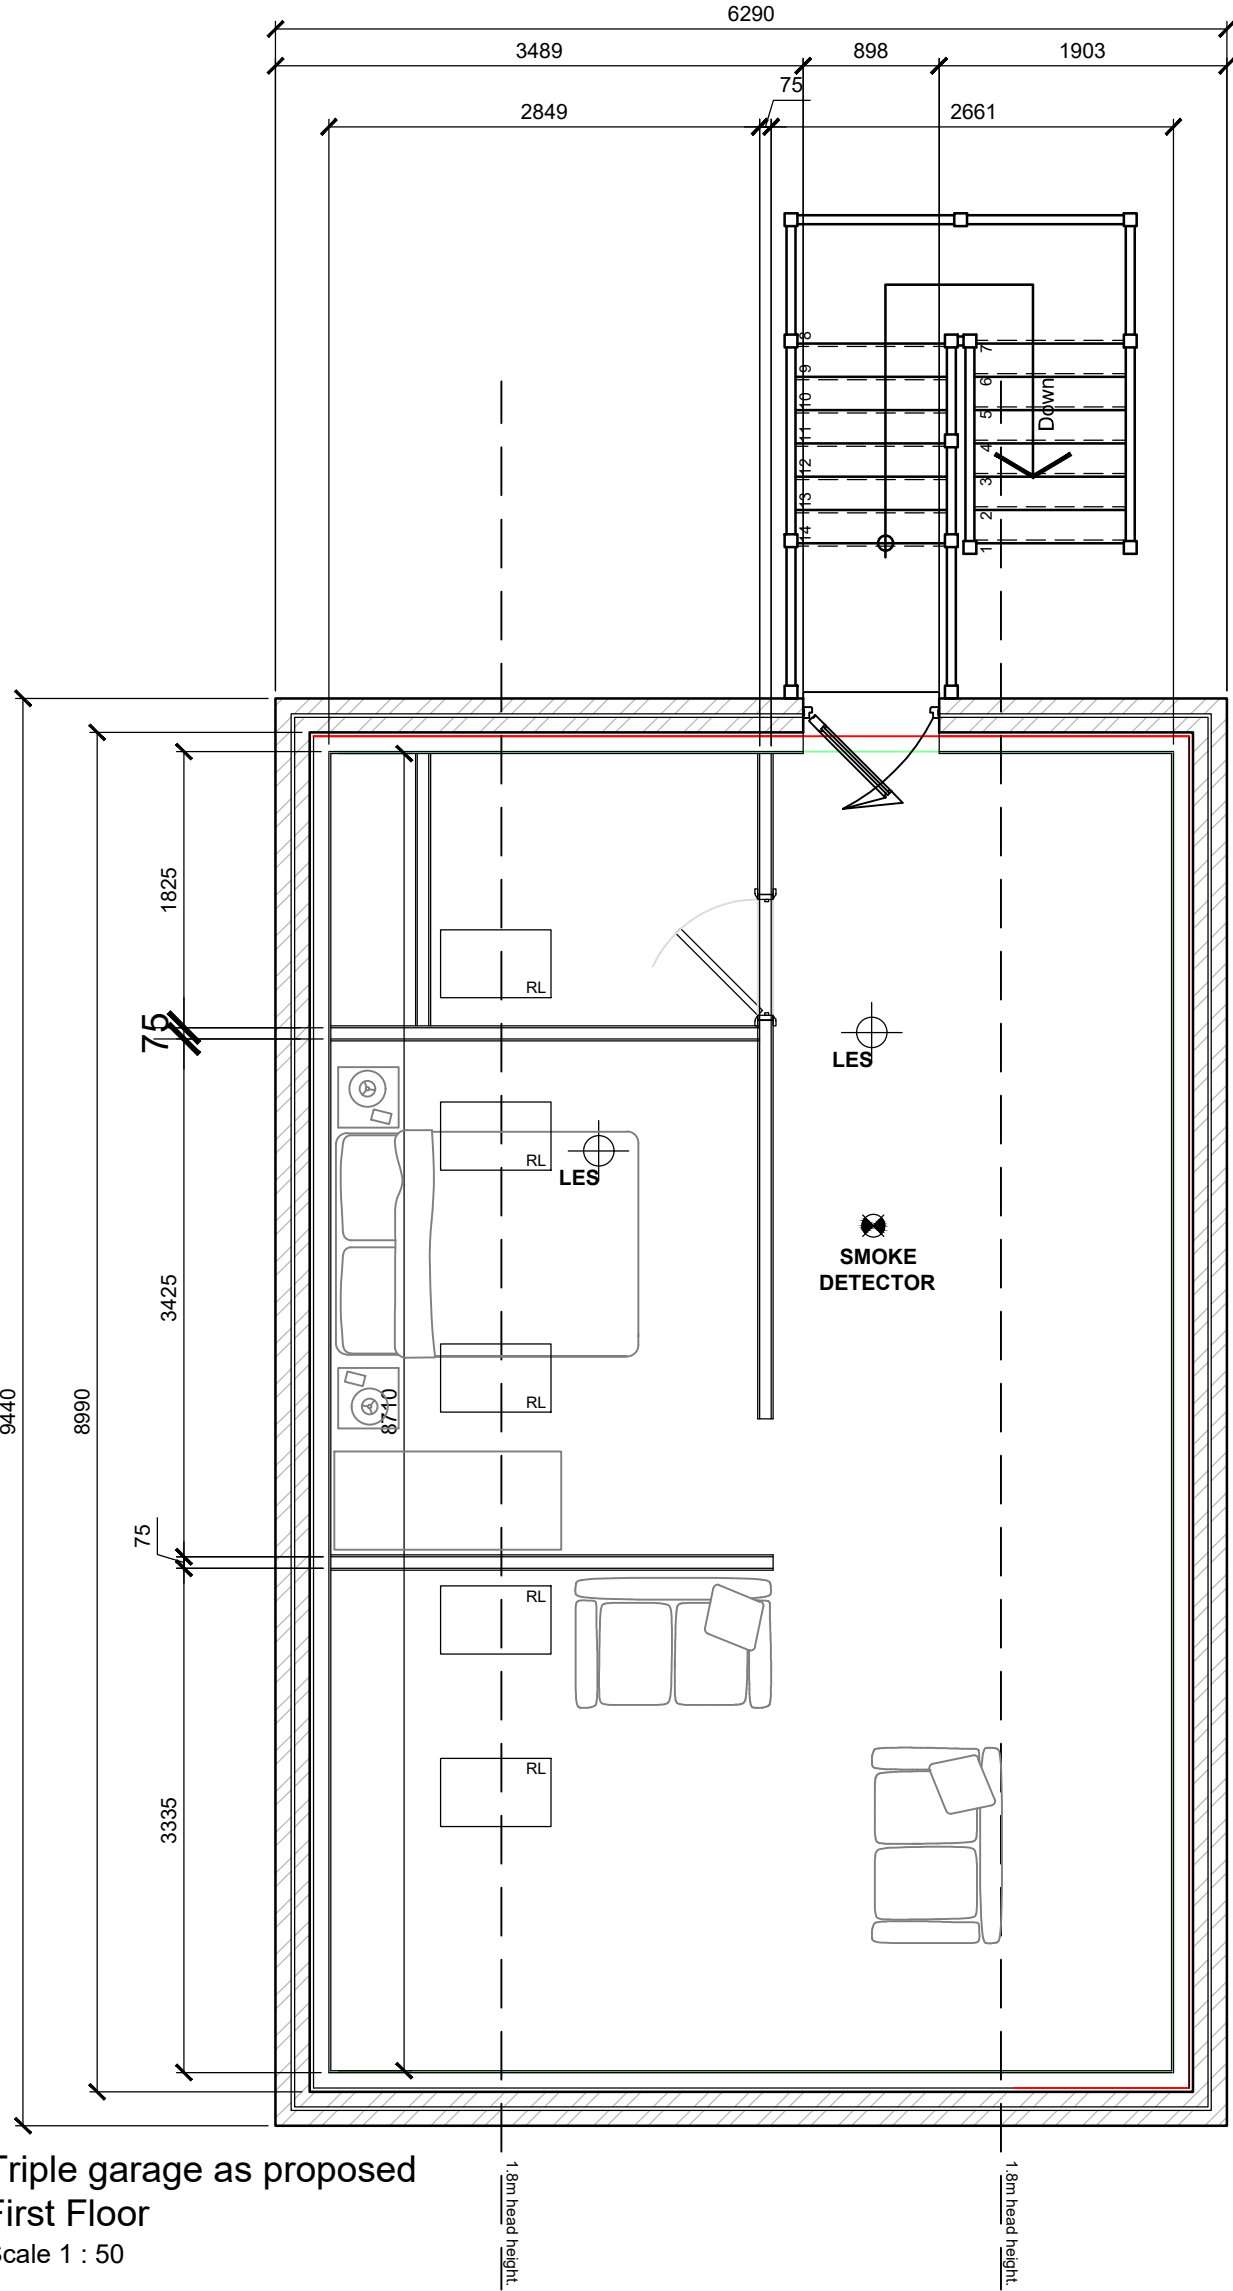

Triple garage as proposed
First Floor
Scale 1 : 50

DO NOT SCALE THIS DRAWING. THE CONTRACTOR IS DEEMED TO HAVE CHECKED ALL DIMENSIONS ON SITE AND REPORT ANY DISCREPANCIES TO OGLESBY & LIMB LTD. THE CONTENTS OF THIS DRAWING ARE COVERED BY COPYRIGHT AND REMAIN THE PROPERTY OF OGLESBY & LIMB LTD. WRITTEN APPROVAL MUST BE OBTAINED FROM OGLESBY & LIMB LTD PRIOR TO DUPLICATION OR REPRODUCTION OF THIS DRAWING OR ITS CONTENTS. ANY DIMENSIONS NOT SHOWN ARE TO BE CHECKED AND AGREED WITH OGLESBY & LIMB LTD.

G	21.11.19	VARIATION OF CONDITION Link window / doors timber in as dwelling. UPVC to pool house.	rcw
F	21.11.19	VARIATION OF CONDITION Bi fold doors amended to high quality UPVC sliding doors in anthracite.	rcw
E	30.10.19	VARIATION OF CONDITION Pool hall doors replaced with fixed screen	rcw
D	11.09.19	Planning amendments To reflect site amendments	rcw
C	03.07.19	Planning Resubmission Pier added to double garage	rcw
B	01.07.19	Planning Resubmission Proposed Triple Garage with room over - alternative plan arrangement	rcw
A	25.04.19	Planning Resubmission Proposed Triple Garage with room over	rcw
Ref.	Date	Description	Initial

Oglesby & Limb Ltd

Chartered Architect

Suite 1, Market Chambers
12 Market Place, Spalding, Lincs
PE11 1SL
Tel: 01775 761196
e-mail: design@o-l-ltd.co.uk

O&L

Client:
Mr P & Mrs H Coleman

Project:
**Proposed Swimming pool and
Garage/car port at
87 High Road
Weston
Spalding
PE12 6RA**

Drawing Title:

Floor plans as proposed

VARIATION OF CONDITION

Date:	June 2018	Scale:	as shown
Drawn by:	CAD	Checked by:	AJO

Drawing Number:

Rev:

A1307 - 12

G