


DO NOT SCALE THIS DRAWING. THE CONTRACTOR IS DEEMED TO HAVE CHECKED ALL DIMENSIONS ON SITE AND REPORT ANY DISCREPANCIES TO OGLESBY & LIMB LTD.  
THE CONTENTS OF THIS DRAWING ARE COVERED BY COPYRIGHT AND REMAIN THE PROPERTY OF OGLESBY & LIMB LTD. WRITTEN APPROVAL MUST BE OBTAINED FROM OGLESBY & LIMB LTD PRIOR TO DUPLICATION OR REPRODUCTION OF THIS DRAWING OR ITS CONTENTS.  
ANY DIMENSIONS NOT SHOWN ARE TO BE CHECKED AND AGREED WITH OGLESBY & LIMB LTD.

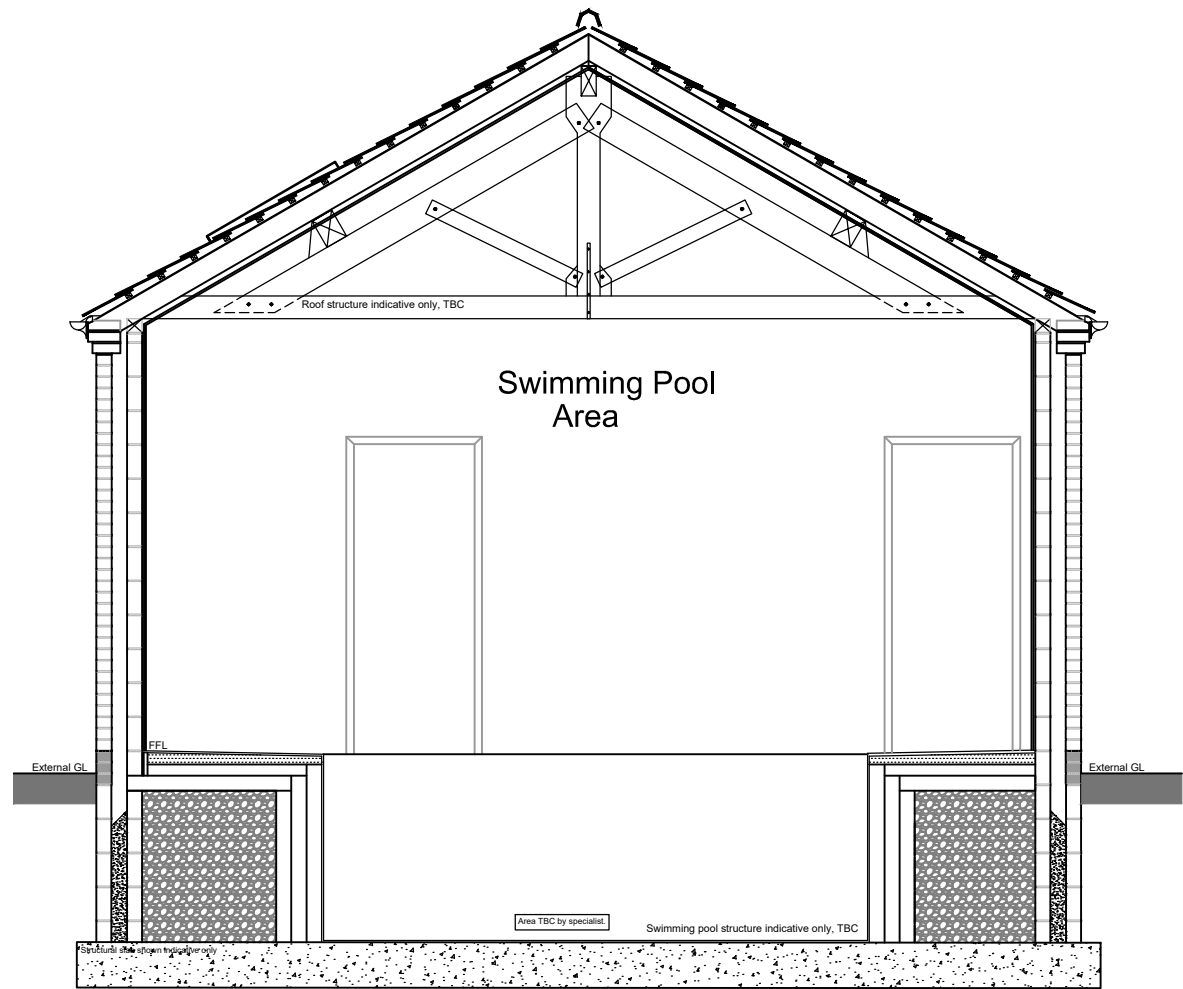


Cross Section A - a as proposed

Scale 1 : 50


SCALE 1 : 50

SCALE 1 : 1

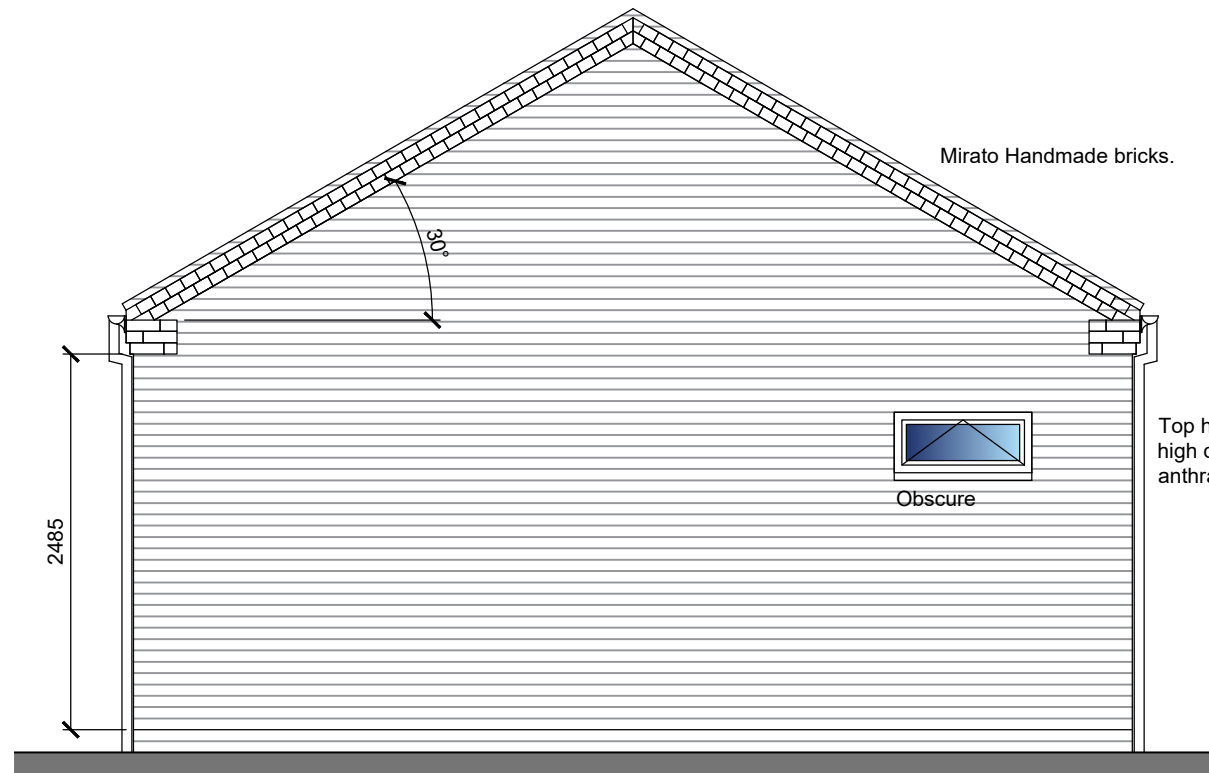


North-East Elevation as proposed

Scale 1 : 50

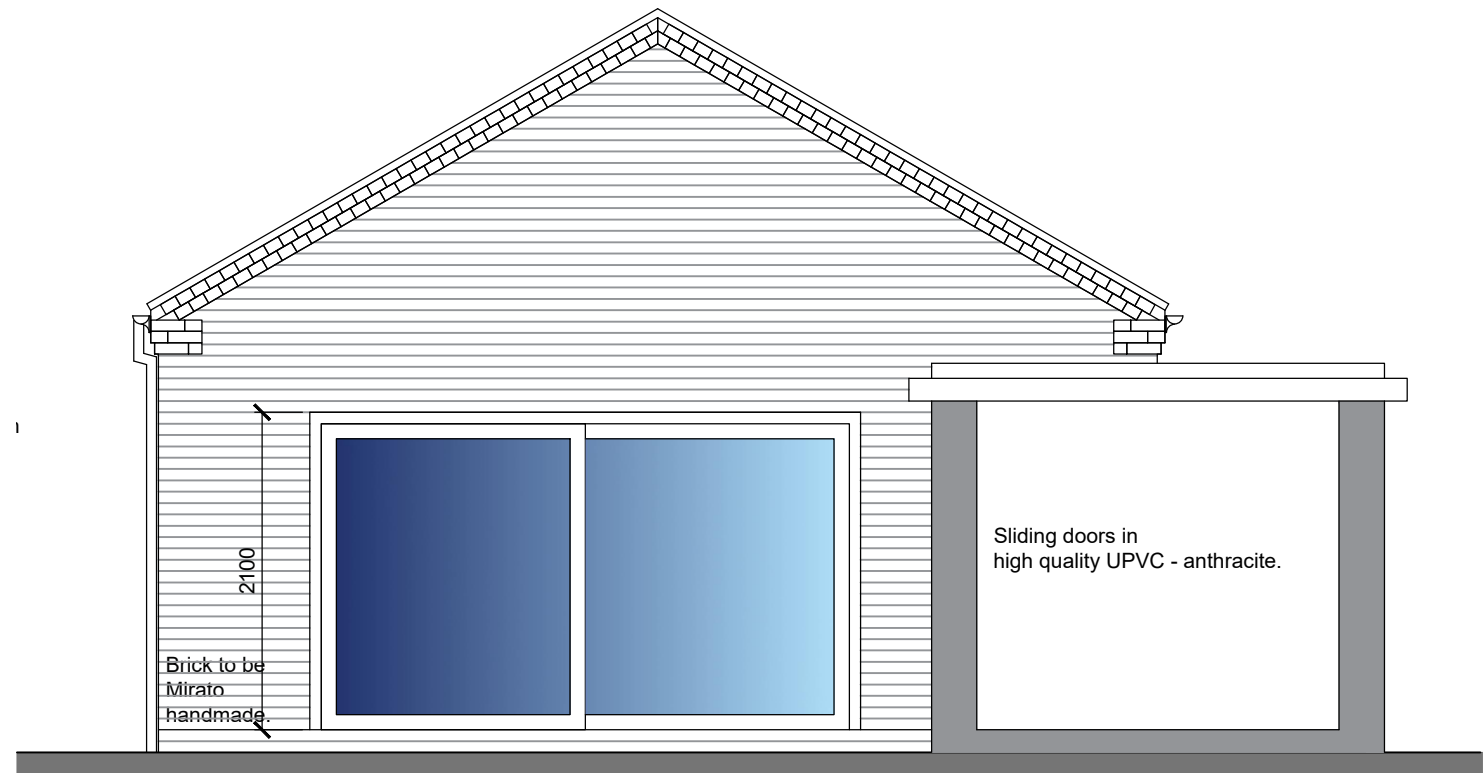

South-West Elevation as proposed

Scale 1 : 50

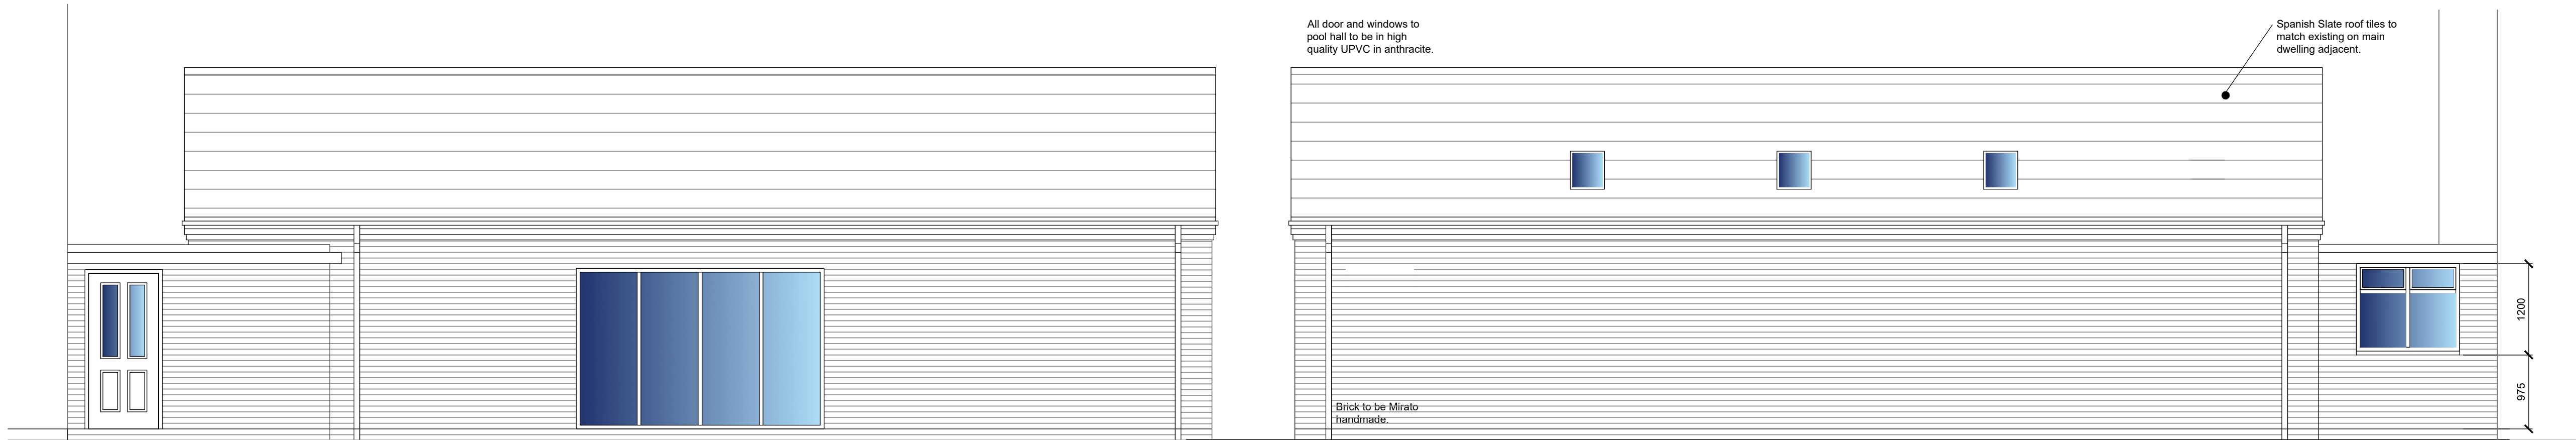

South-East Elevation as proposed

Scale 1 : 50

Reuse existing utility door.  
Timber 4 panel door with 2 no glazed panels to top.  
Finish french grey.

Fixed screen in high quality UPVC - anthracite.

North-West Elevation as proposed

Scale 1 : 50

|      |          |   |         |
|------|----------|---|---------|
| G    | 21.11.19 | VARIATION OF CONDITION<br>Link window / doors timber as dwelling.<br>UPVC to pool house.           | rcw     |
| F    | 21.11.19 | VARIATION OF CONDITION<br>Bi fold omitted for sliding door in high quality UPVC in anthracite .    | rcw     |
| E    | 20.11.19 | VARIATION OF CONDITION<br>Pool hall windows and doors amended to high quality UPVC in anthracite . | rcw     |
| D    | 30.10.19 | NMA<br>Pool hall windows and doors amended to aluminium.                                           | rcw     |
| C    | 11.09.19 | Planning amendments<br>To reflect site amendments                                                  | rcw     |
| B    | 25.04.19 | Planning Resubmission<br>Proposed Triple Garage with room over                                     | rcw     |
| A    | 28.08.18 | Amendment to brick used.                                                                           | ls      |
| Ref. | Date     | Description                                                                                        | Initial |

Oglesby & Limb Ltd

Chartered Architect

Suite 1, Market Chambers  
12 Market Place, Spalding, Lincs  
PE11 1SL

Tel: 01775 761196

e-mail: design@o-l-ltd.co.uk

O&L

Client:  
**Mr P & Mrs H Coleman**

Project:  
**Proposed Swimming pool and  
Garage/car port at  
87 High Road  
Weston  
Spalding  
PE12 6RA**

Drawing Title:

**Swimming pool elevations and  
section as proposed**

**VARIATION OF CONDITION**

|           |                  |             |                 |
|-----------|------------------|-------------|-----------------|
| Date:     | <b>June 2018</b> | Scale:      | <b>as shown</b> |
| Drawn by: | <b>CAD</b>       | Checked by: | <b>AJO</b>      |

|                   |          |
|-------------------|----------|
| Drawing Number:   | Rev:     |
| <b>A1307 - 14</b> | <b>G</b> |